



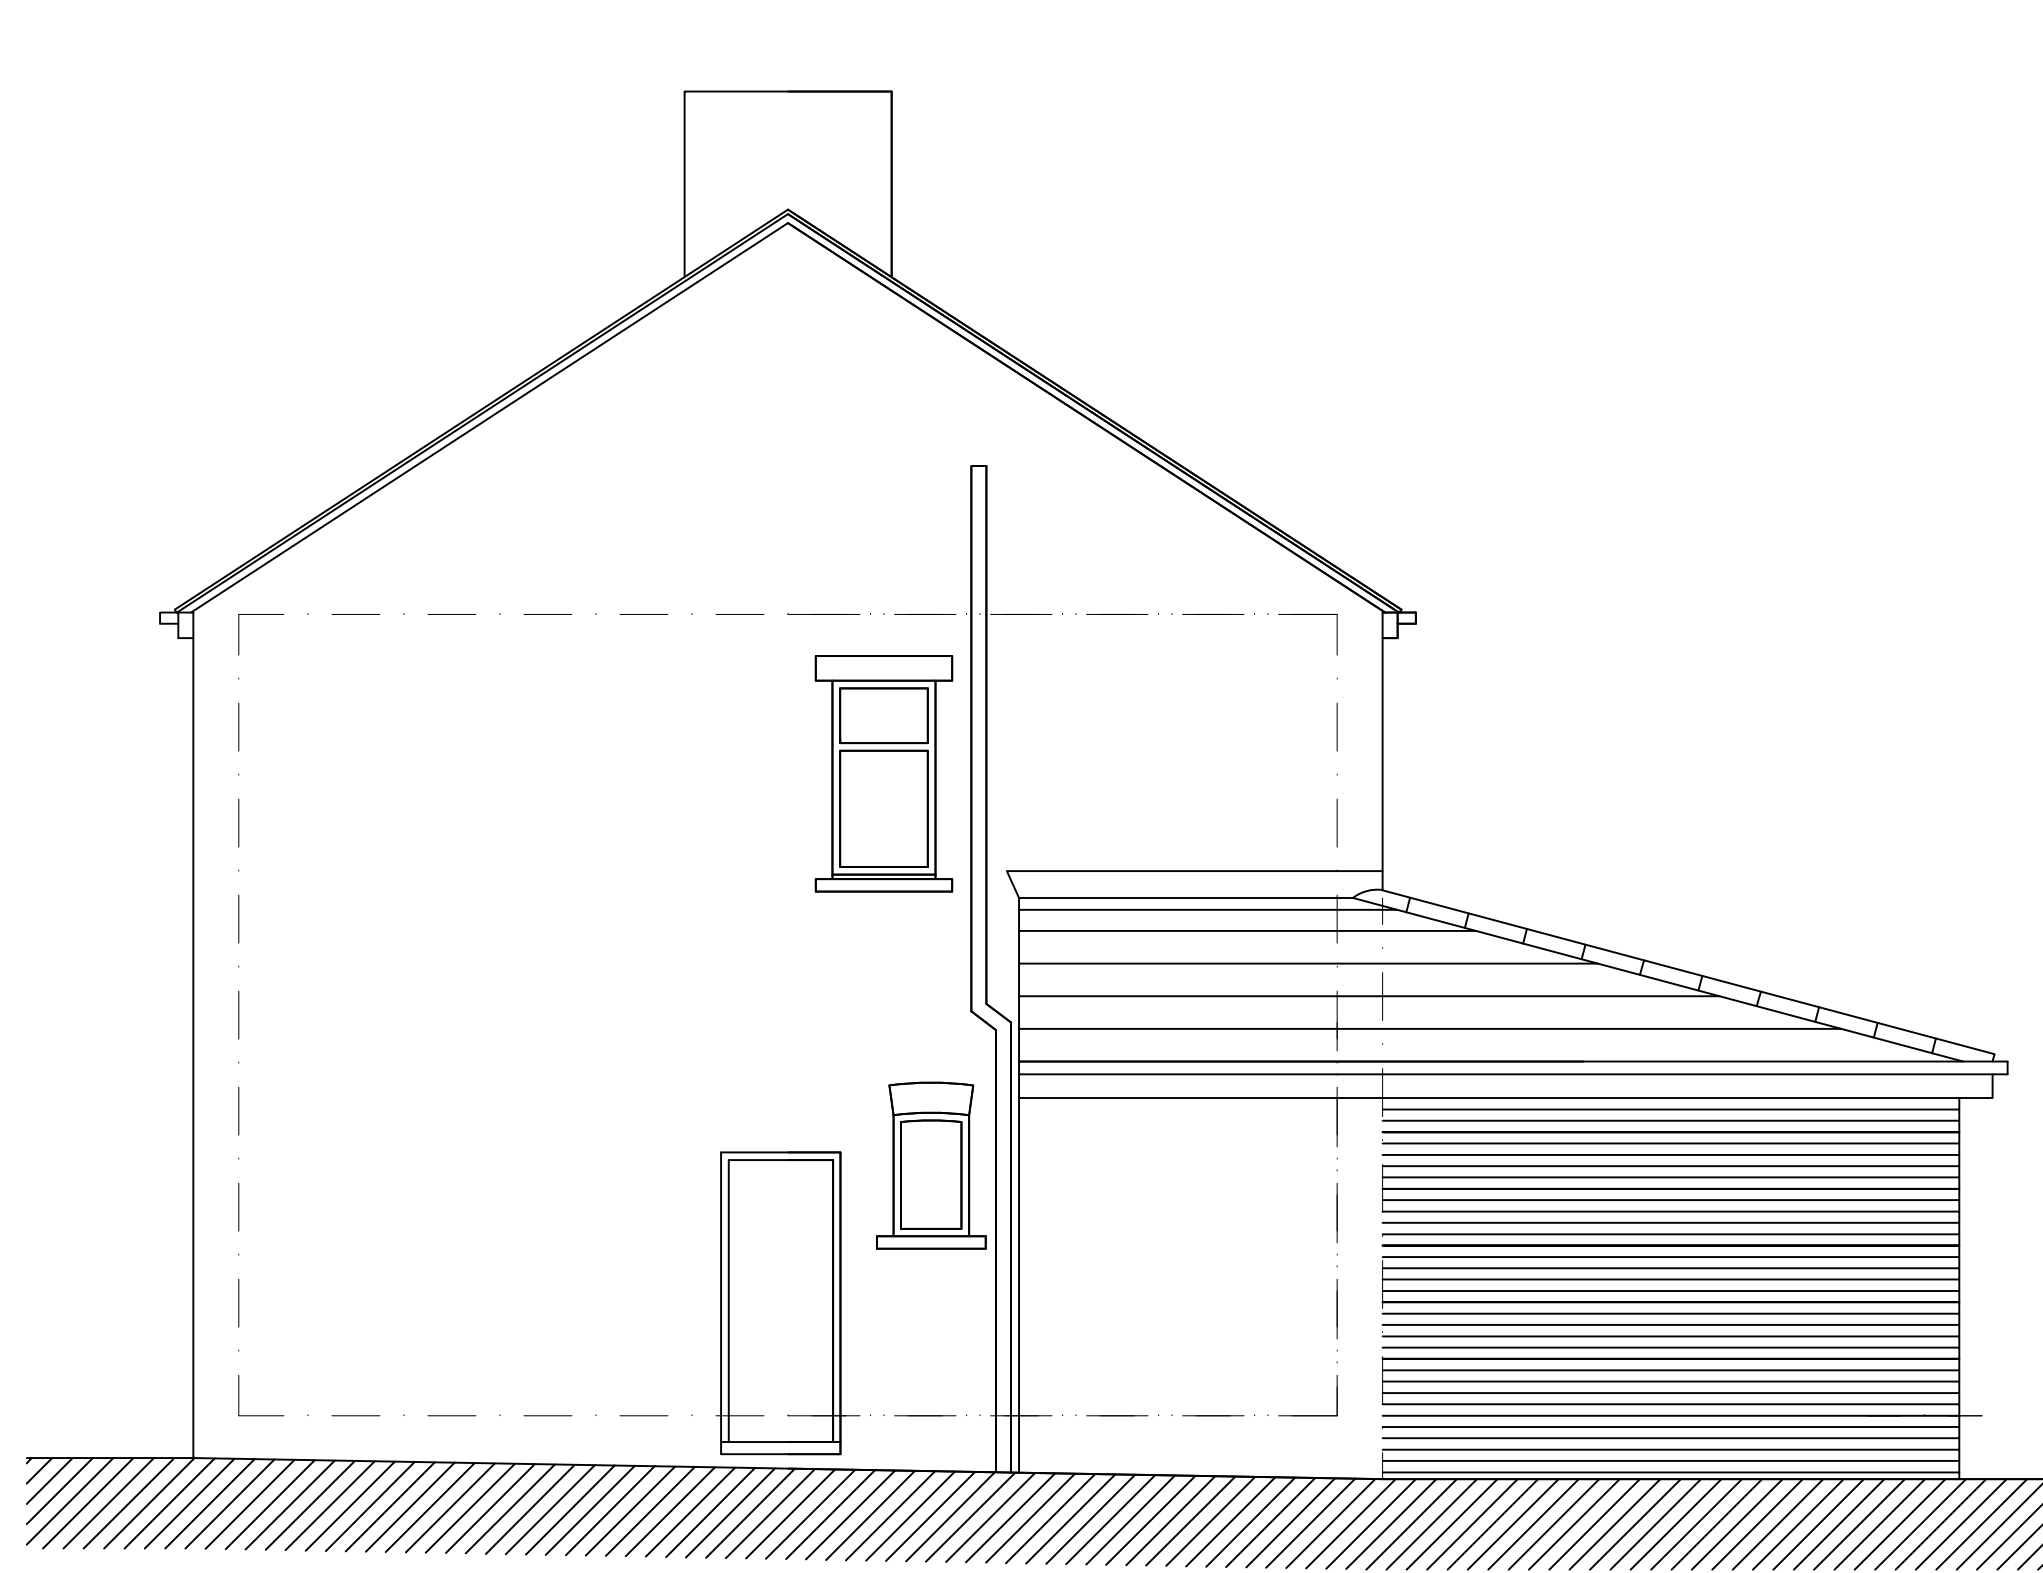


proposed north elevation

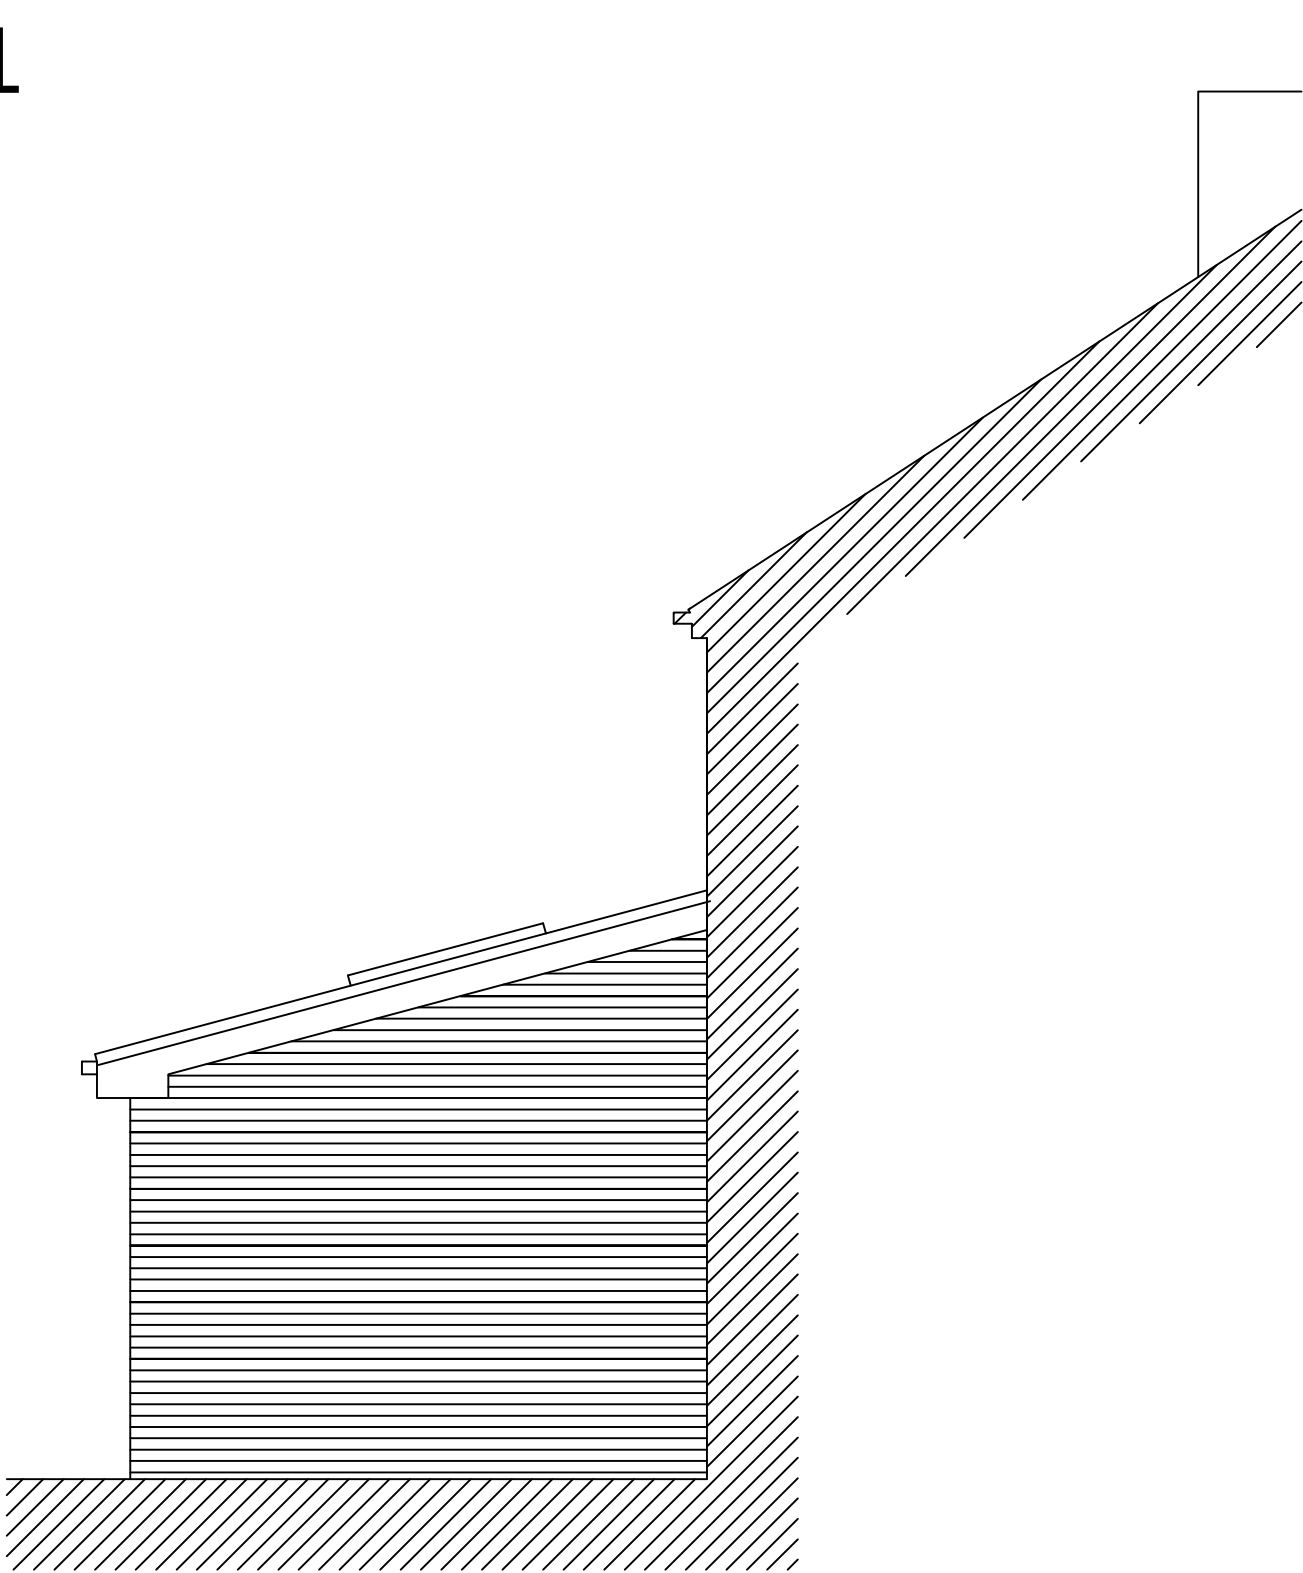


proposed west elevation



proposed south elevation

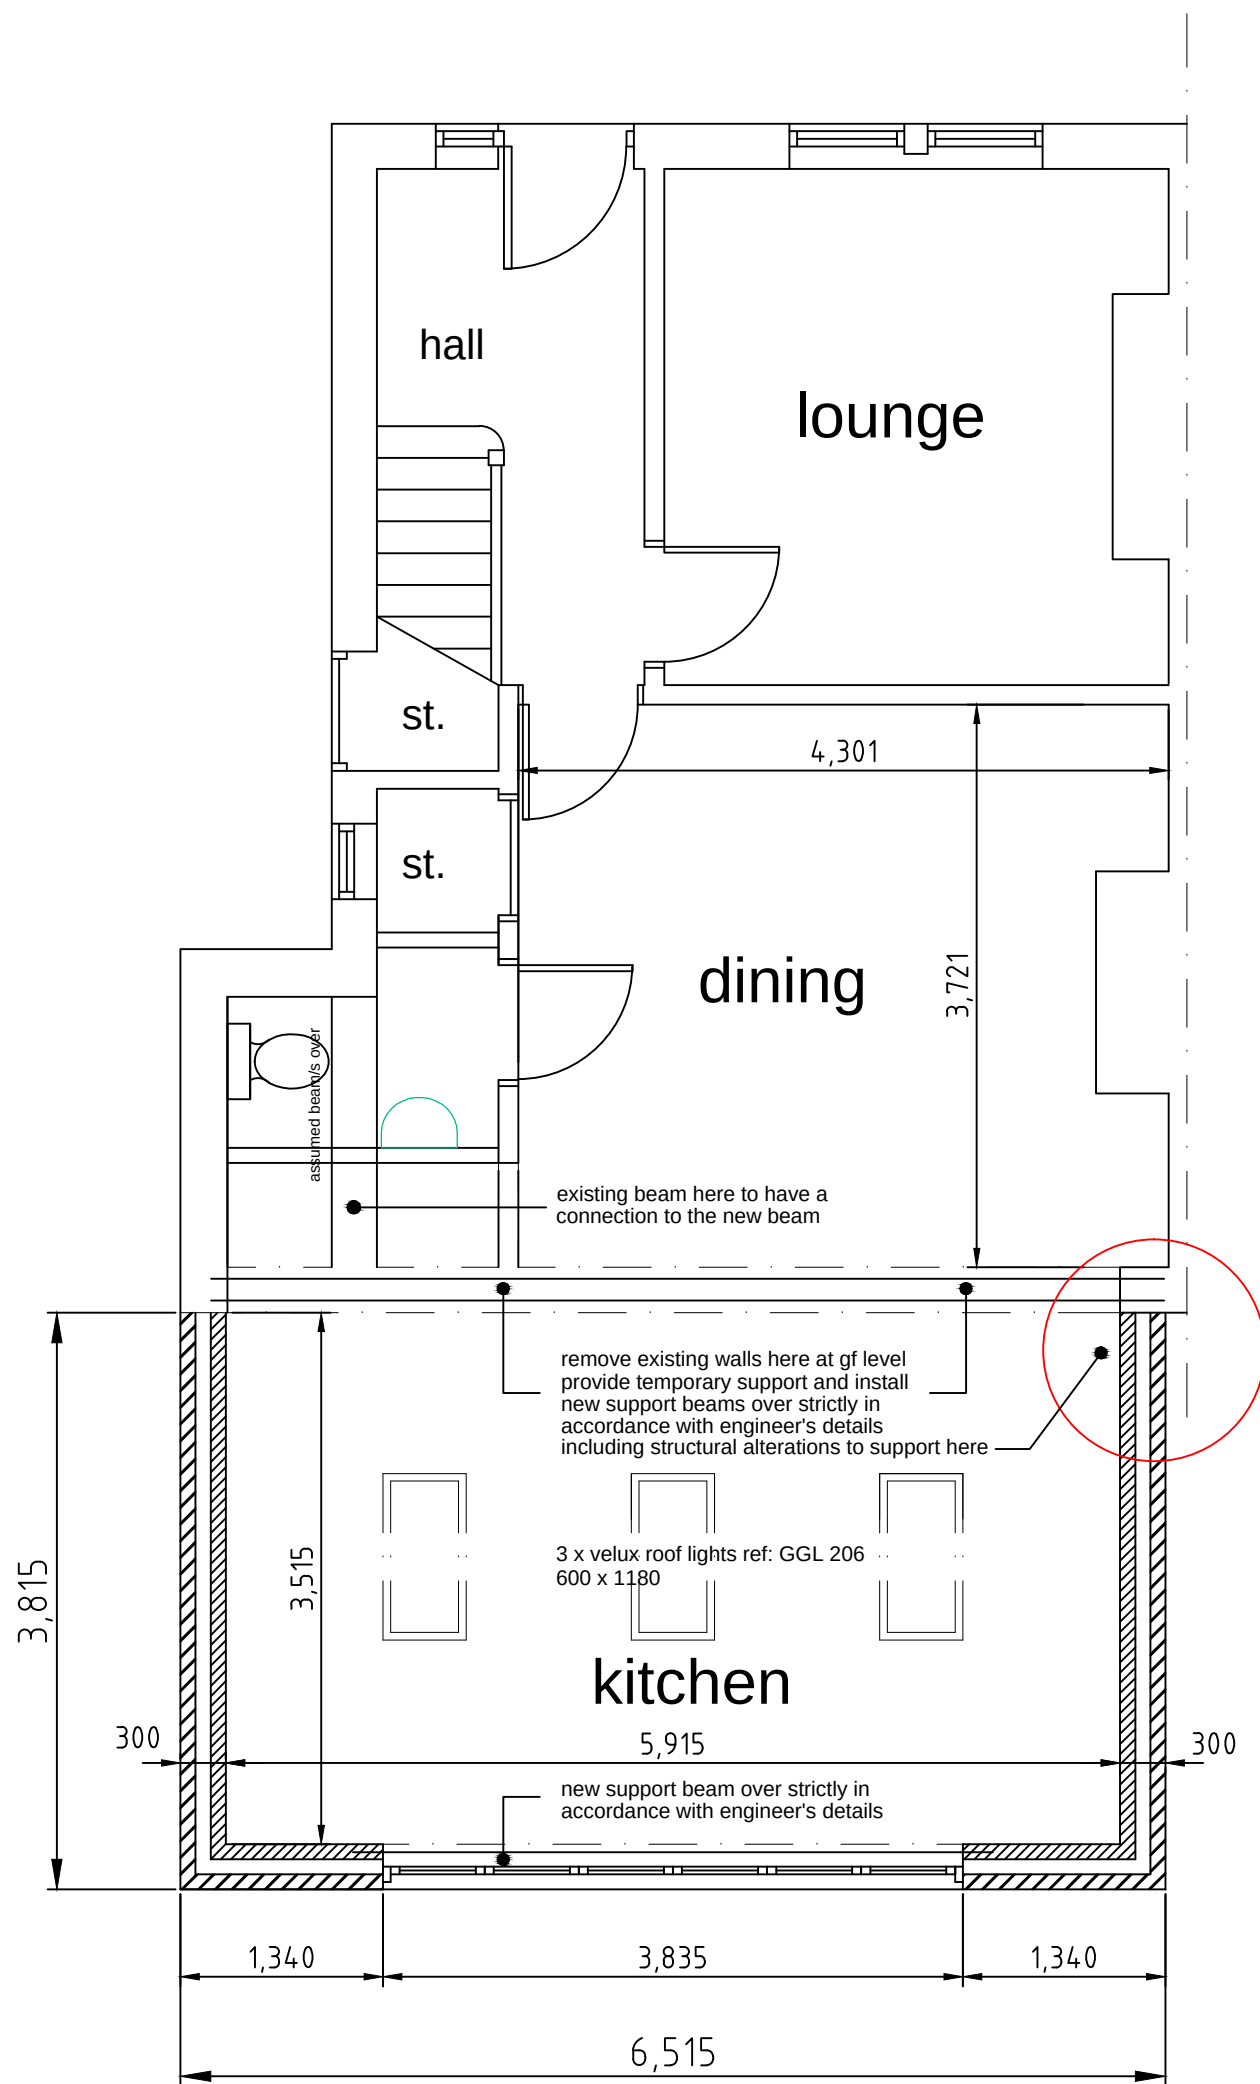


proposed ground floor plan

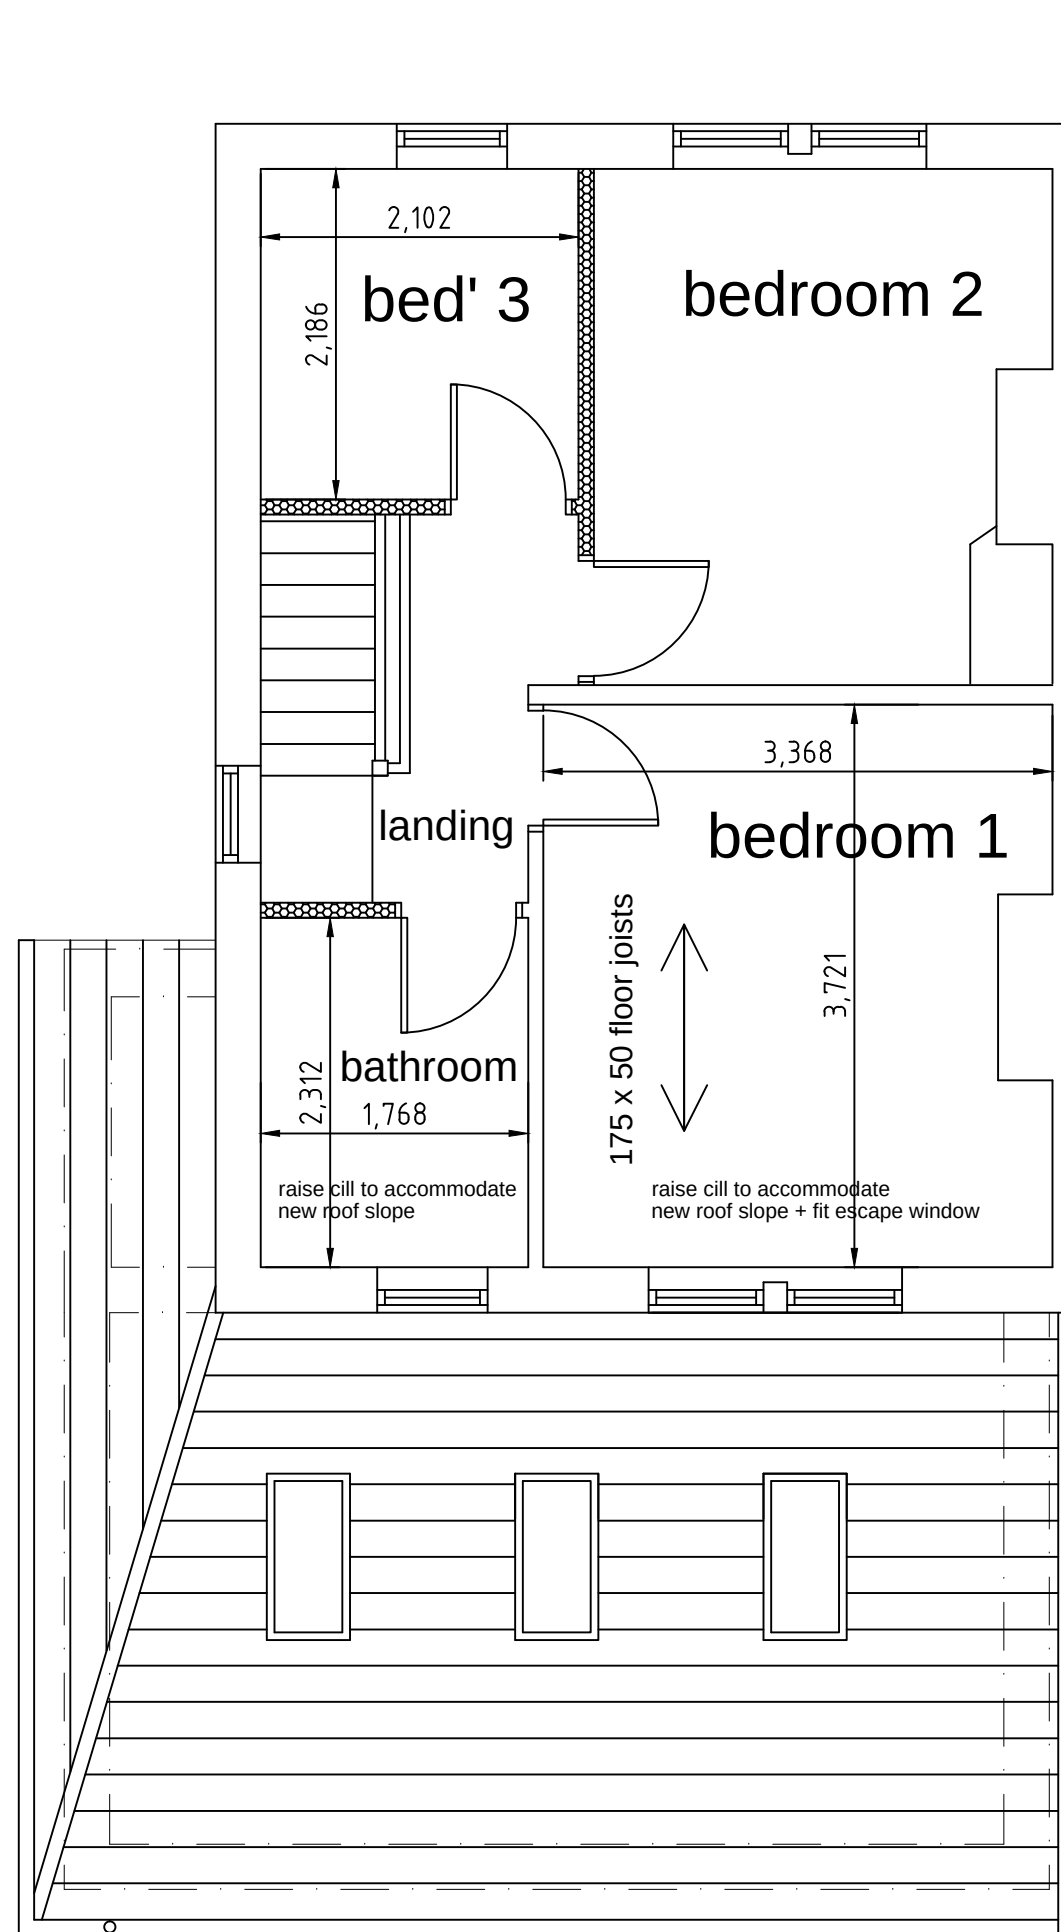

proposed first floor/roof plan

- 1) This drawing and the design and details depicted thereon are the copyright of Peter Dimberline Chartered Architect.
- 2) All dimensions on this drawing are to be checked by the Contractor and any discrepancies are to be reported to the Architect.
- 3) Do not scale critical dimensions off this drawing.
- 4) Contractor to ensure that all Health & Safety requirements (CDM Regulations) in relation to this project will be complied with.

Site/block plan at 1:200

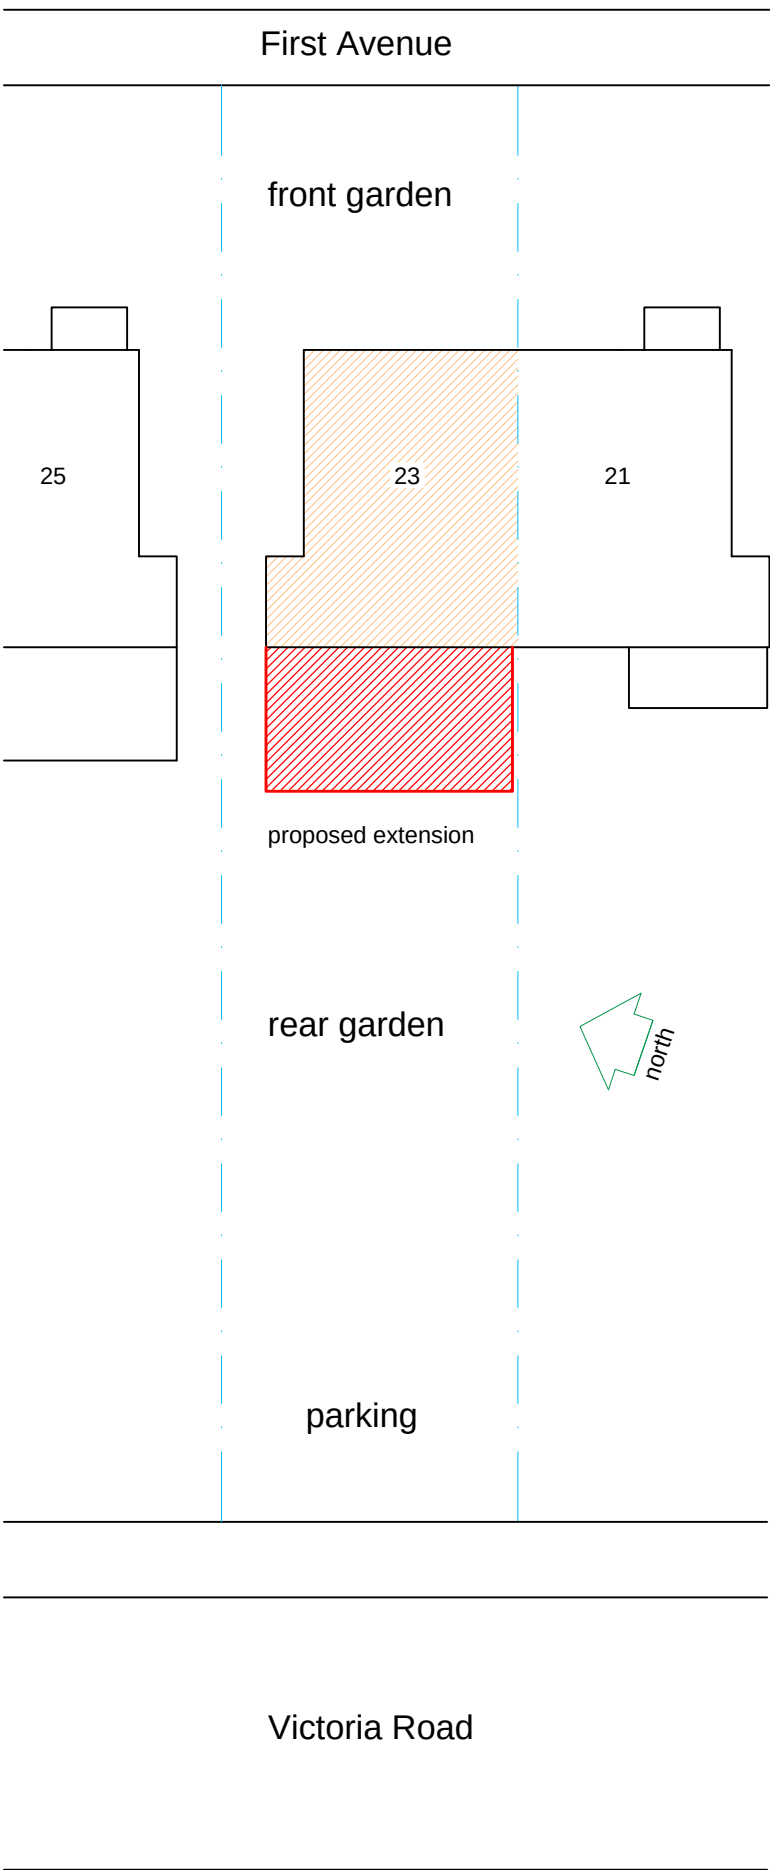

REVISIONS

|                                                                      |                                                                  |
|----------------------------------------------------------------------|------------------------------------------------------------------|
| <b>PETER DIMBERLINE</b> Dip Arch, RIBA<br><b>CHARTERED ARCHITECT</b> |                                                                  |
| 2 TIPSEY COURT, STAINCROSS<br>BARNSELEY, S75 6FZ                     |                                                                  |
| tel/fax ( 01226 ) 390947<br>email: pdimberline@tiscali.co.uk         |                                                                  |
| CLIENT                                                               | W and T Ellis                                                    |
| PROJECT                                                              | Proposed extension and internal alterations to existing dwelling |
| LOCATION                                                             | 23, First Avenue,<br>Royston, Barnsley S71 4DA                   |
| DRAWING                                                              | Proposed details                                                 |
| SCALES                                                               | 1:50 and 1:200                                                   |
| DATE                                                                 | Feb' 19                                                          |
| DRWG No.                                                             | 2019/04/02                                                       |
| REV.                                                                 | DRAWN BY<br>PD                                                   |