

Mapping
sourced from

OS Ordnance
Survey



Location Map



RMS714JEno17


Produced 26/03/2012 from the Ordnance Survey
National Geographic Database and incorporating
surveyed revision available at this date © Crown
Copyright 2012

Reproduction in whole or in part is prohibited without
the prior permission of Ordnance Survey

Ordnance Survey and the OS Symbol are registered
trademarks of Ordnance Survey the national mapping
agency of Great Britain

The representation of a road track or path is no
evidence of a right of way

The representation of features as lines is no evidence
of a property boundary

 


Scale 1:1250


Supplied By **Barnsley Metropolitan**

Serial number 001033368

Plot Centre Coordinates 436125 411741

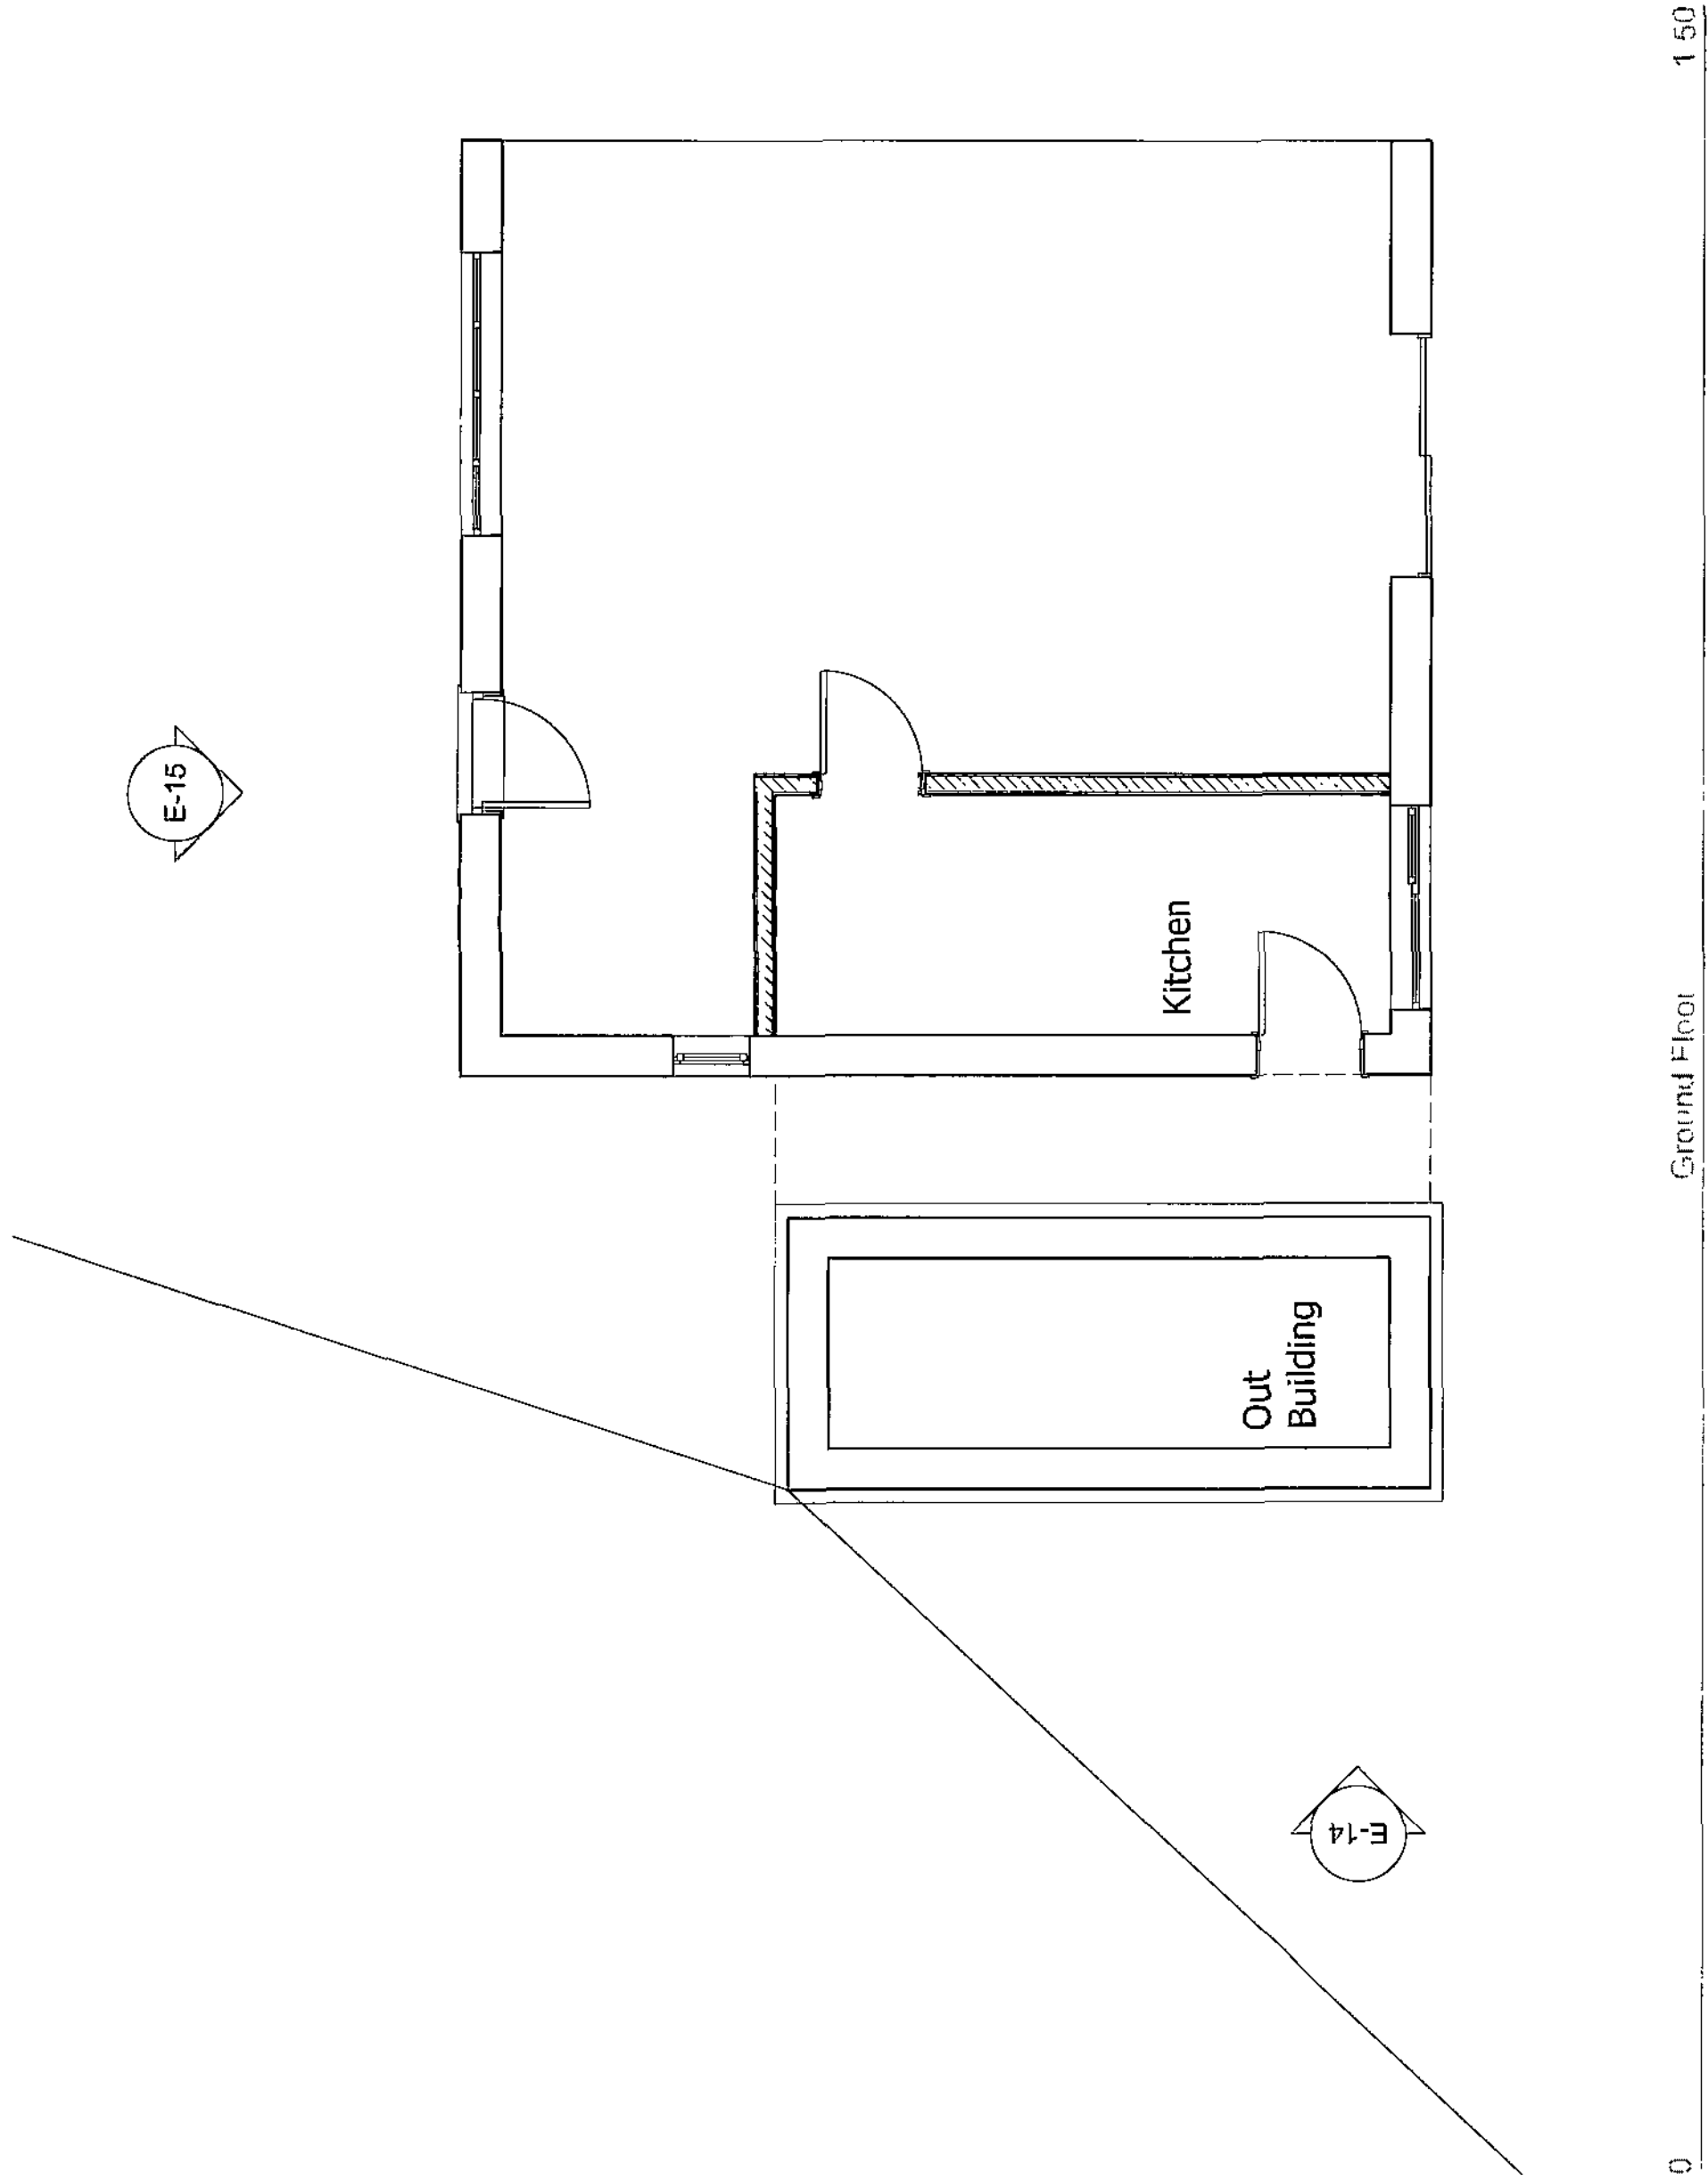


E-15

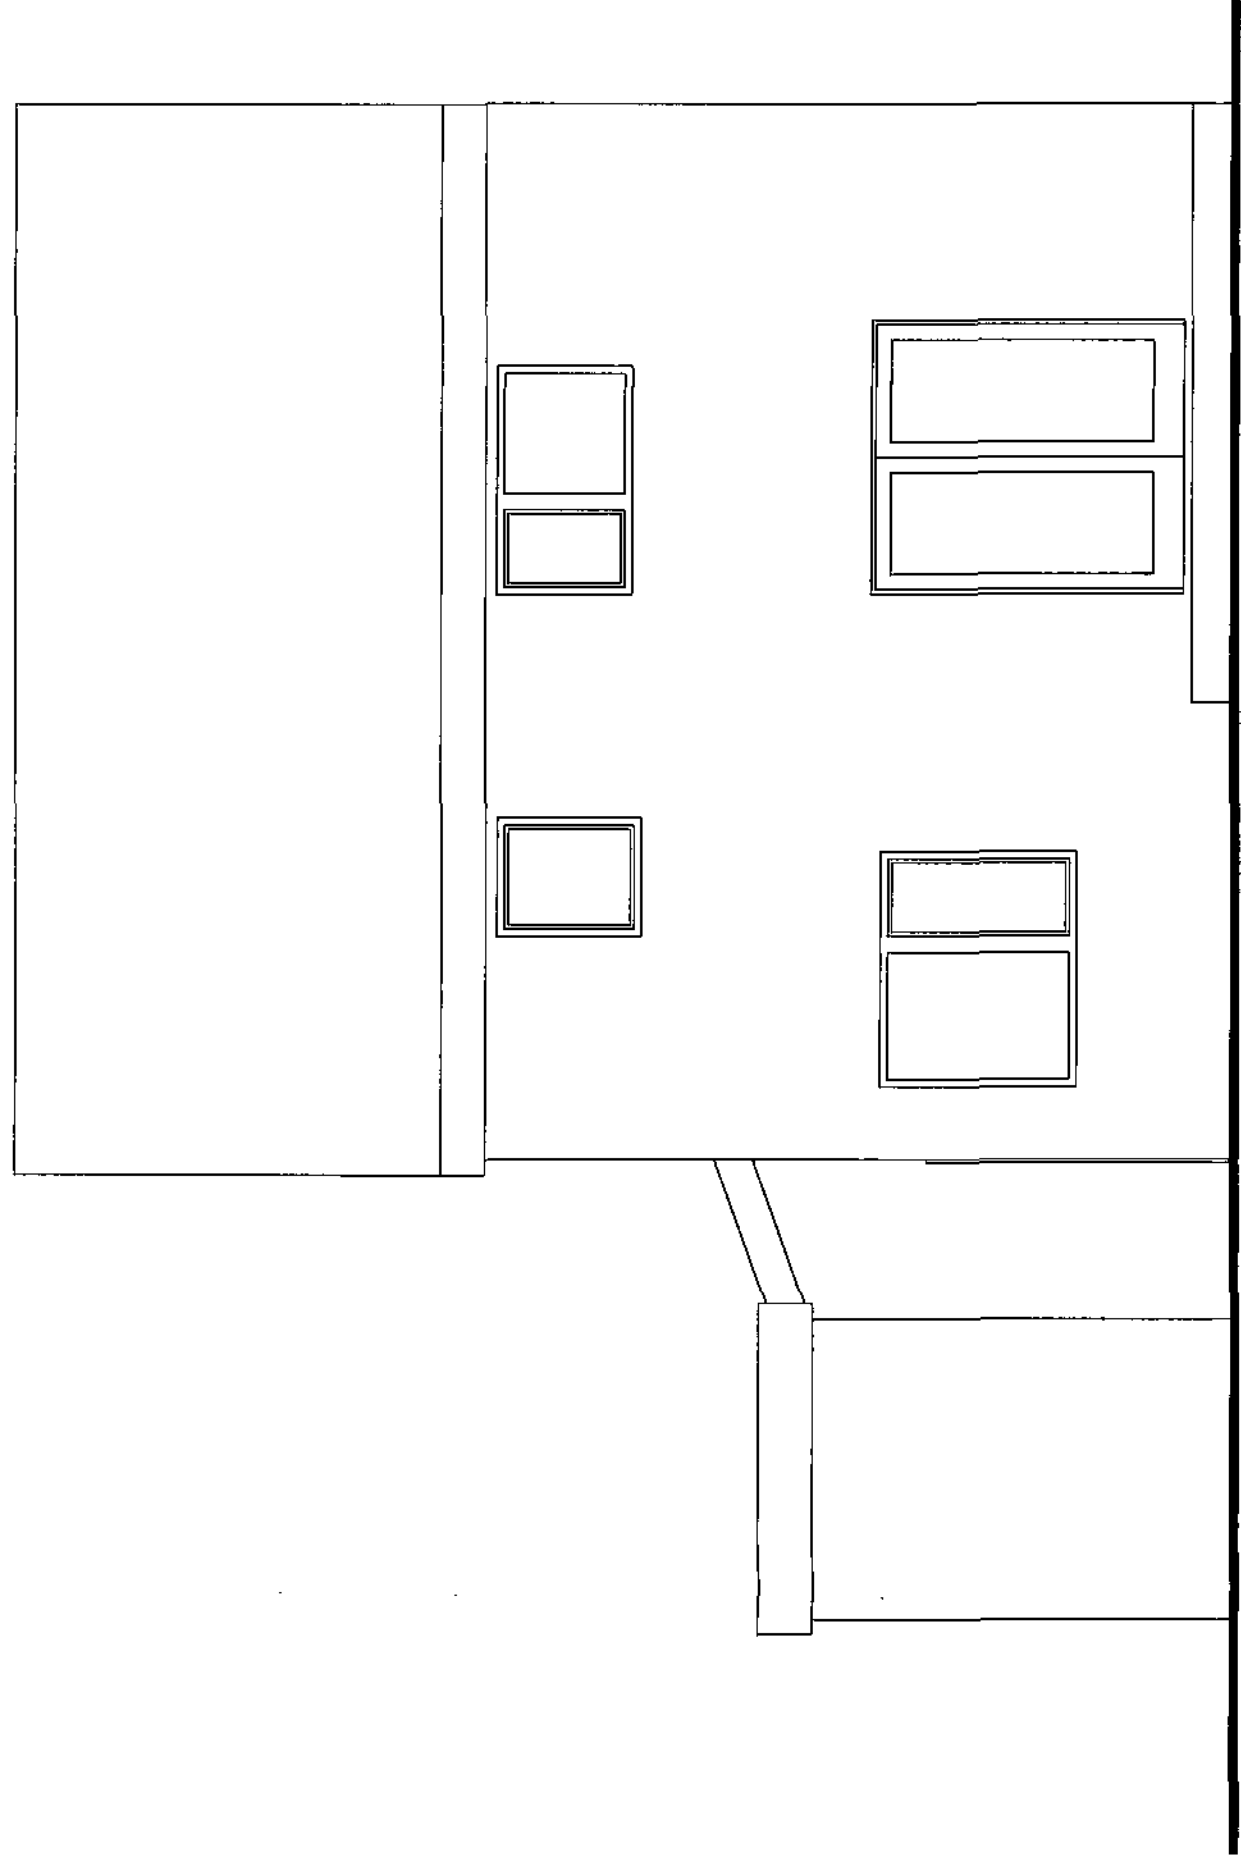

E-13

Elevation


1:50

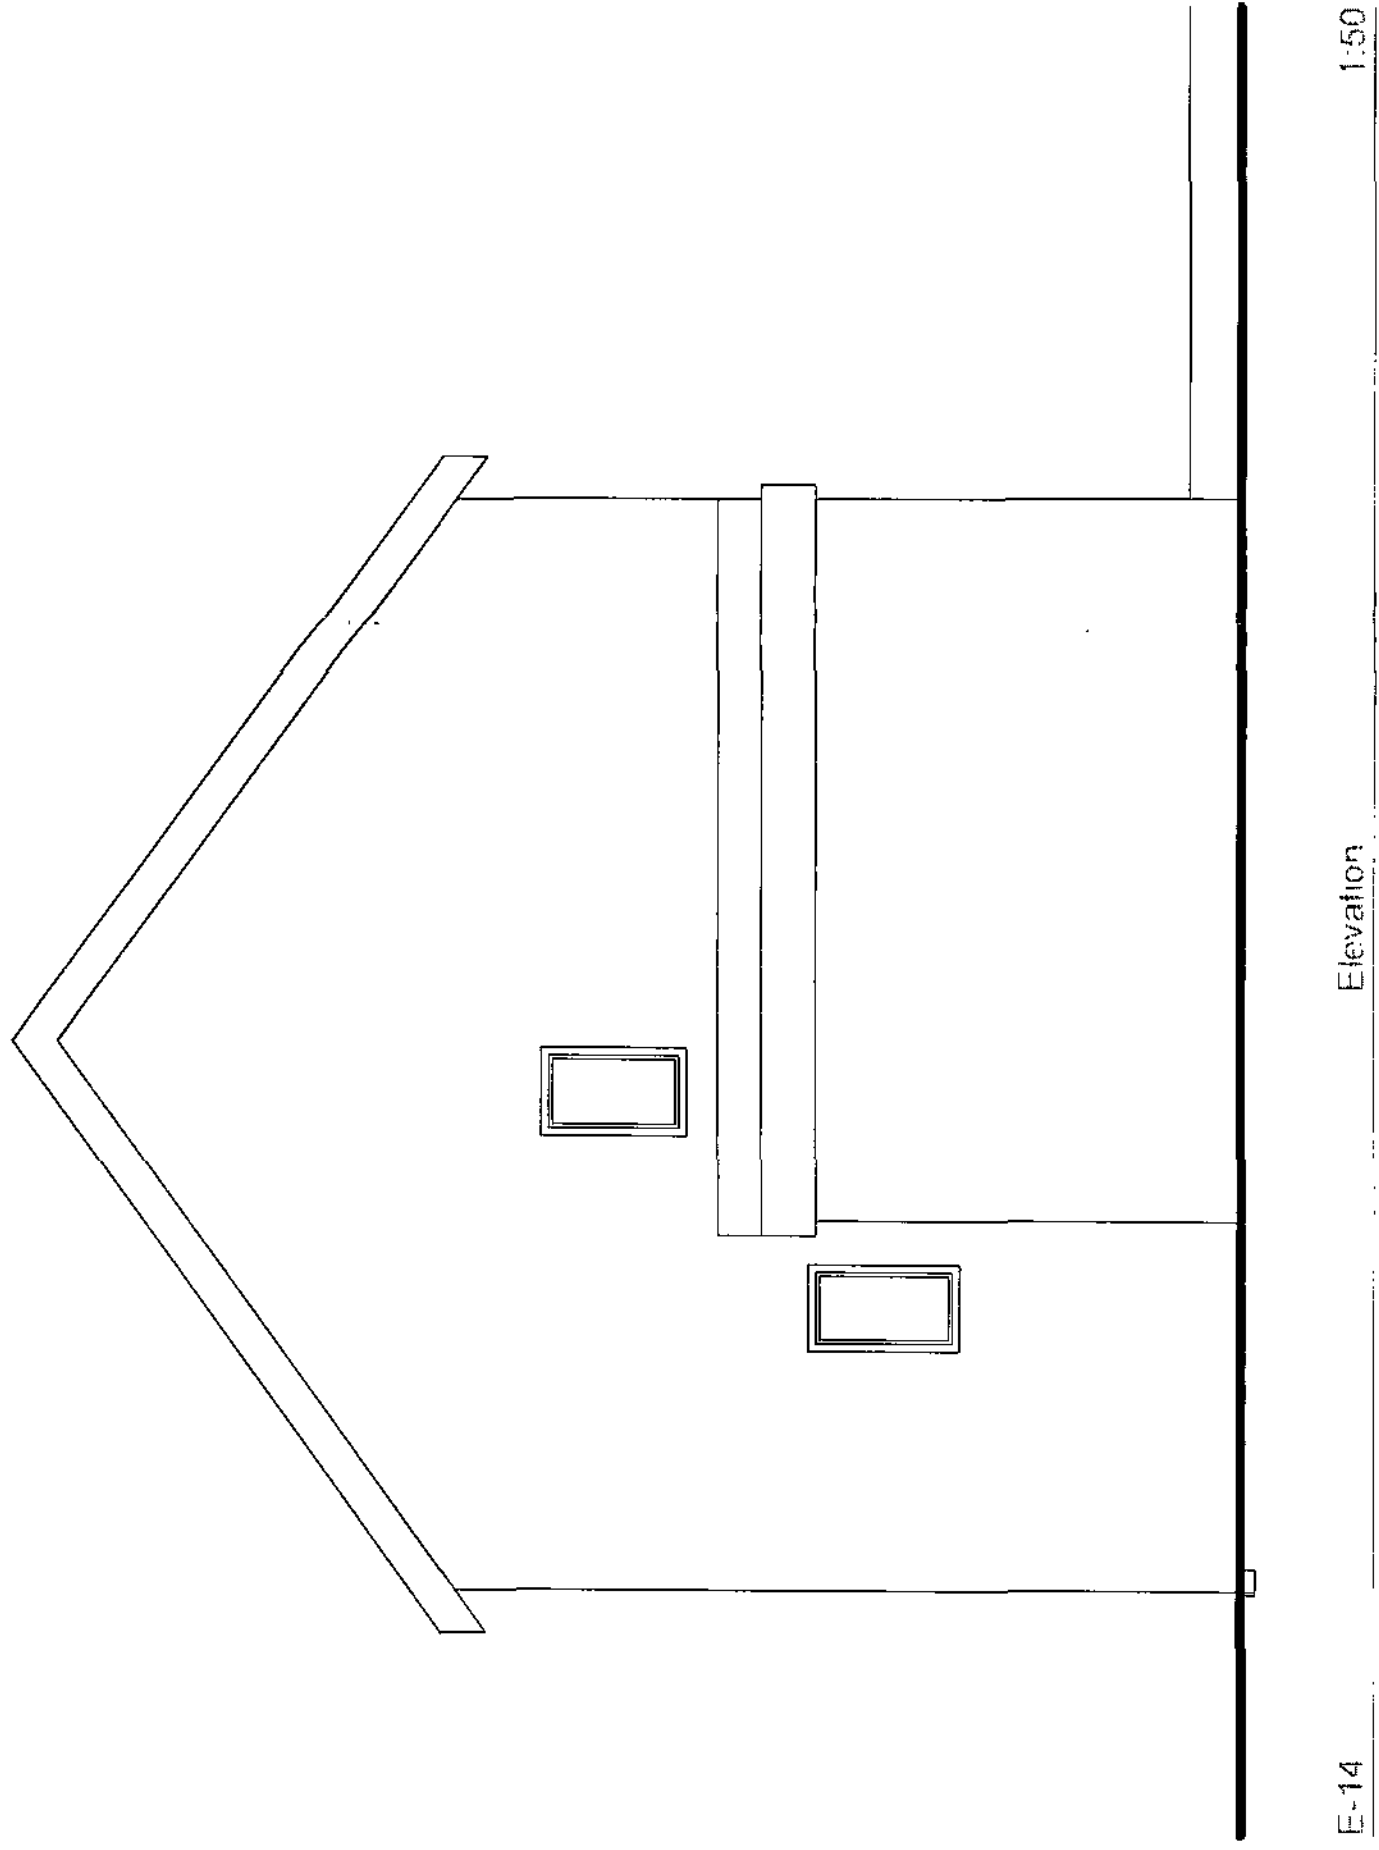

E-14

Elevation

1:50

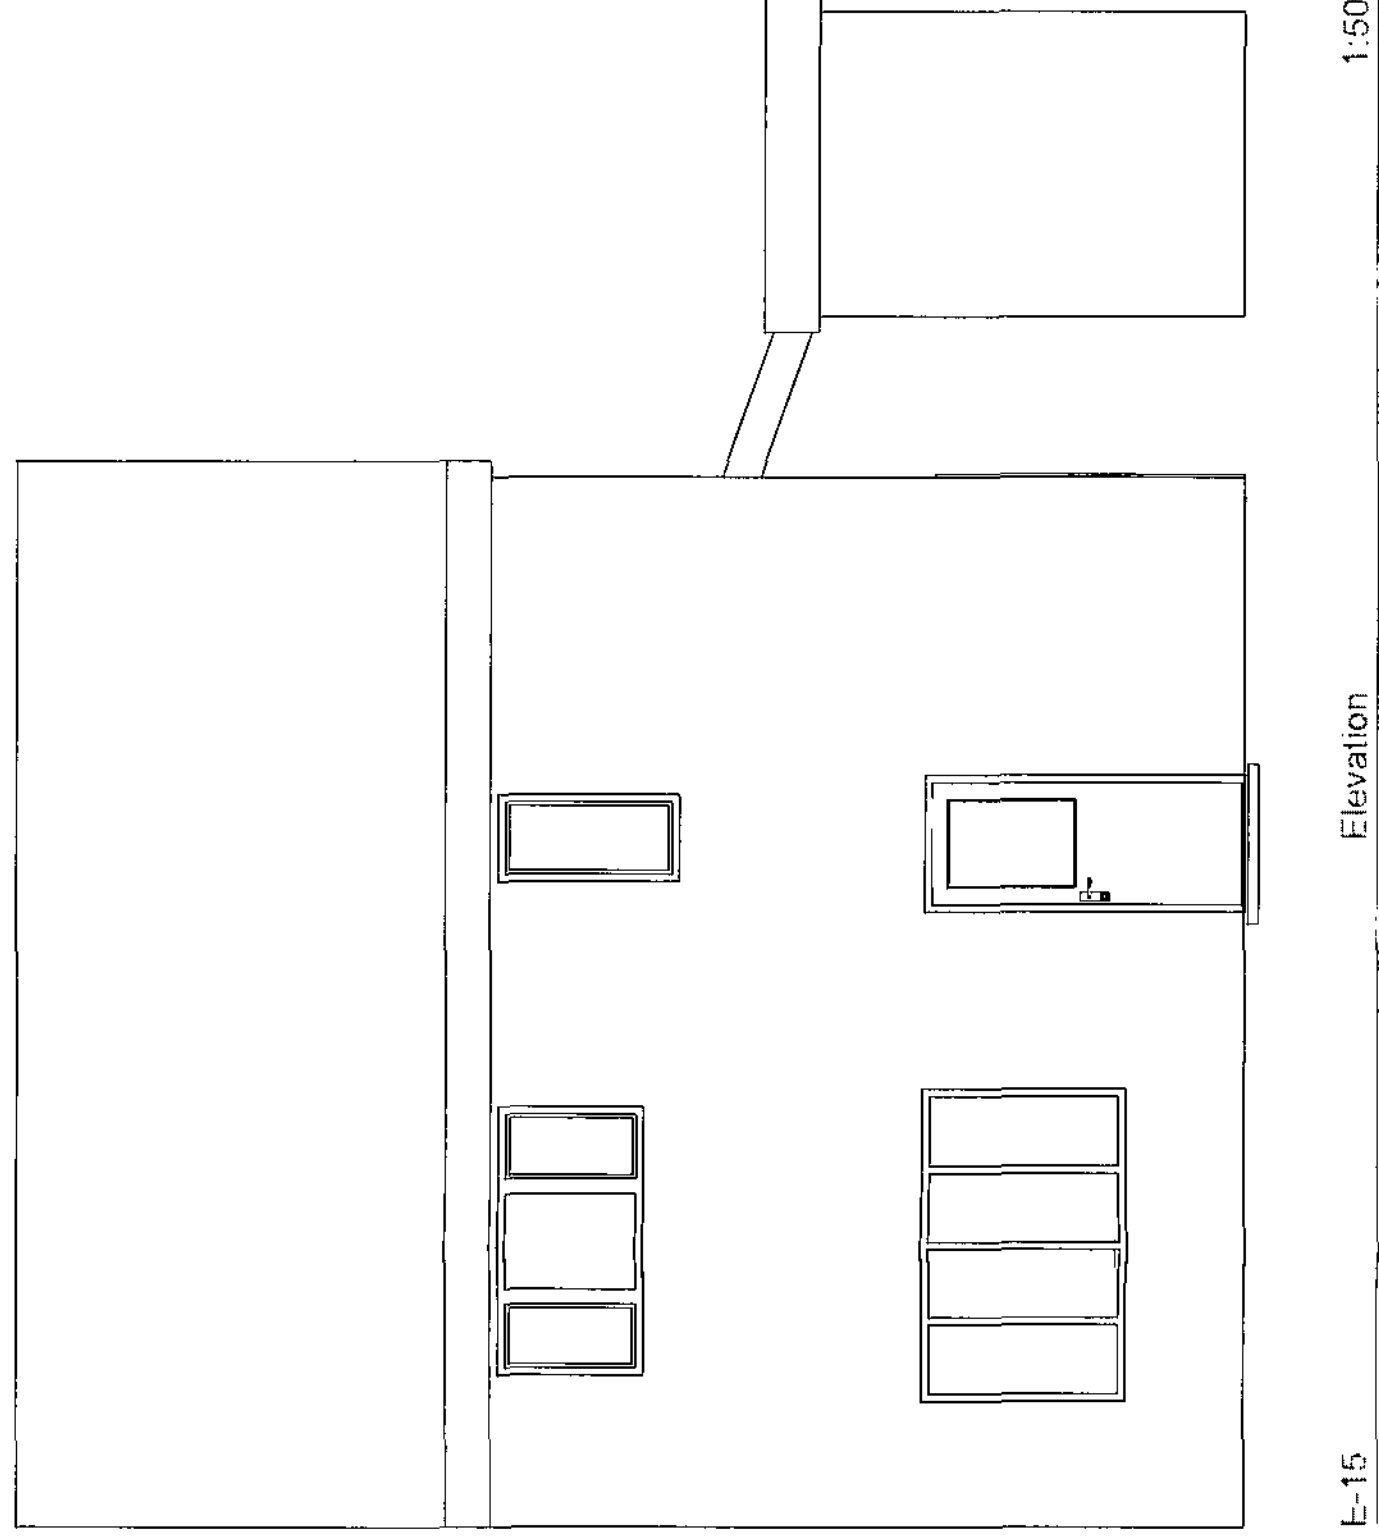


E-15



Elevation

1:50


Rev:	Date	Revision Notes
Client: Bottomley		
Project: Proposed Single Storey Side Extension to: 27 Queensway, Royston, Barnsley		
Drawing Title: Site Plan		
Scale: 1:50	Date:16/03/2012	
Drawn By:	Rev:	
Drawing Nr: 1		

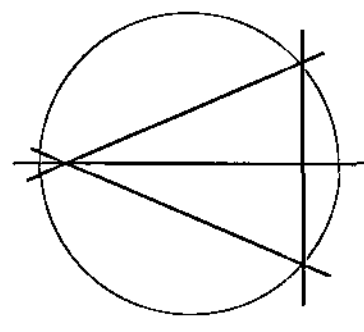


Alan Robinson
Chartered Architect BA Dip Arch RIBA BSc (Hons)
2 Gawber Road, Barnsley S75 2AF
Tel/Fax 01226 286066
Mob: 07947808933

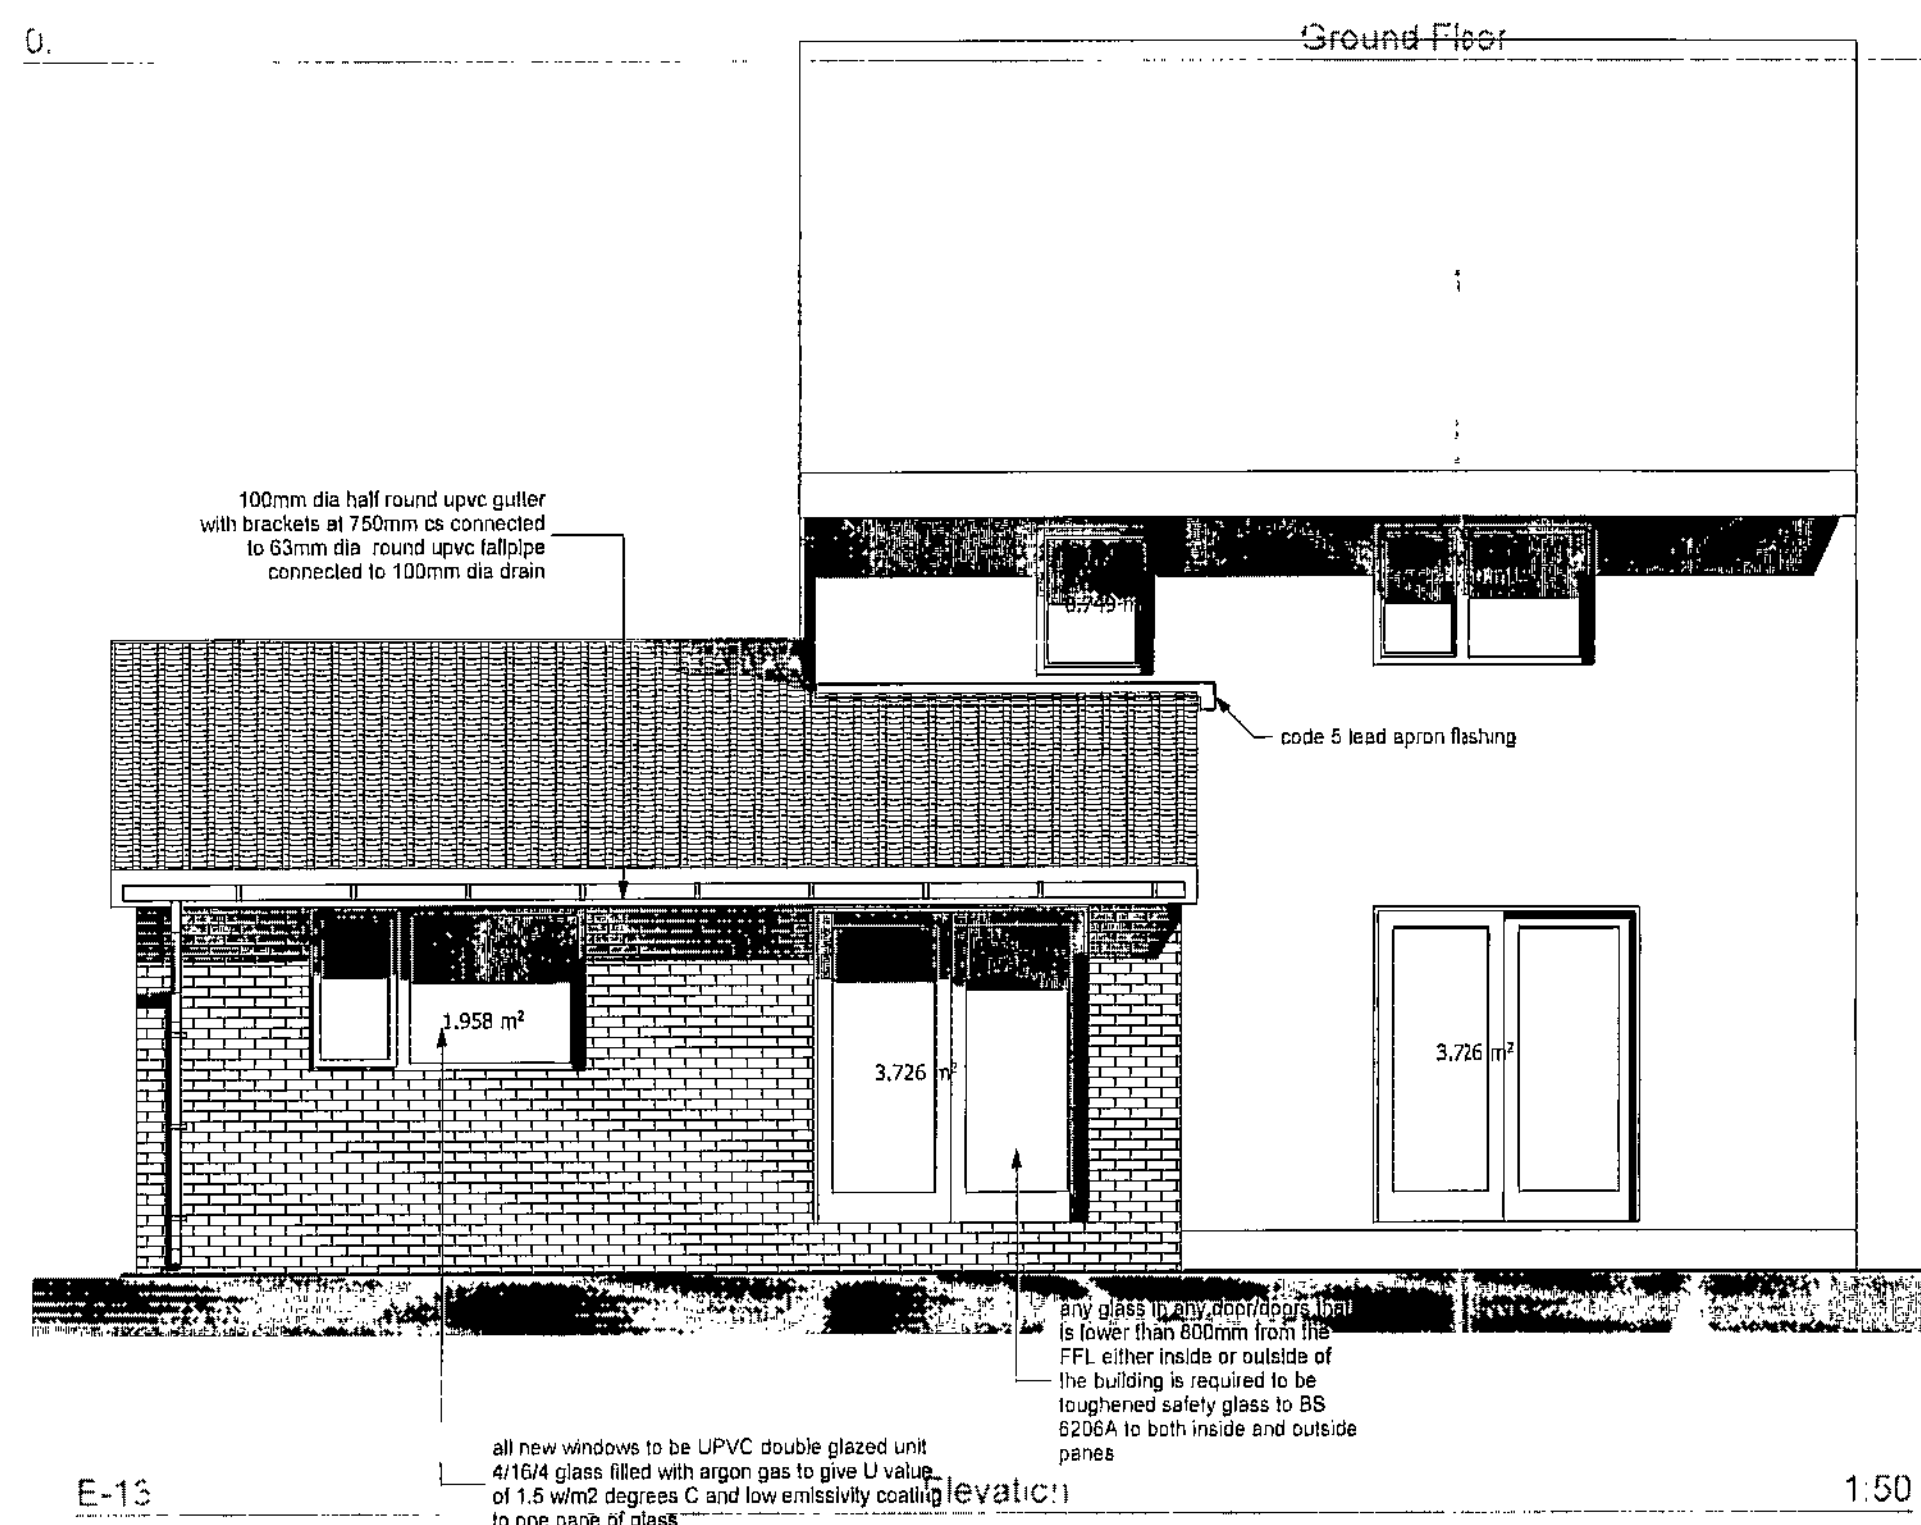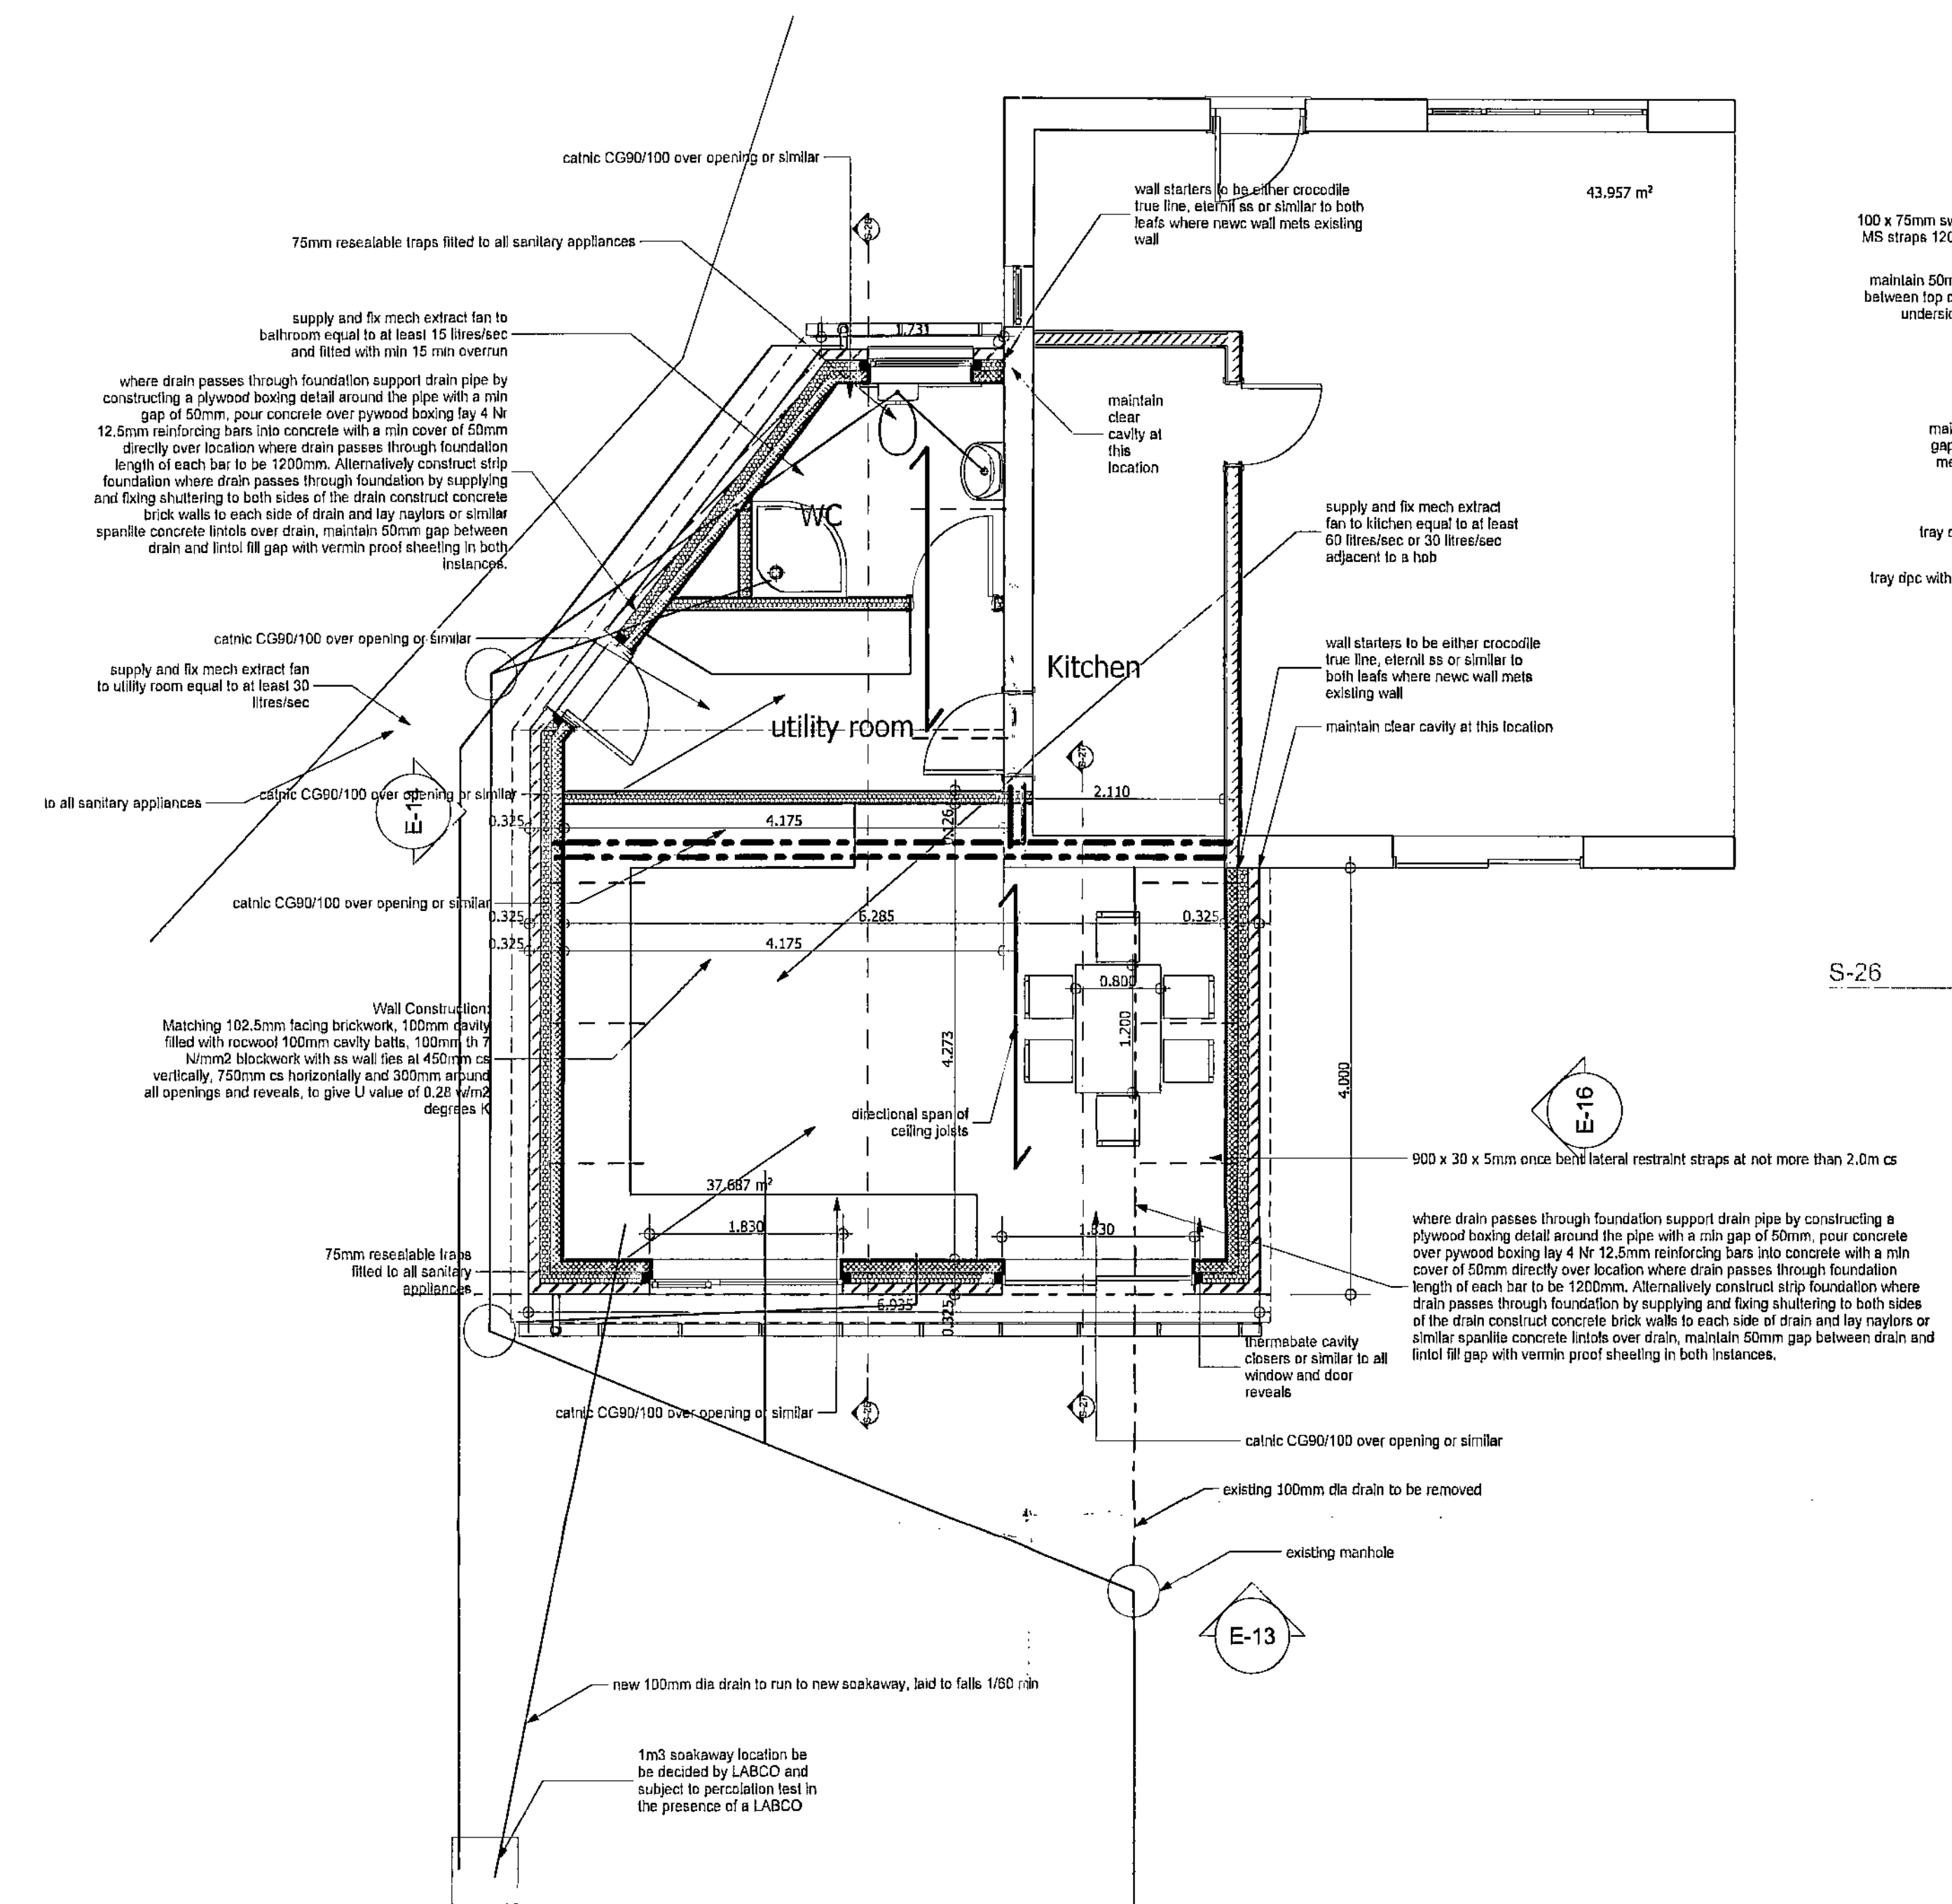

S-26

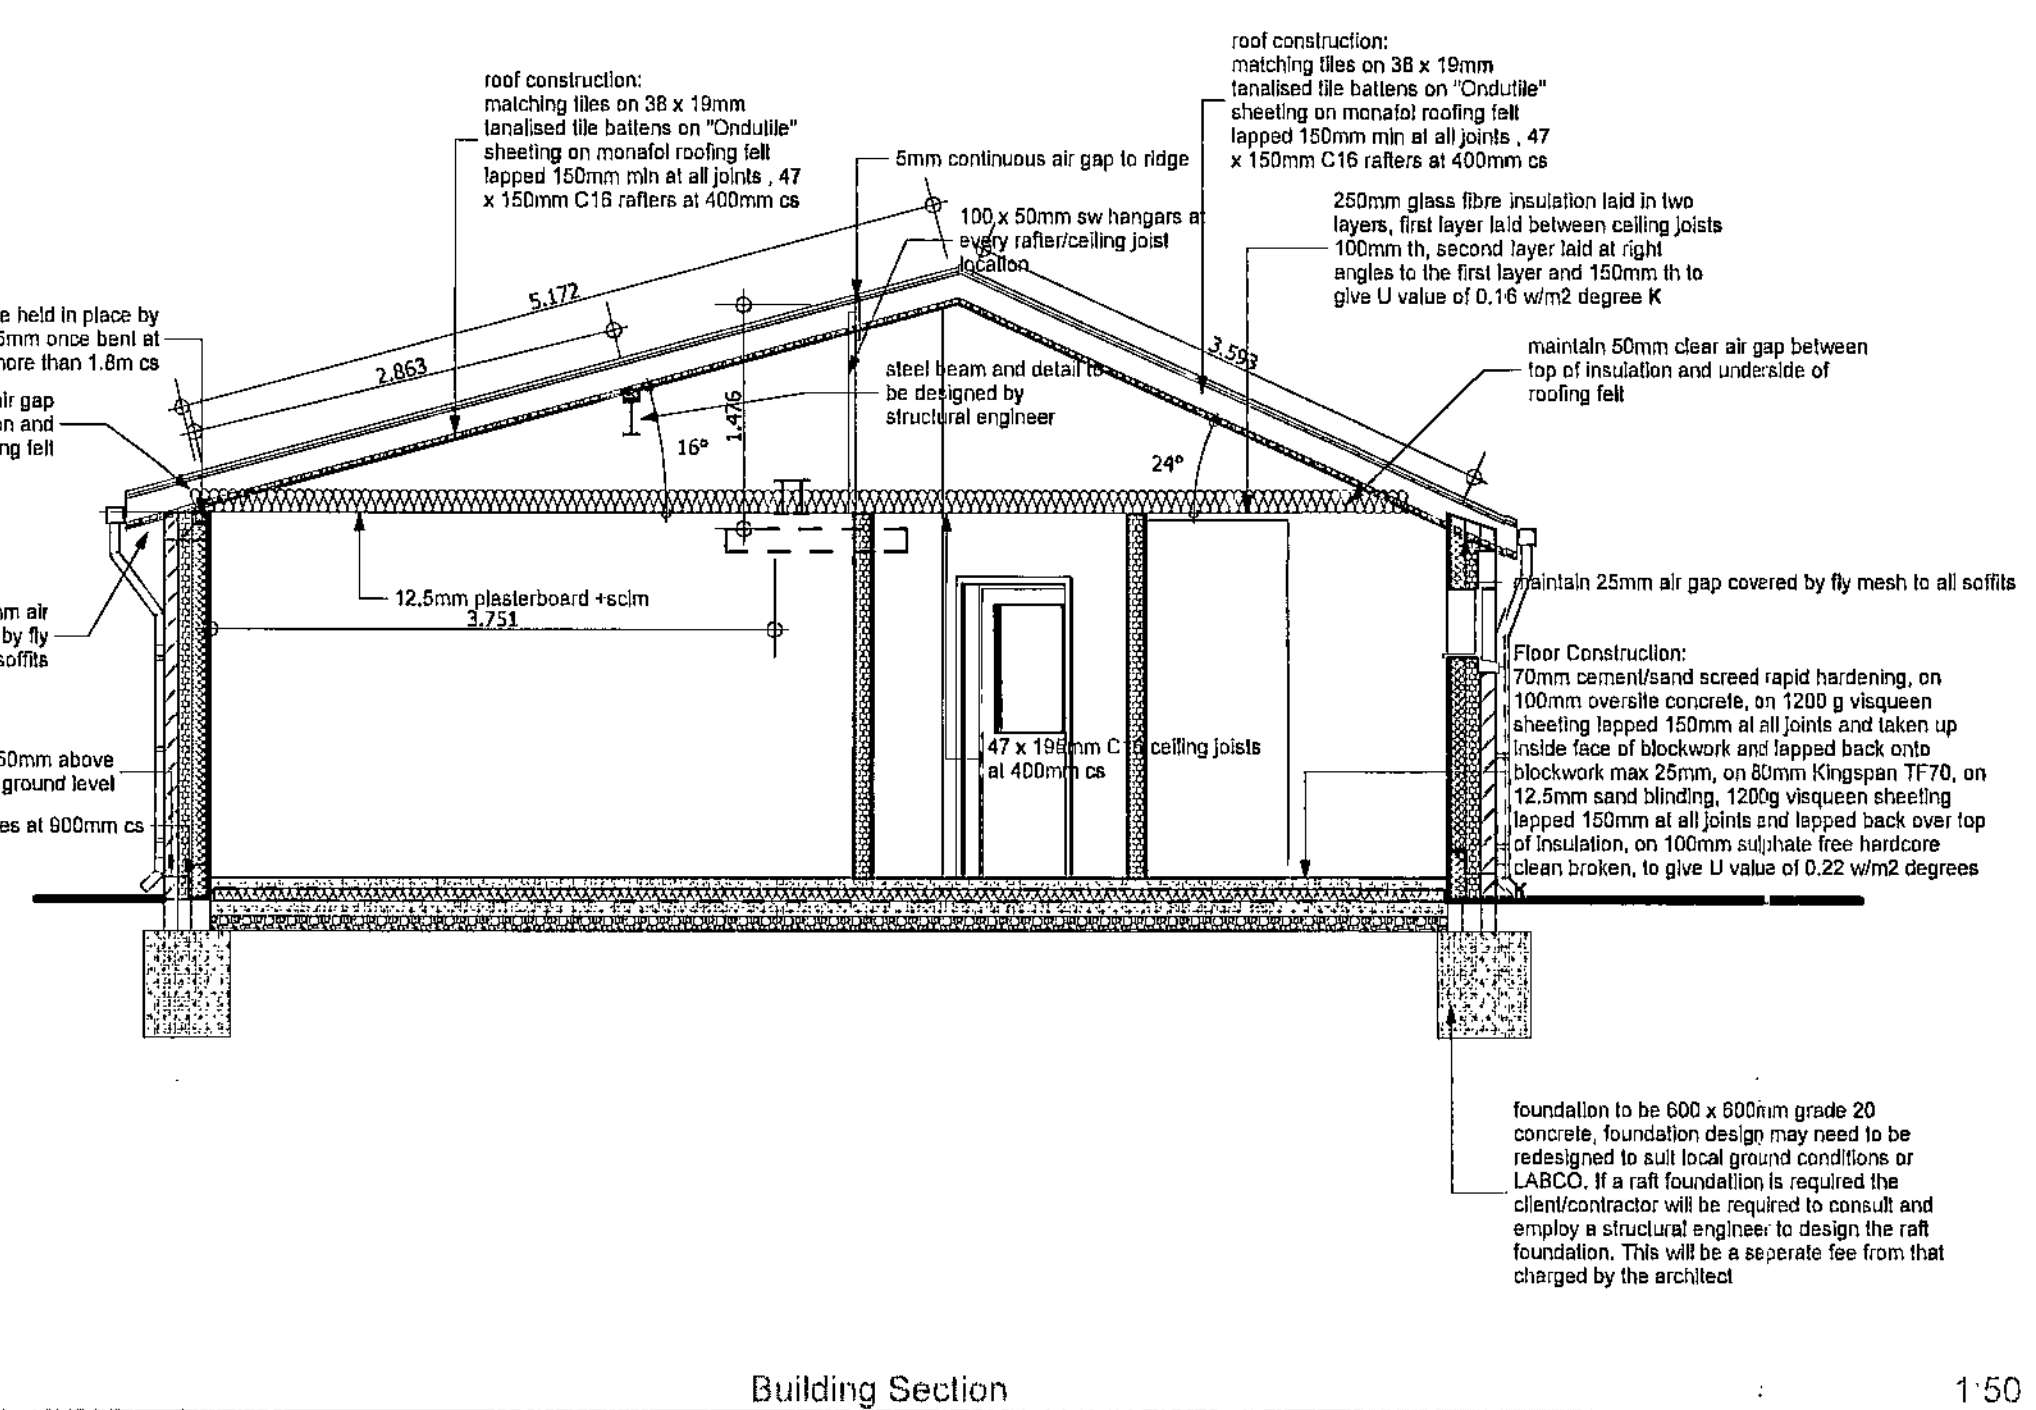

E-15 Elevation 1:50

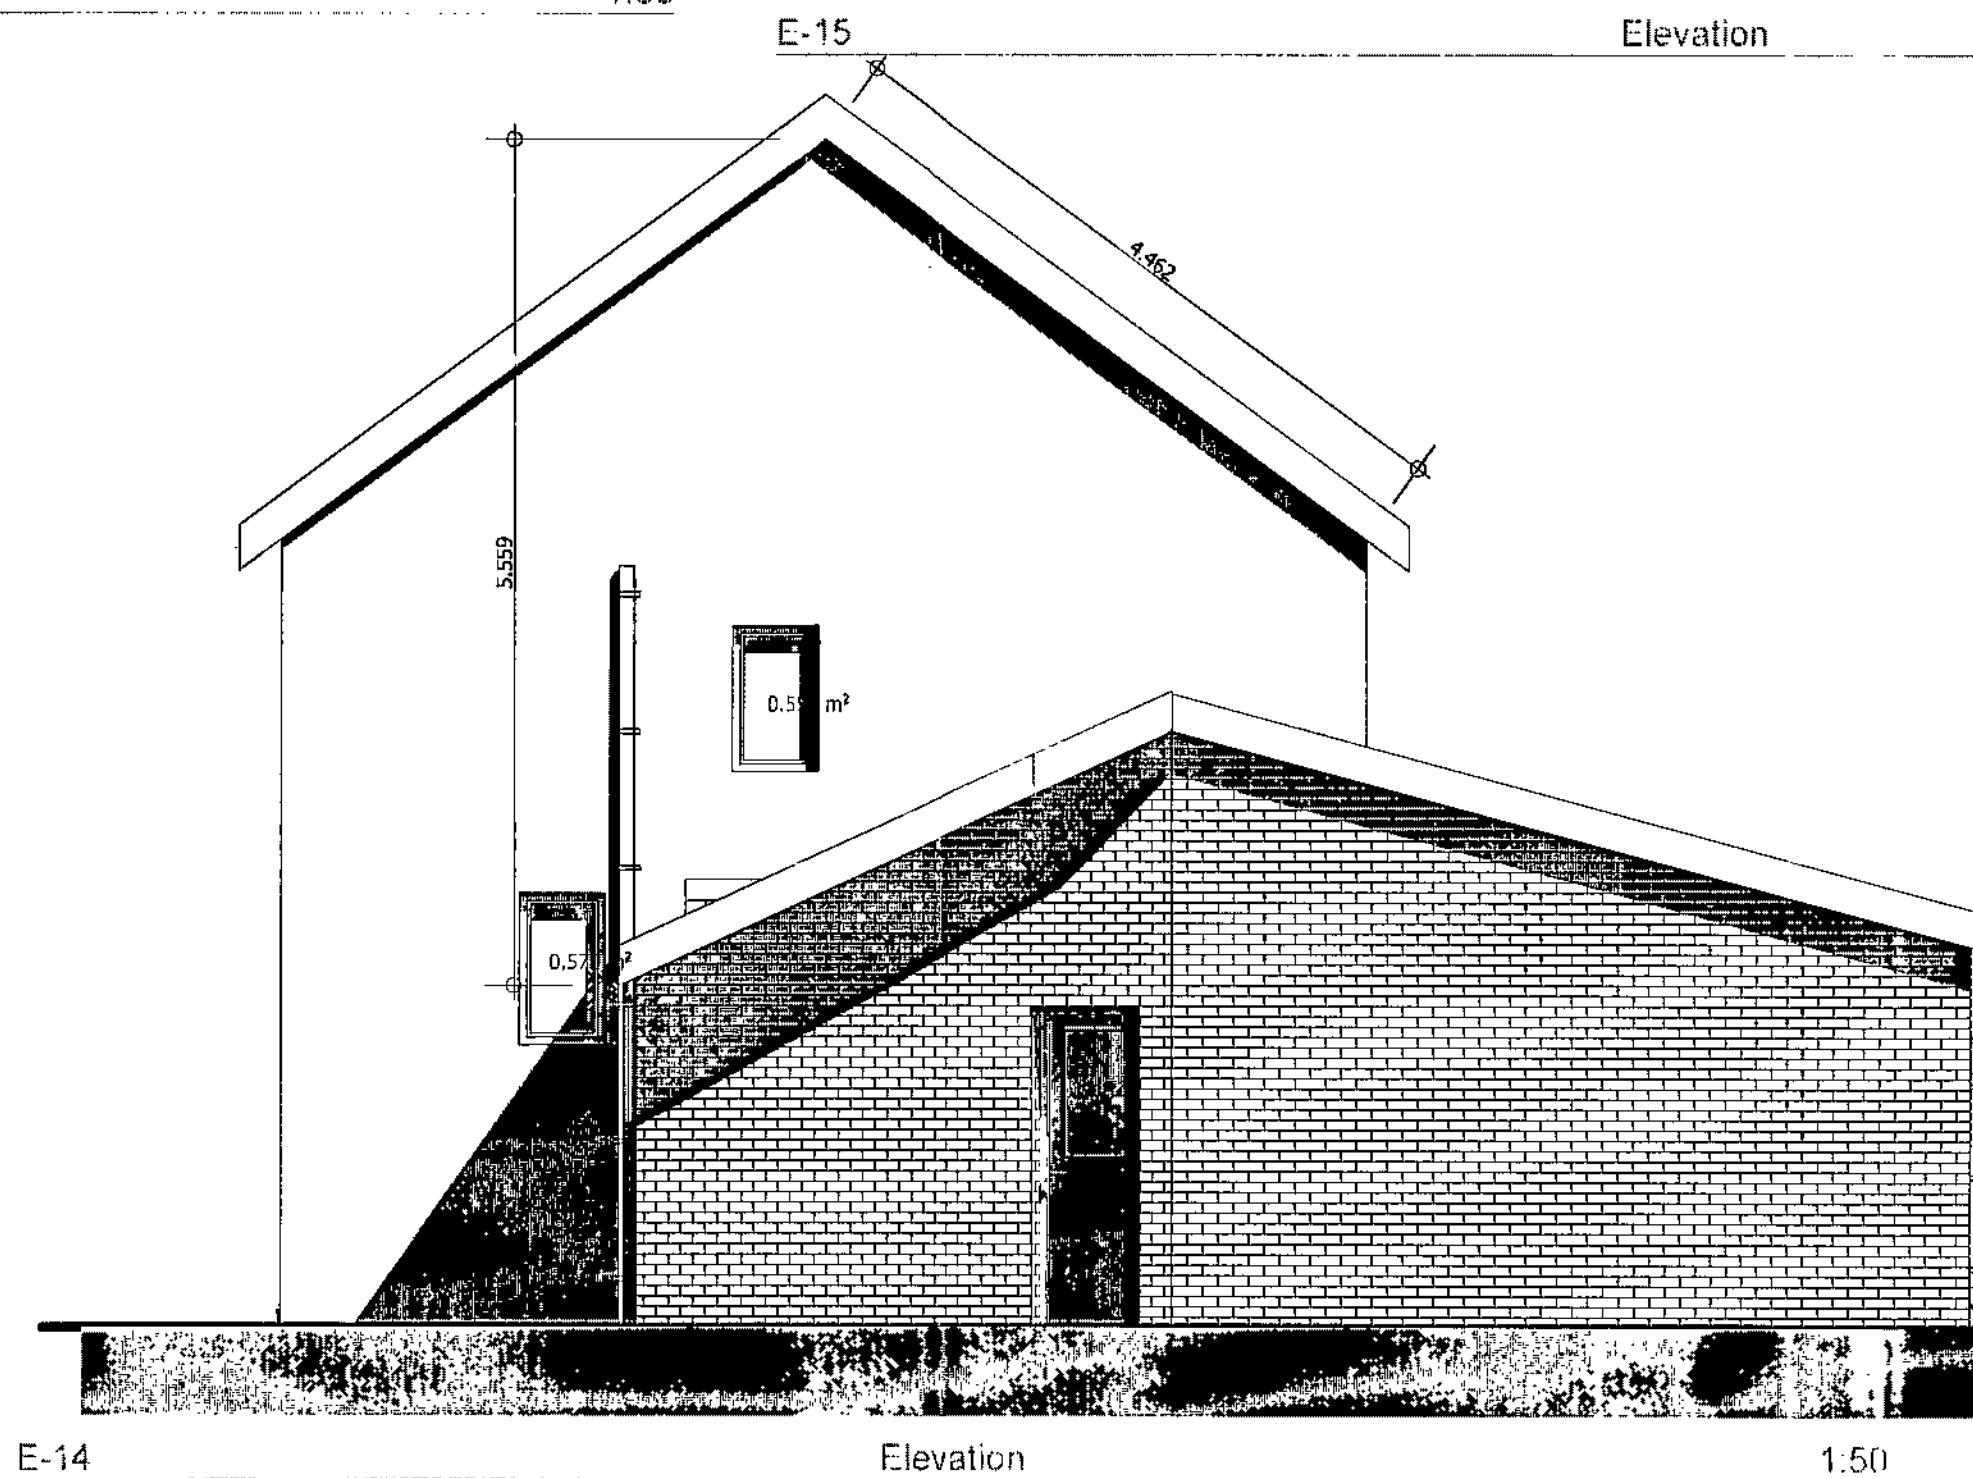

E-14 Elevation 1:50

The contractor is to check all dimensions before commencing work. He is to ensure that he has received all the necessary information and drawings before commencing work.

Any discrepancies found on site with regards to structural items are to be reported back to the architect.

All contractors must ensure that they calculate the finished floor level to finished floor level from first floor level to second floor level when carrying out works to loft conversions. Ensure that the staircase can be constructed in accordance with current building regulations, including all necessary head rooms required under the regulations.

The architect cannot be held responsible for any discrepancies if the contractor starts work on site following the deposit of the full plans drawings under the current building/planning regulations.

If the client or contractor changes the design of the building/extension following the approval of the Town Planning/Building Regulation approval drawings and further information is requested by either the Planning or building regulation department then this will result in an additional fee being charged to the client by the architect.

The architect is unaware at the time of the survey/drawing time that there were any problems with regards to ground conditions. Contractors wishing to start on site prior to full building regulations approval are advised to contact the LAB CO and confirm if there are any structural ground problems of any nature.


The drawings supplied are for building regulations and town planning approval only they are not complete working drawings.

Sockets and switches to be located between 450 - 1100mm from finished floor level.

Any alteration works or new works to existing heating systems to be carried out by a Gas safety registered installer.

Contractor to provide details of Gas Safety Engineer.

All electrical installation works are to be carried out under a competent persons scheme

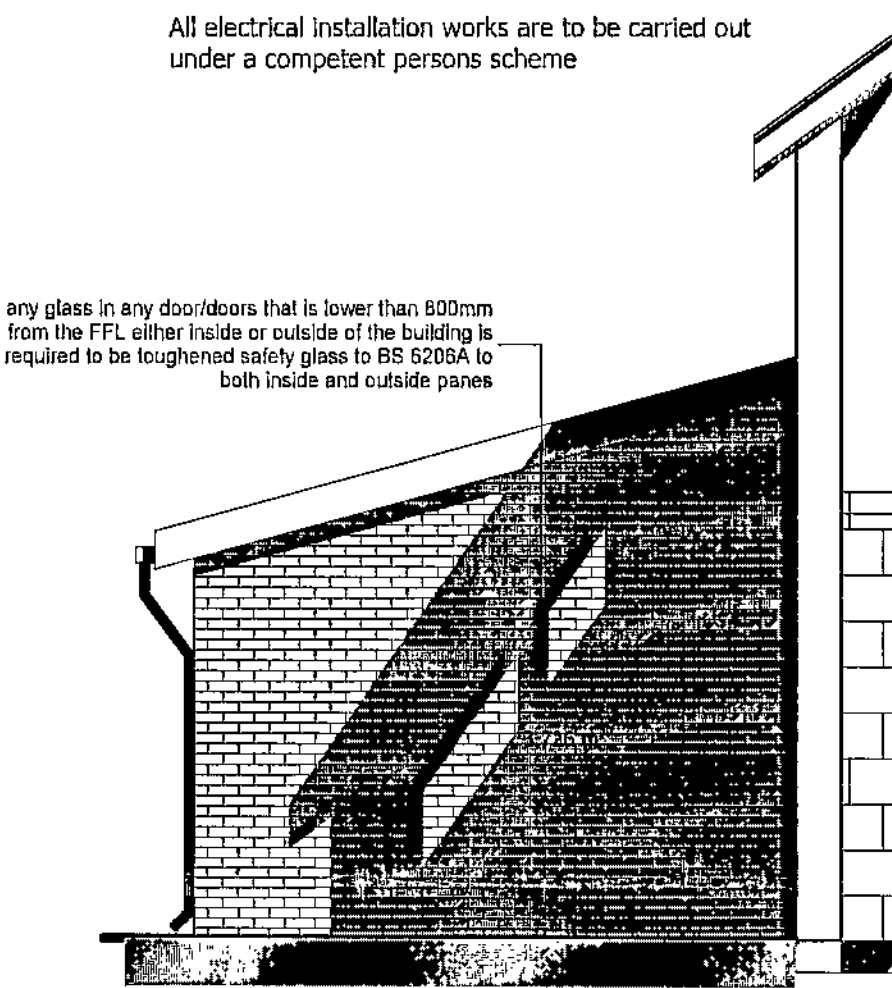

E-16 Elevation 1:50

Rev:	Date	Revision Notes
------	------	----------------

Client: Bottomley


Project: Proposed Single Storey Side Extension to: 17 Queensway, Royston, Barnsley

Drawing Title: Elevations, Plans

Scale: 1:50 Date: 26/03/2012

Drawn By: Rev:

Drawing Nr: BR2

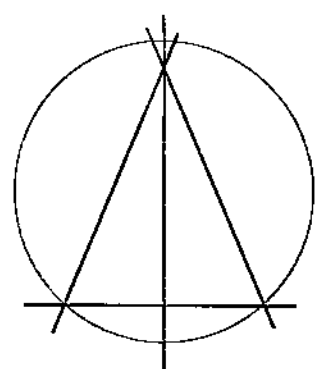

Alan Robinson
Chartered Architect BA Dip Arch RIBA BSc (Hons)
2 Gawber Road, Barnsley S75 2AF
Tel/Fax 01226 286066
Mob: 07947808933