



Site Plan
1 : 200



Site Location Plan
1 : 1250

IMPORTANT NOTES

ALL MEASUREMENTS MUST BE CHECKED ON-SITE PRIOR TO COMMENCEMENT OF ANY WORKS.


ANY UNDERGROUND DRAINAGE ROUTES ARE INDICATIVE ONLY. TBC BY BUILDER ON-SITE & APPROVED BY YW AND BC PRIOR TO COMMENCEMENT OF ANY WORKS.

CADVIS3D HOLDS NO RESPONSIBILITY FOR UNDERGROUND DRAINAGE ON-SITE. YORKSHIRE WATER MAPPING REQUESTED TO CHECK FOR EXISTING UNDERGROUND DRAINAGE RUNS (IF AVAILABLE)


ALL STRUCTURAL ALTERATIONS TBC BY APPOINTED STRUCTURAL ENGINEER. ANY ALTERATIONS TO PROPOSED DESIGN DUE TO STRUCTURAL CONSTRAINTS IDENTIFIED BY ENGINEER TO BE AGREED/APPROVED BY CLIENT PRIOR TO COMMENCEMENT OF ANY WORKS

DRAWING TO BE USED FOR PLANNING PURPOSES ONLY - NOT FOR CONSTRUCTION

0	SCALE 1:50	5m
0	SCALE 1:100	10m
0	SCALE 1:200	20m
0	SCALE 1:500	50m
0	SCALE 1:1250	125m

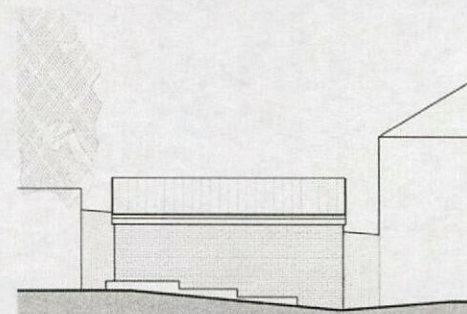

Side Elevation (West Facing)
1 : 100

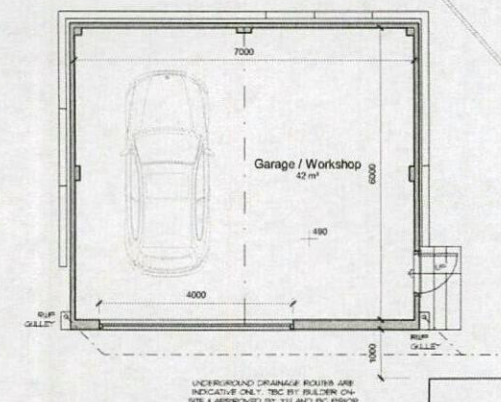


Plan
1 : 75



Front Elevation (South Facing)
1 : 100



Side Elevation (East Facing)
1 : 100

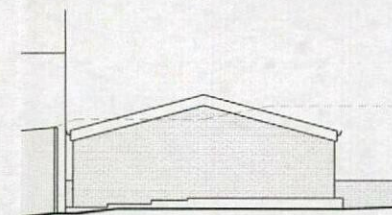

Rear Elevation (North Facing)
1 : 100

Cadvis3d ARCHITECTURAL DESIGN SERVICES
...making dreams happen
www.cadvis3d.co.uk
Tel: 01484 937123
Email: info@cadvis3d.co.uk

Head office @
The Towers, 237 Wakefield Rd,
Lepton, Huddersfield,
West Yorkshire, HD8 0DH

project
Residential Garage,
39 Mayfield,
Oxspring S36 8YN

title
Plans & Elevations - As Proposed


client
Mr J Billard

GENERAL
DO NOT SCALE FROM THIS DRAWING.
ALL DIMENSIONS ARE TO BE CHECKED ON-SITE AND CONFIRMED TO AUTHOR.
ALL RELEVANT STUDIES ARE SUBJECT TO FULL SITE SURVEY - LOCAL AUTHORITY APPROVALS.
ANY DISCREPANCIES OR UNEXPECTED FINDINGS ARE NOT TO BE CONSIDERED AS PART OF THE
RELEVANT SECTION COMMENCE.
THIS DRAWING SHALL BE RELEVANT TO CONSTRUCTION WITH ALL RELEVANT CONSTRUCTION AND / OR
SPECIFICATIONS. DIMENSIONS.
THE MATERIALS ARE WORKMANSHIP OF ALL RELEVANT TRADES AND BUILDING OPERATIONS
SHALL COMPLY WITH THE REQUIREMENTS OF CURRENT BRITISH STANDARDS AND CODES
OF PRACTICE.
AS FAR AS REASONABLY PRACTICABLE, THIS DESIGN HAS BEEN PREPARED IN SUCH A WAY AS TO
REDUCE THE RISK TO THE HEALTH AND SAFETY OF PERSONS WHO MAY BE AFFECTED.

rev	date	dr	app	notes	drawn	approved
1	2019	PSI			PSI	JB
2	2019	PSI			PSI	JB
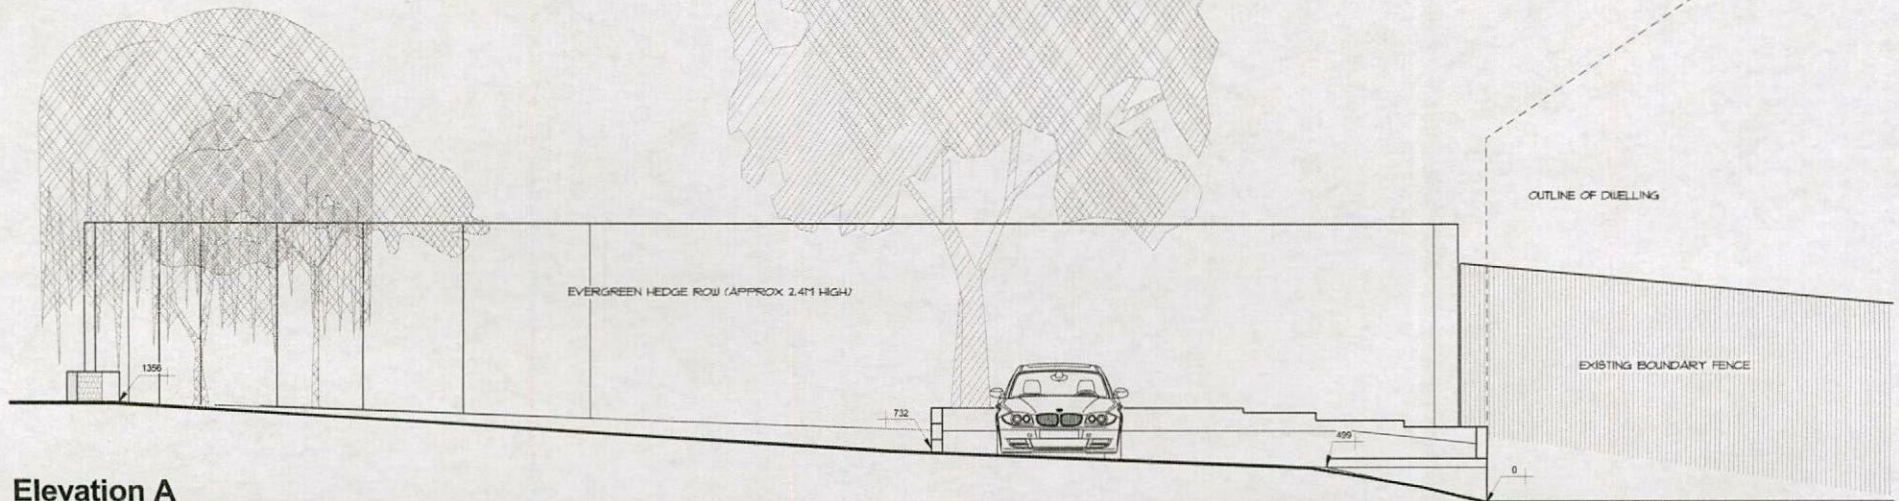

Elevation A
1 : 50



Site Location Plan
1 : 1250

0	SCALE 1:50	5m
0	SCALE 1:100	10m
0	SCALE 1:200	20m
0	SCALE 1:500	50m
0	SCALE 1:1250	125m

IMPORTANT NOTES

ALL MEASUREMENTS MUST BE CHECKED ON-SITE PRIOR TO COMMENCEMENT OF ANY WORKS.

ANY UNDERGROUND DRAINAGE ROUTES ARE INDICATIVE ONLY. TBC BY BUILDER ON-SITE & APPROVED BY YW AND BC PRIOR TO COMMENCEMENT OF ANY WORKS.

CADVIS3D HOLDS NO RESPONSIBILITY FOR UNDERGROUND DRAINAGE ON-SITE. YORKSHIRE WATER MAPPING REQUEST RECOMMENDED TO CHECK FOR EXISTING UNDERGROUND DRAINAGE RUNS (IF AVAILABLE)

ALL STRUCTURAL ALTERATIONS TBC BY APPOINTED STRUCTURAL ENGINEER. ANY ALTERATIONS TO PROPOSED DESIGN DUE TO STRUCTURAL CONSTRAINTS IDENTIFIED BY ENGINEER TO BE AGREED/APPROVED BY CLIENT PRIOR TO COMMENCEMENT OF ANY WORKS

DRAWING TO BE USED FOR PLANNING PURPOSES ONLY - NOT FOR CONSTRUCTION

Cadvis3d ARCHITECTURAL DESIGN SERVICES
...making dreams happen
www.cadvis3d.co.uk
Tel: 01484 937123
Email: info@cadvis3d.co.uk

Head office @
The Towers, 237 Wakefield Rd,
Lepton, Huddersfield,
West Yorkshire. HD8 0DH

project
Residential Garage,
39 Mayfield,
Oxspring S36 8YN

title
Plans & Elevations - As Existing

client
Mr J Billard

GENERAL

DO NOT SCALE FROM THIS DRAWING.
ALL DIMENSIONS ARE TO BE CHECKED ON-SITE AND CONFIRMED TO AUTHOR.
ALL DIMENSIONS ARE TO BE CHECKED TO FULL SITE SURVEY - LOCAL AUTHORITY APPROVALS.
ANY DISCREPANCIES OR UNRELIABLE DIMENSIONS SHALL BE NOTIFIED TO CADVIS3D BEFORE WORK ON THE
RELEVANT SECTION COMMENCES.
THIS DRAWING SHALL BE READ IN CONNECTION WITH ALL RELEVANT CONSULTANTS AND/OR
SPECIALIST'S DRAWINGS, DOCUMENTS.
THE MATERIALS AND WORKMANSHIP OF ALL RELEVANT TRADES AND BUILDING OPERATIONS
SHALL COMPLY WITH THE RECOMMENDATIONS OF CURRENT BUILDING STANDARDS AND CODES
OF PRACTICE.
AS FAR AS REASONABLY PRACTICABLE, THIS DESIGN HAS BEEN PREPARED IN SUCH A WAY AS TO
REDUCE THE RISK TO THE HEALTH AND SAFETY OF PERSONS WHO MAY BE AFFECTED.

rev	date	dr	app	notes	drawn	copy
	scale			drawn		apony
	As indicated			PSI		JB
	date			path		
	AUG 2019			2 - with 2024/25/26/27/2670/267		