



Notes			
Figured dimensions only to be taken from this drawing. Do not scale. If in doubt ask.			
Rev	Date	Drawn	Description

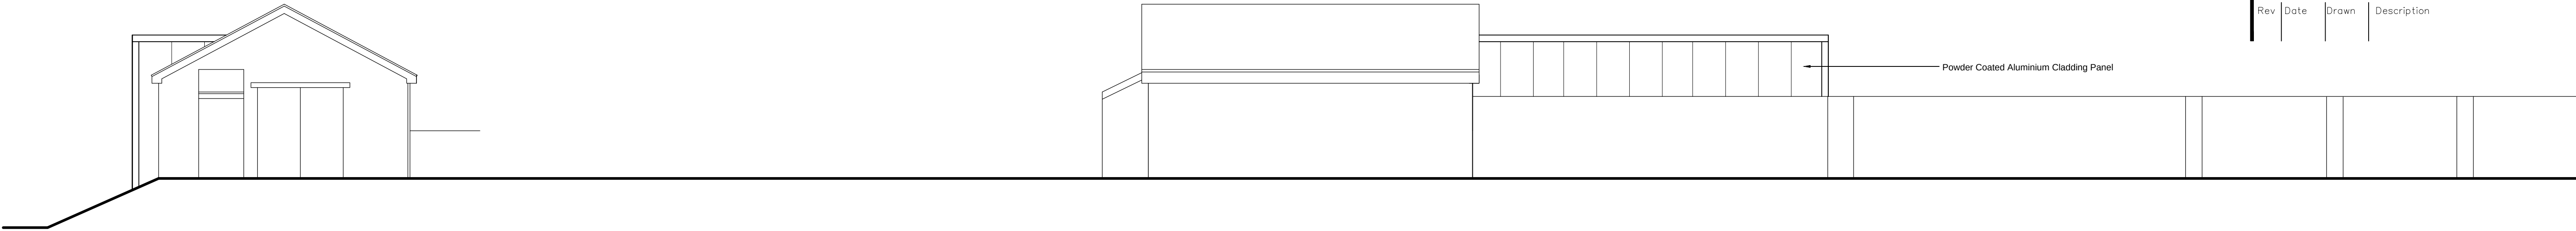


Hardwick Close Elevation as Proposed 1:100


Side Elevation as Proposed 1:100

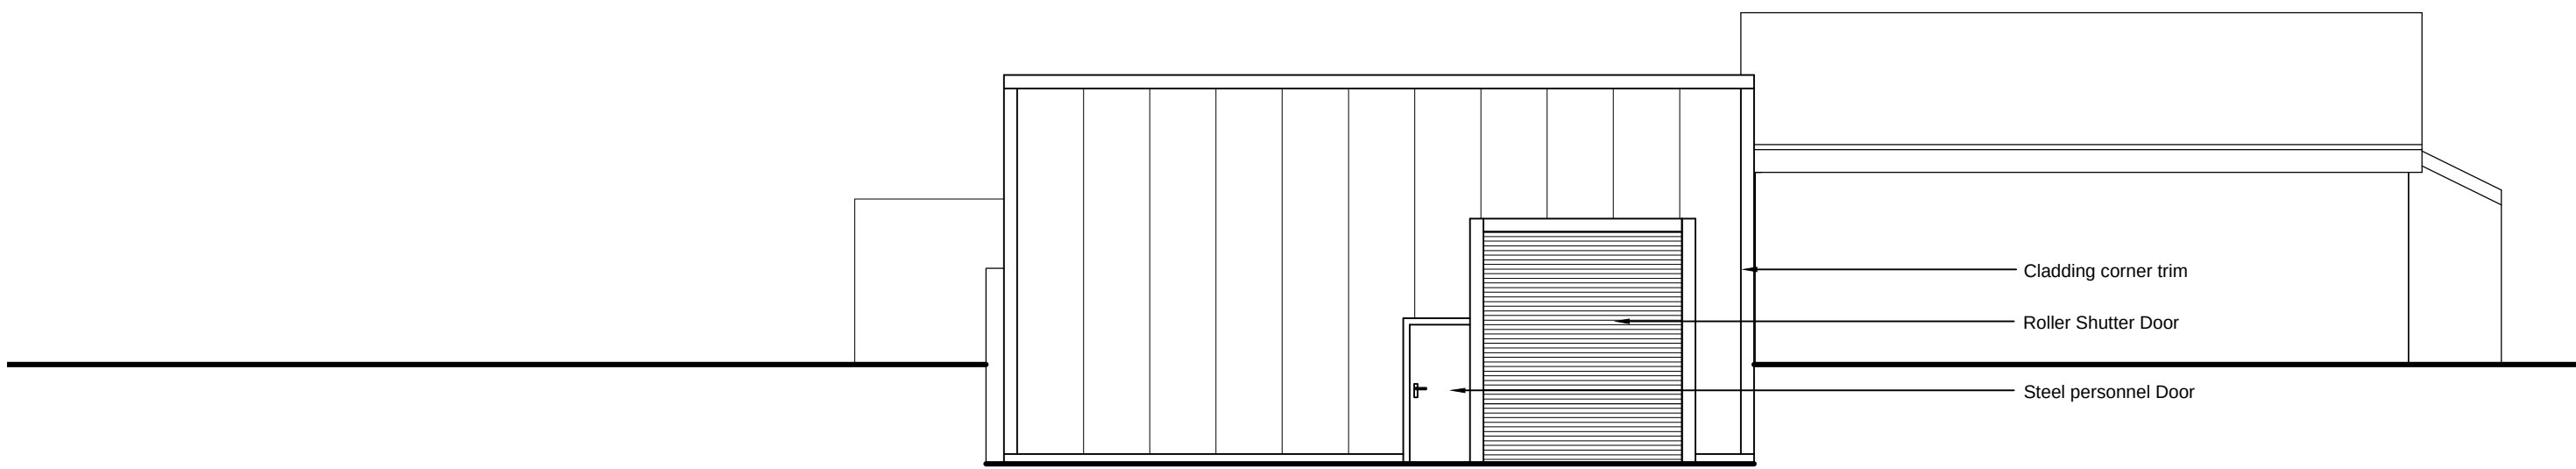


Side Elevation as Proposed 1:100

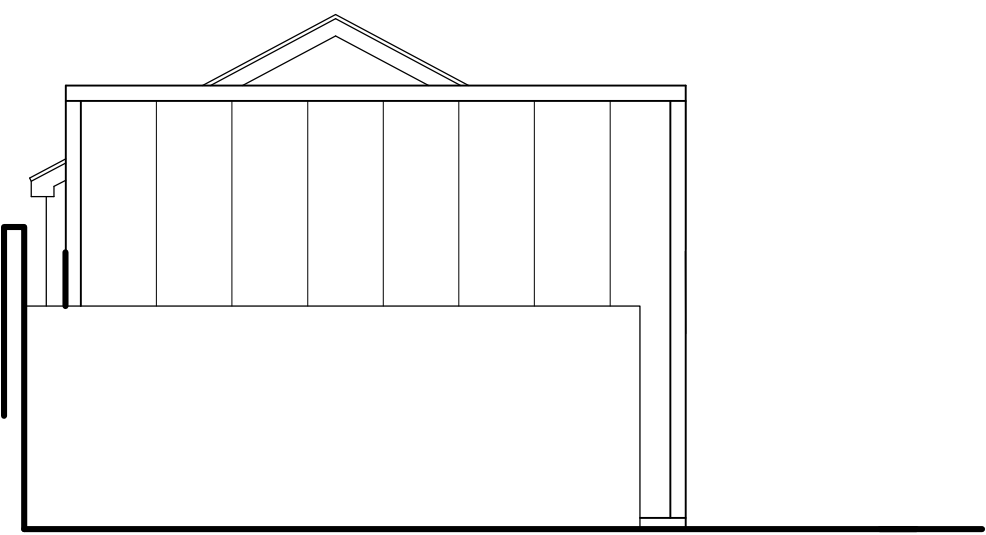

Rear Elevation as Proposed 1:100

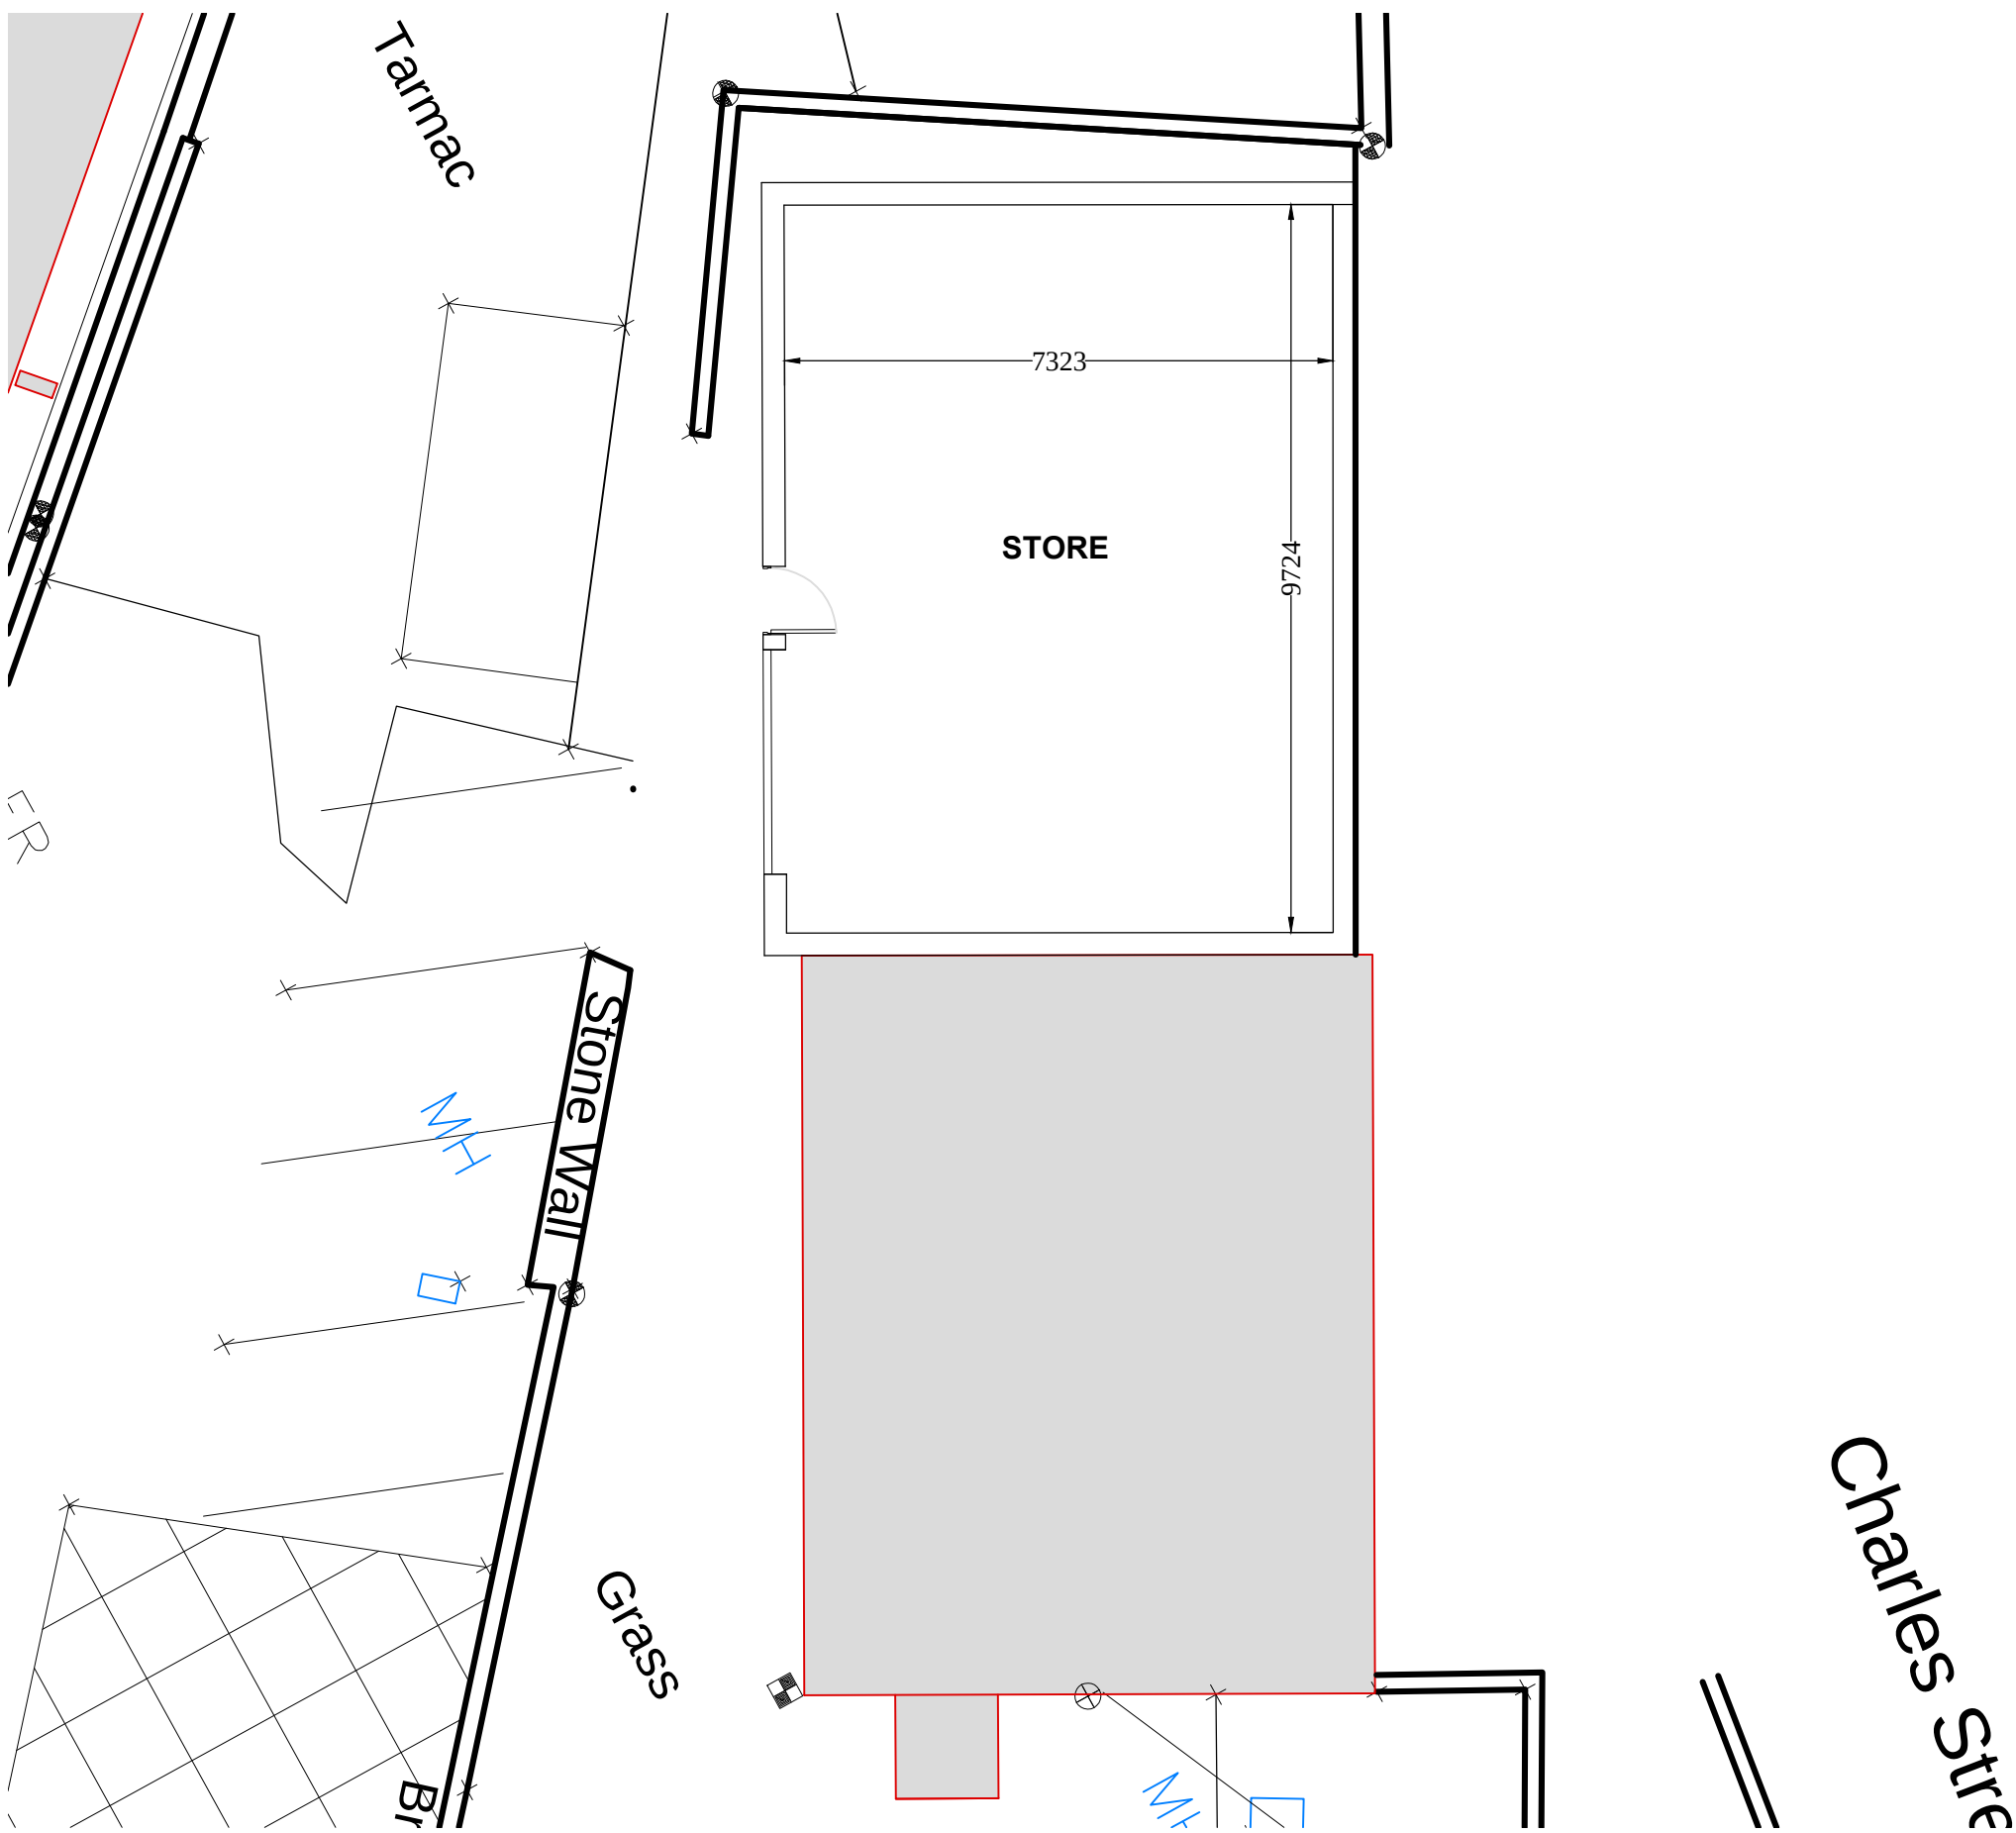

plan as Proposed 1:100

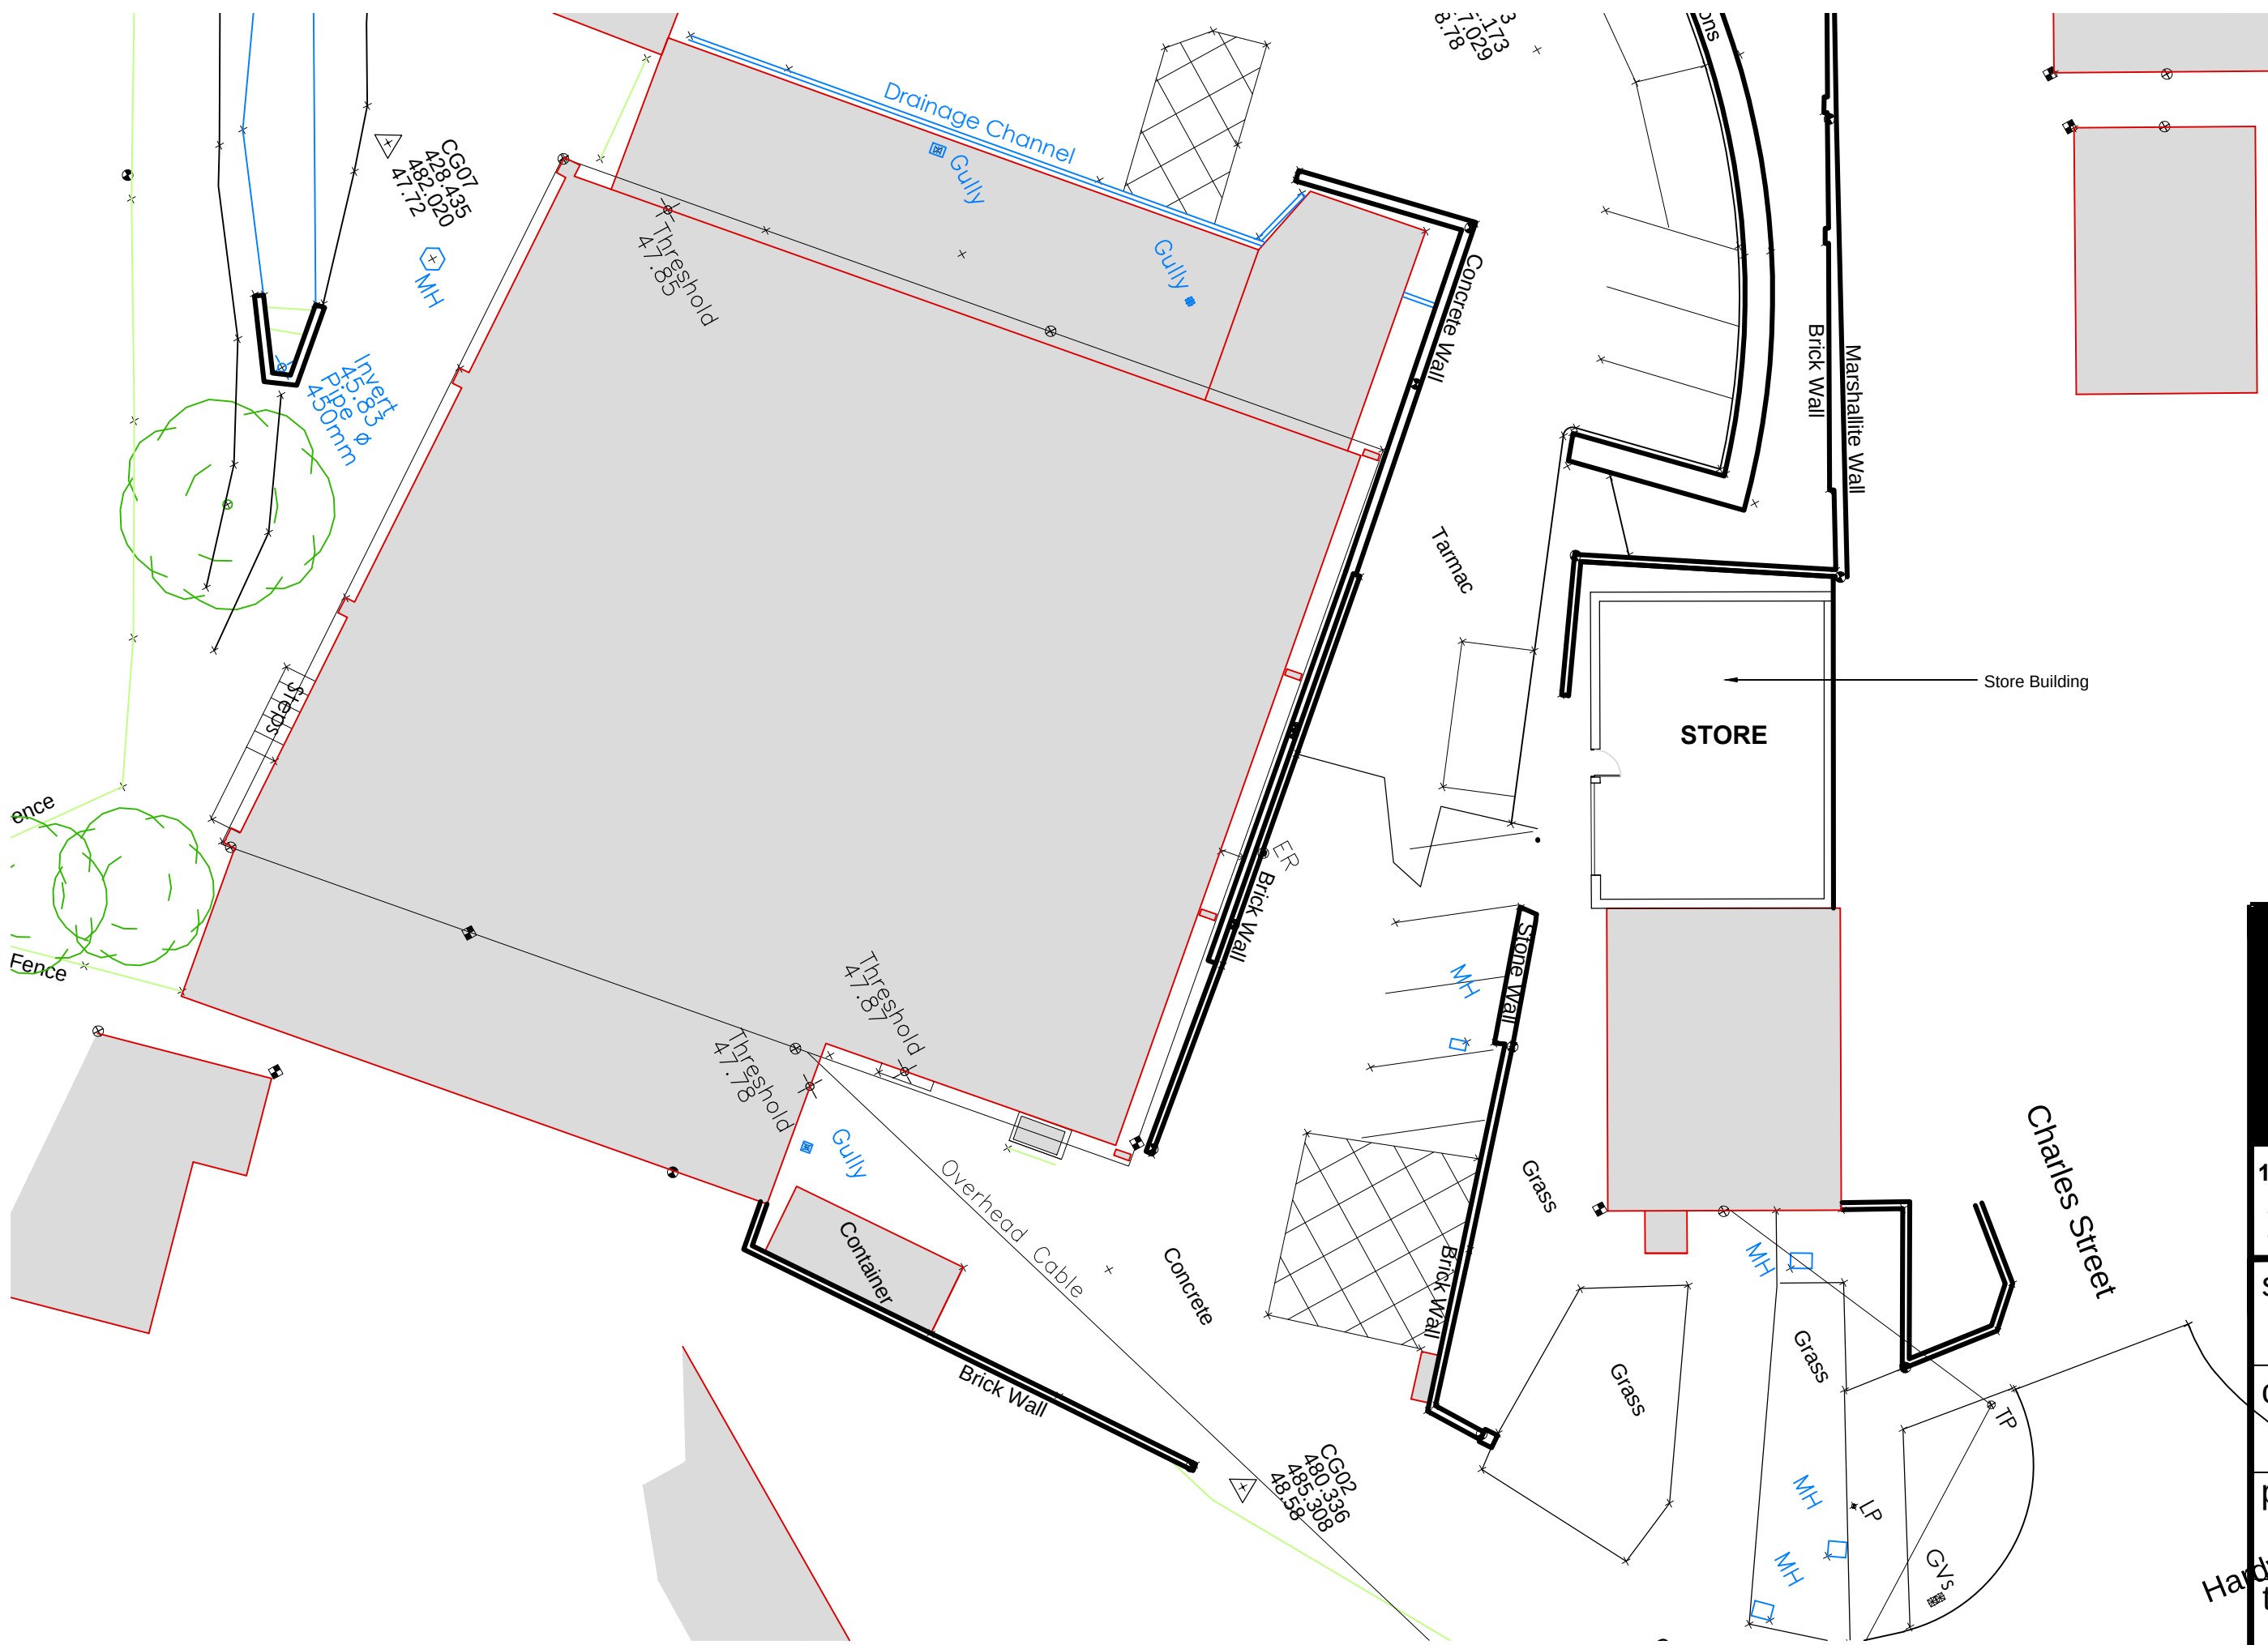

Site Plan as Proposed 1:100

MaxDesign 			
Architecture Planning Consultancy			
1 Sunnyview, High Street, Austerfield, Doncaster DN10 6QS			
t: 01302 378383		m: 07734 939 044	
e: design@maxdesignconsultancy.co.uk		w: maxdesignconsultancy.co.uk	
status: Preliminary			
client: White Bakery			
project: White's bakery Worsborough			
title: Plan as Proposed			
scale: 1:200 1:100		date: FEB 2014	
project no.: 01411	drawn: MJ	number: 02	rev: