

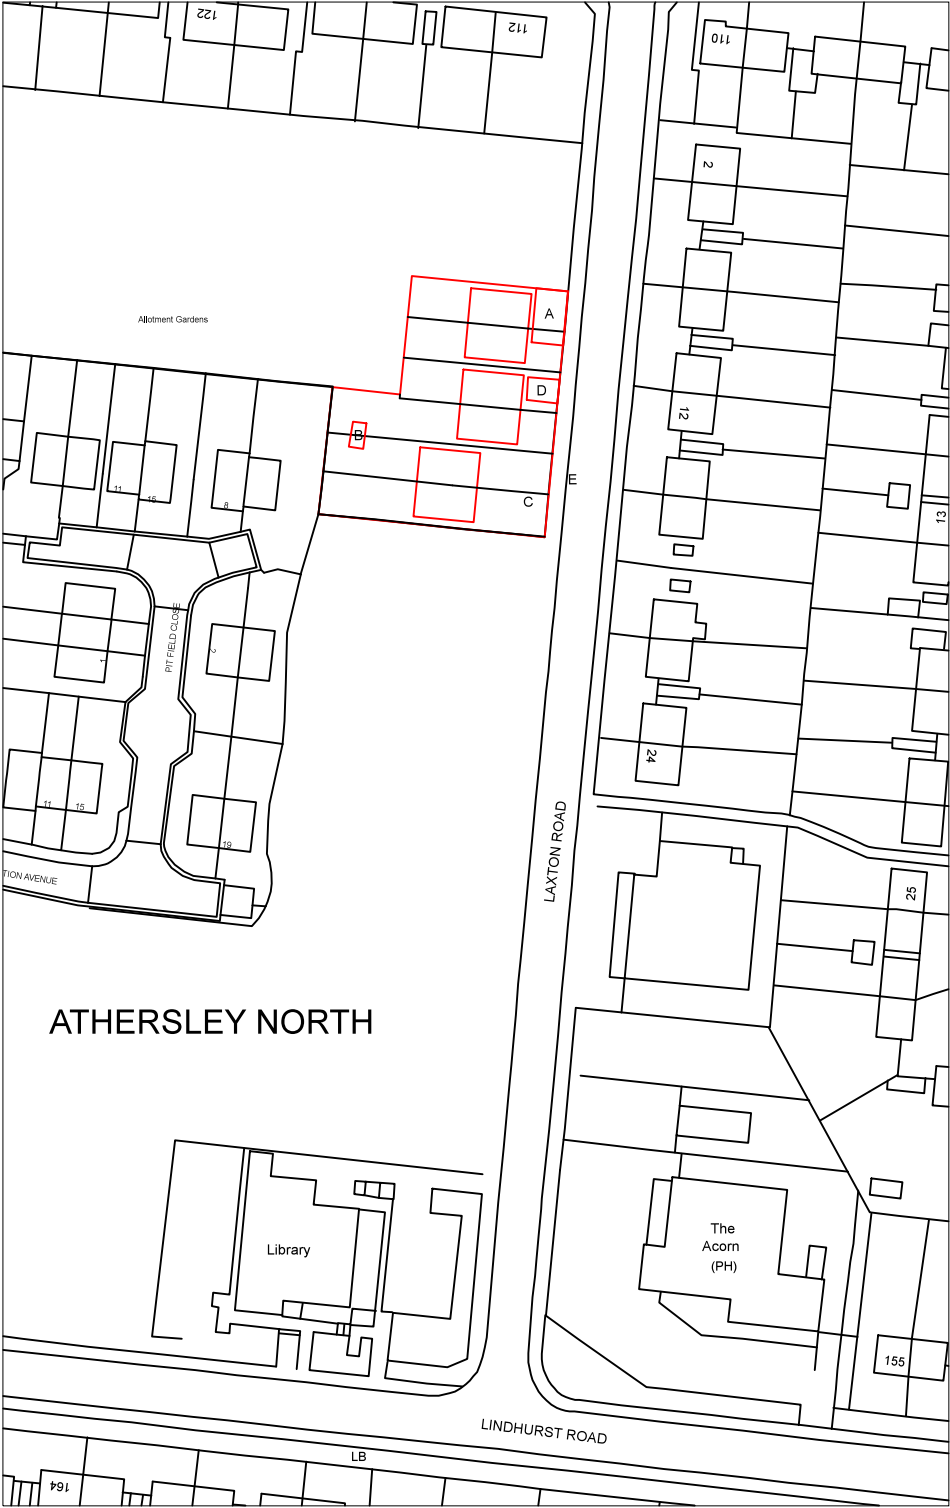


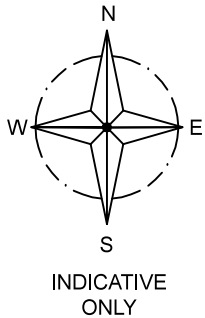

LOCATION PLAN
SCALE 1:1250 AT A3

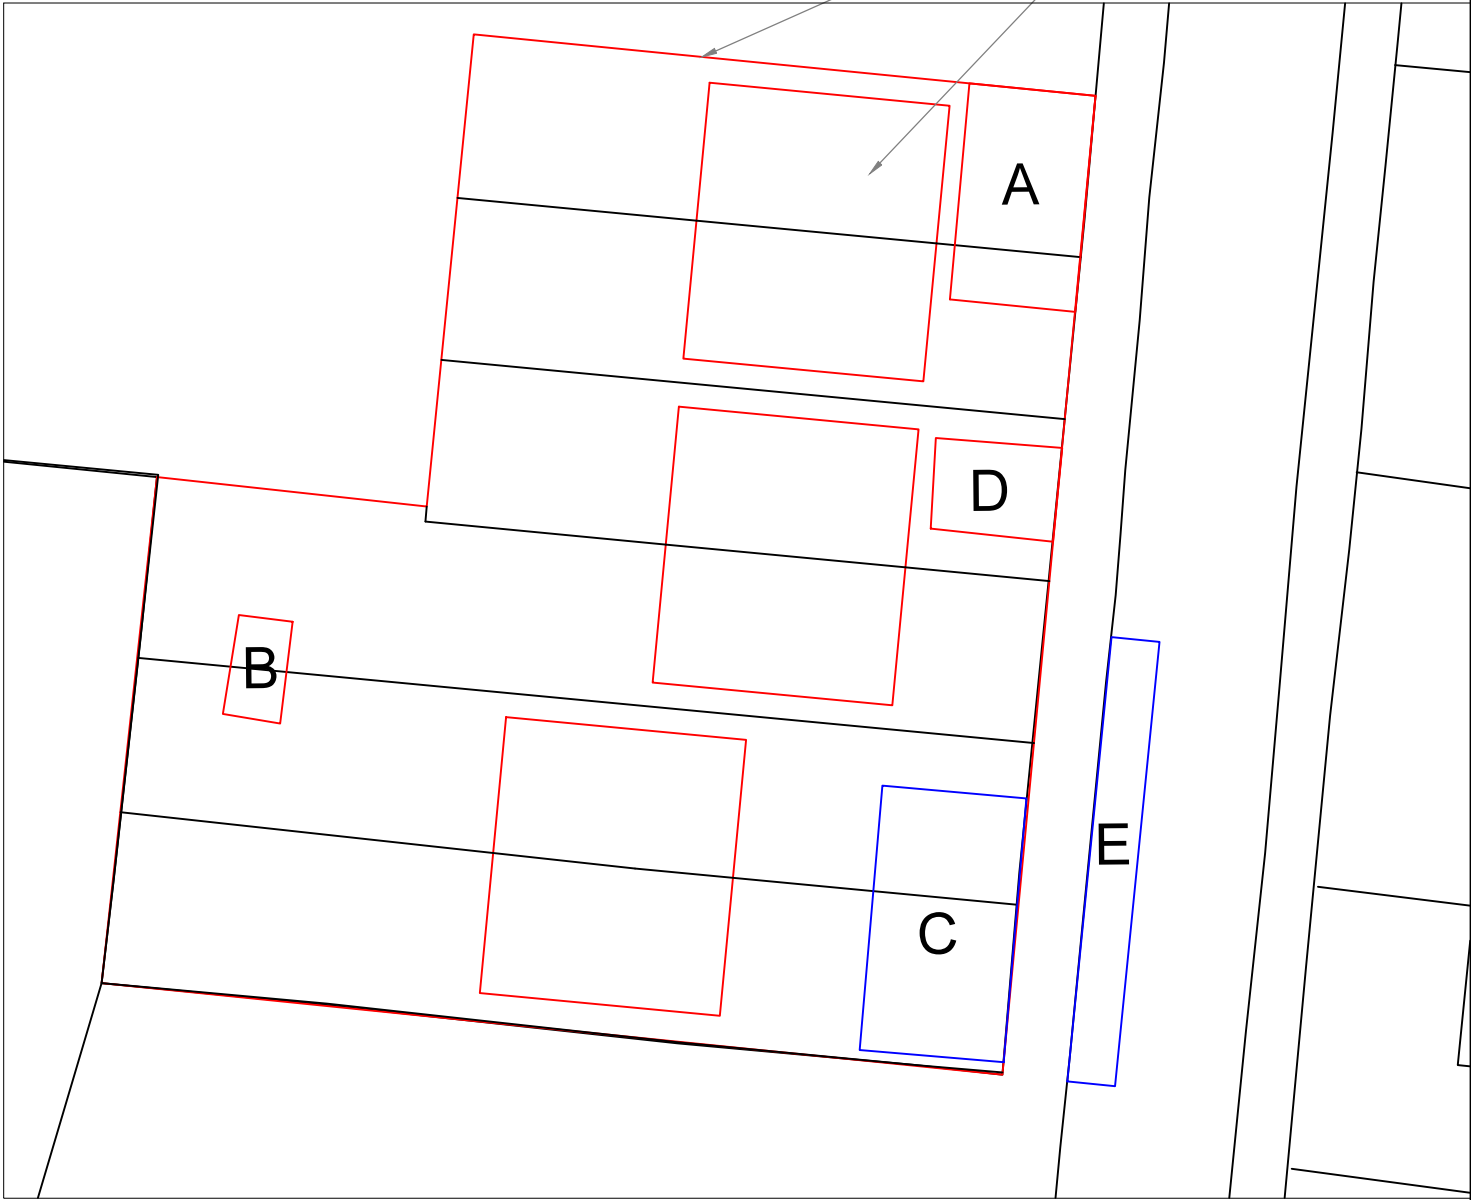

SITE PLAN
SCALE 1:500 AT A3

DO NOT SCALE: Contractor to check all dimensions and report any omissions or errors

NOTES

Rev	Description	By	Chk	App	Date
	JRB DESIGNS Ltd 1 Saville Road Cudworth Barnsley S72 8LT Tel: 01226 383542 Fax: 01226 380078 Mob: 07970 541192 Email: john@jrbdesigns.co.uk This drawing is copyright. © jrbdesigns Ltd.				

Client

GOLDEN KEY DEVELOPMENTS LTD.
152A CHURCHFIELD LANE
DARTON
S75 5EA

Drawing Title

SITE PLANS

Address

LAND OFF LAXTON ROAD
ATHERSLEY NORTH
BARNSELY
S71 3DH

Project Title:

PROPOSED 6 NEW DWELLINGS

Purpose of Issue:

CONSTRUCTION

Drawing Status

FIRST ISSUE

Scale at A3 AS SHOWN	Drawn By JRB	Date 23/05/2018
Checked By	Date 23/05/2018	Approved By Date 23/05/2018
Project No. MDM002	Drawing No. 001	Revision

APPROVAL ☒ INFORMATION ☐ TENDER ☐ CONTRACT ☐ CONSTRUCTION ☐