





EXISTING REAR ELEVATION
SCALE 1:100




PROPOSED REAR ELEVATION
SCALE 1:100

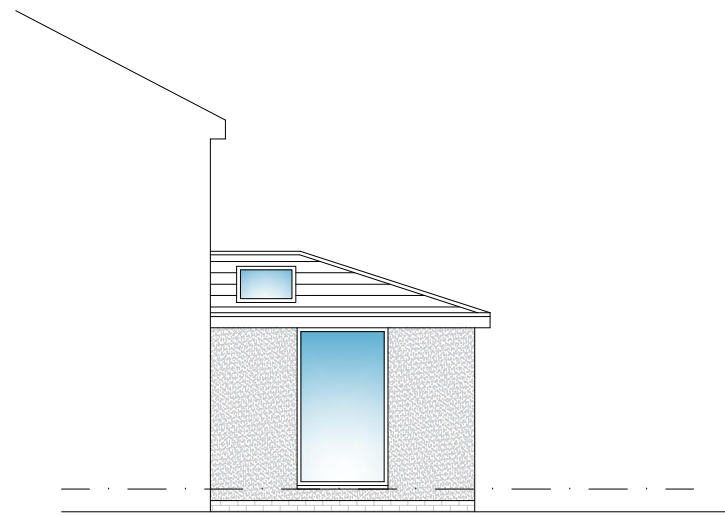


PROPOSED SIDE ELEVATION
SCALE 1:100

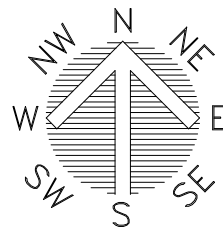


LOCATION PLAN
SCALE 1:1250

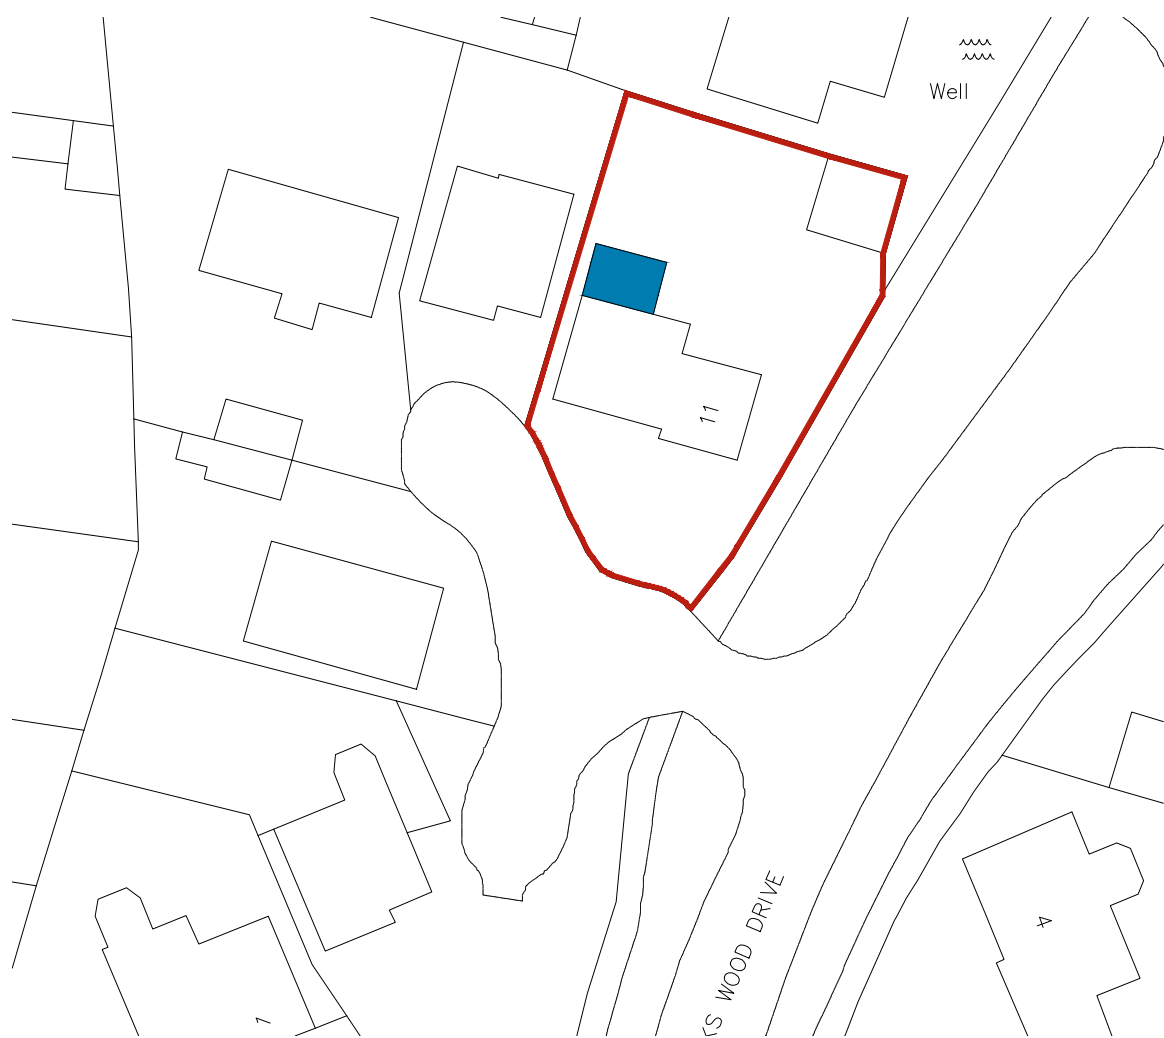

BLOCK PLAN
SCALE 1:500

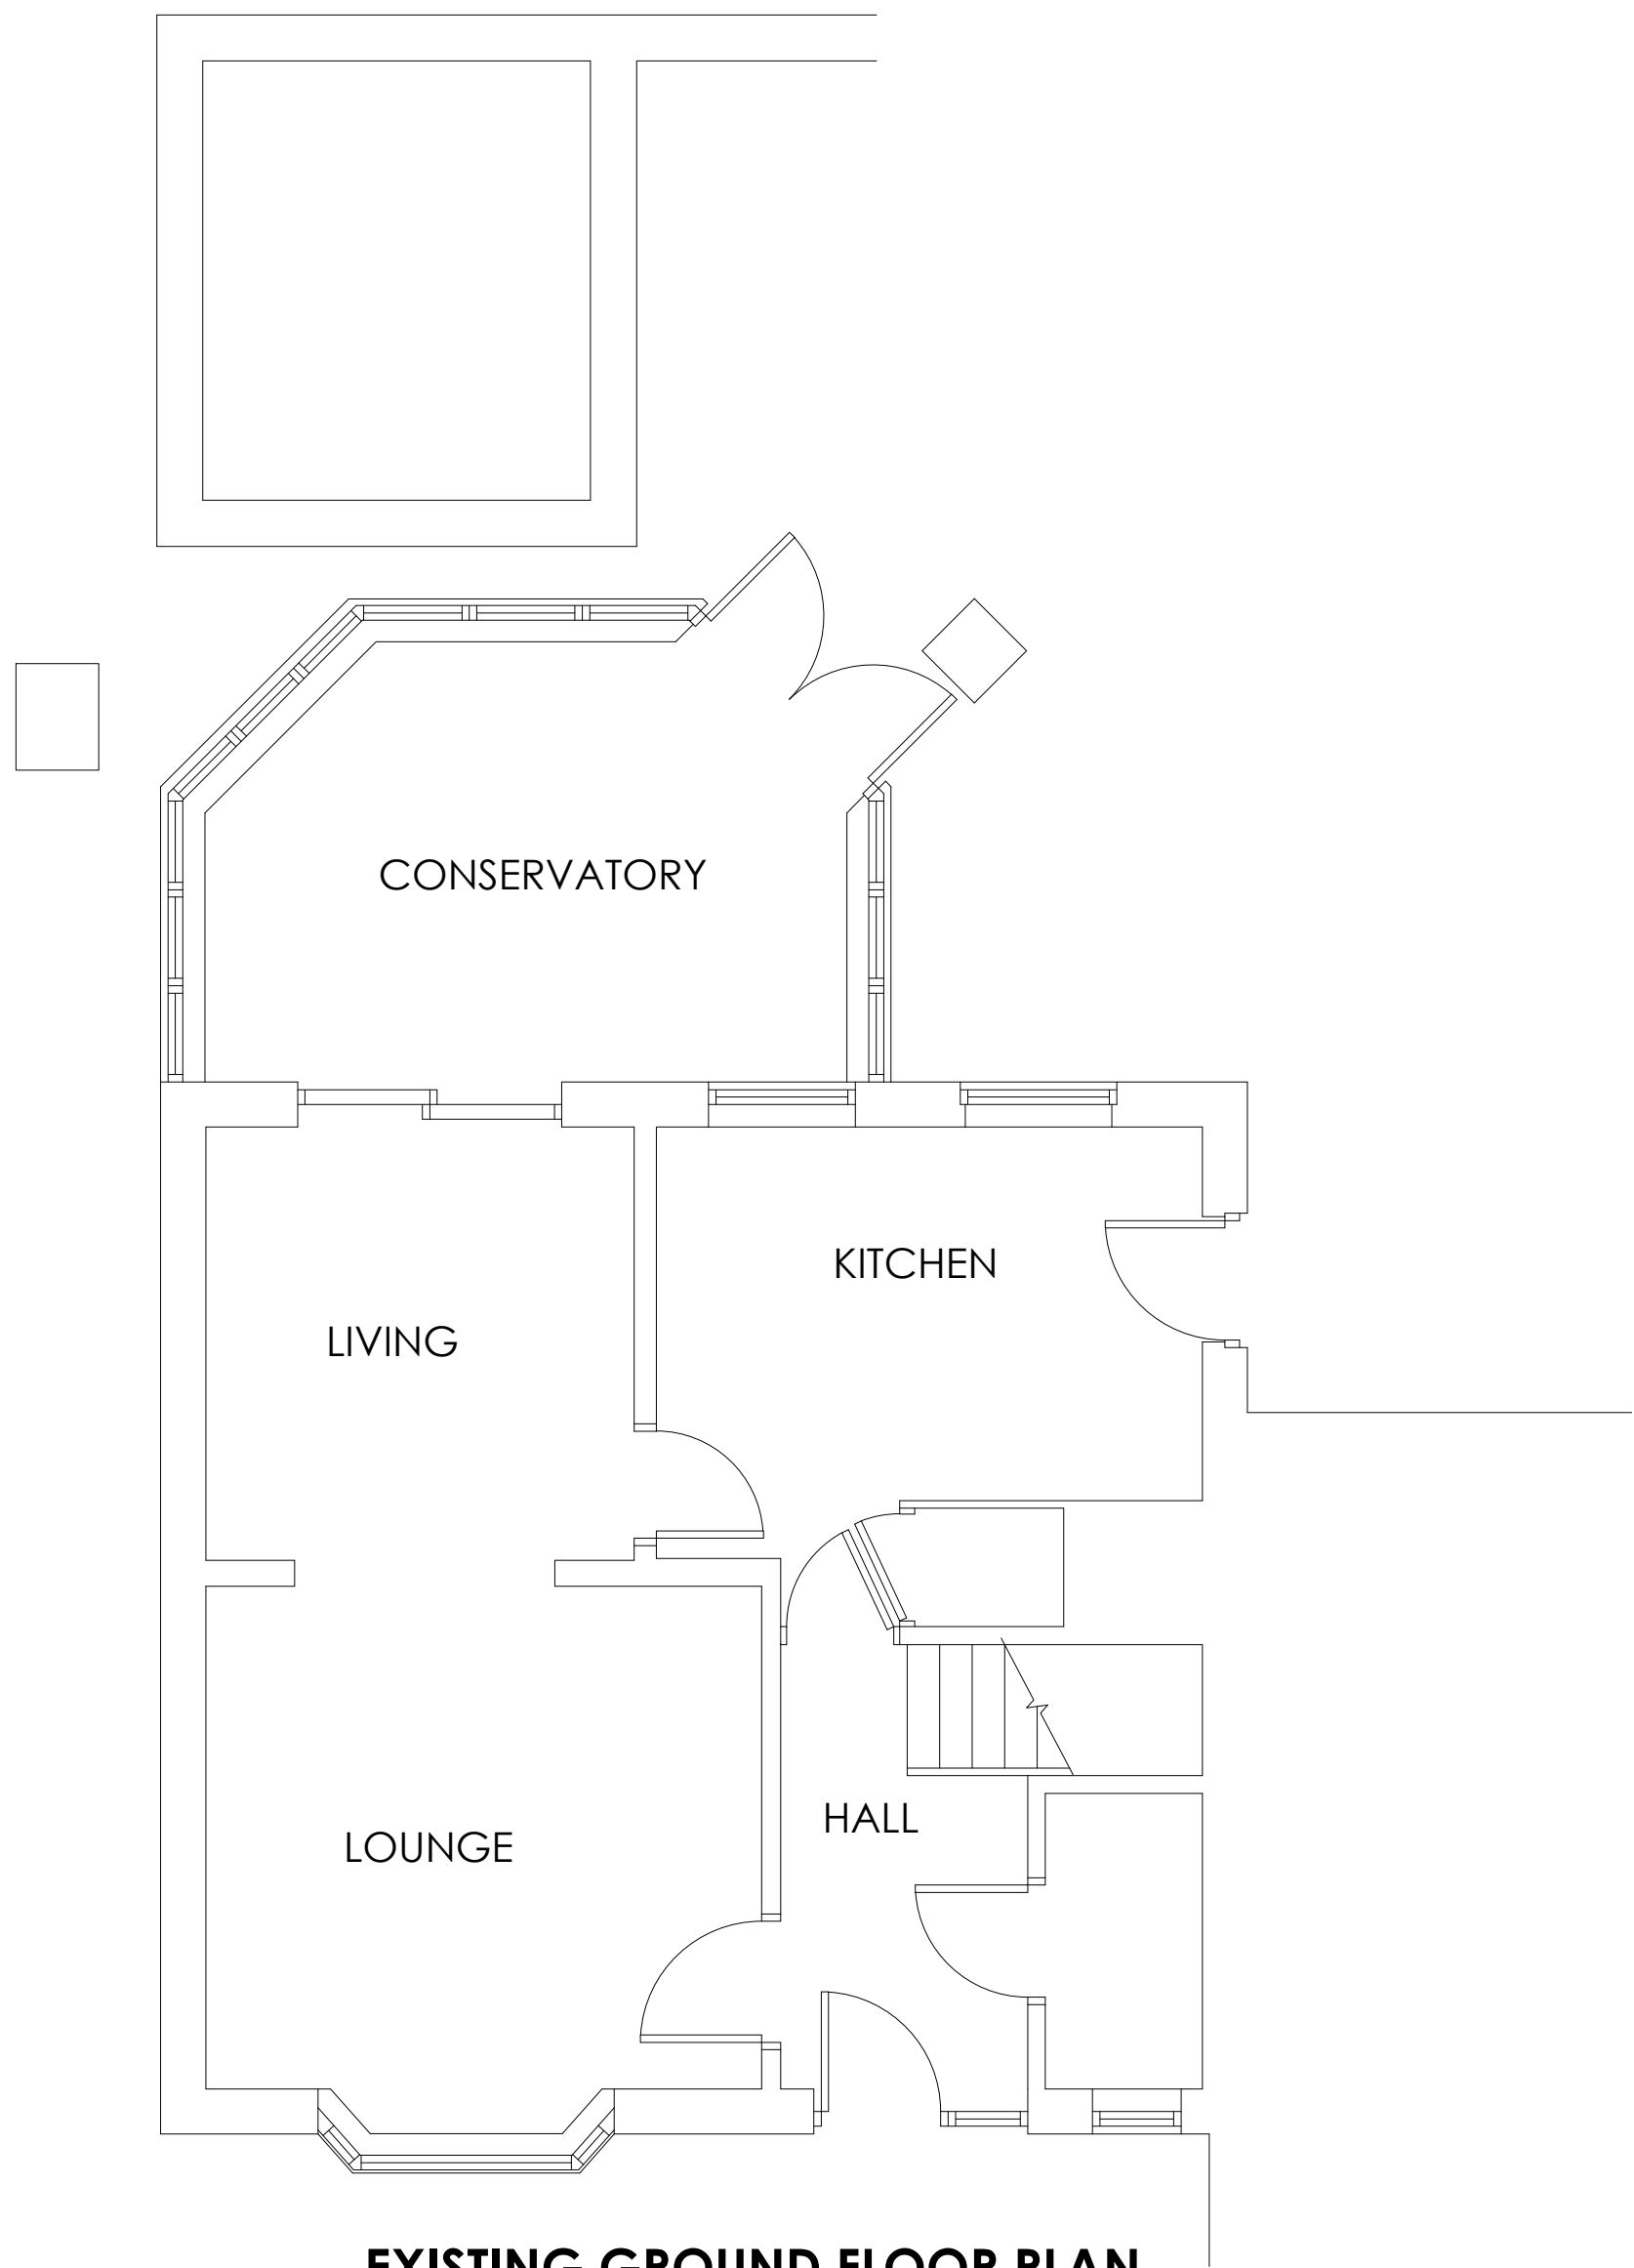

EXISTING GROUND FLOOR PLAN
SCALE 1:50

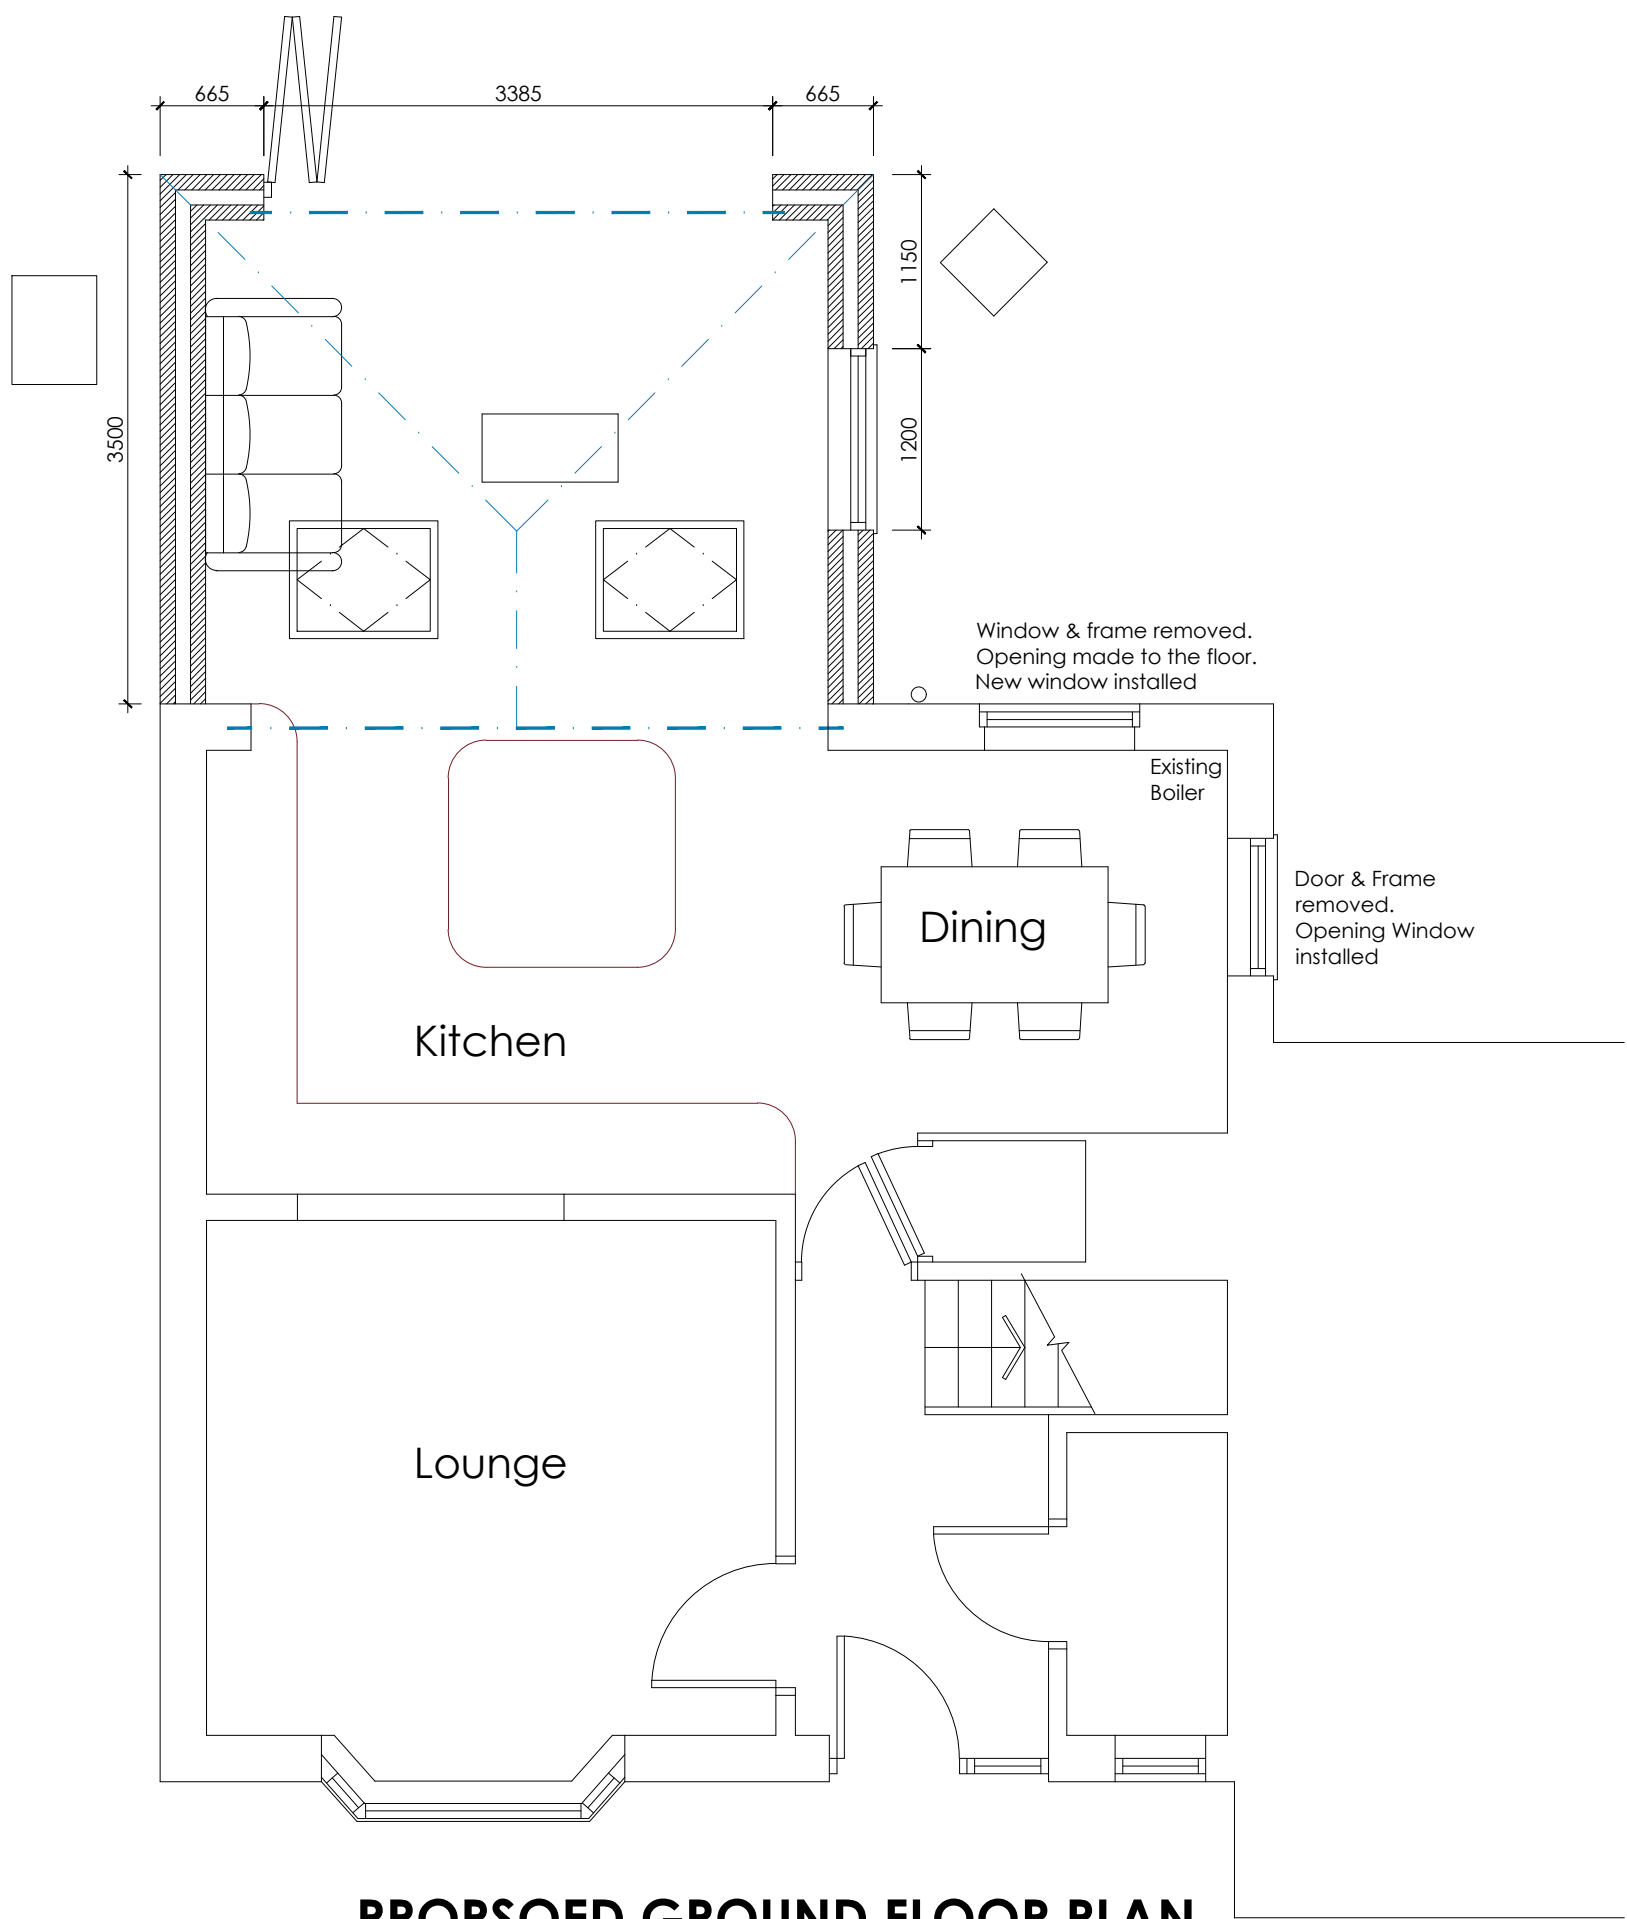

PROPOSED GROUND FLOOR PLAN
SCALE 1:50

			OFFICE ONE, 34 VICTORIA ROAD, BARNSELY, S70 2BU			Phone: 01226 208482 Email: info@whiteaguspартnership.co.uk Web: www.whiteaguspартnership.co.uk		
ARCHITECTURAL SERVICES								
Project.			Client.					
PROPOSED EXTENSION AT 11 OAKS WOOD DRIVE, DARTON BARNSELY, S75 5PT			MRS WALKER					
Drawing Title.			Date.			Scale.		
PROPOSED PLANS & ELEVATIONS			OCTOBER 2019			1:50 @ A1		
Ref.			19-119			Dwg. No. 01		
						Rev. B		
Date	Suffix	Description	Date	Suffix	Description	Date	Suffix	Description
14/11/2019	A	REVISED TO CLIENTS REQUIREMENTS						
21/11/2019	B	REVISED TO CLIENTS REQUIREMENTS						