



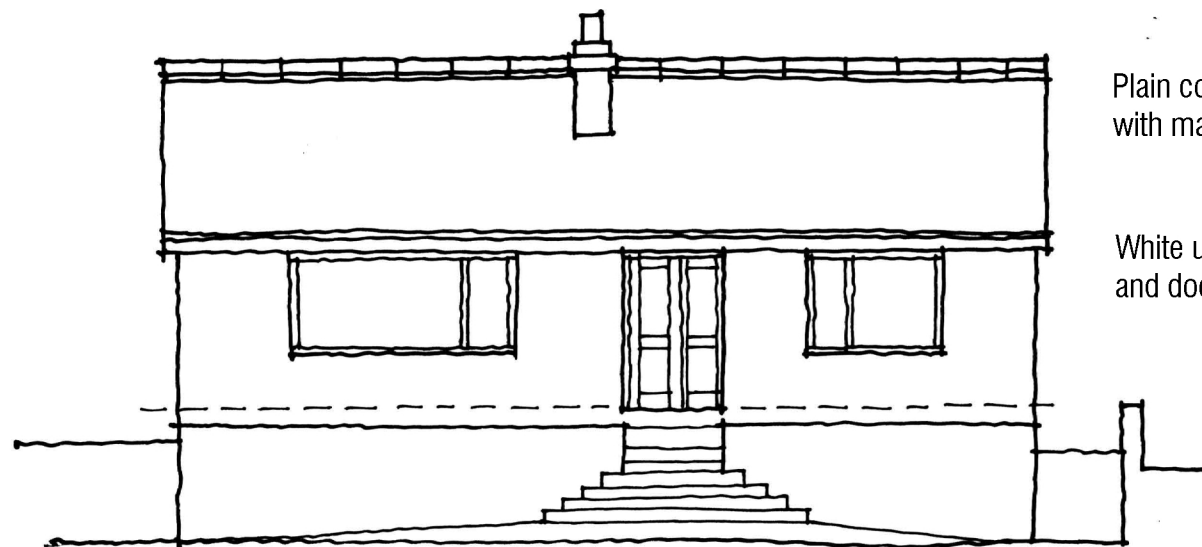

EAST ELEVATION

Plain concrete tiles to roof with matching ridges.



White upvc windows and doors.

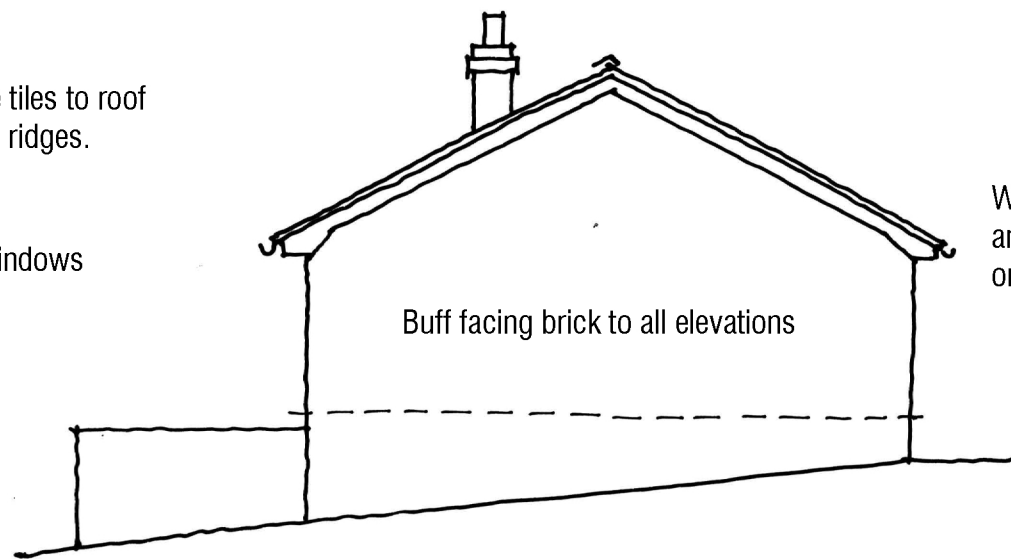


NORTH ELEVATION

White half round pvc gutters and circular rainwater pipes on white fascia and soffit.


Buff facing brick to all elevations

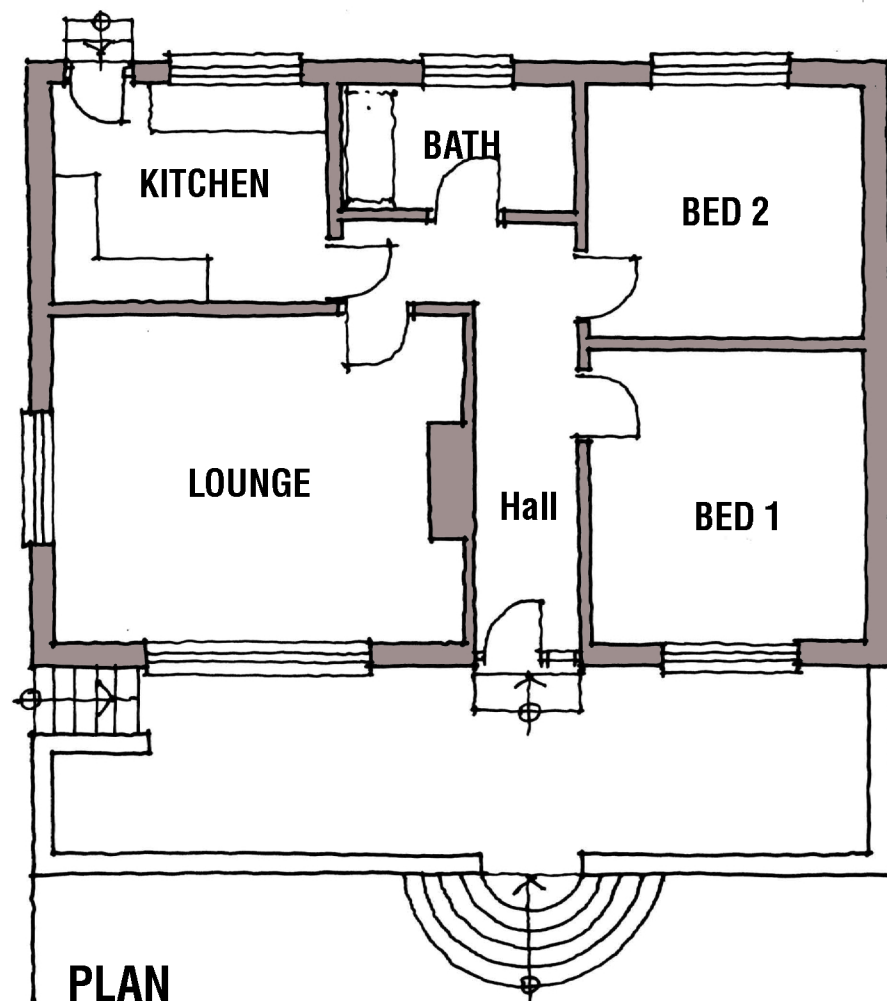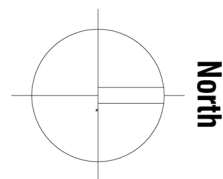

PLAN

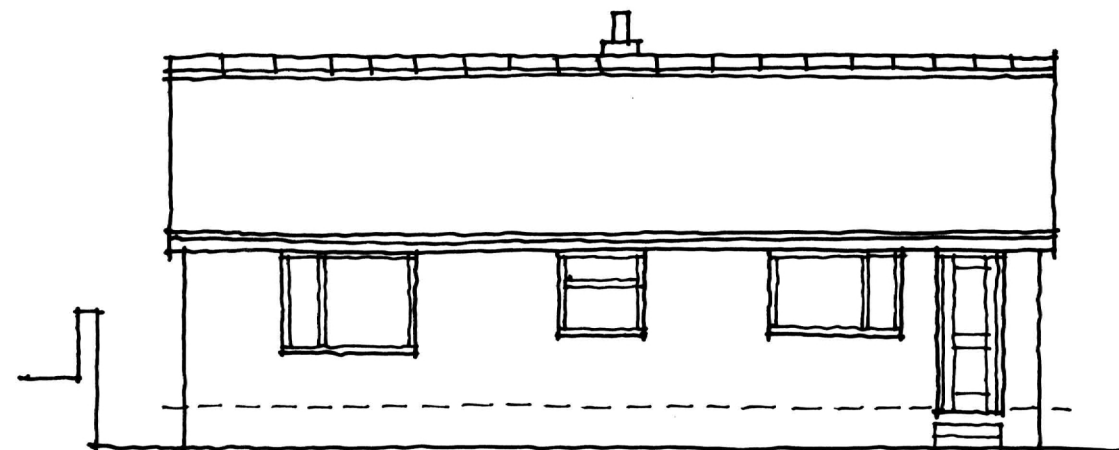

WEST ELEVATION

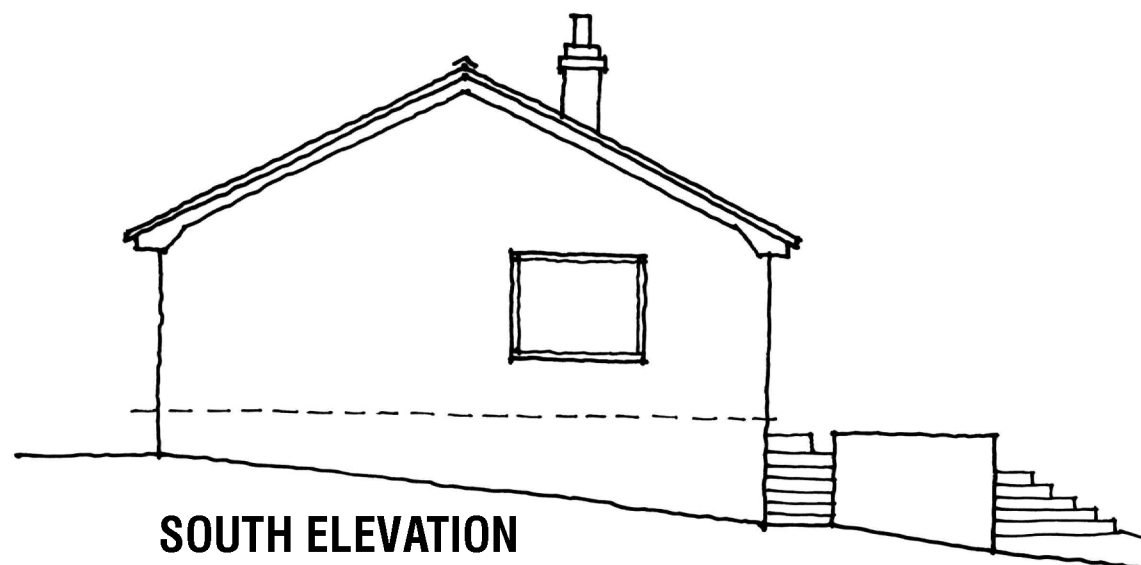

SOUTH ELEVATION

57 HIGH STREET
SILKSTONE
BARNSELY
S75 4JR

AS EXISTING

PLANS AND ELEVATIONS

 **mboothdesign**
architectural design and building consultants

Fairfield House
Berneslai Close Barnsley
S70 2FL
T: 01226 286256
M: 07881898300
E: mboothdesign@btconnect.com

Scale 1:100@A3 Drawn MJB

Date Jan 2014 Ref. 12.62

Dwg No. **S2** Rev.

0cm 2cm 4cm 6cm

Copyright mboothdesign. All dimensions in millimeters unless otherwise stated.
Dimensions for setting out in existing buildings are to be checked and verified on site.