


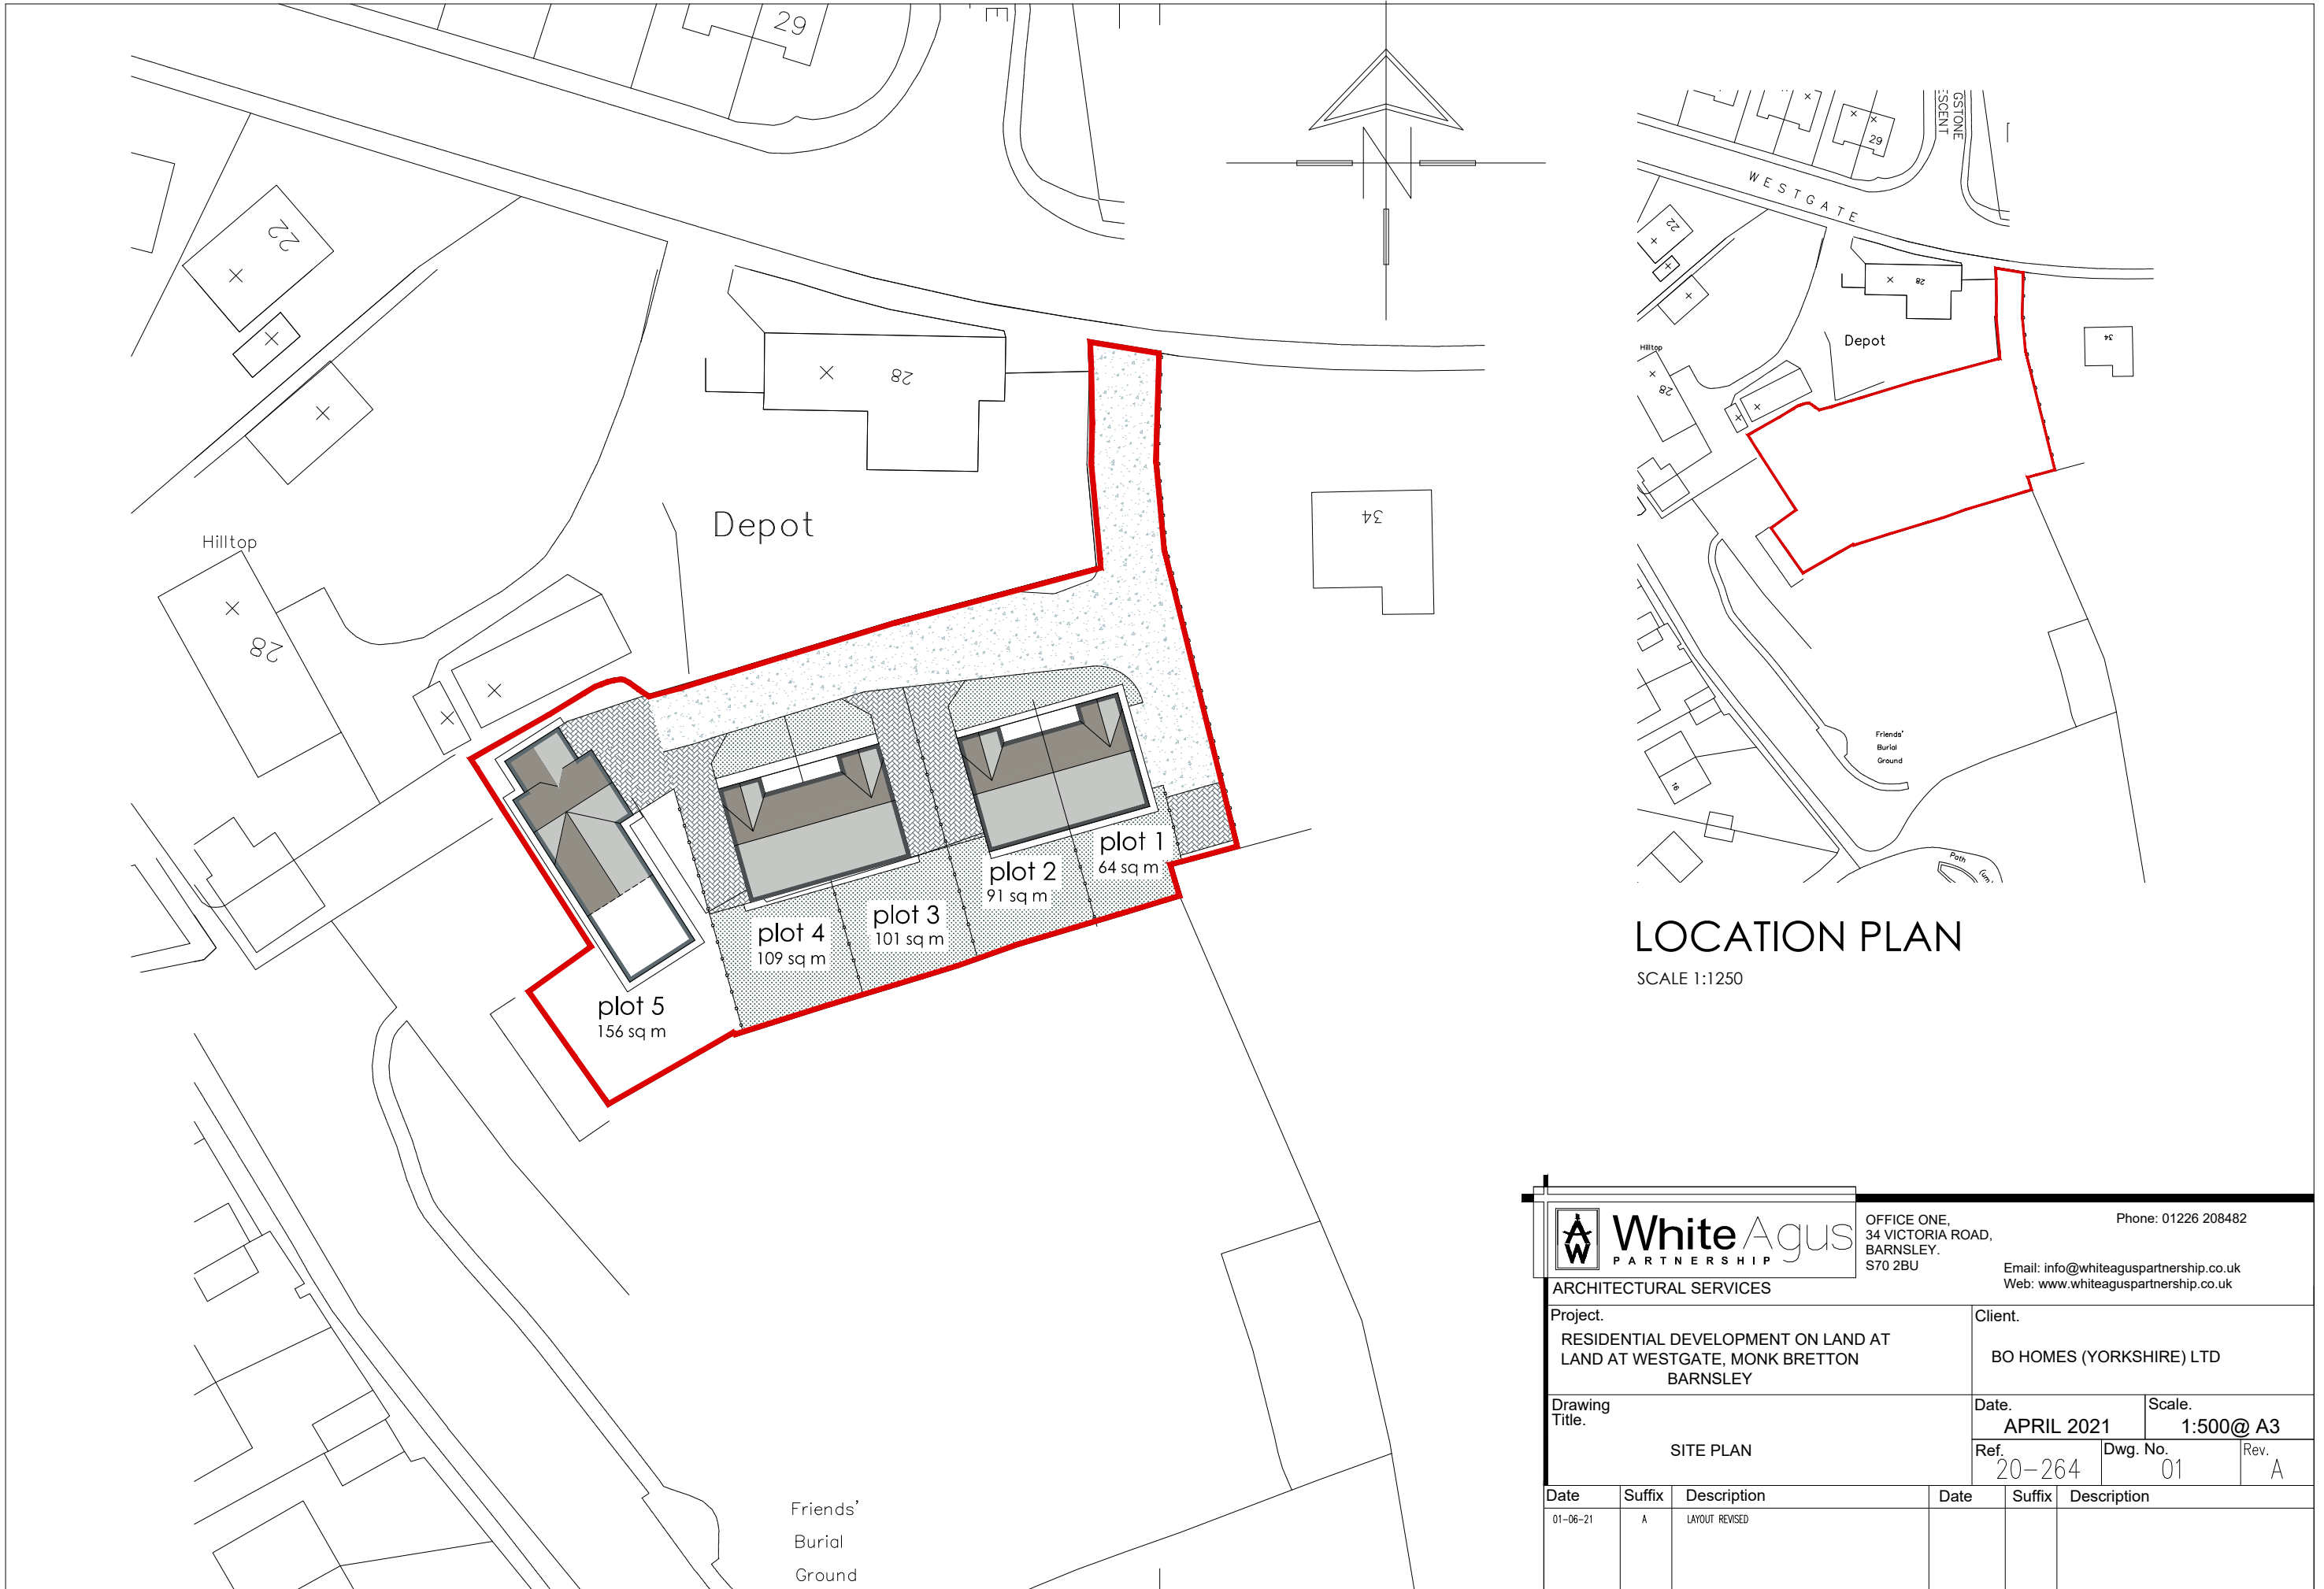

LOCATION PLAN
SCALE 1:1250

 White Agus PARTNERSHIP			OFFICE ONE, 34 VICTORIA ROAD, BARNLEY, S70 2BU			Phone: 01226 208482 Email: info@whiteaguspartnership.co.uk Web: www.whiteaguspartnership.co.uk			
ARCHITECTURAL SERVICES									
Project. RESIDENTIAL DEVELOPMENT ON LAND AT LAND AT WESTGATE, MONK BRETTON BARNLEY						Client. BO HOMES (YORKSHIRE) LTD			
Drawing Title. SITE PLAN						Date. APRIL 2021		Scale. 1:500@ A3	
						Ref. 20-264		Dwg. No. 01	
Date	Suffix	Description	Date	Suffix	Description				
01-06-21	A	LAYOUT REVISED							