




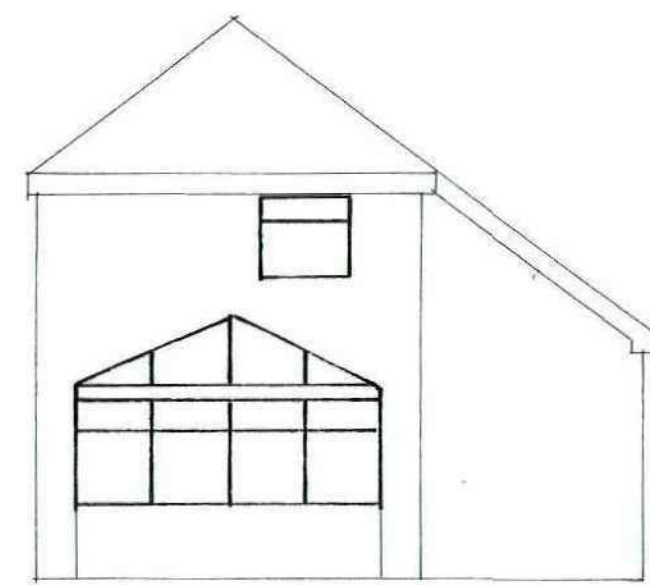

EXISTING REAR ELEVATION

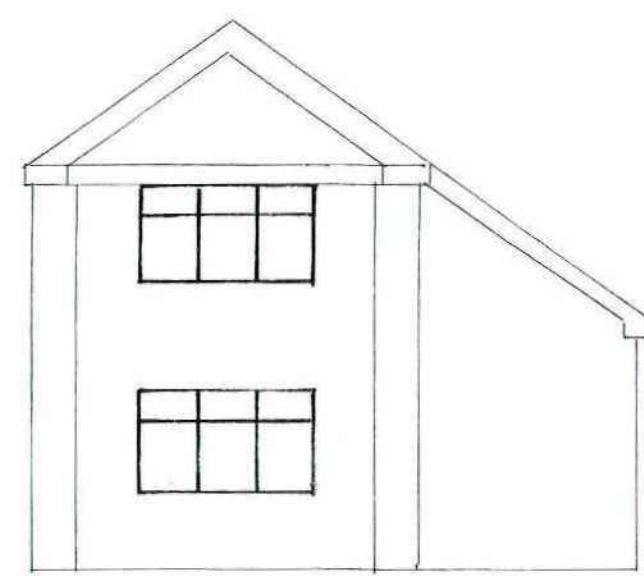


PROPOSED REAR ELEVATION

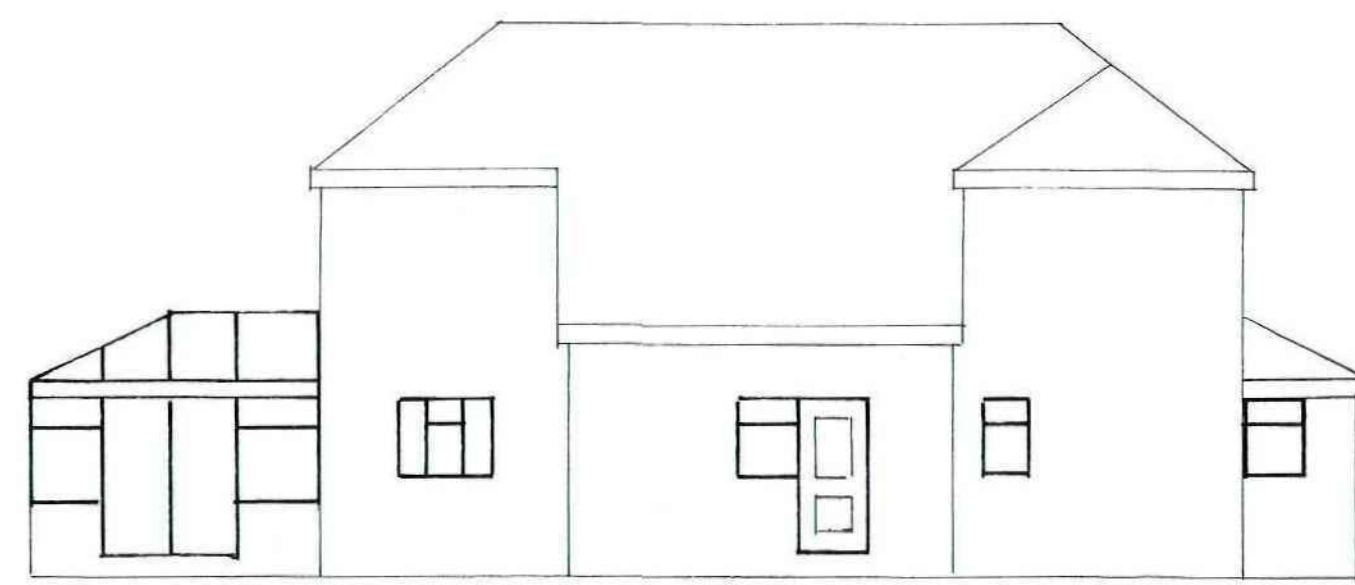


EXISTING SIDE ELEVATION

ELEVATIONS SCALE 1:100

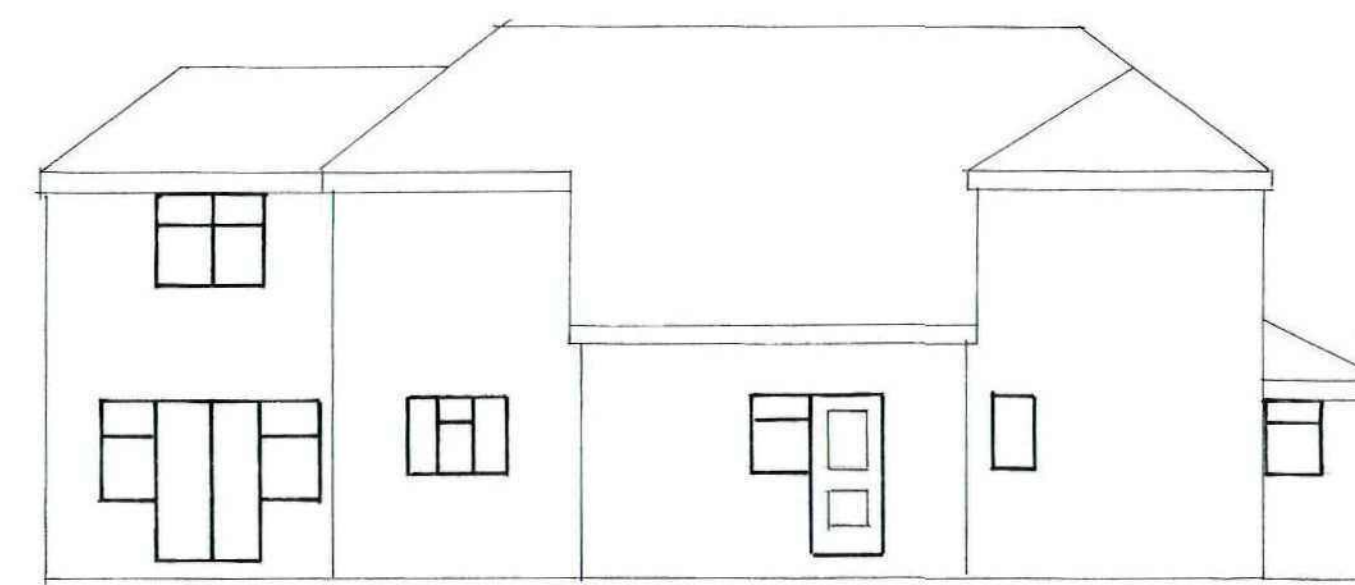


PROPOSED SIDE ELEVATION

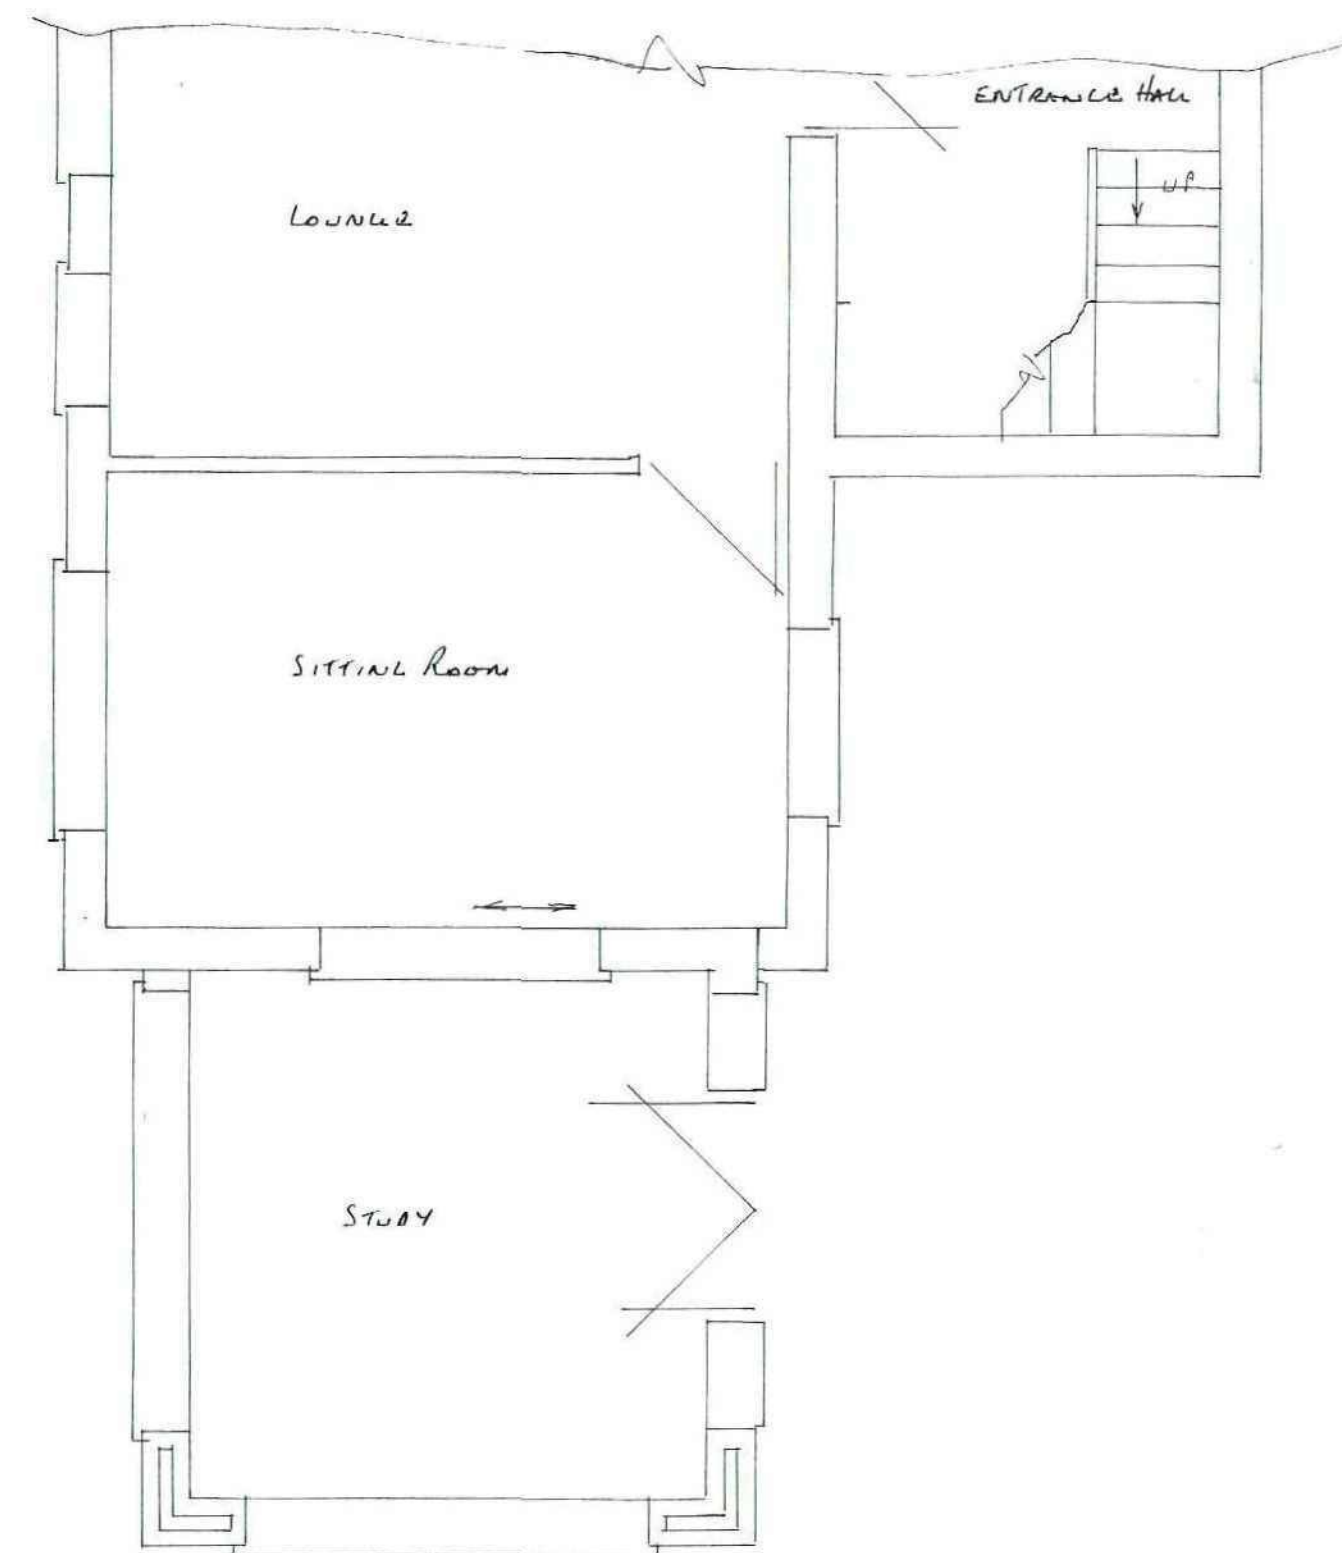


PROPOSED GROUND FLOOR PLAN


PROPOSED PLANS SCALE 1:50

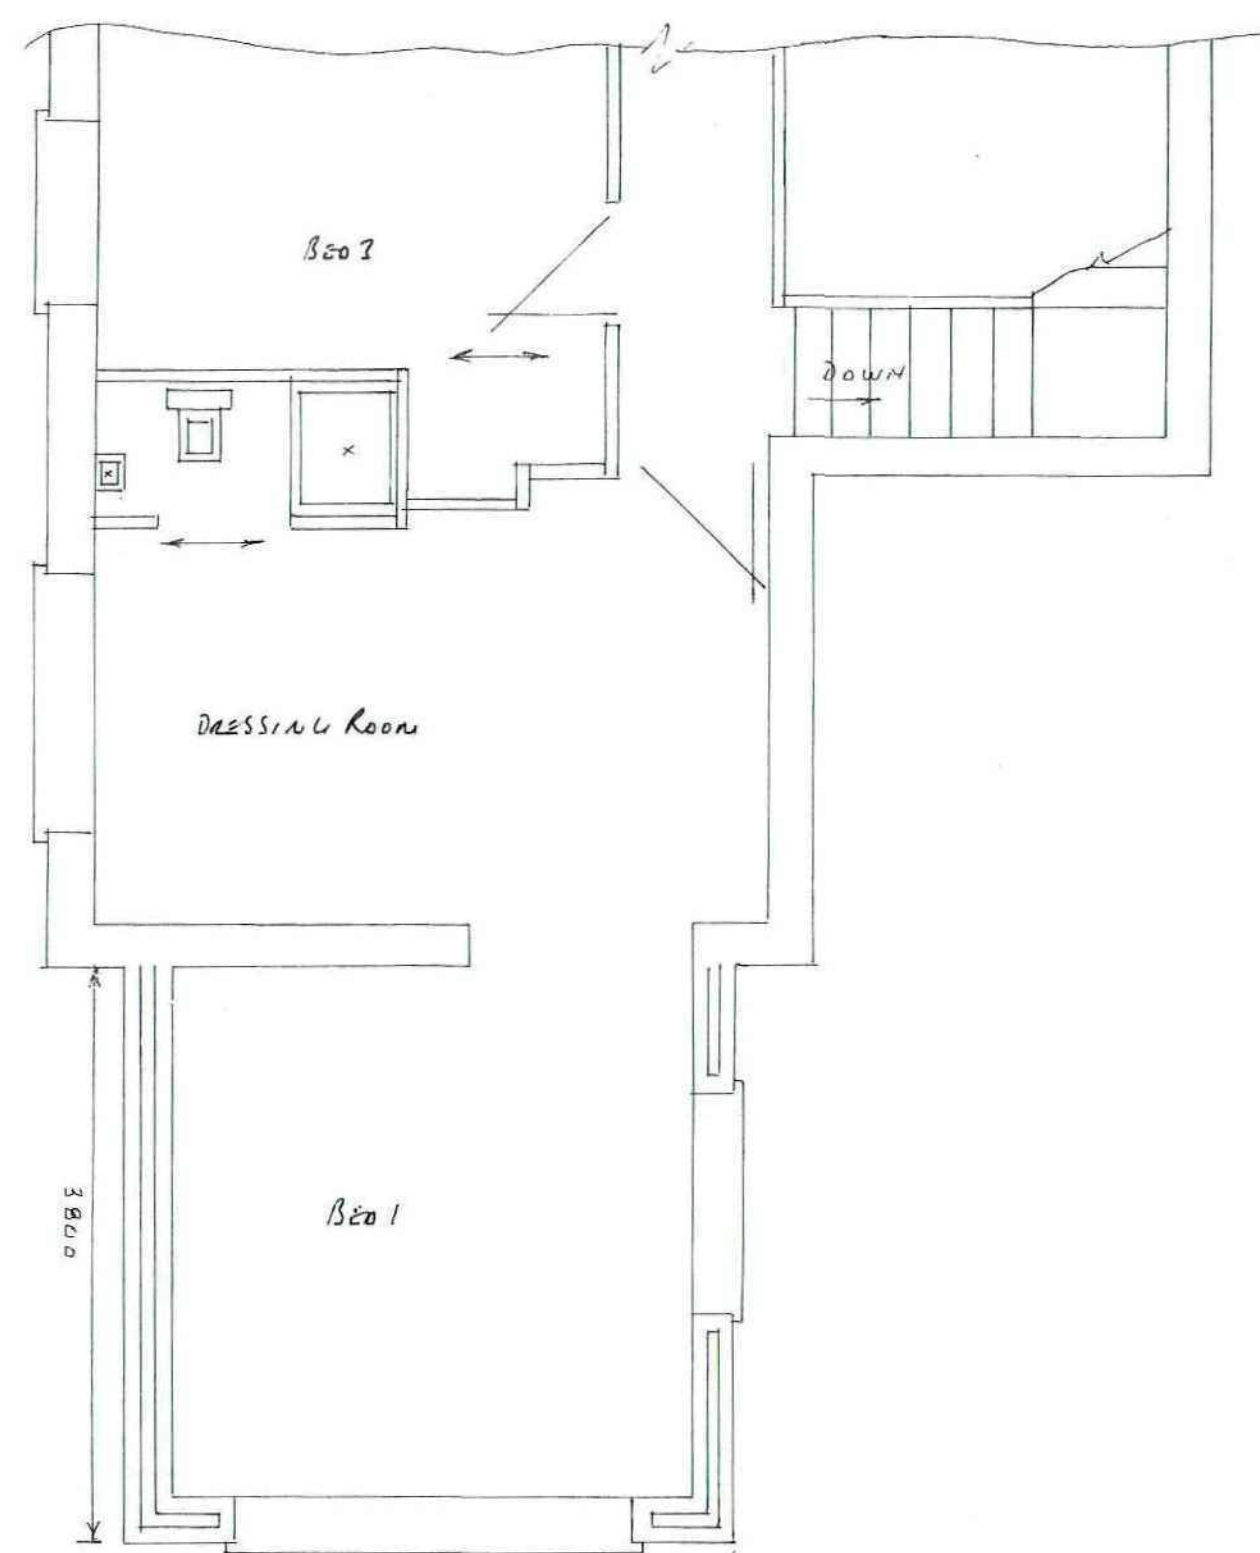


PROPOSED FIRST FLOOR PLAN

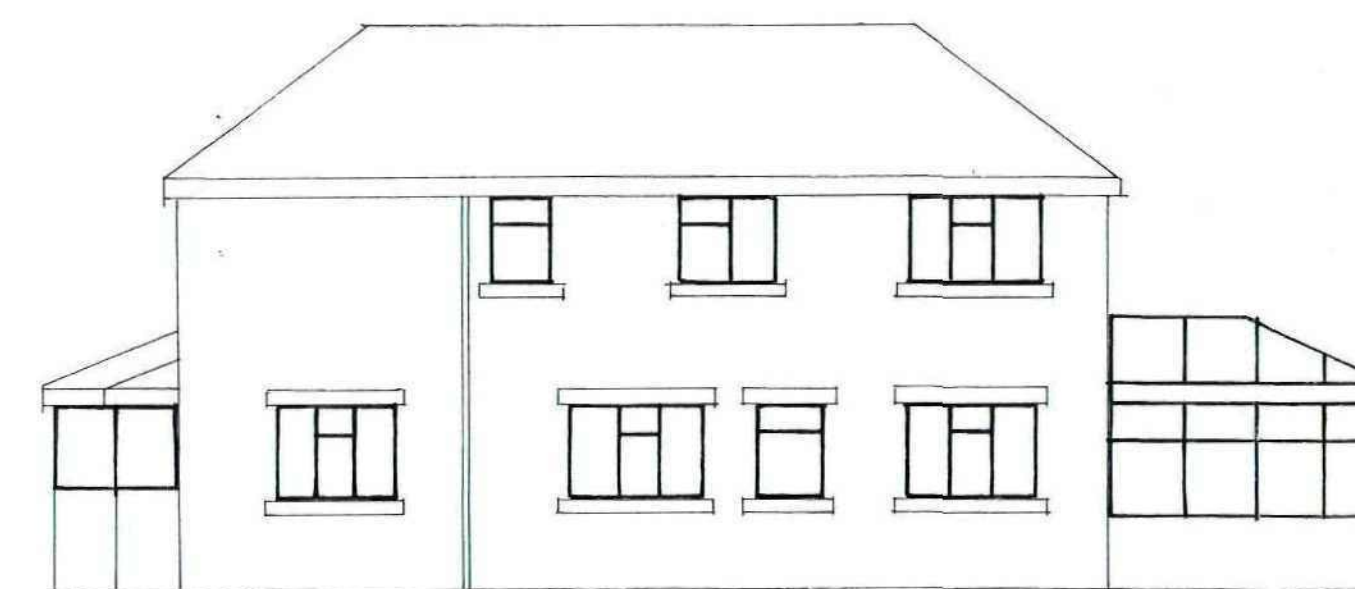

EXISTING SIDE ELEVATION

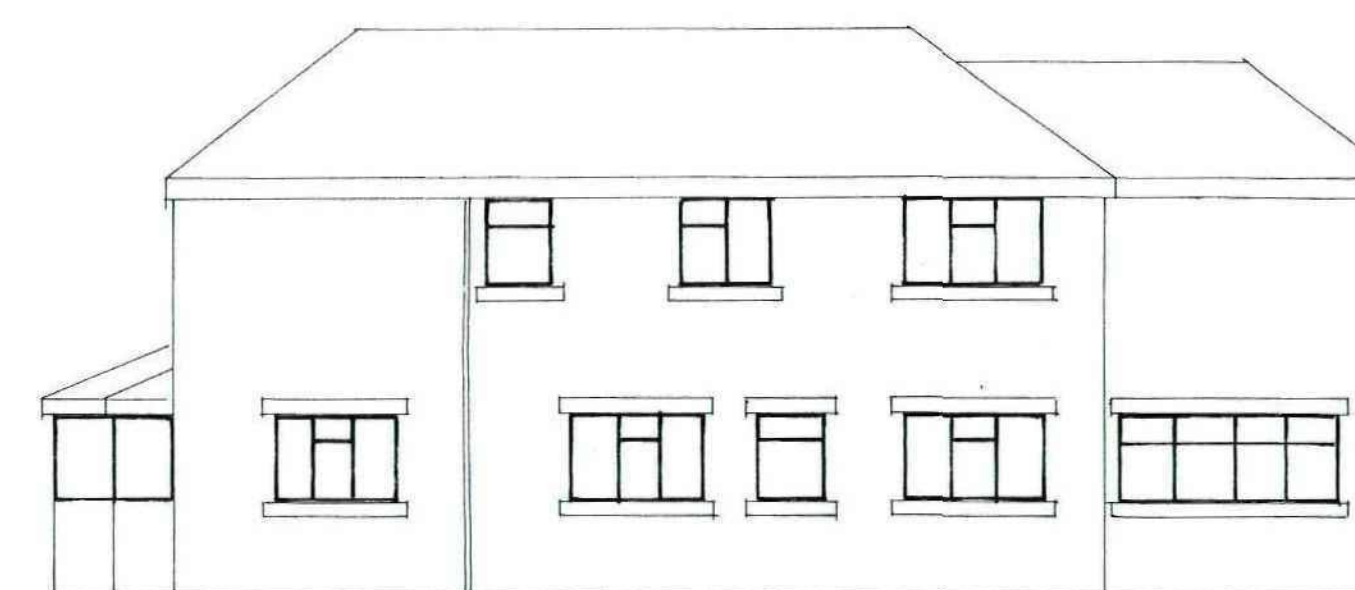


PROPOSED SIDE ELEVATION

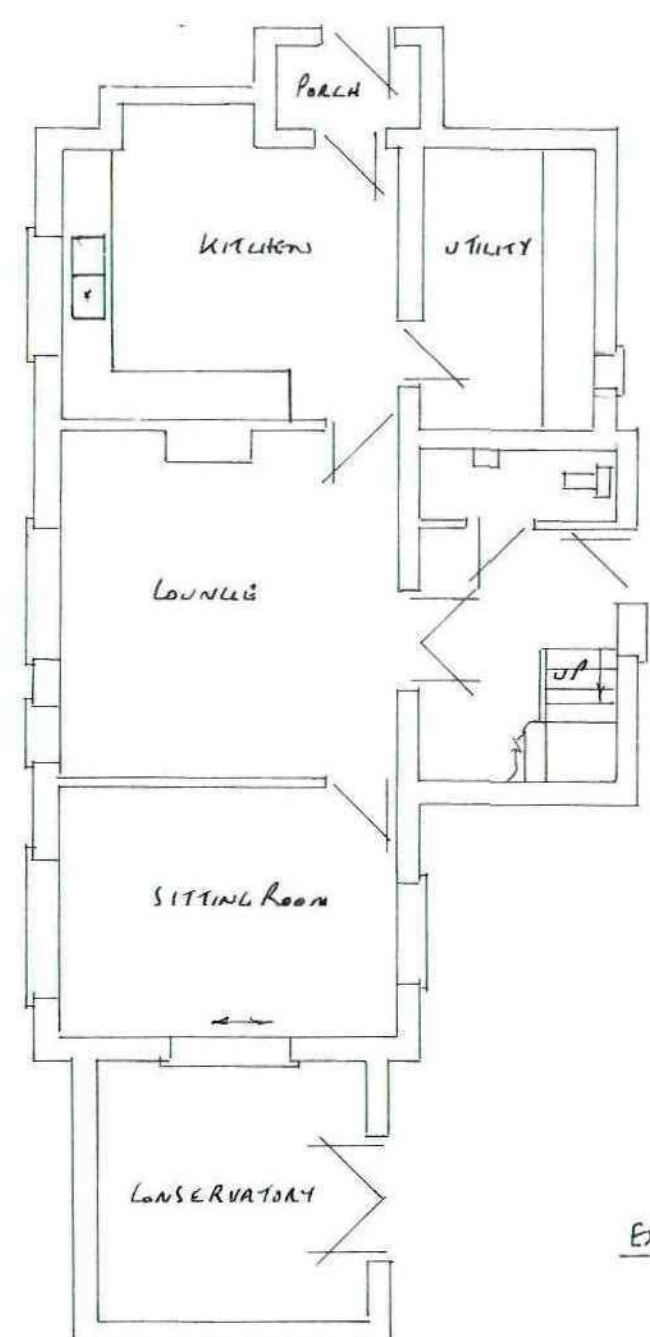


EXISTING GROUND FLOOR PLAN

EXISTING PLANS SCALE 1:200

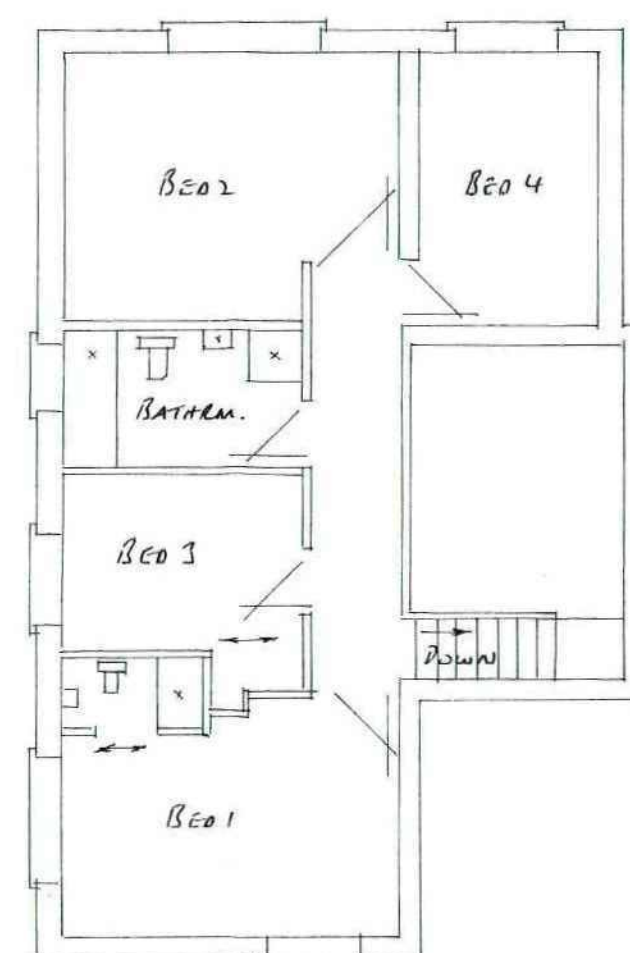

EXISTING FIRST FLOOR PLAN

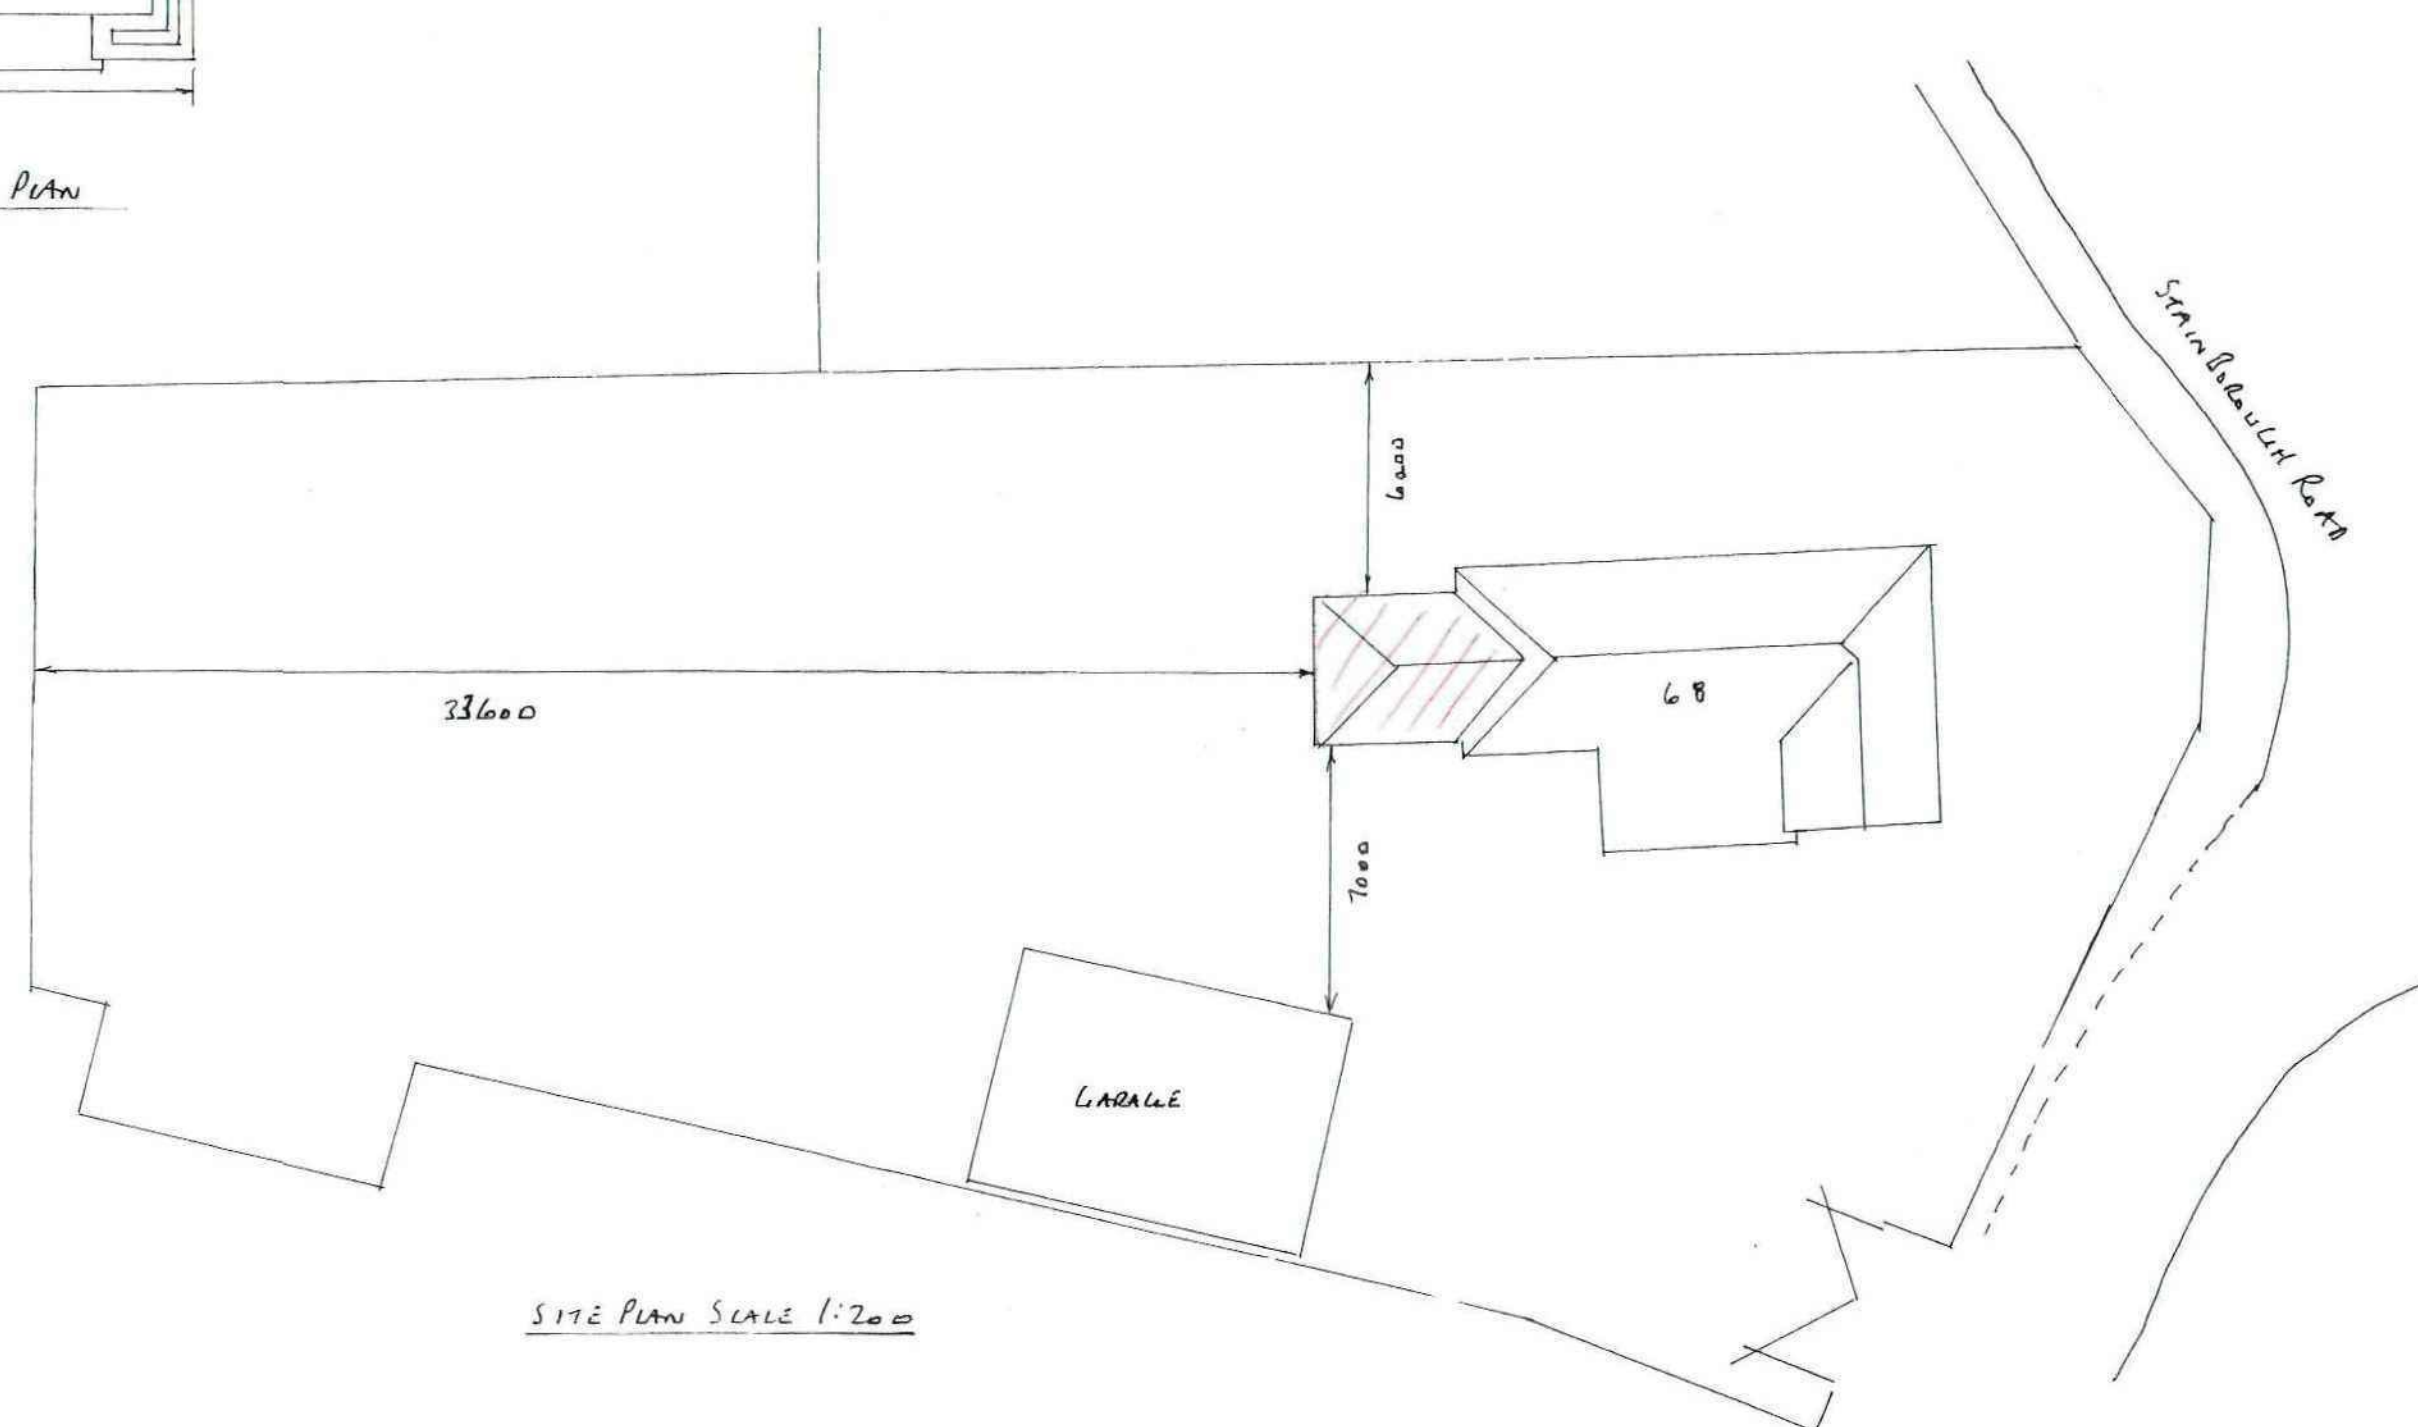

SITE PLAN SCALE 1:200

PROPOSED DOUBLE STOREY REAR EXTENSION AT:-
68 STAINBOROUGH ROAD
DOBWORTH
BARNLEY