


EXISTING REAR
ELEVATION




EXISTING SIDE
ELEVATION

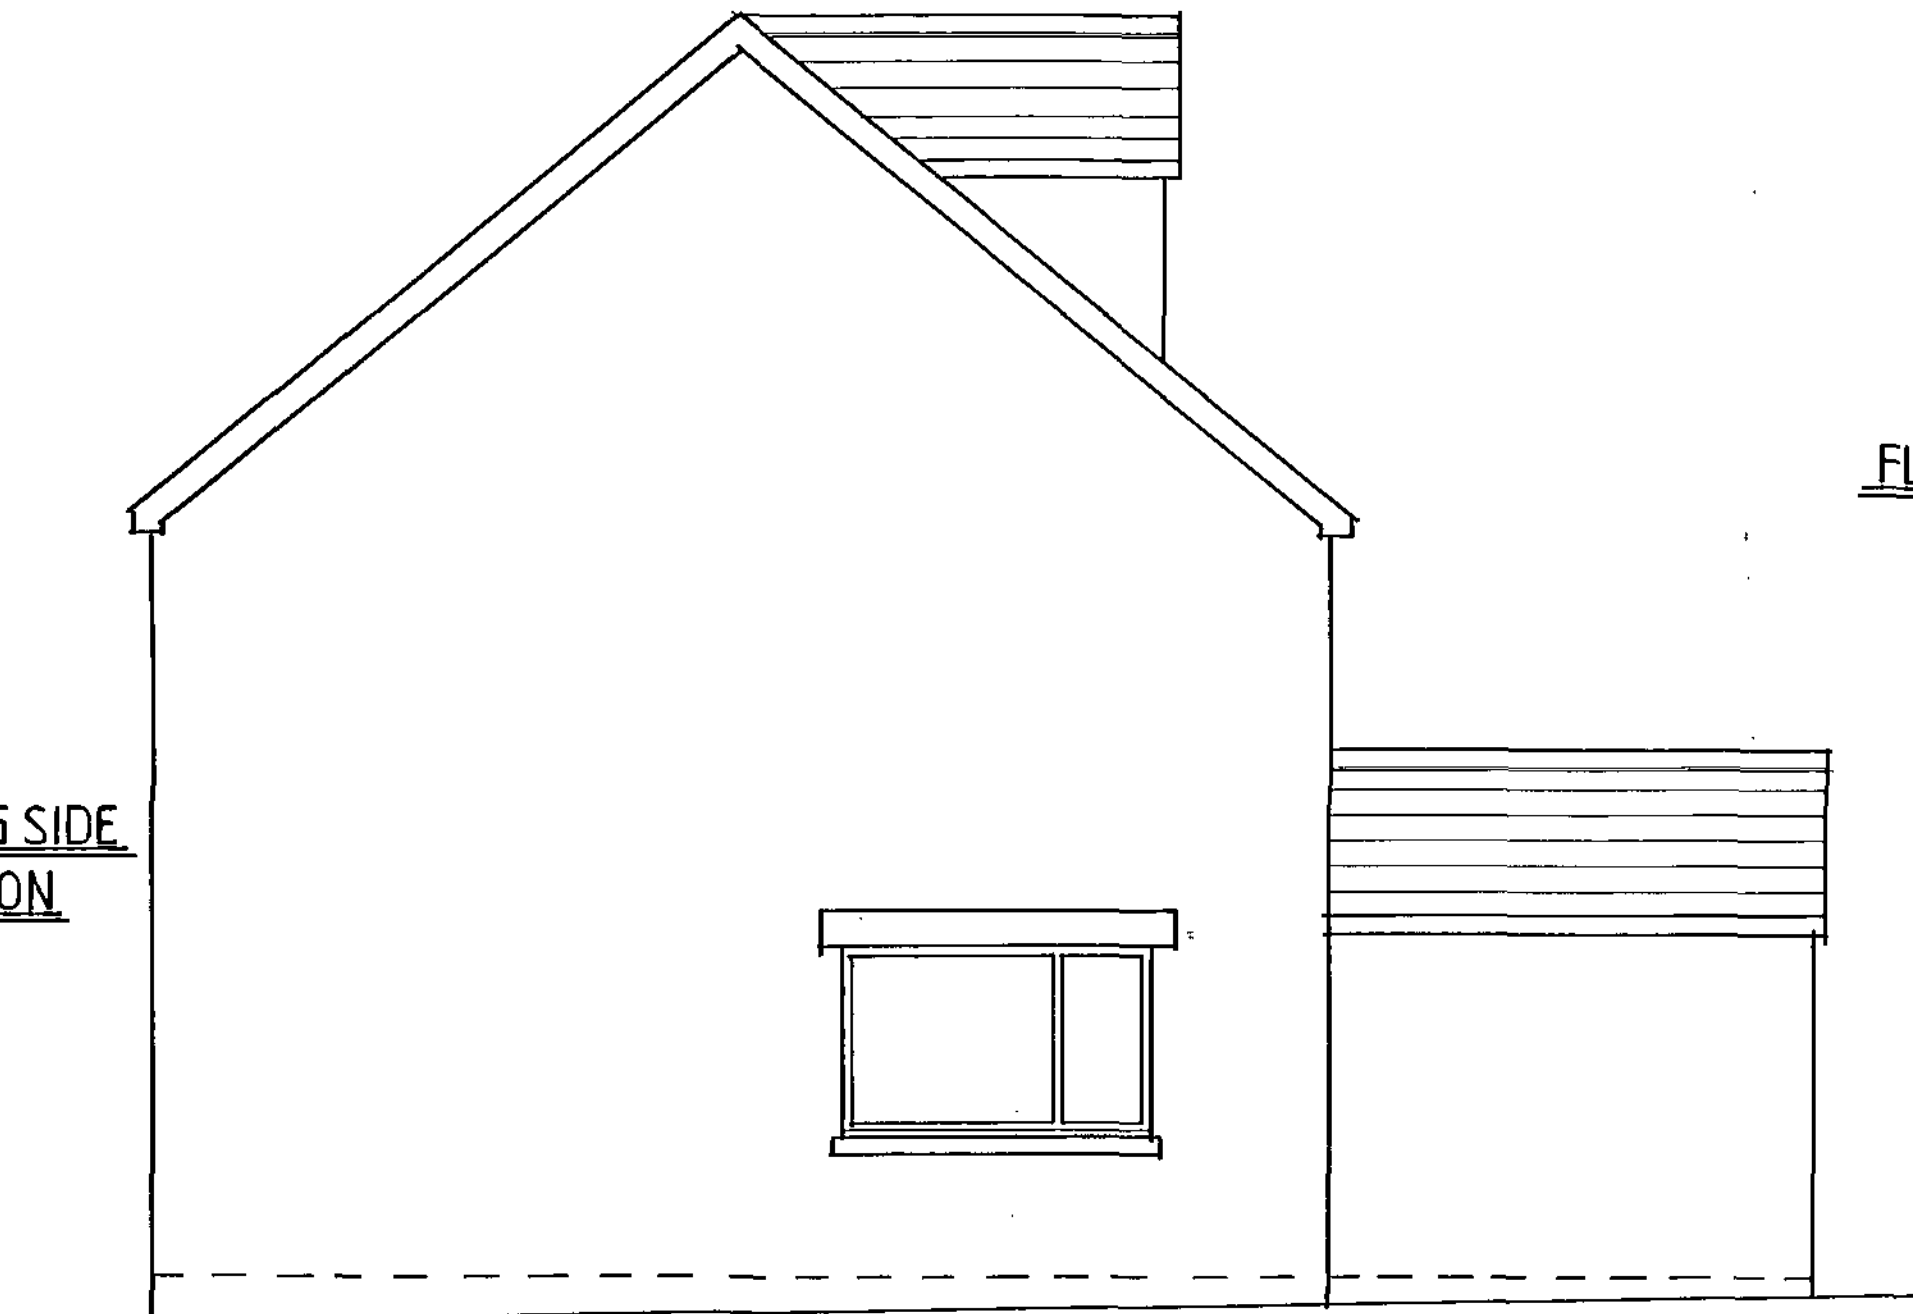


PROPOSED REAR
ELEVATION




PROPOSED SIDE
ELEVATION

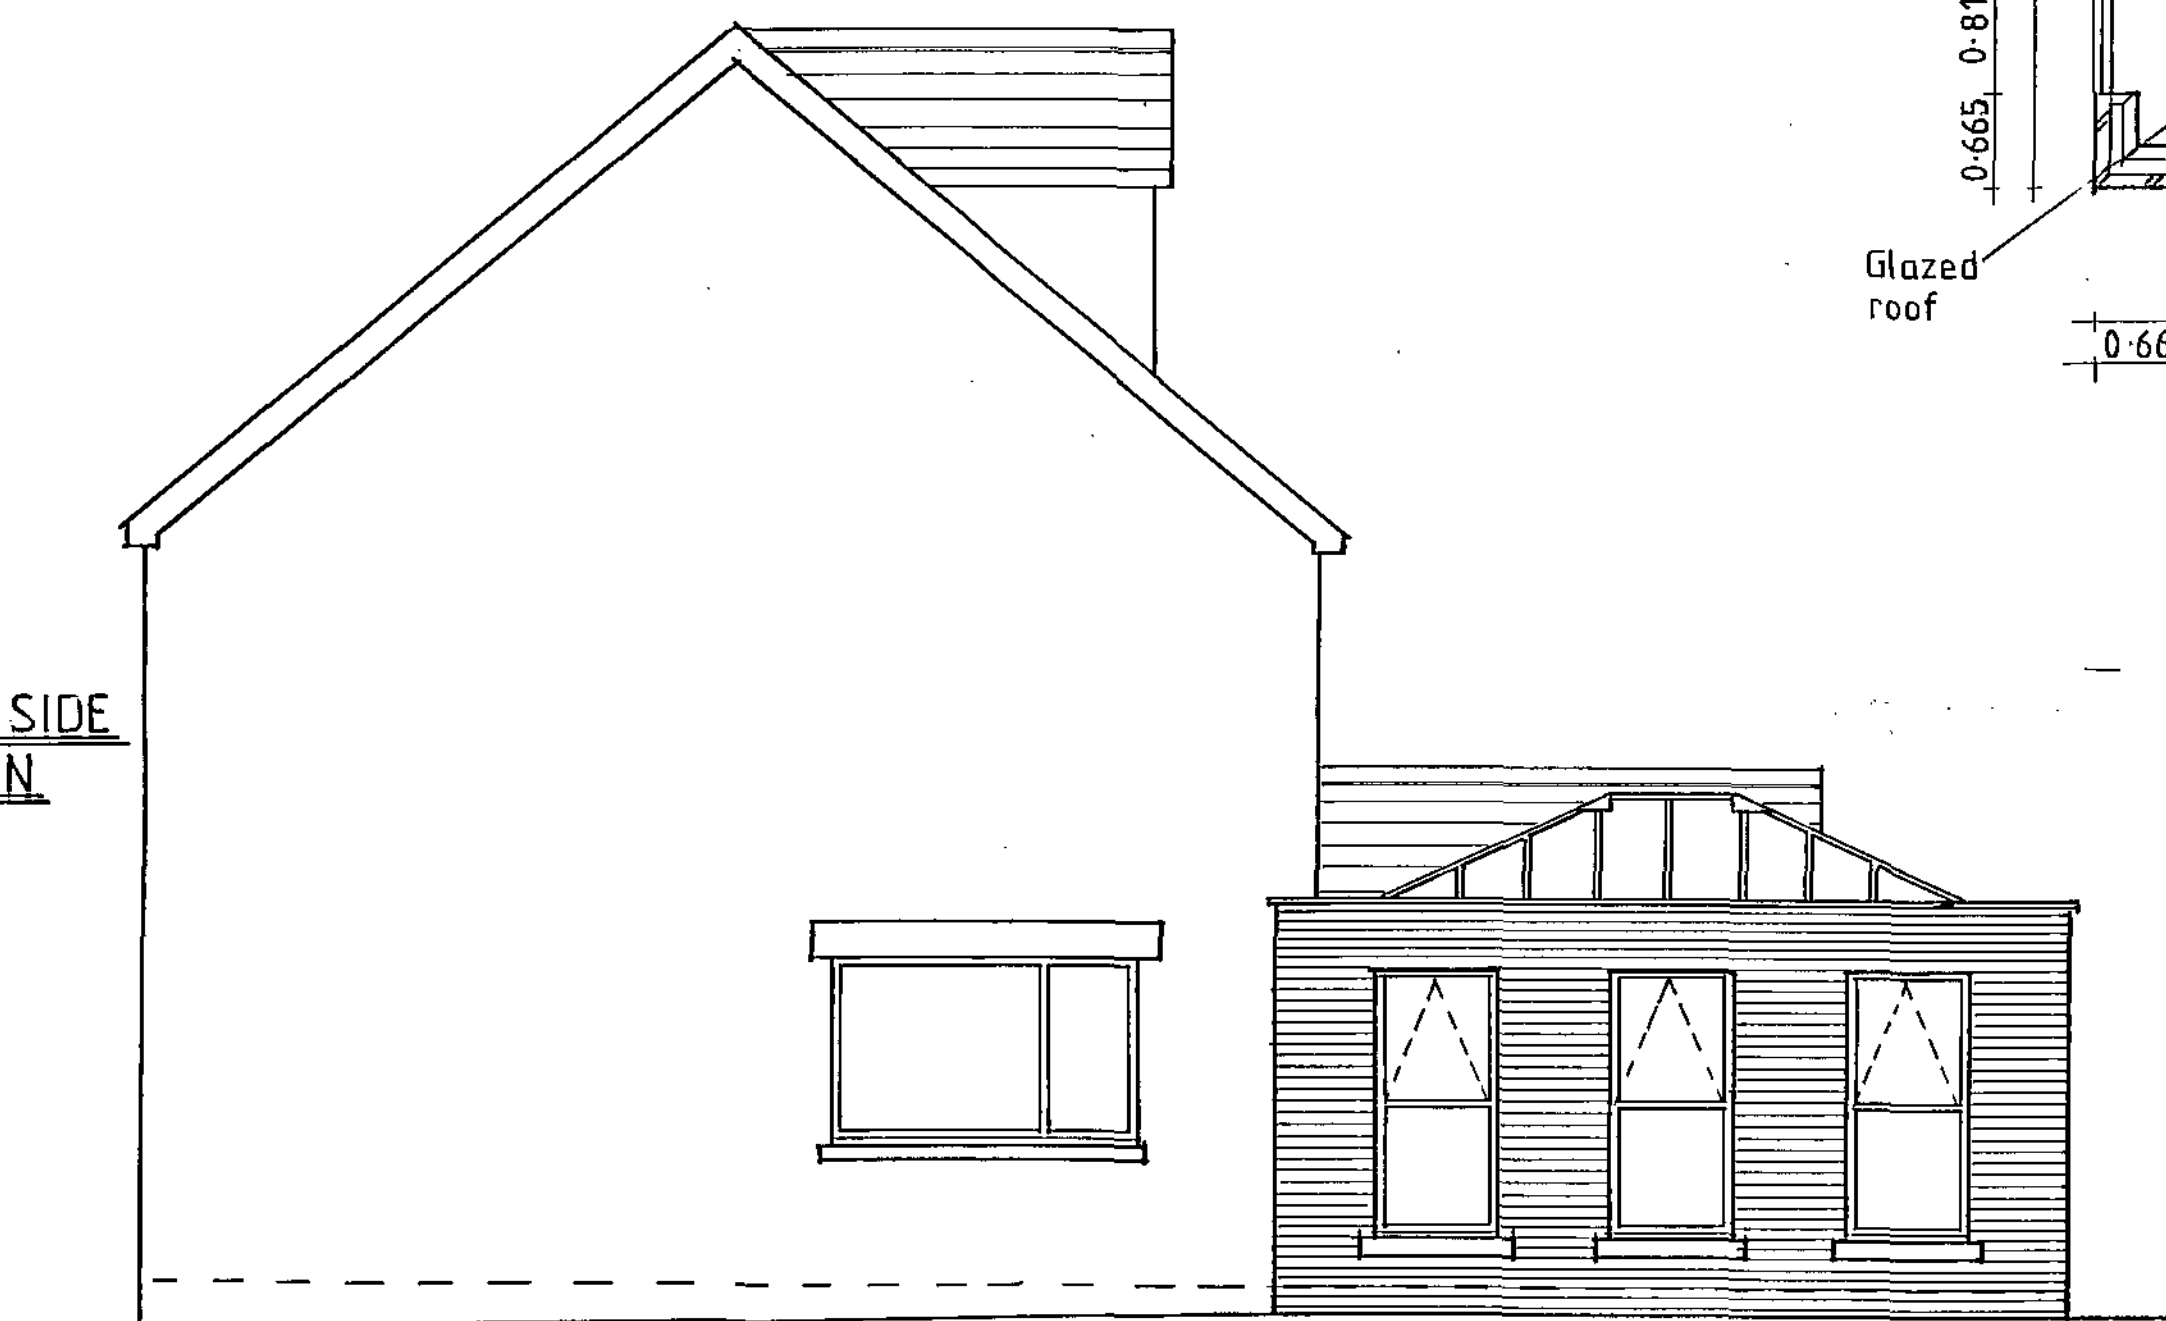

FLOOR PLAN

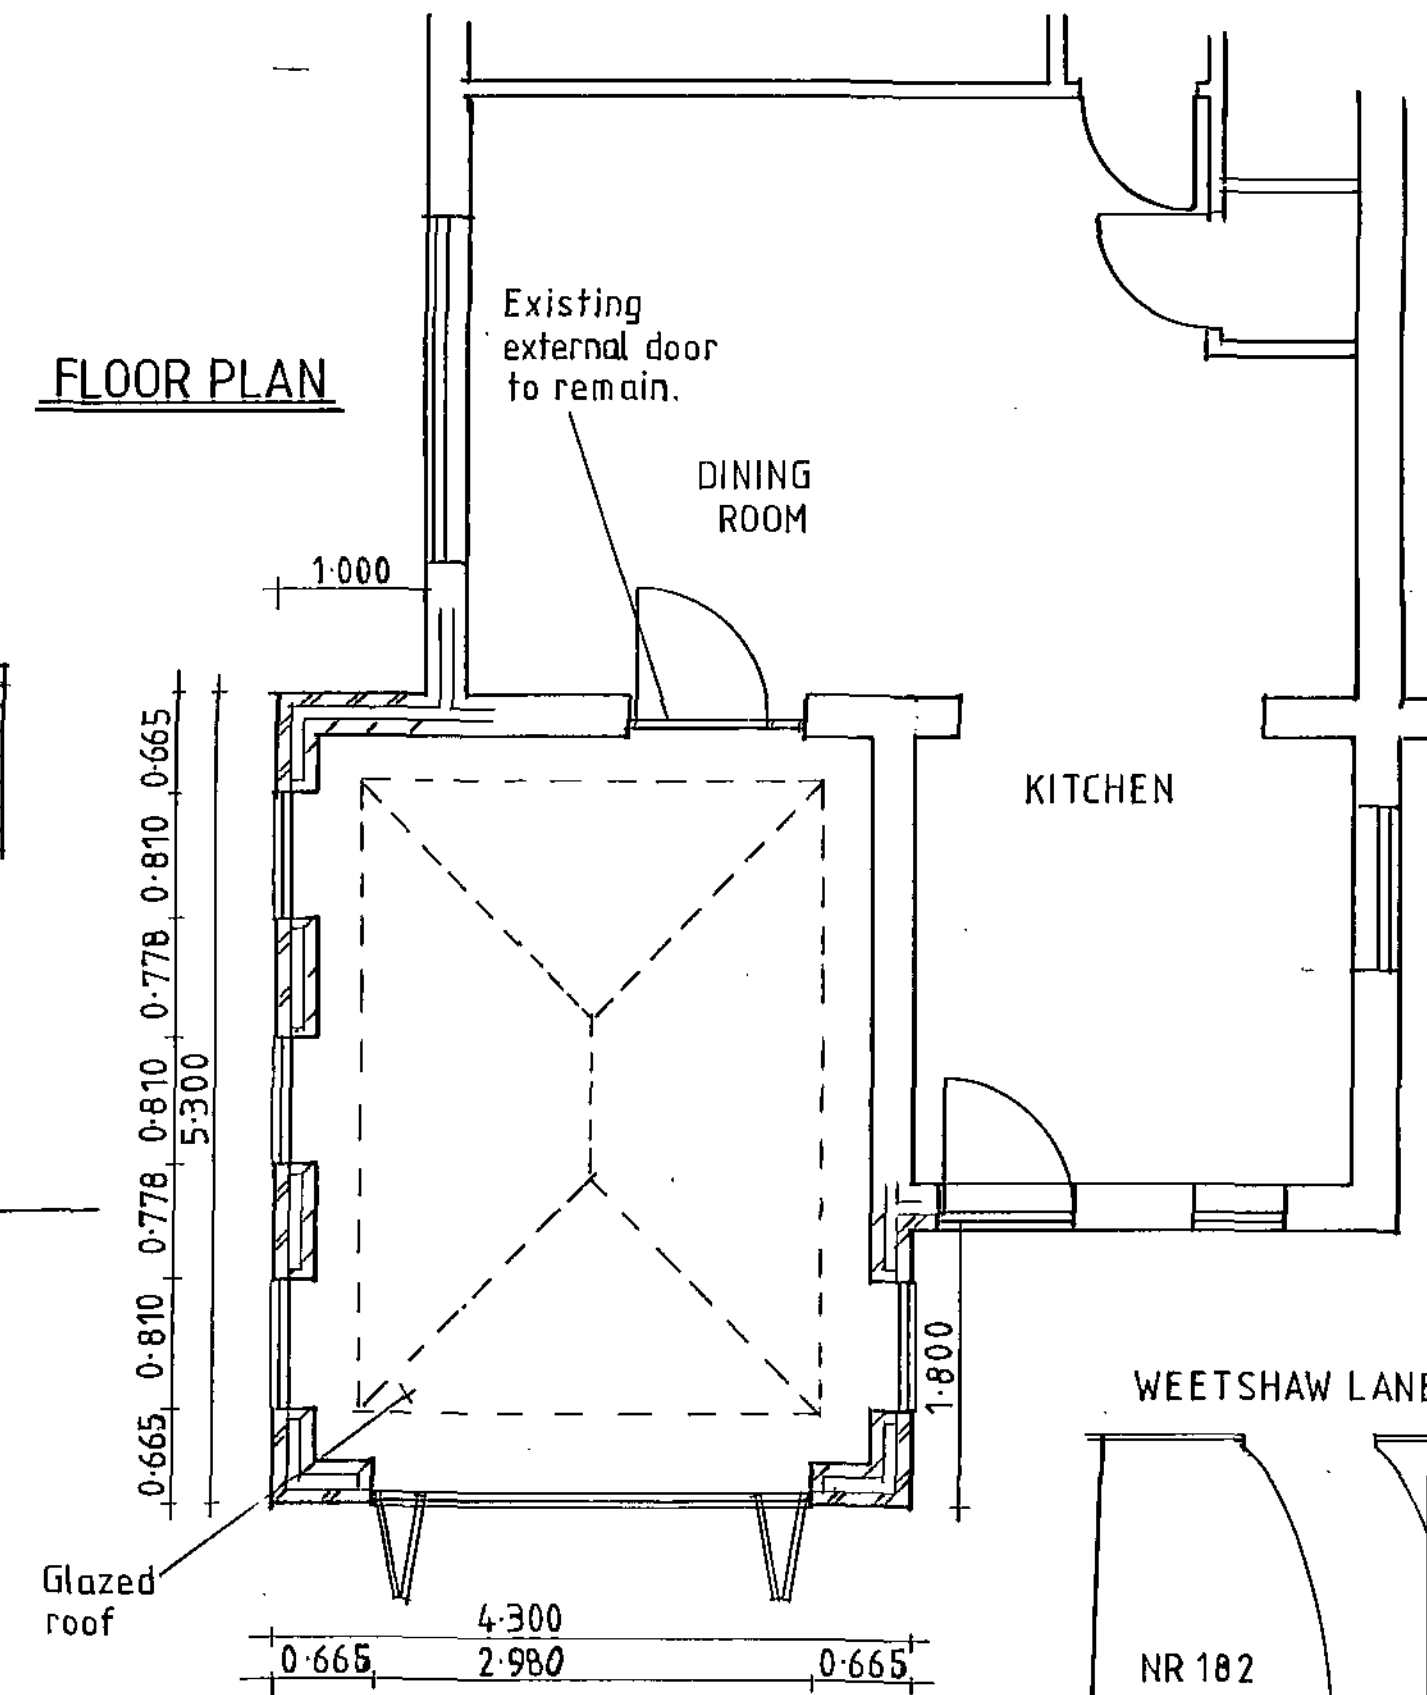

SITE PLAN

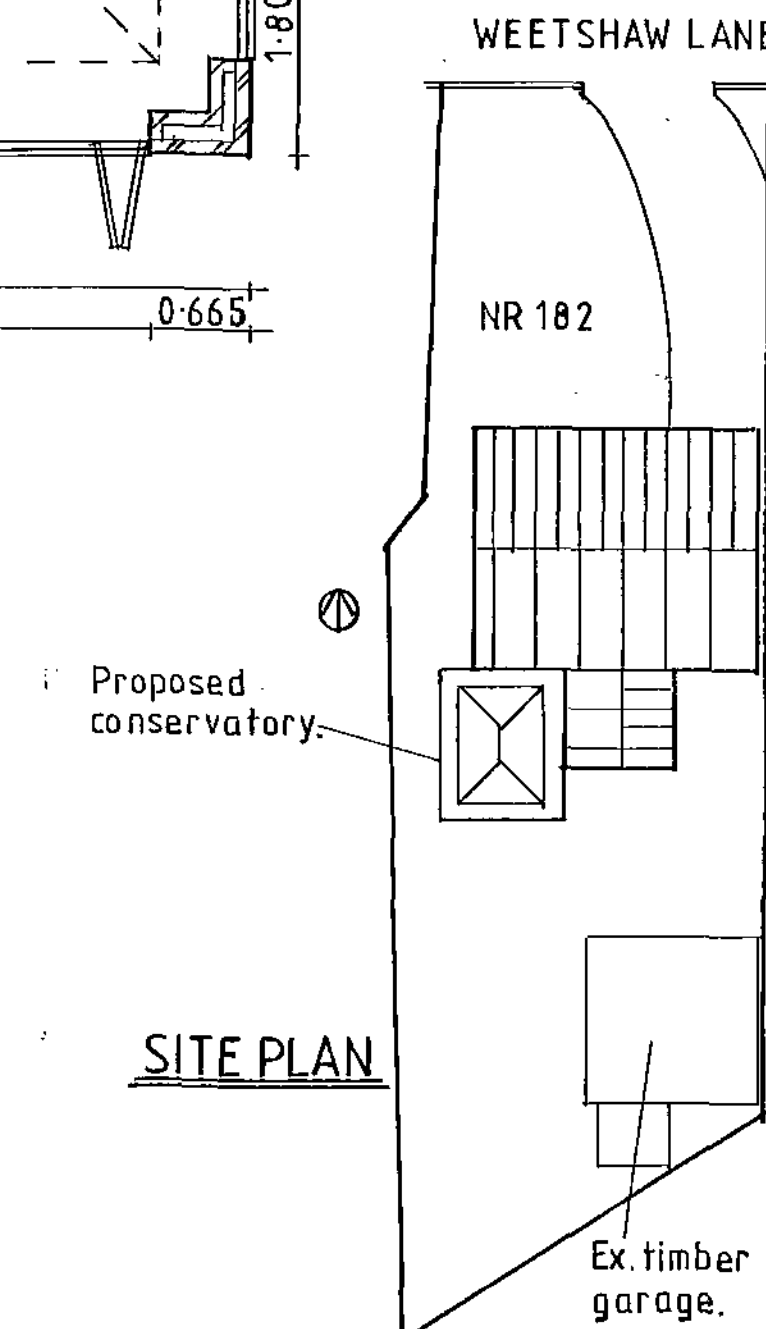

NOTES:
All dimensions must be checked on site and not
scaled from this drawing.

A	Date	Revisions

© copyright

Client
MR & MRS COSGRAVE

Job Title
PROPOSED REAR
CONSERVATORY EXTENSION
AT 182 WEETSHAW LANE,
CUDWORTH, BARNSELY,
S72 8BG.


Drawing Title
EXISTING & PROPOSED
ELEVATIONS
FLOOR PLAN

Scale 1:50


Date 07-04-11 Drawn by P GLOVER

Dwg No. PG 112 Rev.


EXISTING SIDE ELEVATION

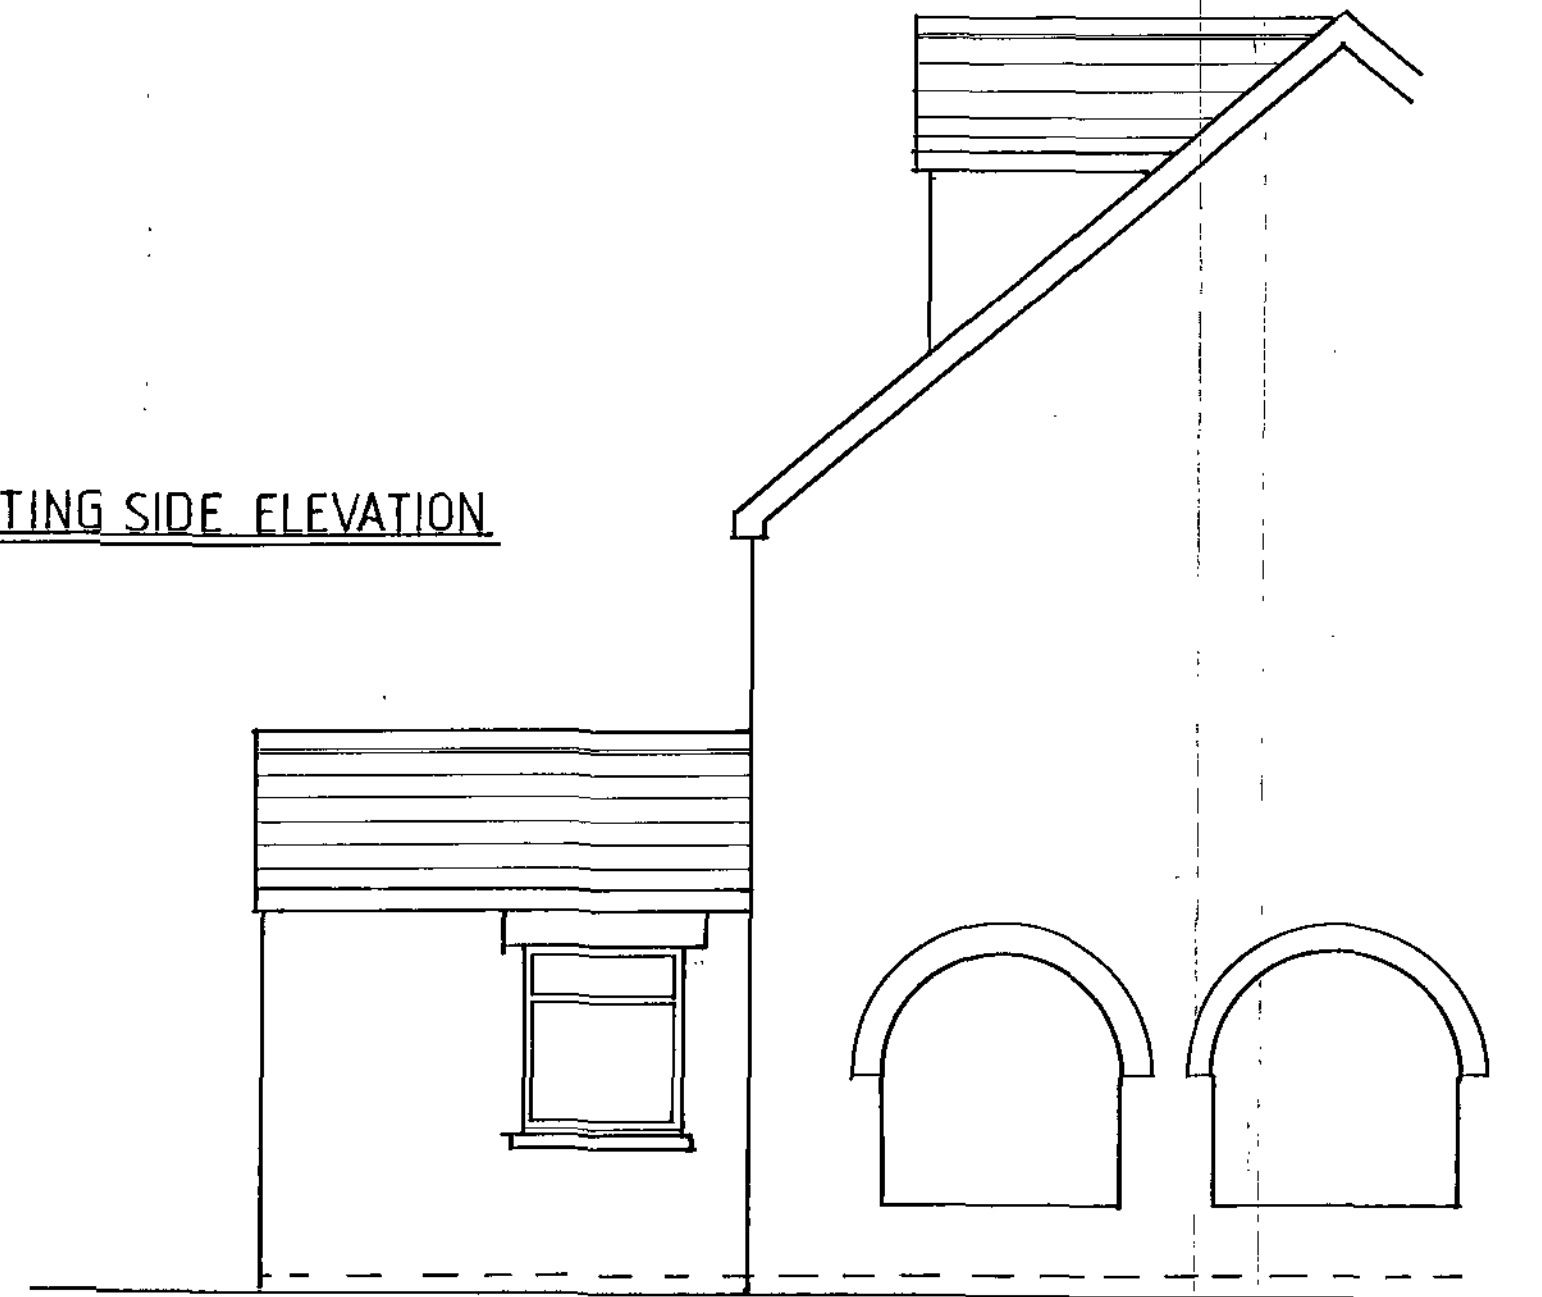

PROPOSED SIDE ELEVATION

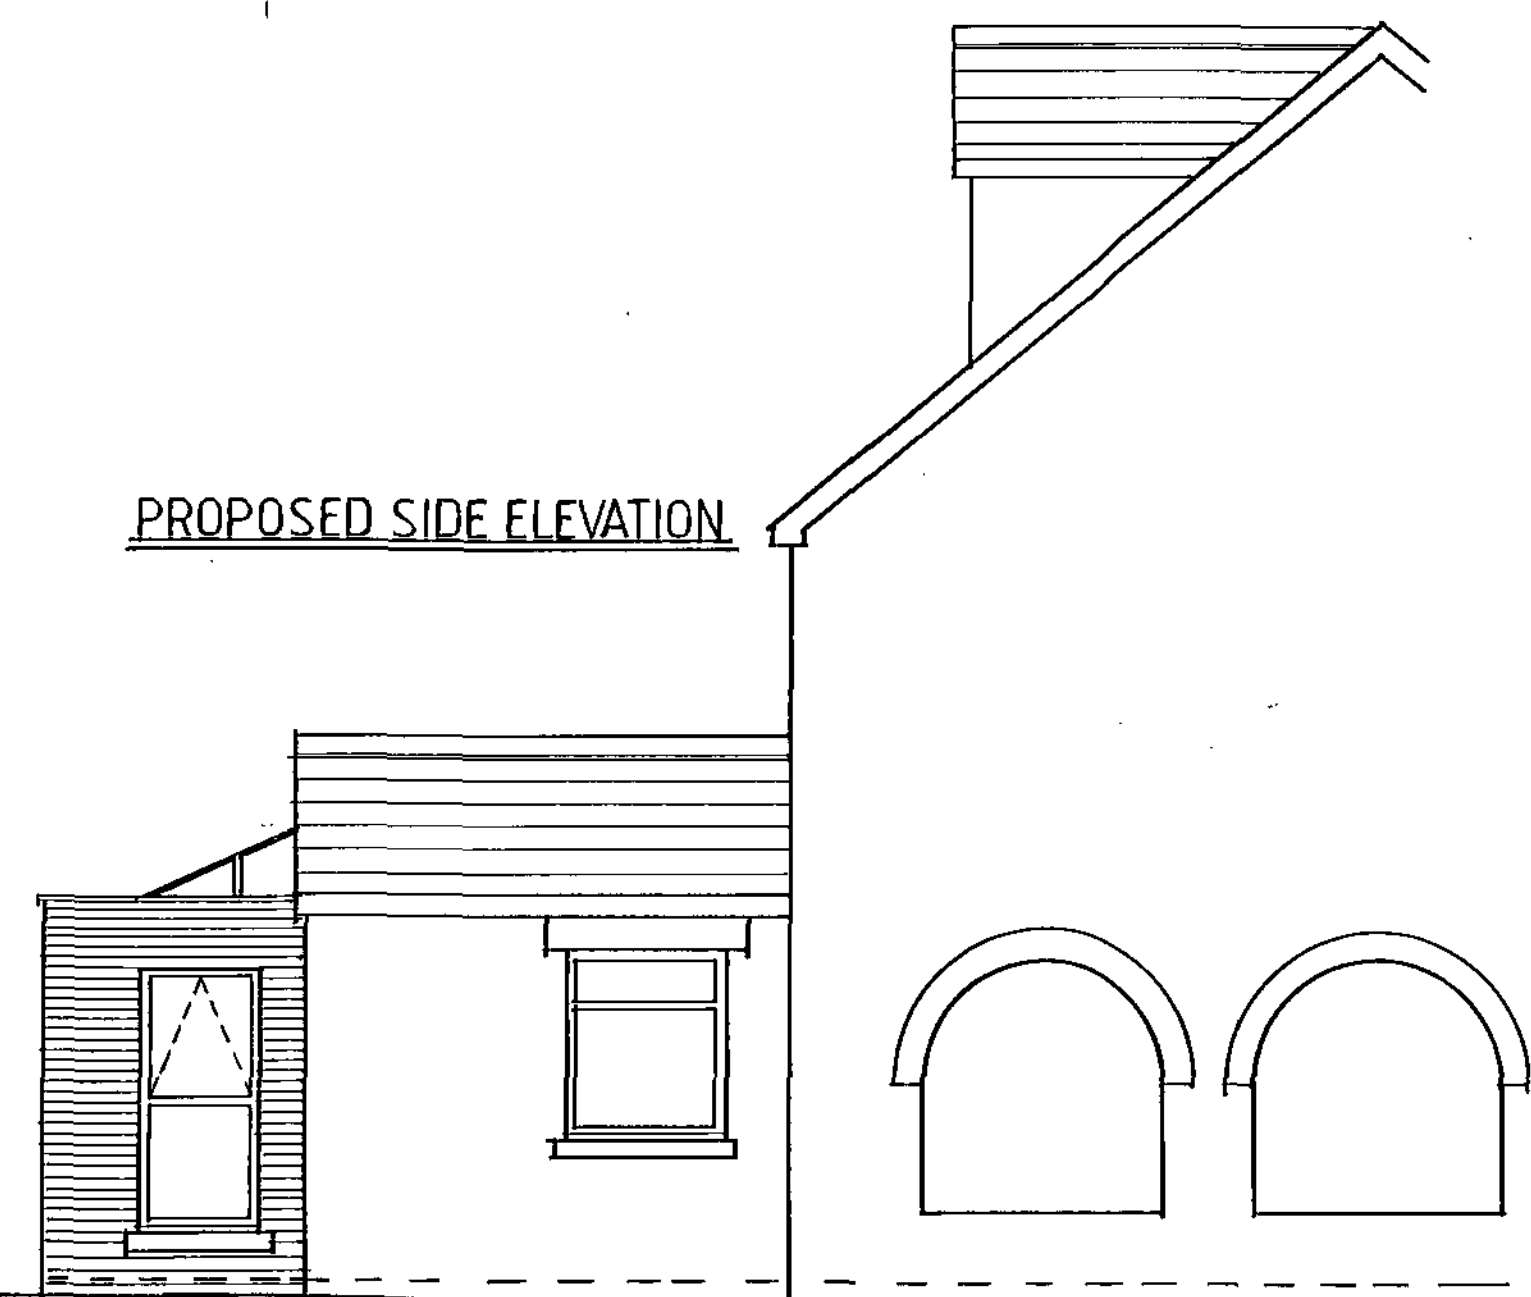

EXISTING FRONT
ELEVATION

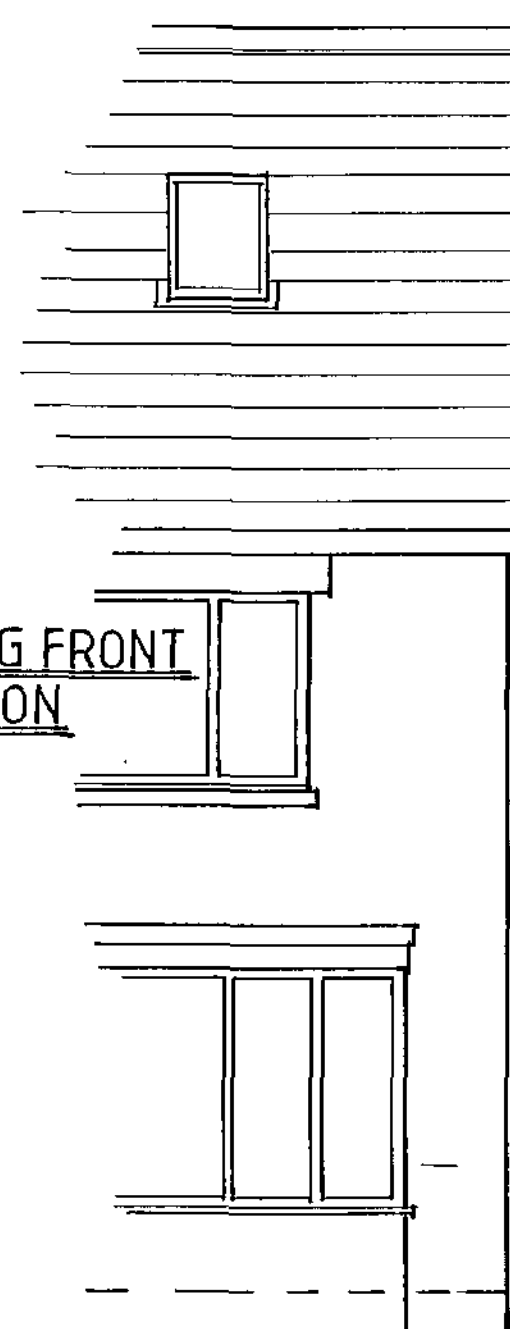

PROPOSED FRONT
ELEVATION

