



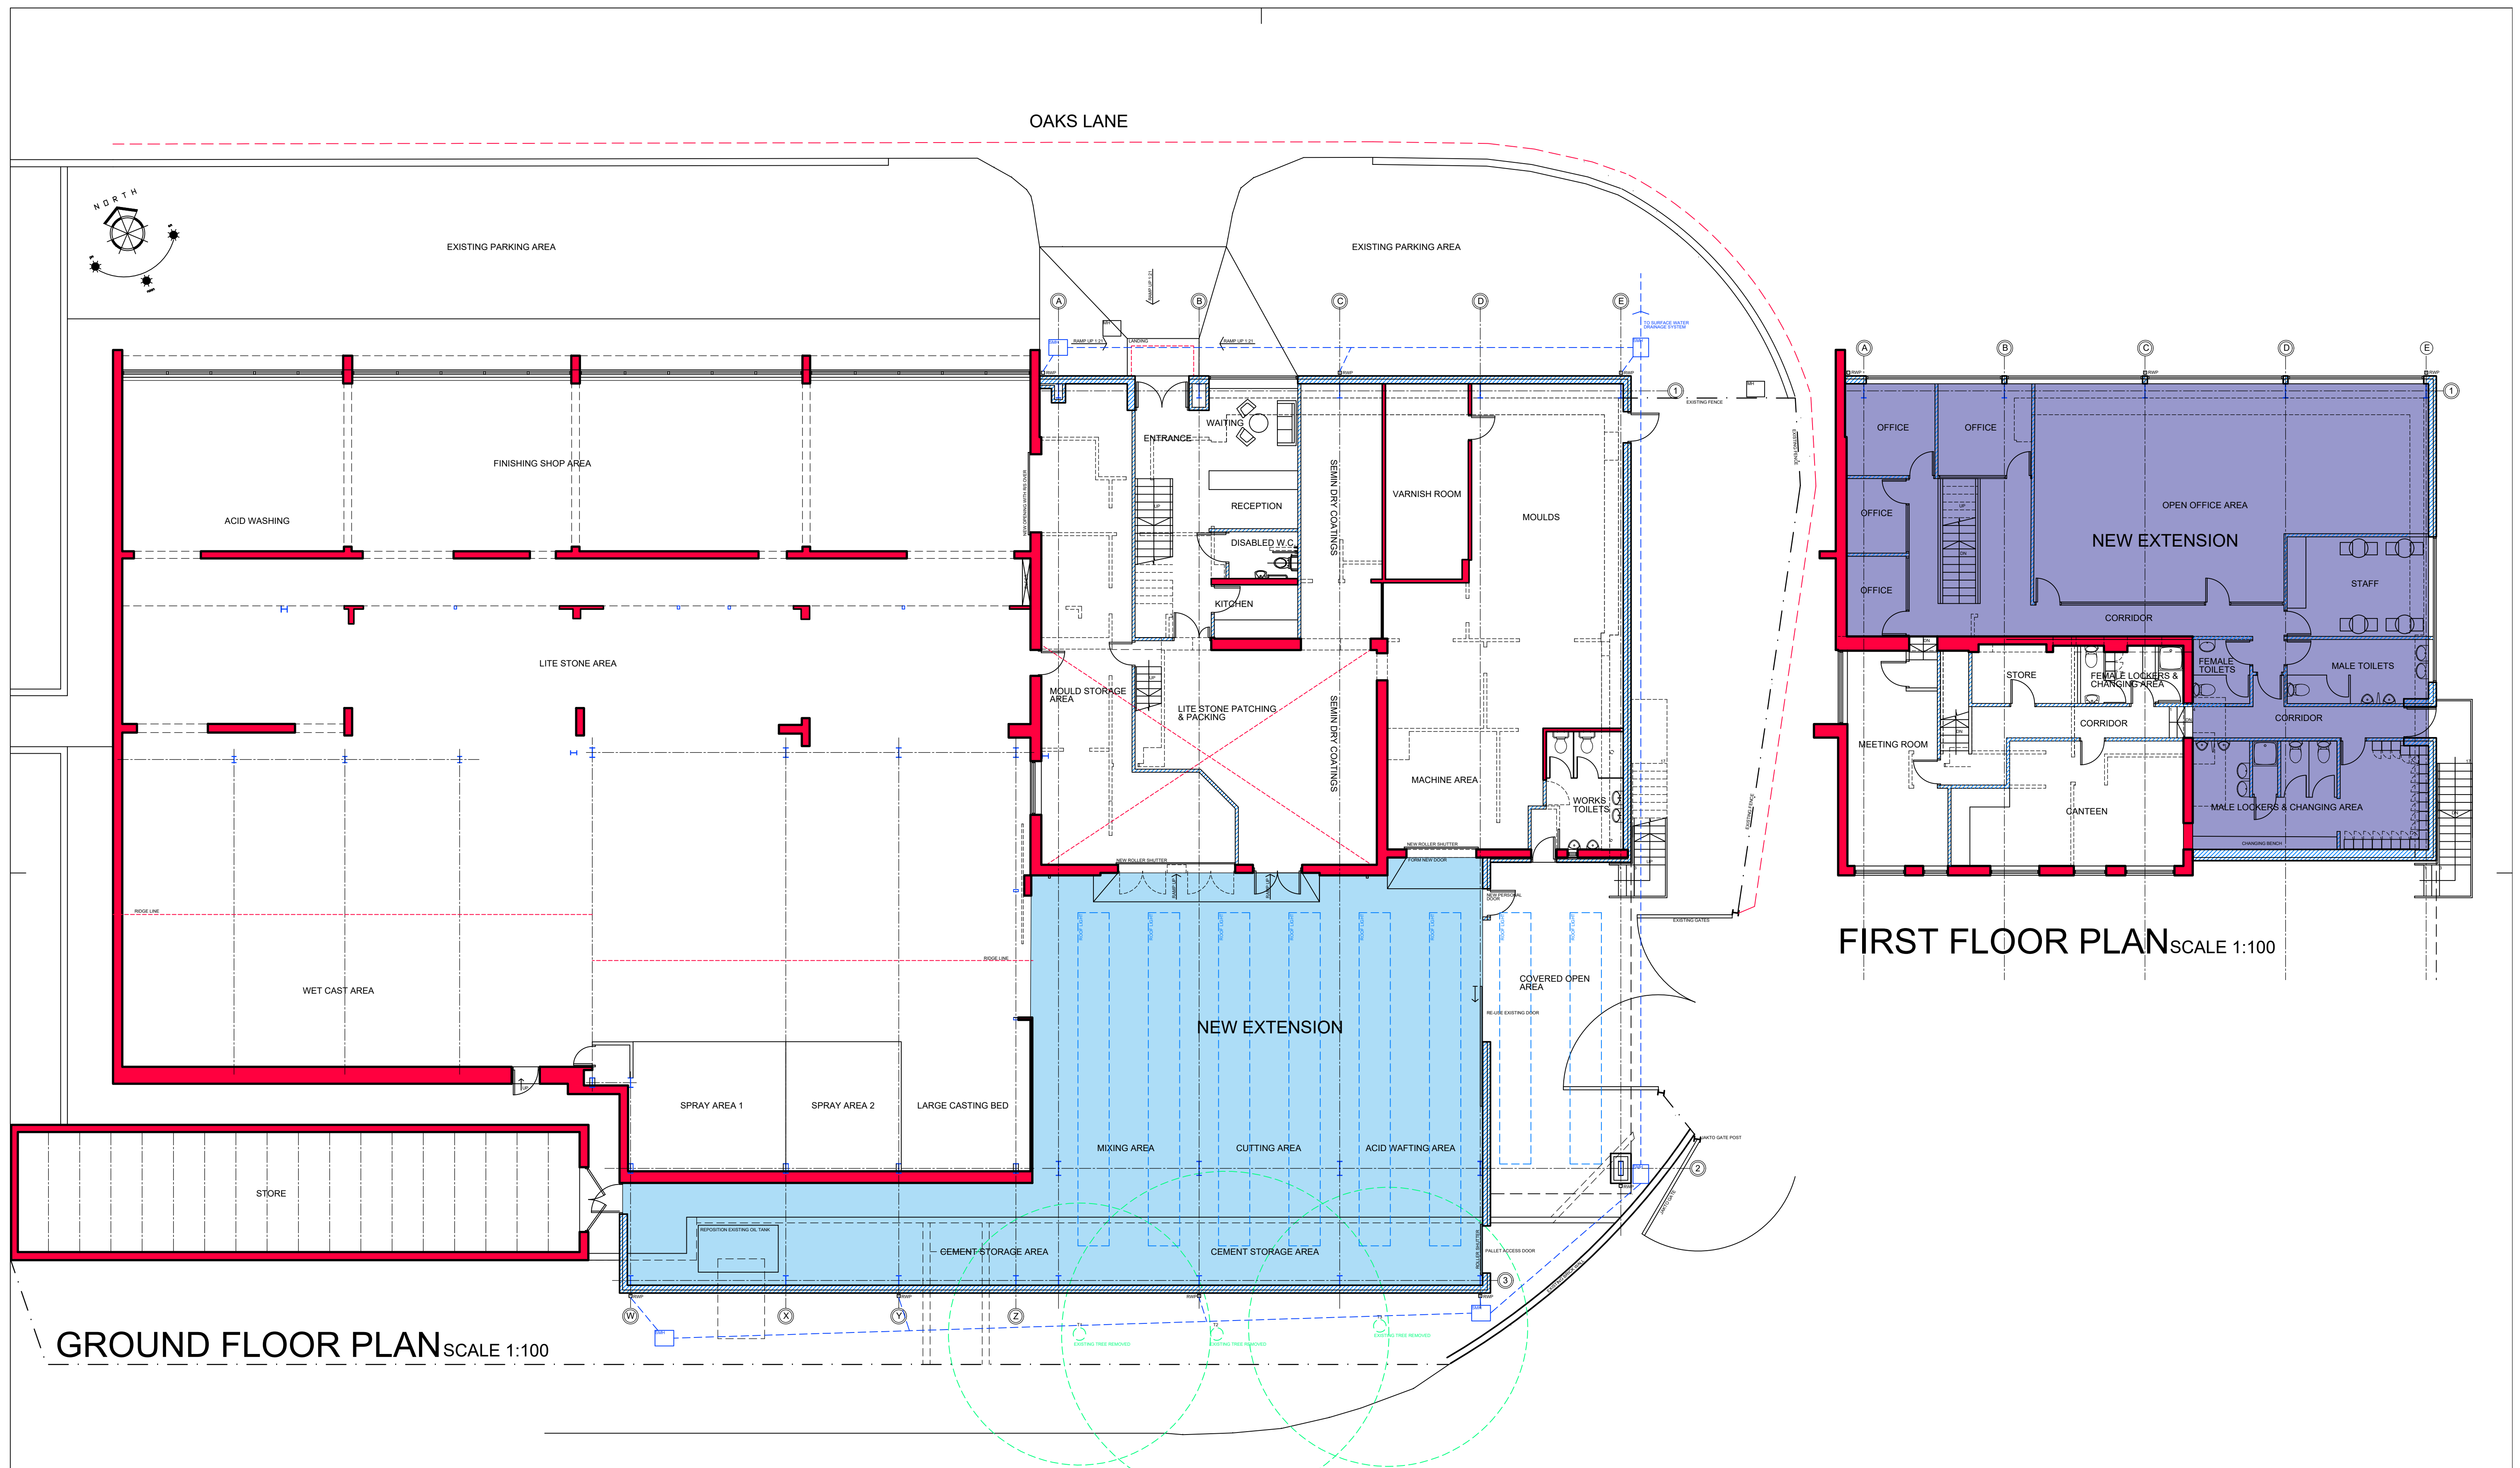

GROUND FLOOR PLAN SCALE 1:100

FIRST FLOOR PLAN SCALE 1:100

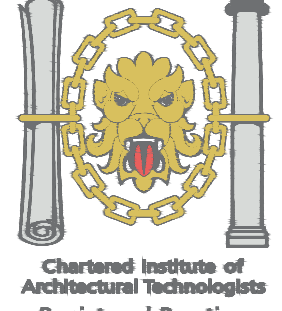

1. THIS DRAWING AND THE COPYRIGHTS AND PATENTS THEREIN ARE THE PROPERTY OF NYP ARCHITECTURAL SERVICES LTD. REGISTERED IN ENGLAND AND WALES No. 4631338 AND MAY BE USED OR REPRODUCED ONLY UNDER CONTRACT.
2. CONTRACTORS AND SUB-CONTRACTORS MUST CHECK AND AGREE ALL DIMENSIONS BEFORE PREPARING SHOP DRAWINGS OR COMMENCING WORK ON SITE.
3. CONTRACTORS ARE RESPONSIBLE FOR INFORMING THE DESIGNER OF ANY DISCREPANCY DISCOVERED ON THIS DRAWING OR BETWEEN THIS DRAWING AND ANY OTHER RELATED DOCUMENT ISSUED UNDER THE STANDARD FORM OF CONTRACT IN RESPECT OF THE WORK.
4. WRITTEN DIMENSIONS ONLY ARE TO BE USED FROM THIS DRAWING. IF IN ANY DOUBT ASK FOR CLARIFICATION.

Notes.

Revisions.

Date	Suffix	Description	Date	Suffix	Description

NYP ARCHITECTURAL SERVICES

The Grove, High Street, Dodworth, Barnsley, S75 3RG. Tel: 01226 200809. E-mail: scott@nypas.co.uk / stephen@nypas.co.uk

Project.	CON-TECH SERVICES LTD OAKS LANE, BARNSELY S71-1HT	Client.	CON-TECH SERVICES LTD
Drawing Title.	GROUND & FIRST FLOOR PLANS AS PROPOSED	Date.	JULY 2020
Ref.	101-21	Scale.	AS INDICATED
Dwg. No.	05	Rev.	A

SHEET SIZE A1