


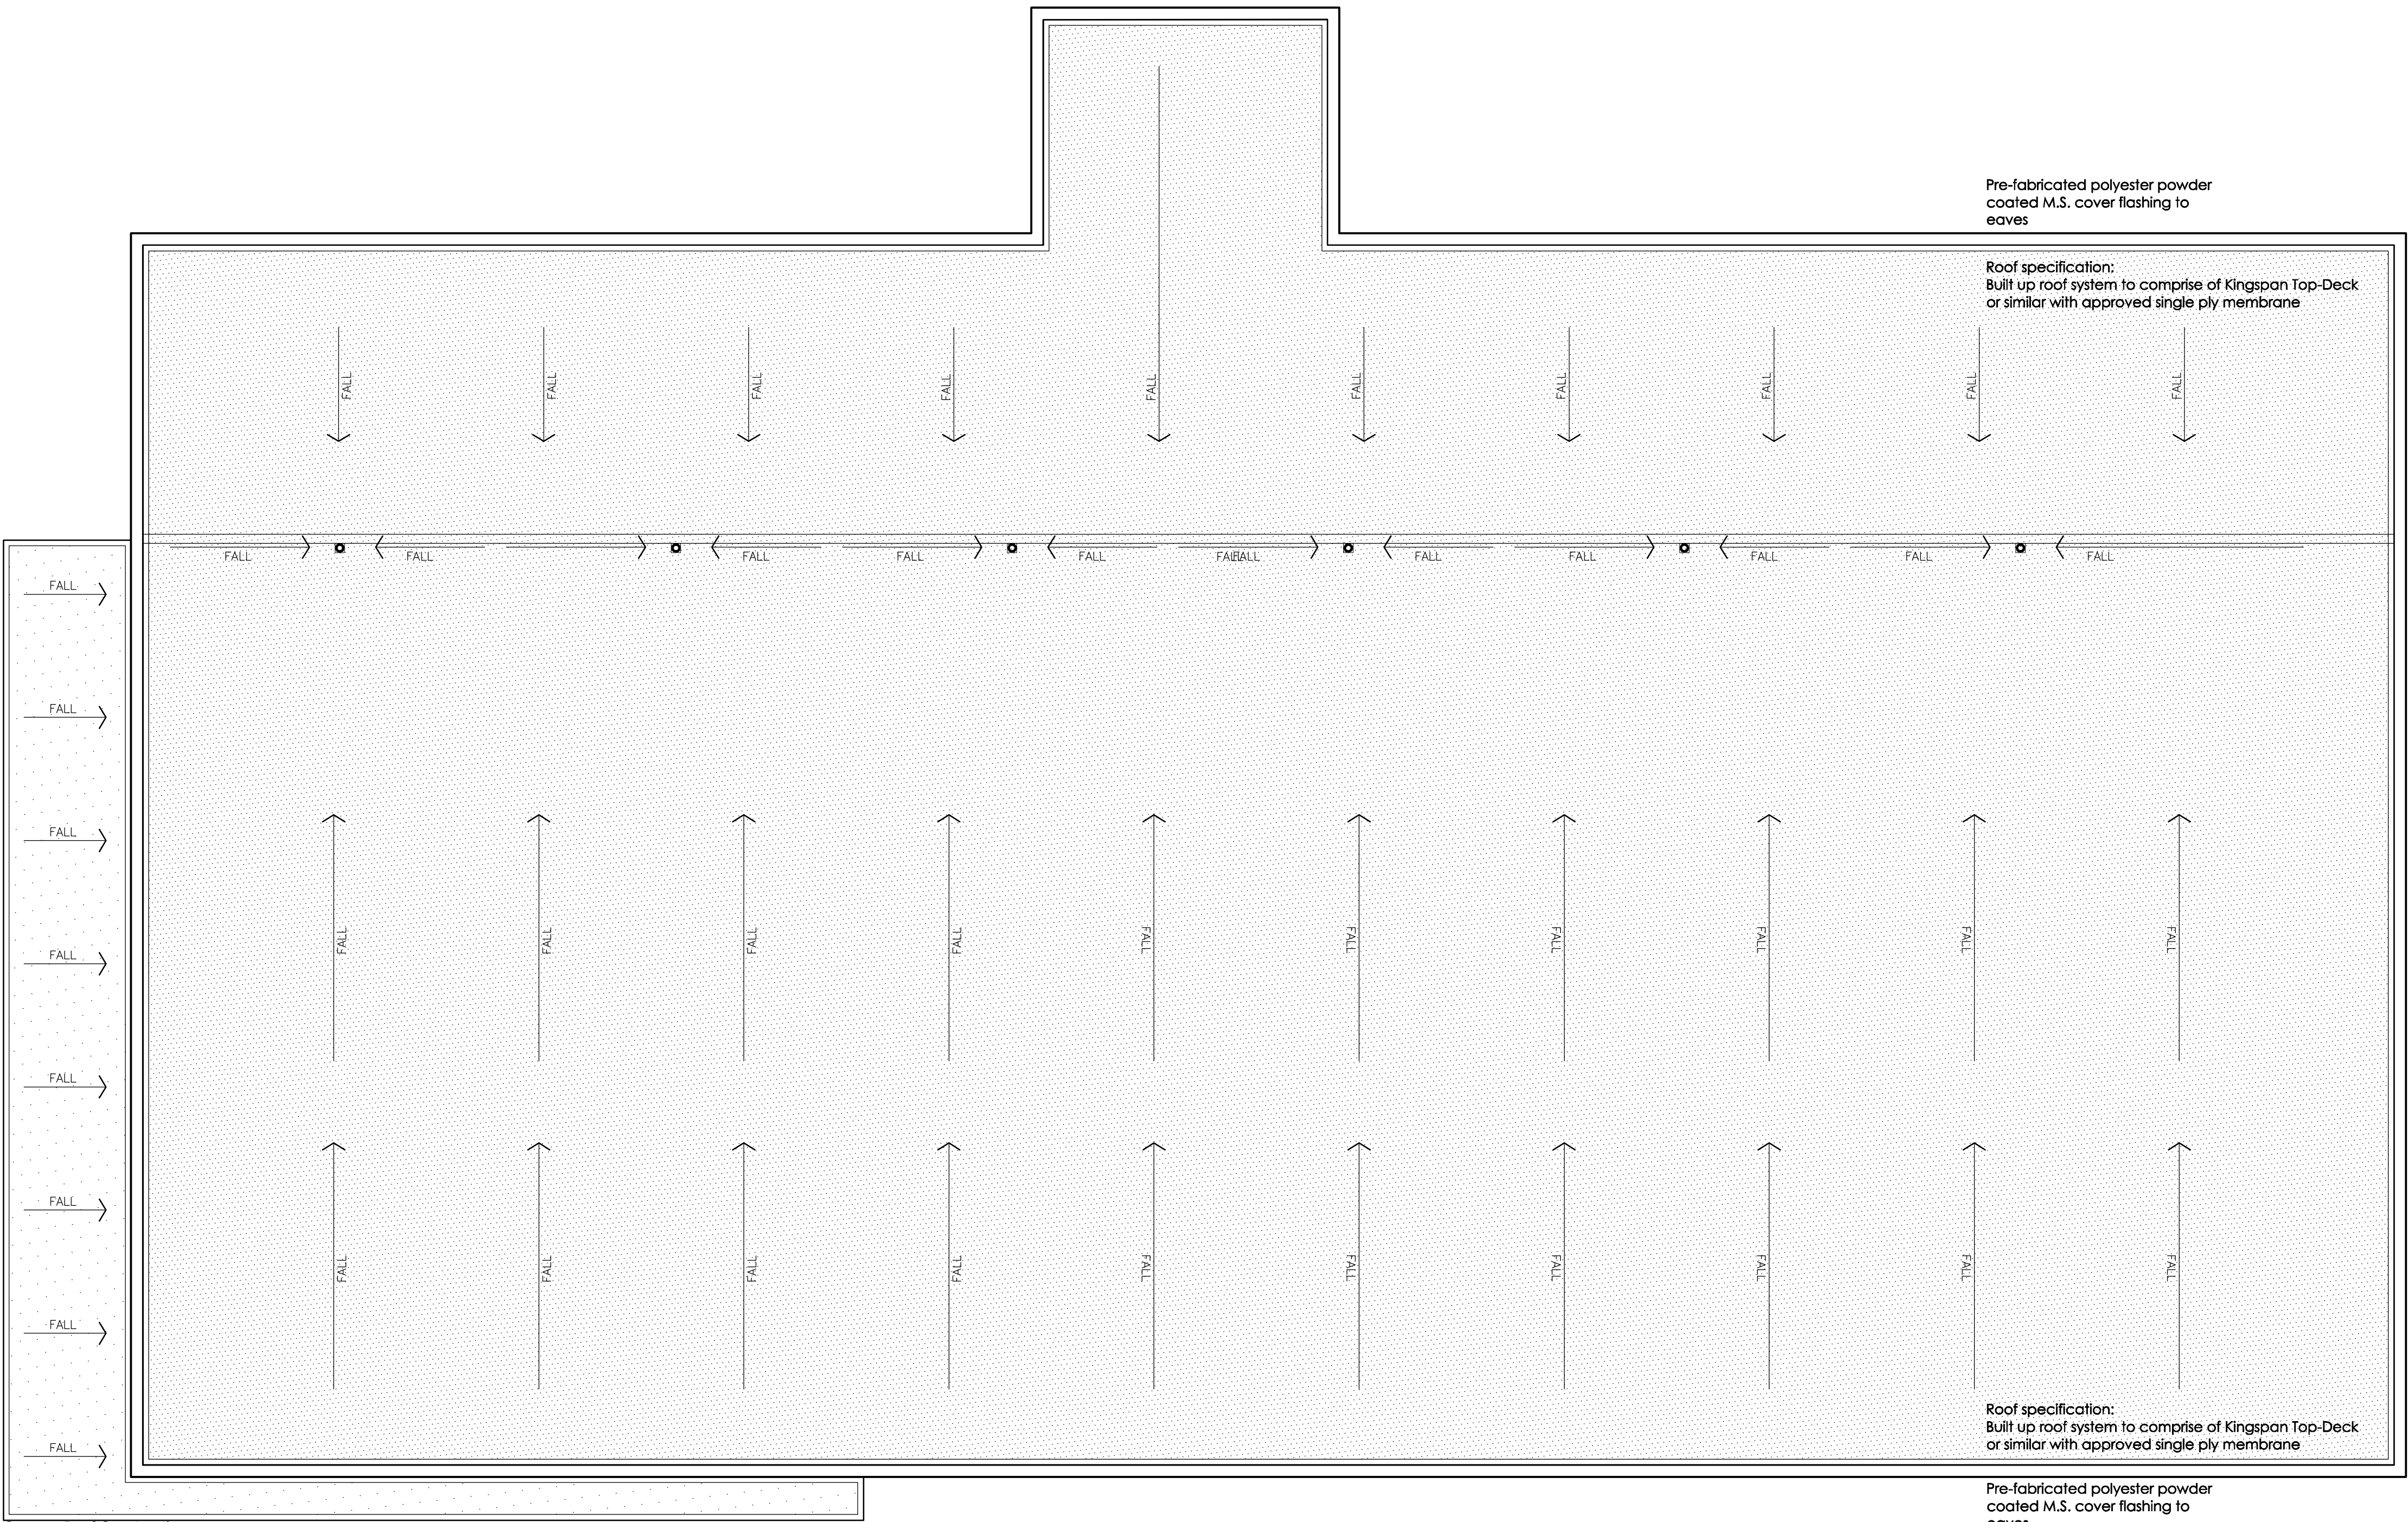

Canopy Roof Construction:
Grey trapezoidal profiled steel roof cladding! BS 18825

Canopy Soffit:
150mm wide luxalon aluminium exterior or similar
approved. Recessed light fittings in accordance with
M&E consultant details. Colour RAL 9010 white

Canopy Fascia:
To be coated aluminium colour RAL 7016 Anthracite
grey

Pre-fabricated polyester powder
coated M.S. cover flashing to
eaves

Roof specification:
Built up roof system to comprise of Kingspan Top-Deck
or similar with approved single ply membrane

Roof specification:
Built up roof system to comprise of Kingspan Top-Deck
or similar with approved single ply membrane

Pre-fabricated polyester powder
coated M.S. cover flashing to
eaves

			A 22.04.14		Foodstore amended to 1254sq.m sales area		JDB	MJC		
			Rev		Date		Description		Rev By	Chk'd
Project Title	Proposed Foodstore Development				Drawing Title	Proposed Roof Plan				
					Job-Dwg No	0705-104			Rev	A
Client	ALDI Stores Ltd				THE HARRIS PARTNERSHIP WAKEFIELD 2 St. John's North, Wakefield, WF1 3QA t. 01924 291 800 f. 01924 290 072					
Status	PLANNING				THE HARRIS PARTNERSHIP MANCHESTER 2nd Floor, Corners Warehouse, 77 Dale Street, Manchester, M1 2HG t. 0161 238 8555 f. 0161 244 5809					
Scale	1:100		Drawing Size		A1		THE HARRIS PARTNERSHIP MILTON KEYNES The Old Rectory, 79 High Street Newport Pagnell, MK16 6AS t. 01908 211 577 f. 01908 211 722			
Drawn By	LH	Checked By	JDB	Date	06/13		THE HARRIS PARTNERSHIP READING 101 London Road, Reading, RG1 5BY t. 0118 950 7700 f. 0118 956 8642			

THE
HARRIS
PARTNERSHIP

ARCHITECTS

www.harrispartnership.com

