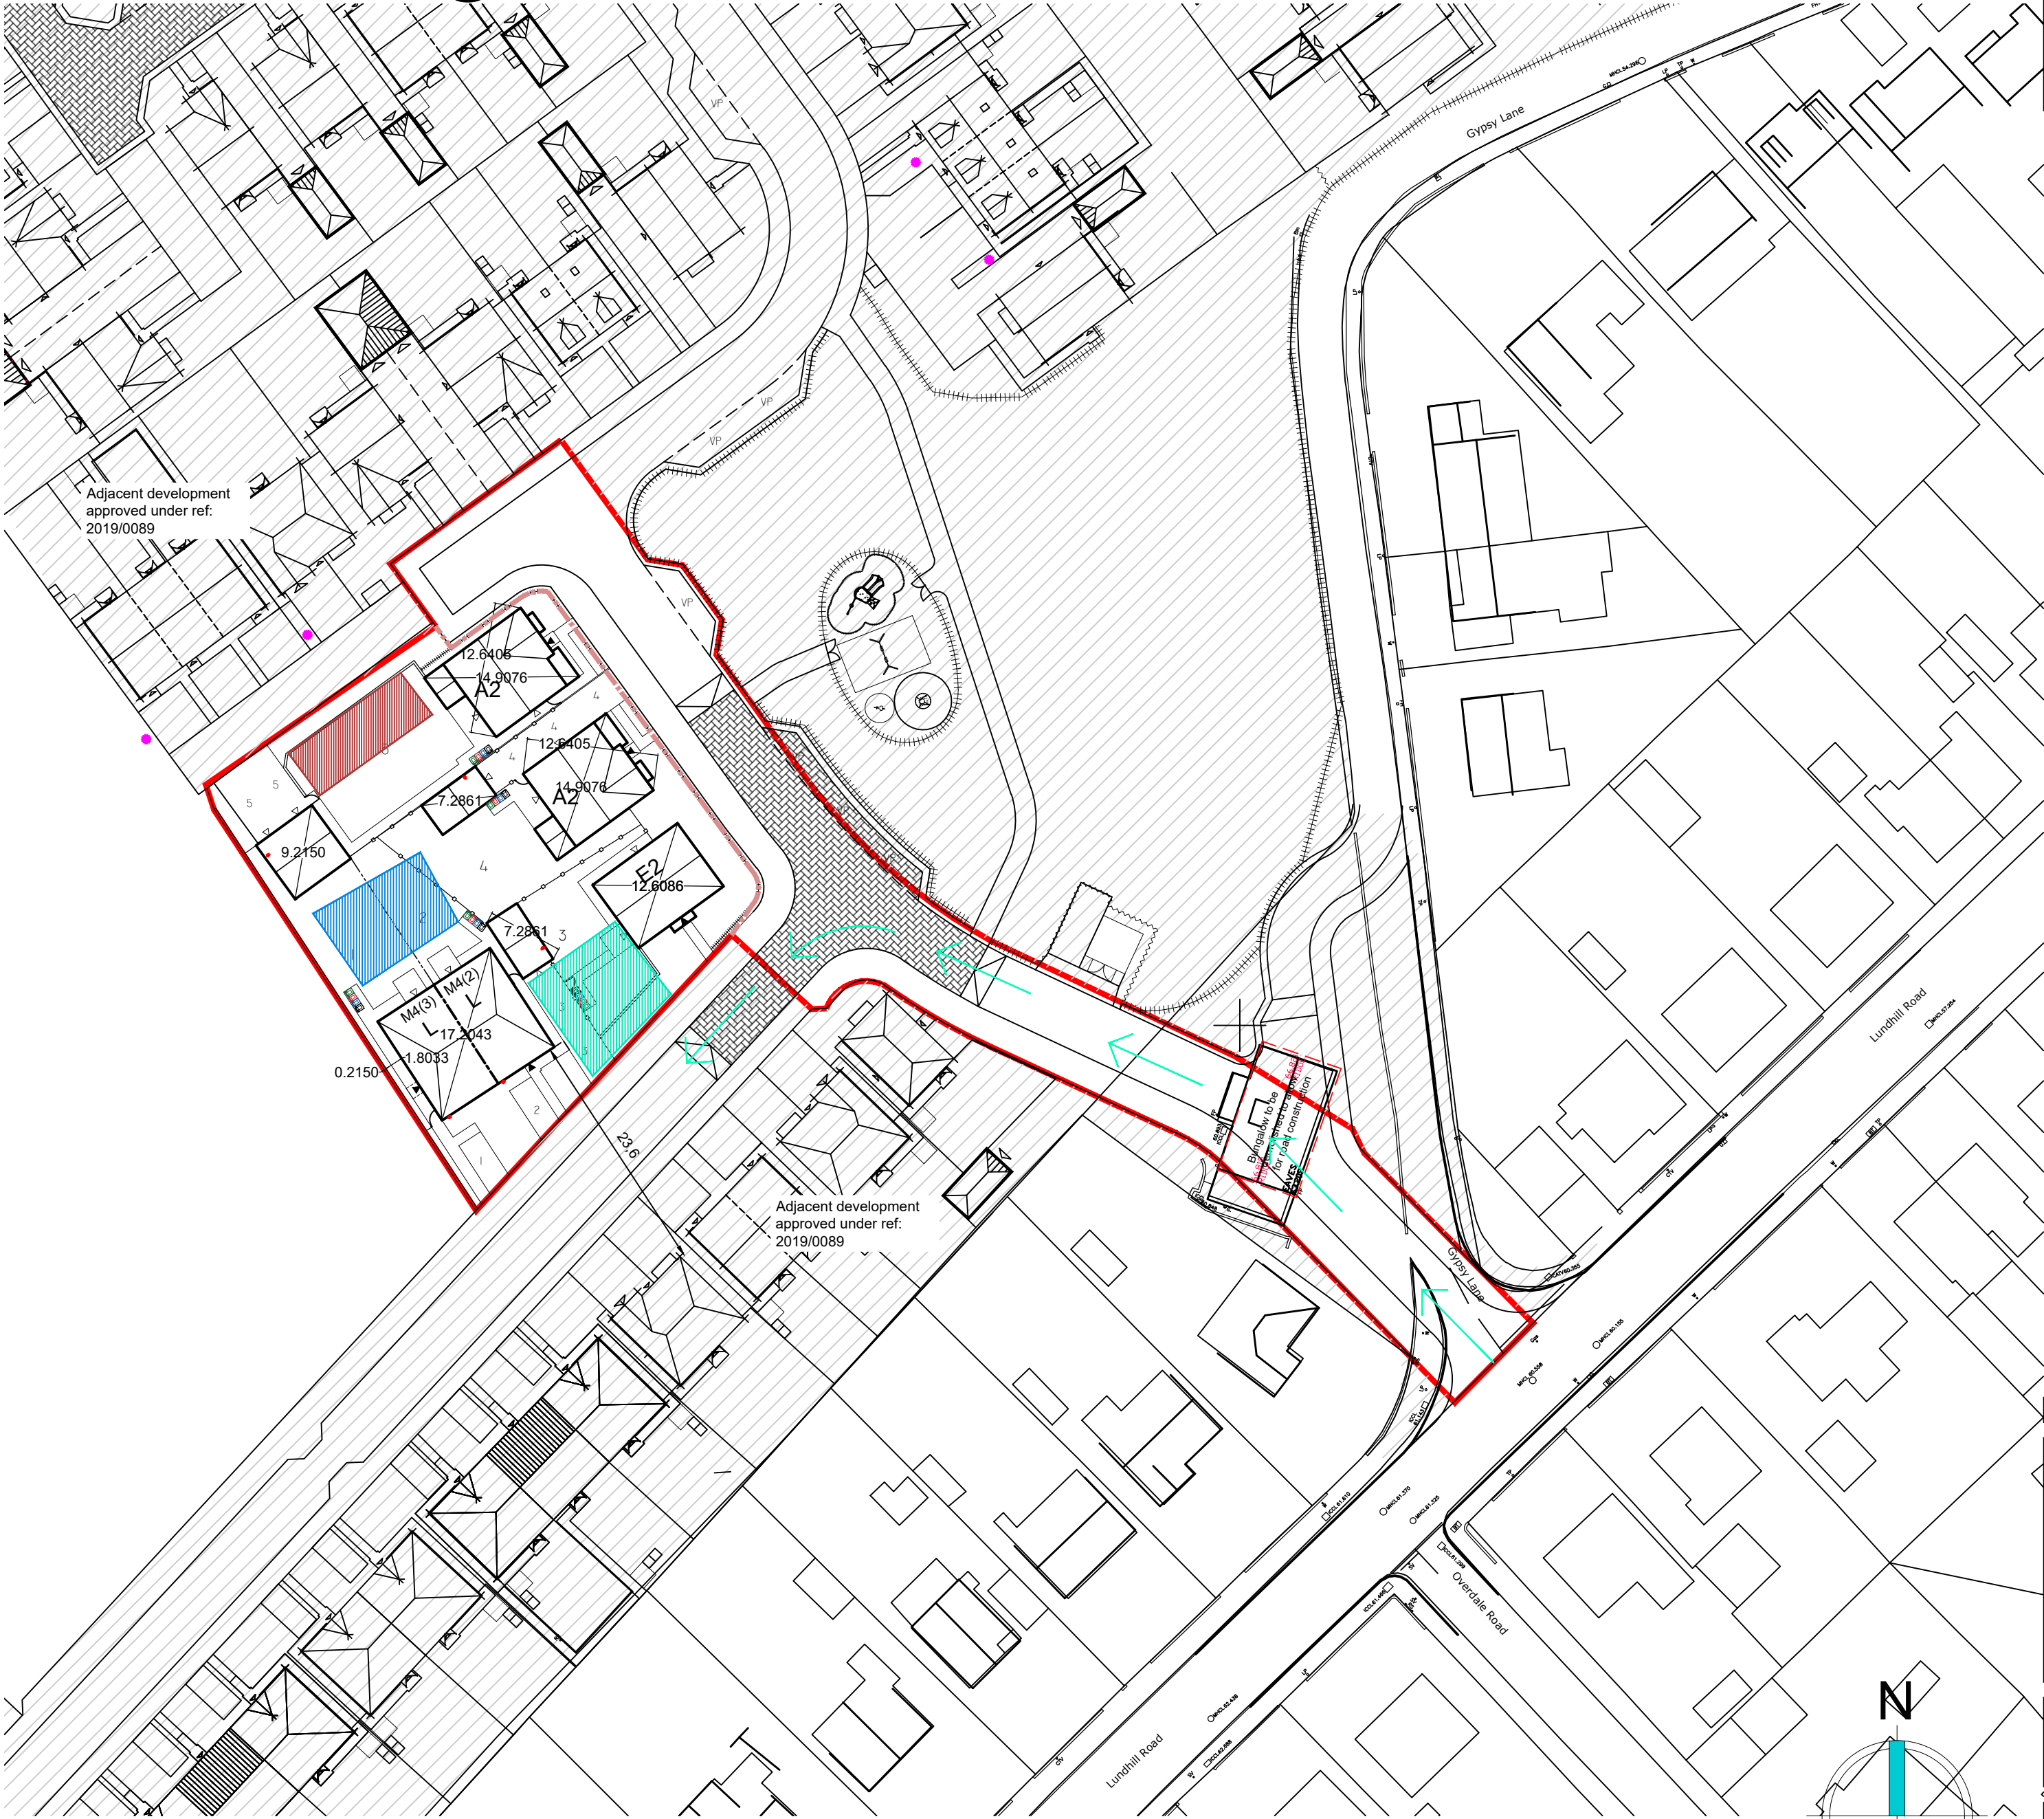


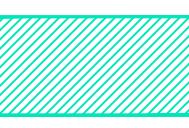
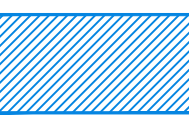
Former Wombwell High School, Wombwell

Notes:

XX



SITE LAYOUT KEY:

-  Delivery Vehicles
-  Off Load Zone
-  Office & Welfare
-  Material Storage
-  Herras Fence Line

REV:DESCRIPTION:BY:DATE:



STEN Architecture Ltd
The Studio
Harrison Street
Wakefield
WF1 1PS
Tel: 01924 950985

Web: www.sten-architecture.co.uk
Twitter: @STEN_arch
Facebook: [stenarchitectureld](https://www.facebook.com/stenarchitectureld)
Linkedin: [Sten Architecture](https://www.linkedin.com/company/sten-architecture)

CLIENT:Premier construction northern
51 Rimington Road
Wombwell
Barnsley
S73 8DQ



SITE:Former Wombwell High School
Wombwell

TITLE:Proposed Site Plan

SCALE AT A2:1:500

DATE:14.07.26

DRAWN:TS

CHECKED:DS

PROJECT NO:2228

DRAWING NO:2228.13

REVISION:

Scaled @ 1:500

