



Notes:
This drawing & any design therein is the copyright of ar² architects limited and must not be reproduced without their written consent.
ar² architects limited is registered in England and Wales with the Registration number 05825486. The Registered Office is 32 Myrtle Way, Brough, East Yorkshire HU15 1SR.
Drawings
Contractors must verify all dimensions on site before commencing any work or shop drawings. This drawing is not to be scaled. Use figured dimensions only.
Subject to statutory approvals and survey.
Areas
Building areas are liable to adjustment over the course of the design process due to the ongoing construction detailing developments.
Risk Assessment
In accordance with CDH Regulation 7, 11 & 18, significant hazards have been identified and are annotated thus:
Refer to the current Designers Risk Information Schedule for further details.

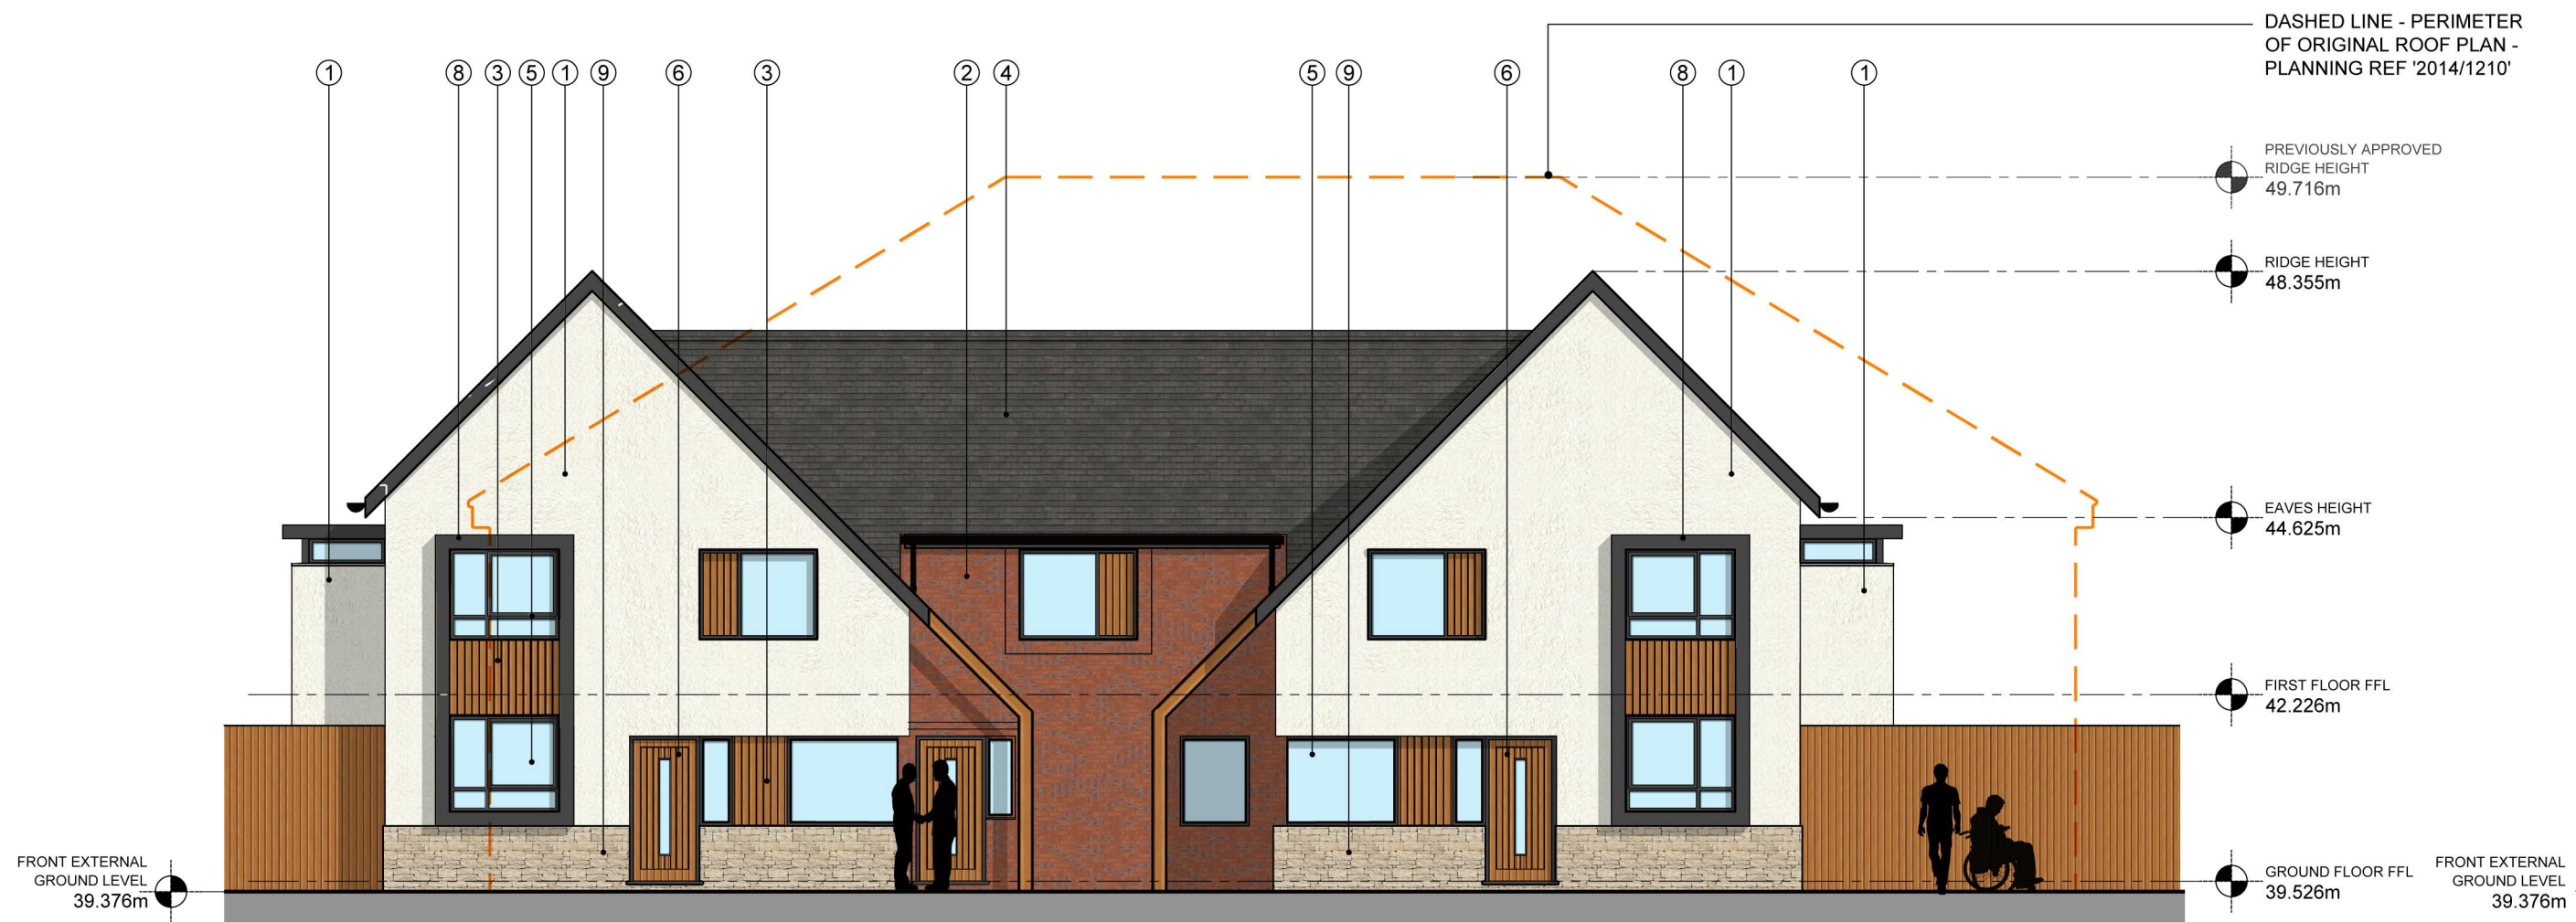

Northeast Elevation (Front) - E1
Scale - 1:100 @ A1



Southwest Elevation (Rear) - E3
Scale - 1:100 @ A1

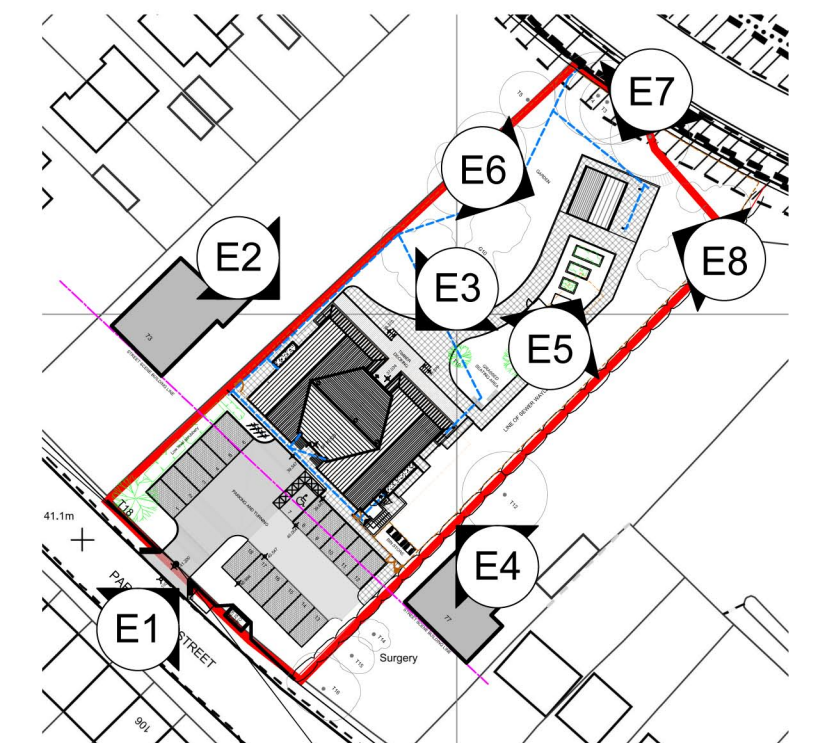

Site Key Plan
Scale - 1:1000 @ A1




Northwest Elevation (Side) - E2
Scale - 1:100 @ A1




Southeast Elevation (Side) - E4
Scale - 1:100 @ A1


- General Specifications
- Through coloured acrylic Render
 - Red Facing brickwork
 - Timber infill cladding
 - Slate effect tiles
 - uPVC double glazed windows - RAL Colour T.B.C
 - * - Indicated obscured glazing
 - Polyester powder coated aluminium doors - RAL Colour T.B.C
 - Timber Brise Soleil with planting
 - PPC projecting window surround
 - Stone Plinth
 - Polyester powder coated aluminium sliding doors - RAL Colour T.B.C
 - Vertical Timber Cladding
 - Through coloured acrylic render on backing board
 - Polyester powder coated handrail system
 - Wheelchair platform lift

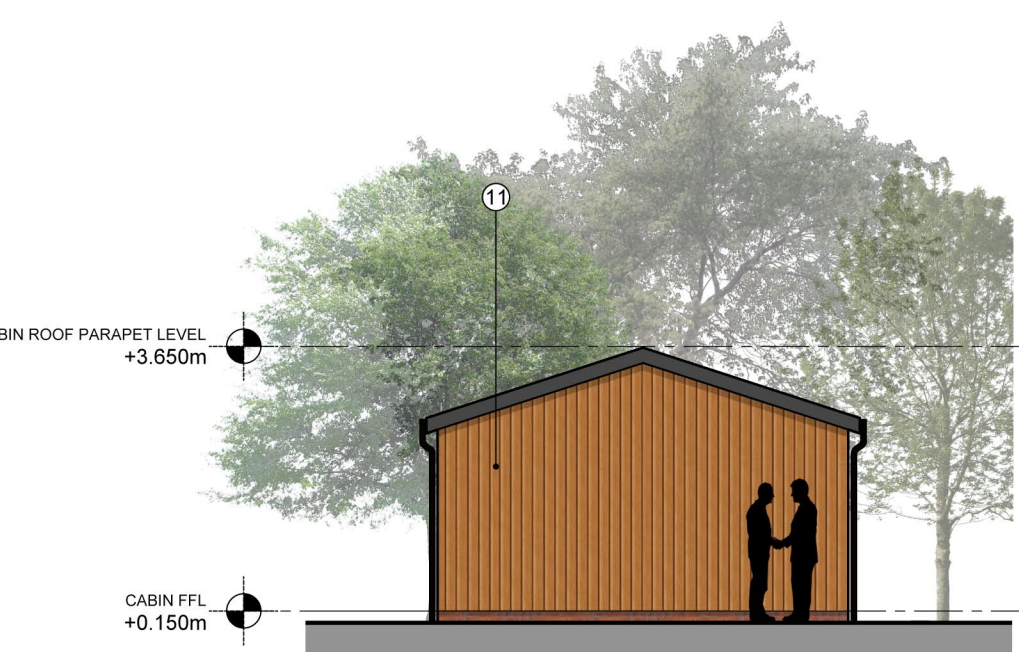


Cabin Elevation (Side) - E5
Scale - 1:100 @ A1

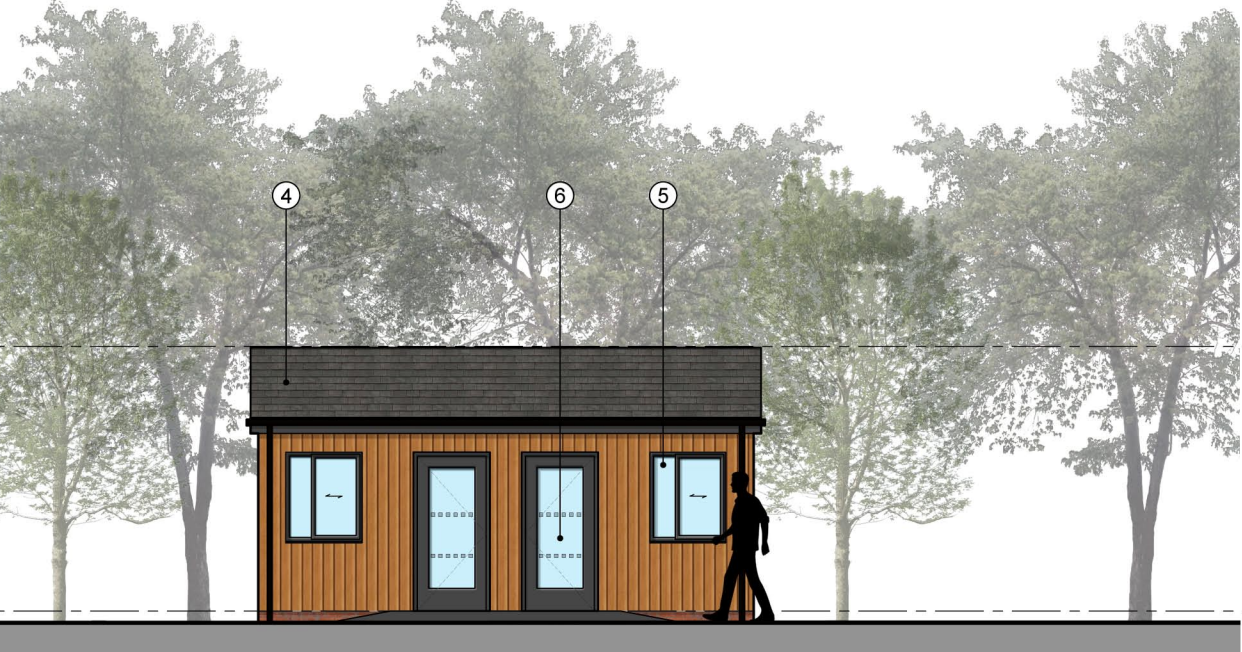

Cabin Elevation (Front) - E6
Scale - 1:100 @ A1

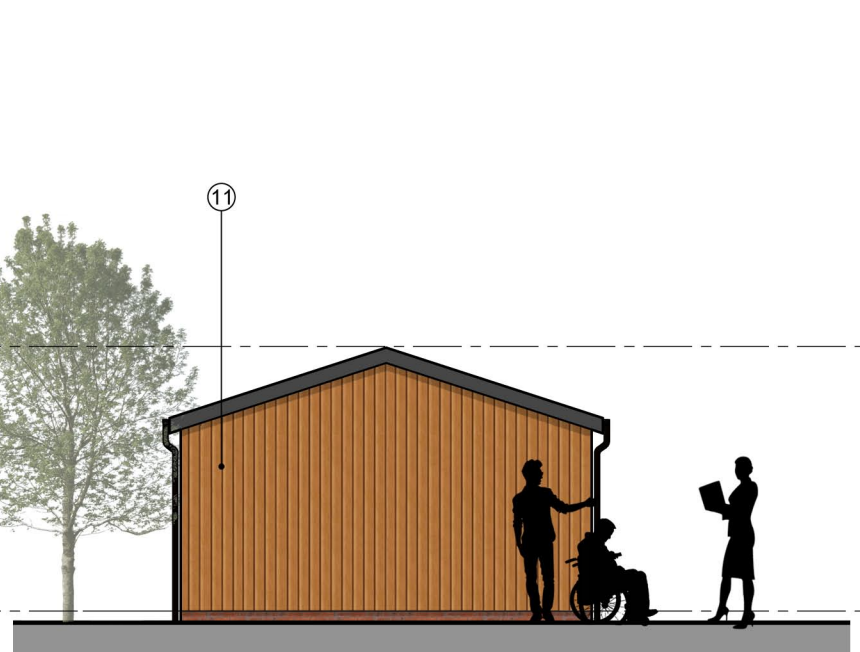

Cabin Elevation (Side) - E7
Scale - 1:100 @ A1

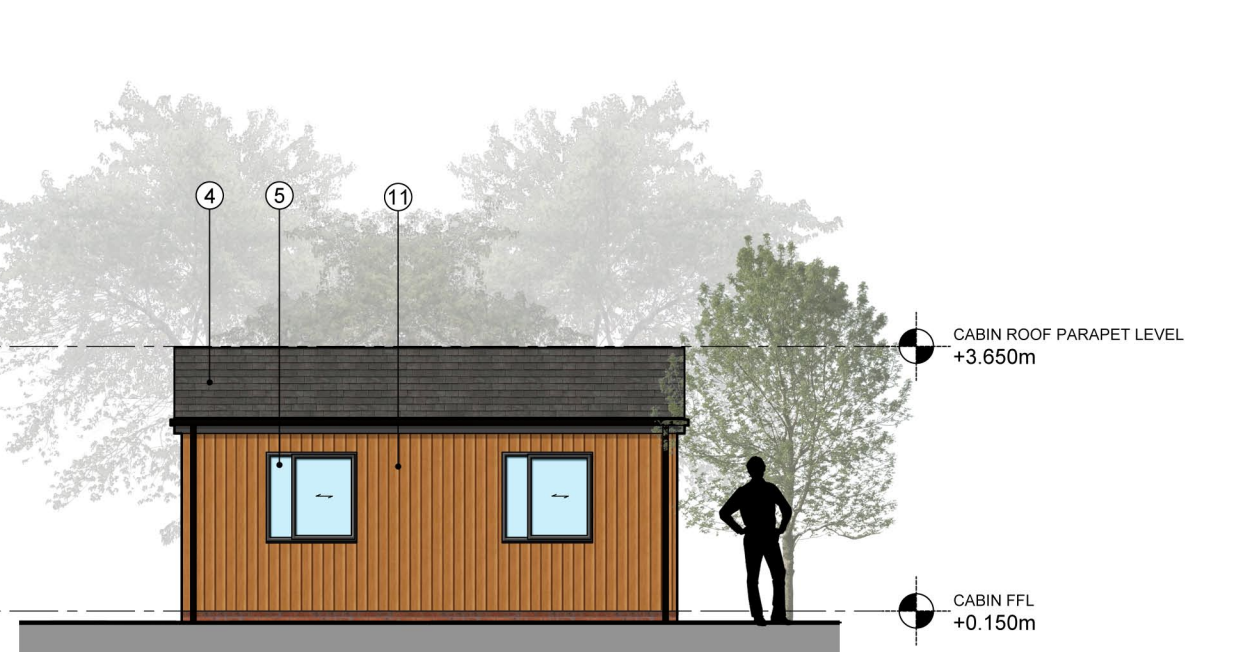

Cabin Elevation (Rear) - E8
Scale - 1:100 @ A1

revisions

PLANNING

ar² architects ltd

unit 9 brough business centre, skills lane, brough hu15 1en
t: 01462 66 90 80 f: 01462 66 91 31

Project	Job Number	AR229-17
MULBERRY LODGE, 10 BEDROOM CARE FACILITY LAND BETWEEN 73 & 77, PARK STREET, WOMBWELL.		
Client CAS BEHAVIOURAL HEALTH		

Drawing Title		Drawing Size A1
PROPOSED ELEVATIONS		

Drawn RO	Date 07.08.17	Scale 1:100	Castile
Reviewed by RRB	Drawing No. (100)-02	Rev. P1	