

Notes:

SKETCH DESIGN DRAWINGS, NOT TO BE USED FOR PLANNING, BUILDING REGULATIONS OR CONSTRUCTION PURPOSES.

DESIGN DEVELOPMENT MAY ALTER AREAS/ COSTS / LAYOUT

COPYRIGHT OF THIS DRAWING BELONGS TO DESIGNSPACE ARCHITECTS, STRICTLY NO COPYING, HIRING OR LENDING WITHOUT AUTHORISATION

Revision: --

Revision List:

0 5m

PROPOSED MATERIALS

Walls - brick to match

Roof - concrete tiles to match

Windows - White PVCu to match


Gutters & Pipes/ fascias - White PVCu to match

Project/ Client: 48 Sparkfields / Alvarez


Drawing Title: Plans & Elevations - Proposed

Drawing Number: 2119/TP/004

Scale at A3: 1:100

 


Date: June 21

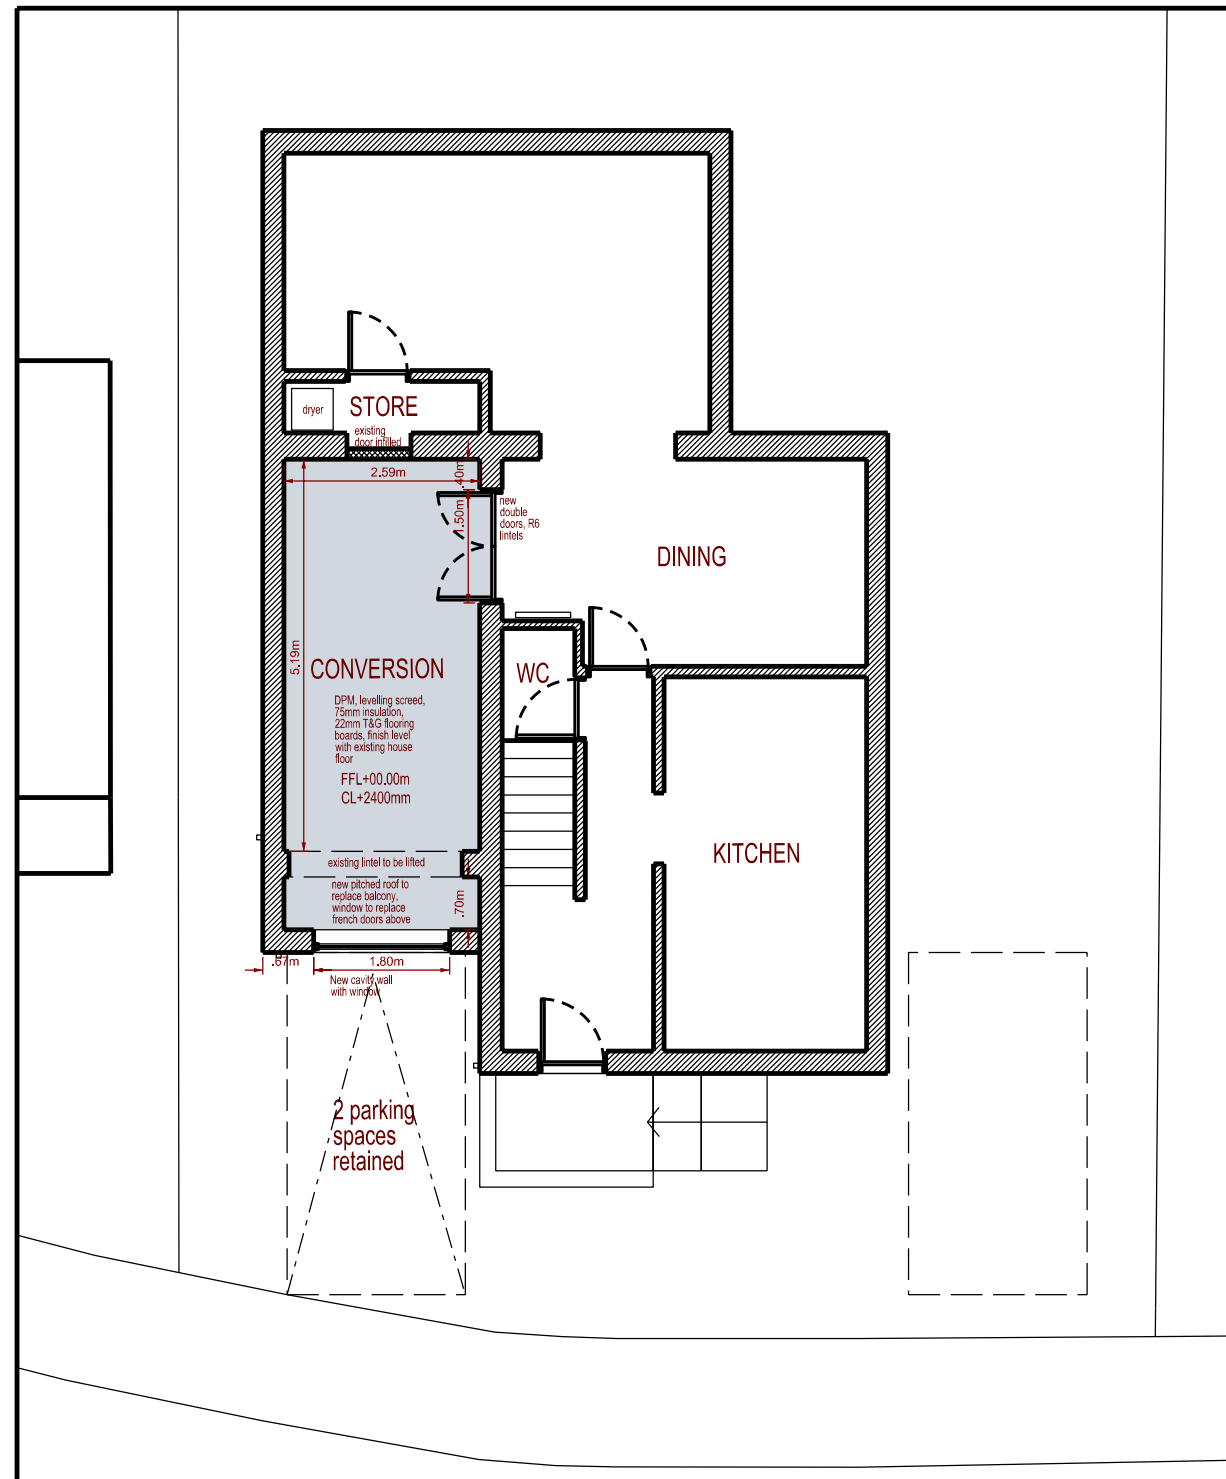

Ground Floor Plan



North West Elevation

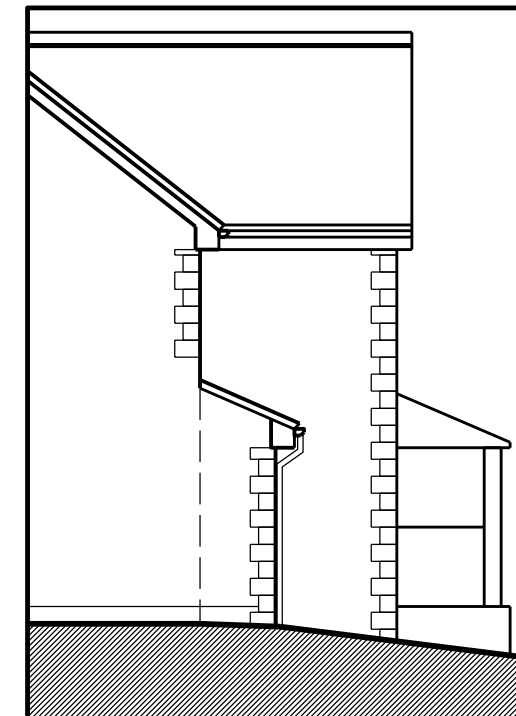

North East Elevation