


The copyright of this drawing and design is vested in the Author and must not be copied or reproduced without his consent. All dimensions given are to be verified on site by the contractor. This drawing must not be marked.






LINEAR SCALE 1:100

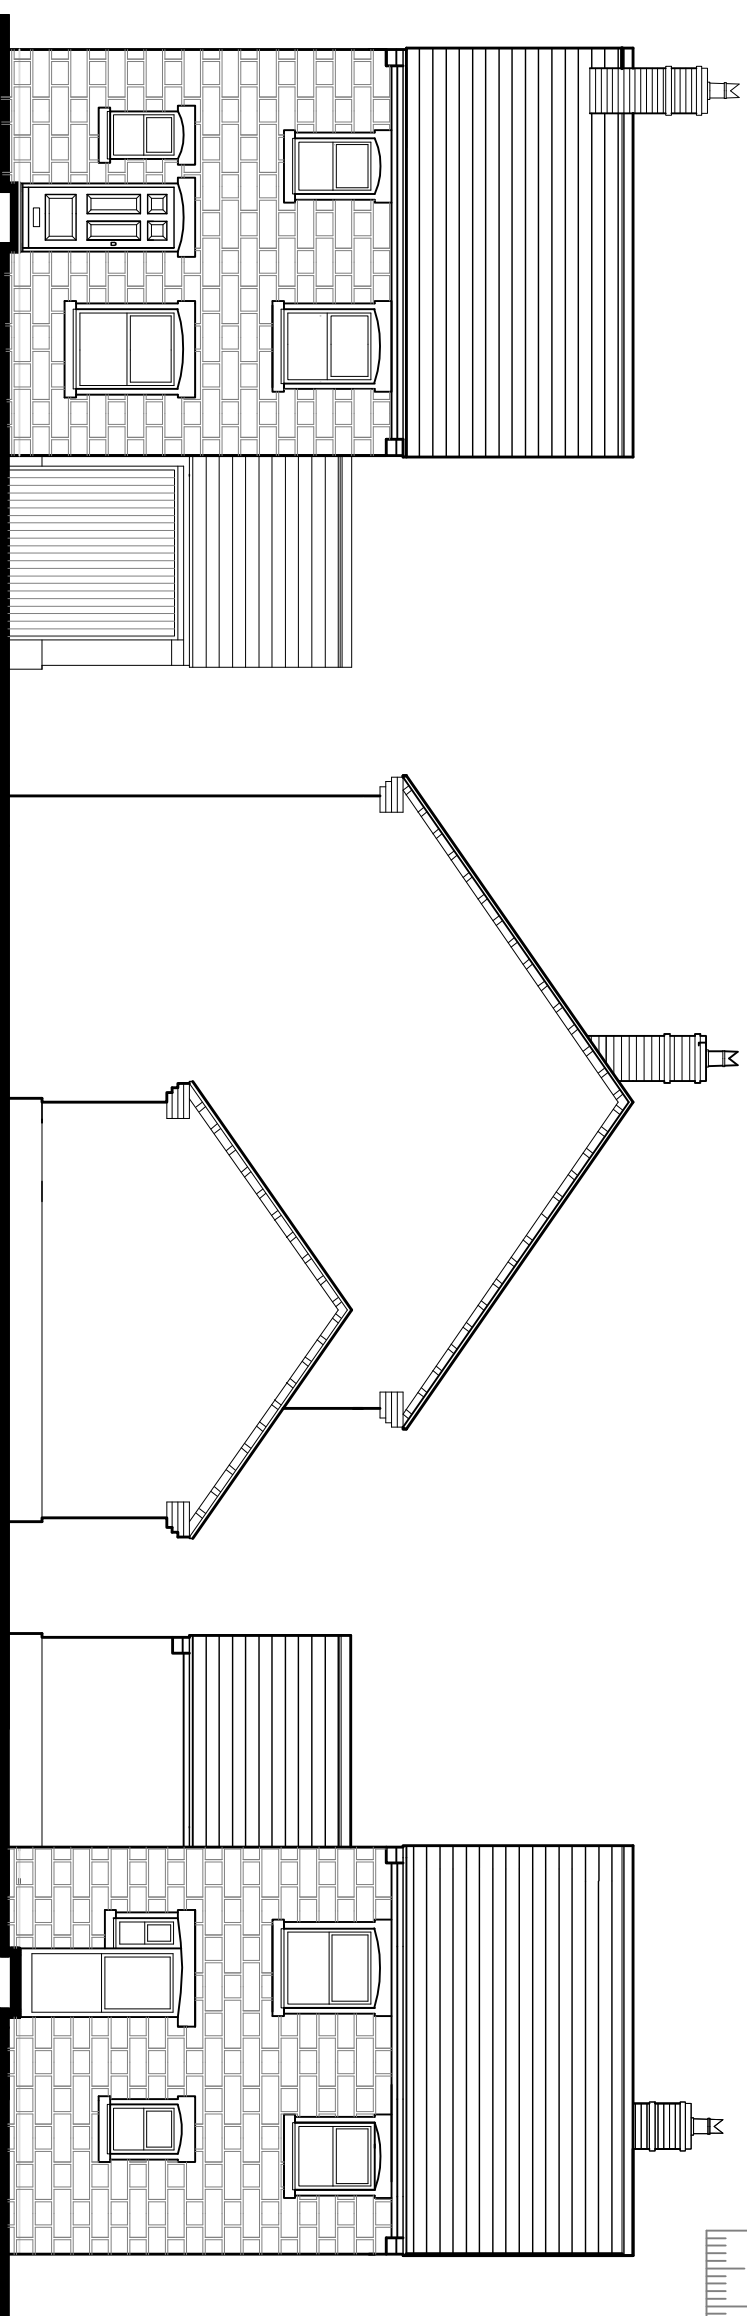

FRONT ELEVATION

SIDE ELEVATION

REAR ELEVATION

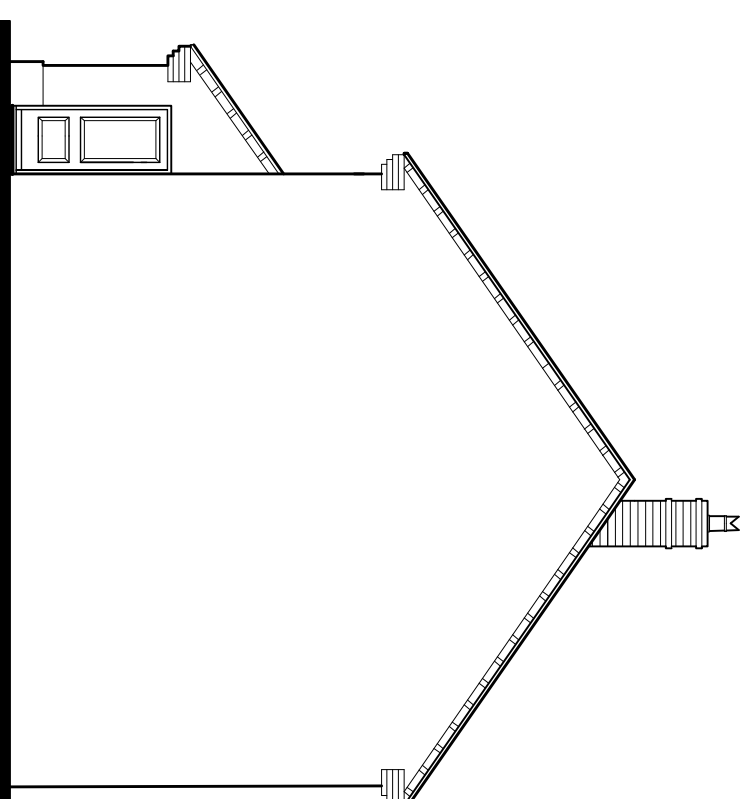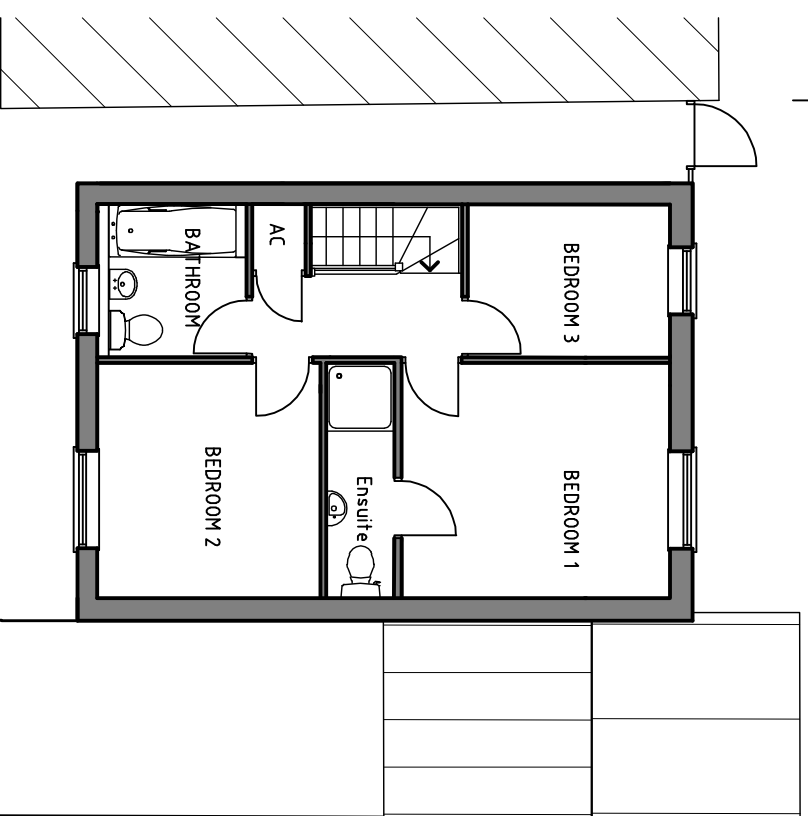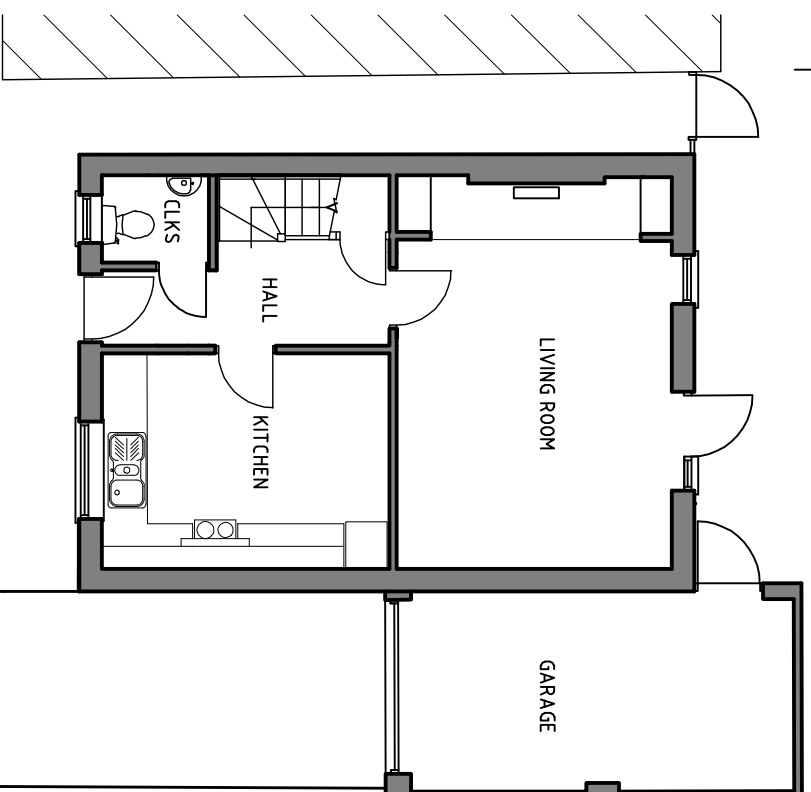

SIDE ELEVATION

-	-	-	-
A	House and garage handed	LP	28.11.08
Rev	Details	Alt.	Date/Ch
CLIENT			

DANIEL THWAITES BREWERY LTD

PROBAND

THE MORNING STAR, BARNSELEY

1000

PROPOSED ELEVATIONS AND FLOOR PLAN

[illegible]

09-1228/02



turnbull tweedall

Castell, Scott

Product Information

Building surveys Tel 01282 640 077 Fax 01282 643 280

GROUND FLOOR PLAN

FIRST FLOOR PLAN