




Extract of Side Elevation
to Illustrate Bays to Front of Building

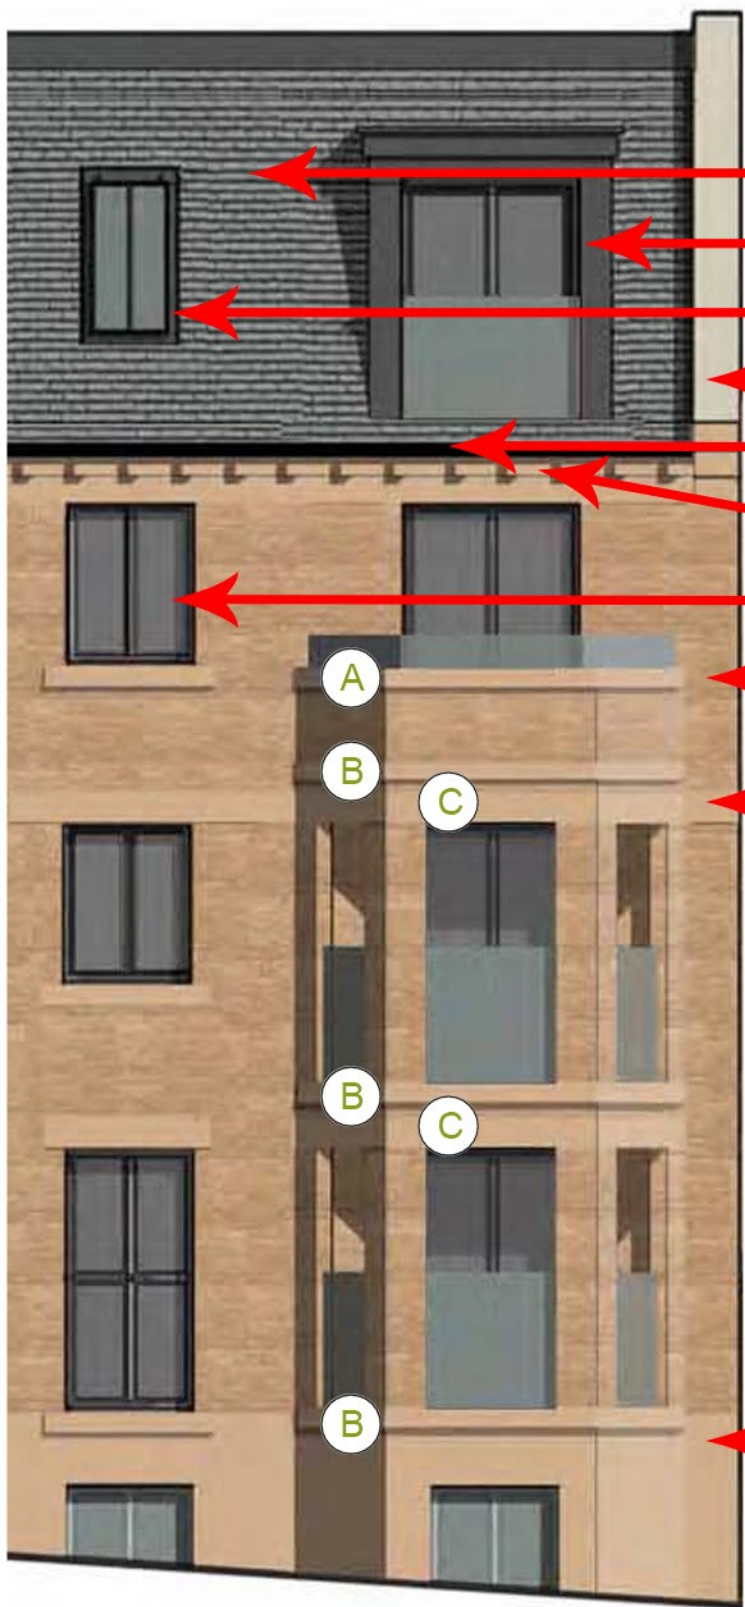


Extract of Front Elevation

- 1 Natural slate on outside faces only and
- 2 Charcoal grey projecting window surround in architectural cladding
- 3 Conservation rooflights sat within depth of the roof
- 4 GRP Artstone effect gable parapet
- 5 Black Upvc rainwater goods
- 6 GRP Artstone effect band underneath GRP Artstone effect corbels
- 7 Upvc windows - Colour: anthracite with Art. stone cill and head
- 8 Brick - Colour: Buff to match existing,to be agreed with LPA
- 9 Art. stone band
- 10 Art. stone plinth



Natural slate adjacent Conservation Rooflight
1 Natural slate on outside faces only and flat roof membrane in dark grey to internal faces

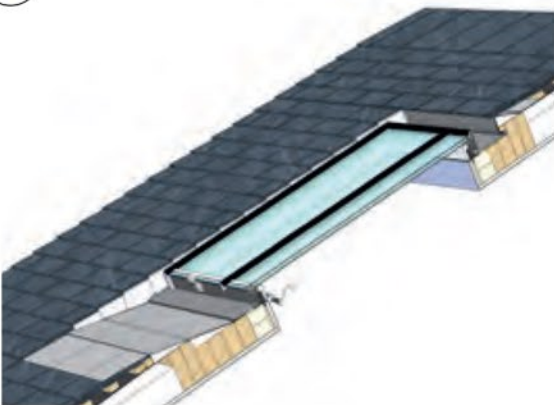

3 Conservation rooflights sat within depth of the roof



4 GRP Artstone effect gable parapet



5 Black Upvc rainwater goods




6 GRP Artstone effect band underneath GRP Artstone effect corbels




2 Charcoal grey projecting window surround / dormer windows
in architectural cladding


Art. Stone Details to Bays:

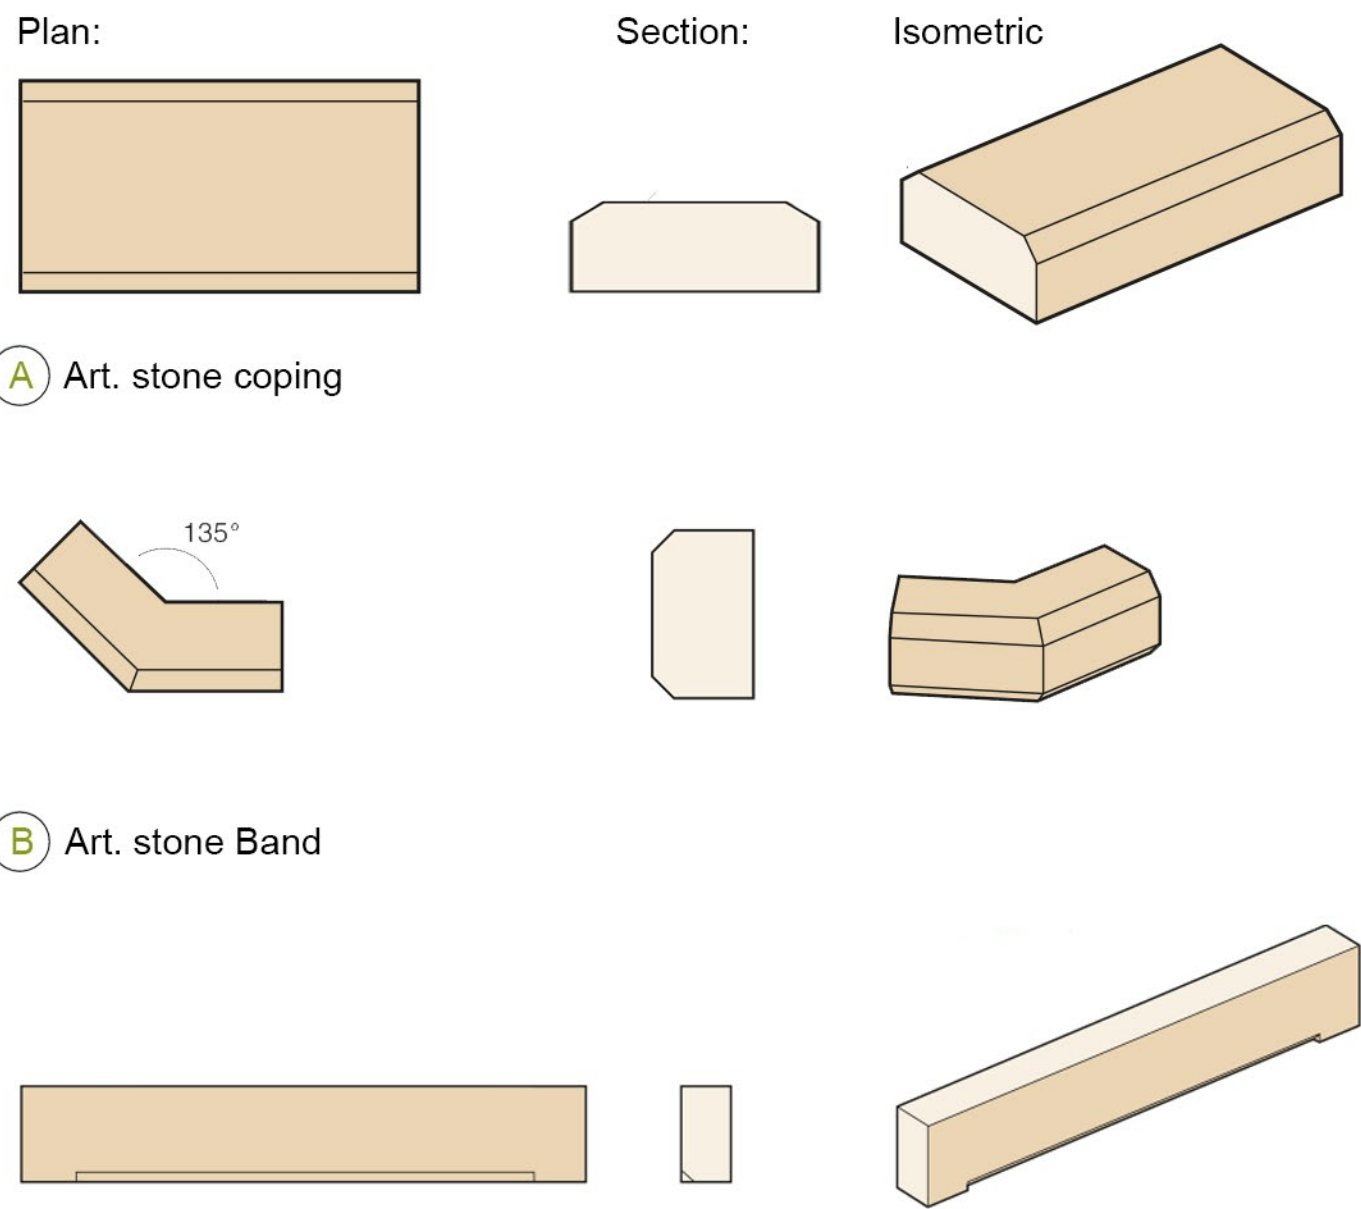


A Art. stone coping

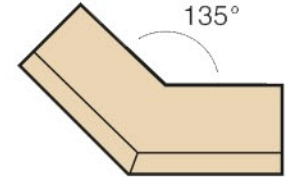

B Art. stone Band

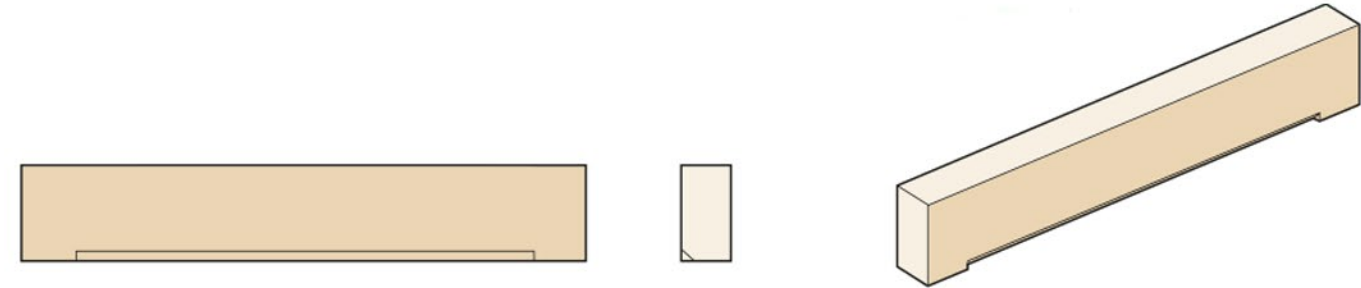

C Art. stone Heads

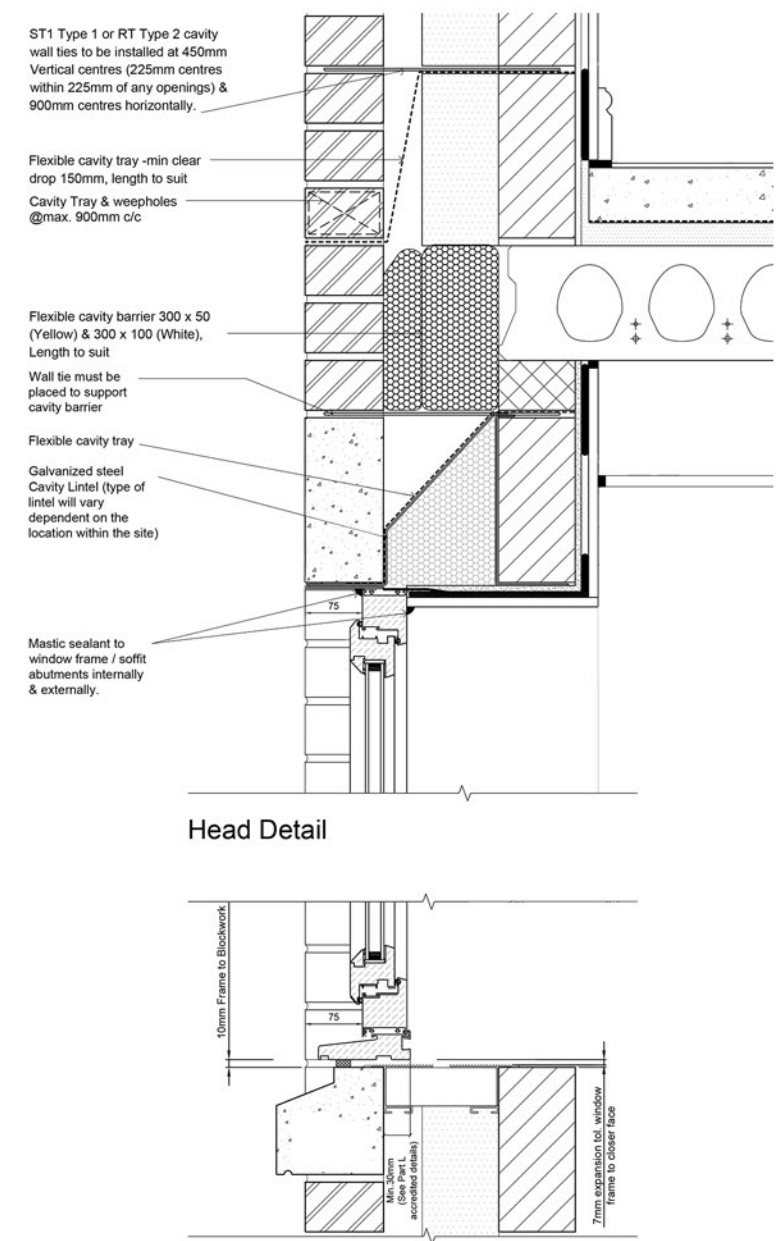


7 Window 75mm Setback Section Detail



7 Upvc windows - Colour: anthracite with Art. stone cill and head



8 Brick - Colour: Buff to match existing,
to be agreed with LPA

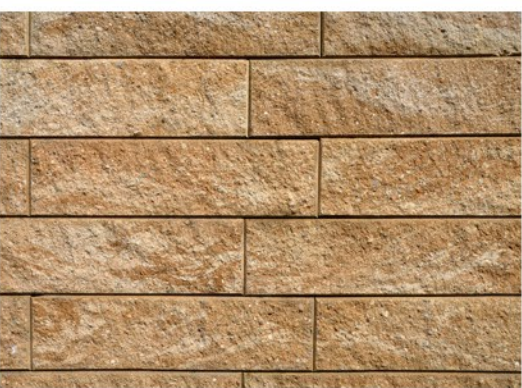

10 Art. stone plinth

9 Art. stone band

- notes
- DO NOT SCALE FROM THIS DRAWING - USE FIGURED DIMENSIONS ONLY.
 - TO BE READ IN CONJUNCTION WITH ALL OTHER CONSULTANTS / SPECIALISTS DRAWINGS. REPORT ANY DISCREPANCIES BEFORE AFFECTED WORK COMMENCES.
 - ALL SETTING OUT DIMENSIONS TO BE CHECKED ON SITE BY CONTRACTOR BEFORE WORK COMMENCES.

revisions				
D	Submitted for planning - 49 bed apartment scheme	ZH	19-10-18	

© McCarthy & Stone Retirement Lifestyles Limited
All rights reserved. The reproduction of all or any part of this drawing/document and/or construction of any building or part of a building or structure to which this drawing/document relates without the written permission of the copyright owner is prohibited

Later Life. Greater Life.

client

Retirement Living Housing
M&S Berneslai Close,
Barnsley

project

drawing title

Materials and Precedence Sheet

job number

017146

drawing number

NE-2473-03-02-AC-006-7

revision

D

drawing status

scale

NTS @ A1

date

10/07/18

drawn by

RVF

checked by

IJC

seven architecture

seven architecture offices at:

61 Oxford Street, MANCHESTER, M1 6EQ
t: 0161 236 5655

Clarendon House, Victoria Avenue, HARROGATE, North Yorks, HG1 1DY
t: 01423 709 807

24 Greville Street, LONDON, EC1N 8SS
t: 0203 036 0691

Galen 6, Doo Victoria, CAERNARFON, Gwynedd, LL55 1SQ
t: 01286 685 253

www.sevenarchitecture.co.uk