



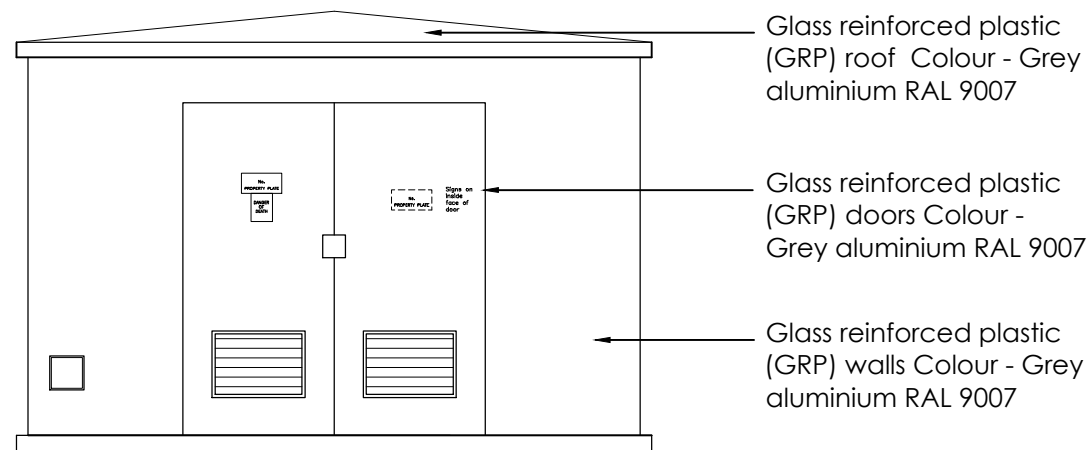


Proposed West Front Elevation
1:50 @ A3

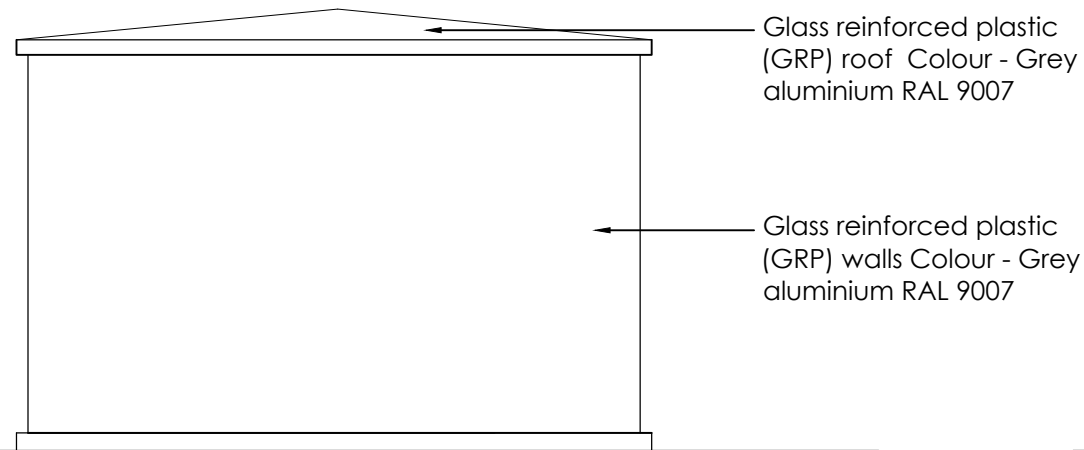


Proposed North Side Elevation
1:50 @ A3



Proposed East Rear Elevation
1:50 @ A3

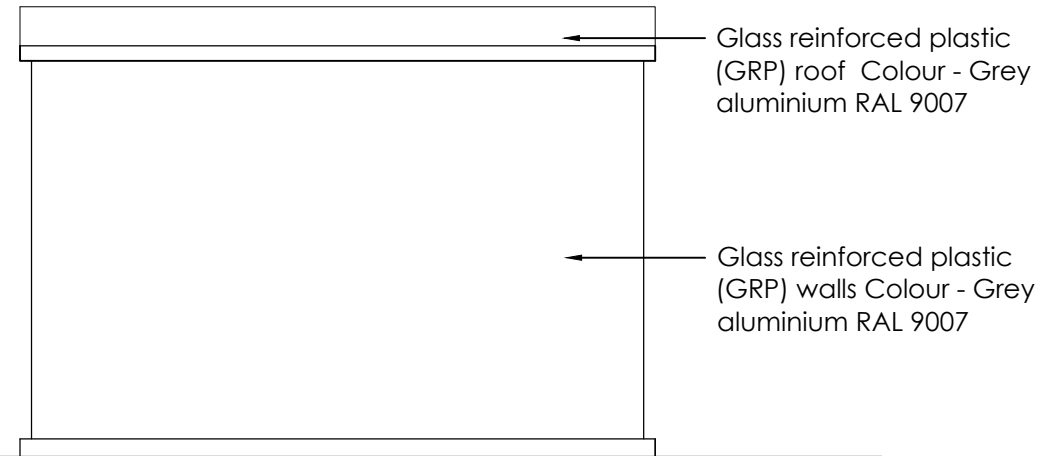

Proposed South Side Elevation
1:50 @ A3

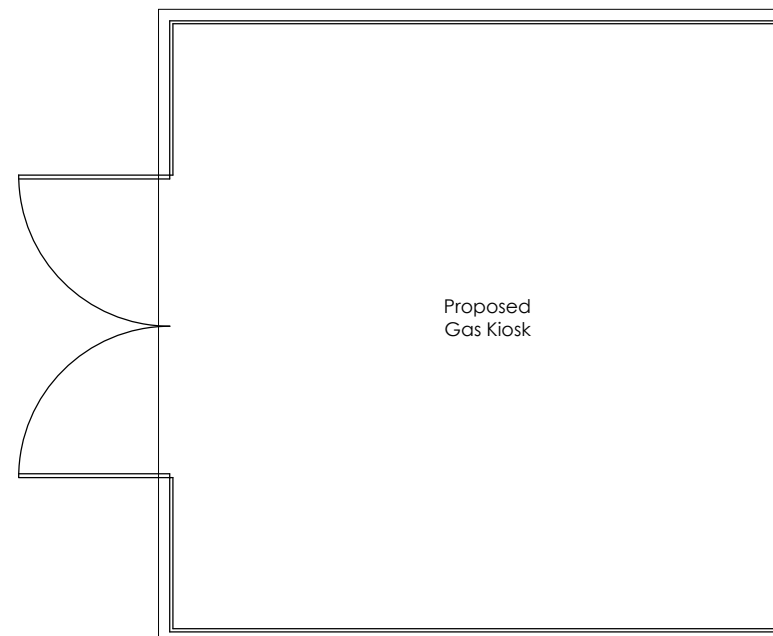

Proposed Plan - 1:50 @ A3

0 500 1000 1500 2000 2500mm
SCALE 1:50

-	dd-mm-yy	-----	---	---
Rev	Date	Description	Rev By	Chk'd By
Project Title	PROPOSED INDUSTRIAL UNITS Phase 2A Dearne Valley Parkway Rockingham			
Client	Harworth Group			
Status	PLANNING			
Scale	1:50		Drawing Size	A3
Date	05.2021	Drawn By	NBB	Checked JMR
Drawing Title	Proposed Gas Kiosk - Plan & Elevations			
Job-Dwg No	12006-2-(P)140			Rev -
☒ 2 St. Johns North, Wakefield, WF1 3QA t. 01924 291800 ☐ Carvers Warehouse, 77 Dale Street, Manchester, M1 2HG t. 0161 2388555 ☐ The Old Rectory, 79 High Street, Newport Pagnell, MK16 8AB t. 01908 211577 ☐ 101 London Road, Reading, RG1 5BY t. 0118 9507700 ☐ 10 Gees Court, St Christophers Place, London, W1U 1JJ t. 0207 4091215 THE HARRIS PARTNERSHIP ARCHITECTS www.harrispartnership.com				