



Proposed dwelling details at 1:100

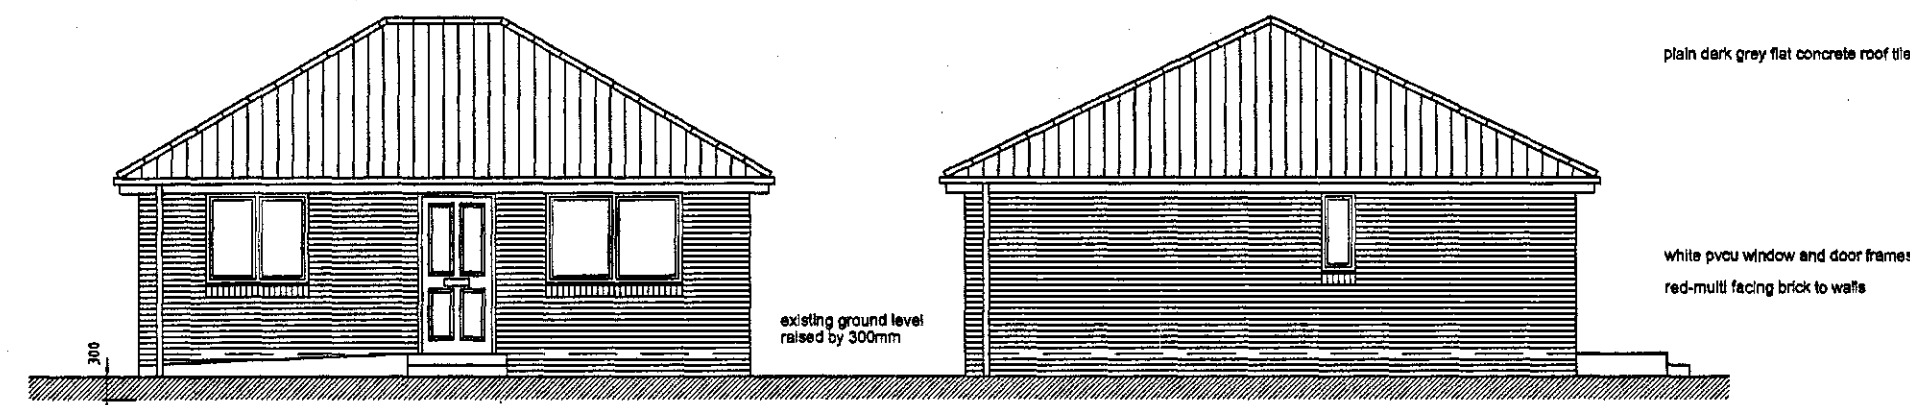


East elevation

South elevation

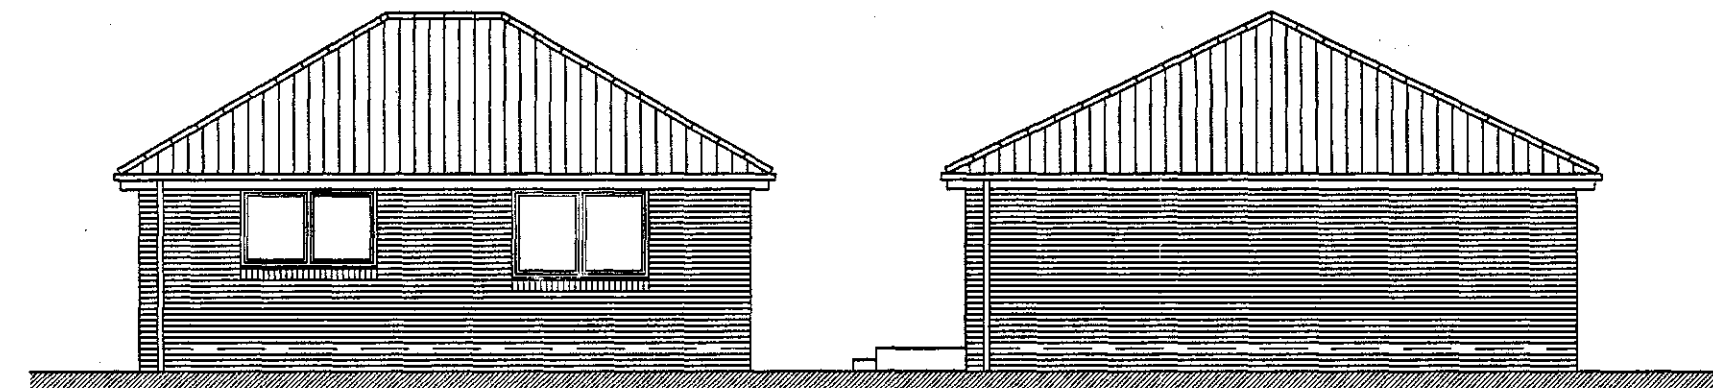


West elevation

North elevation

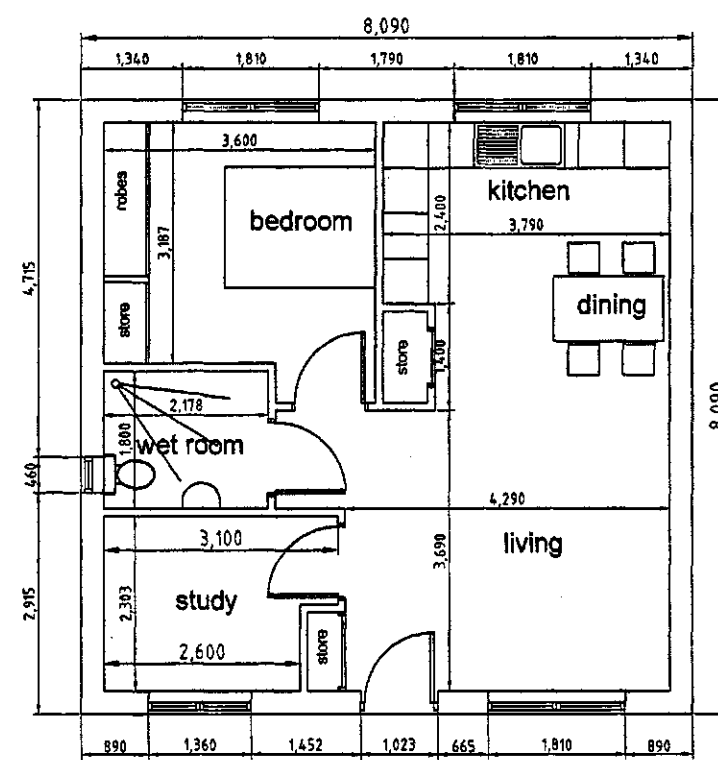


Proposed floor layout

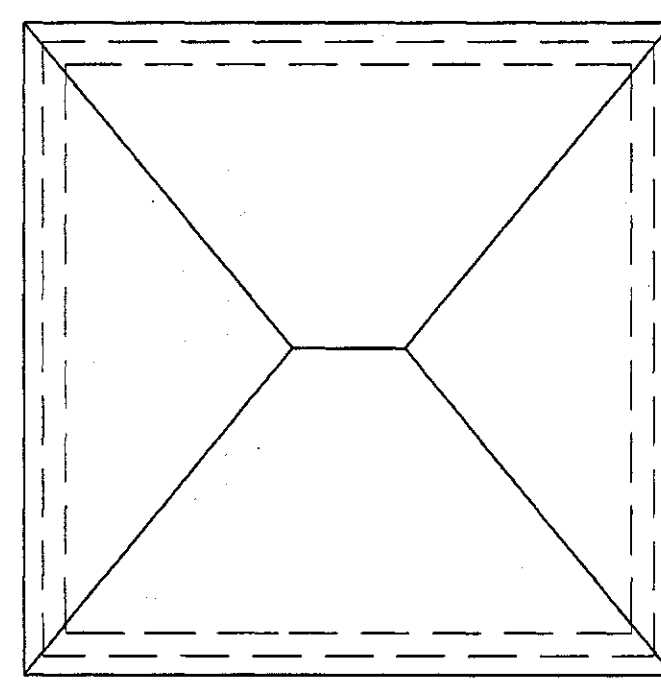


Proposed roof layout

TYPICAL DETAILS FOR PLOT 1 AND 3 TYPE 'A'

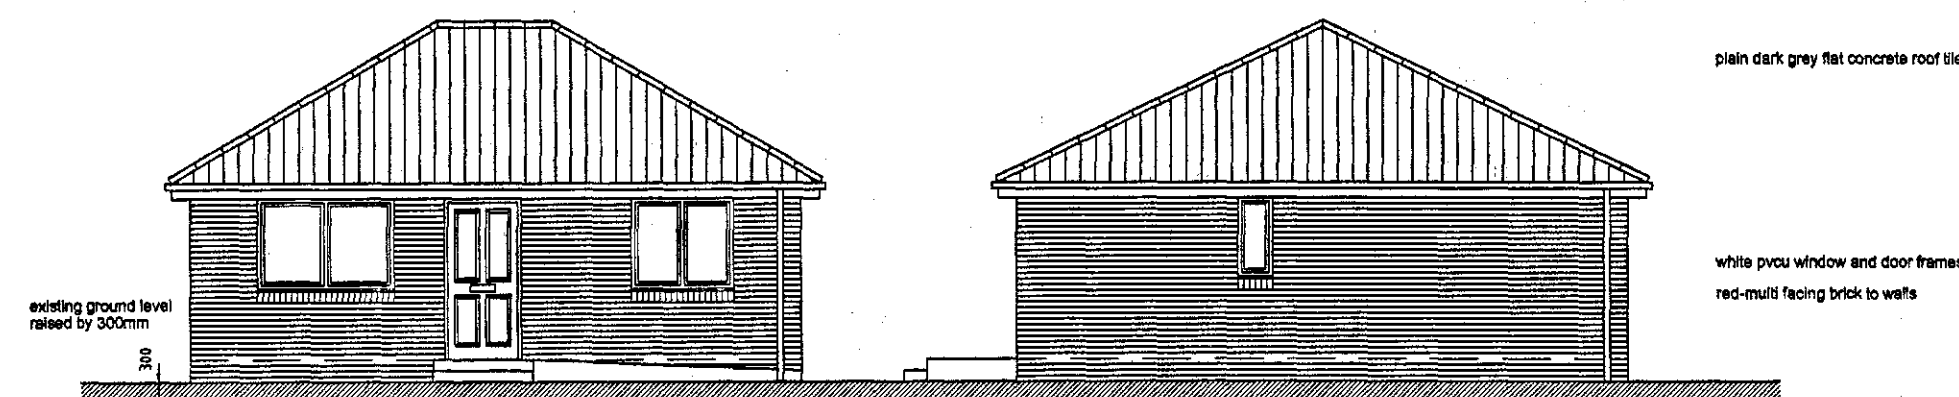


East elevation

North elevation

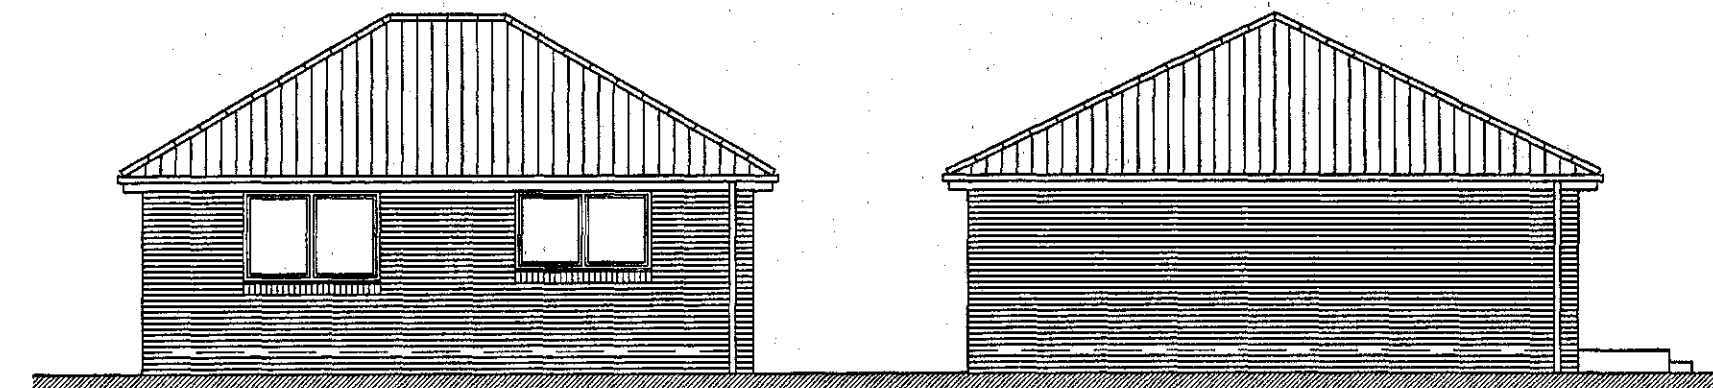


West elevation

South elevation

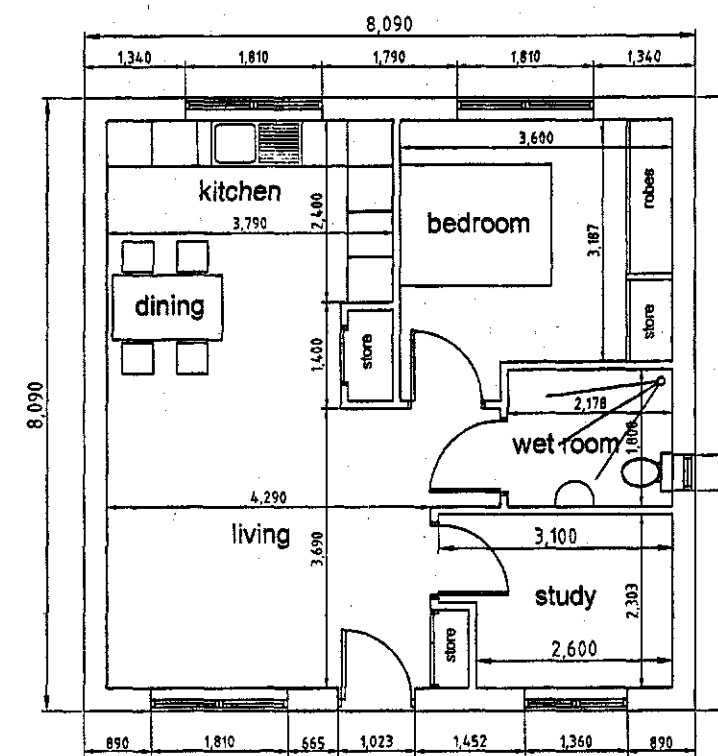


Proposed floor layout

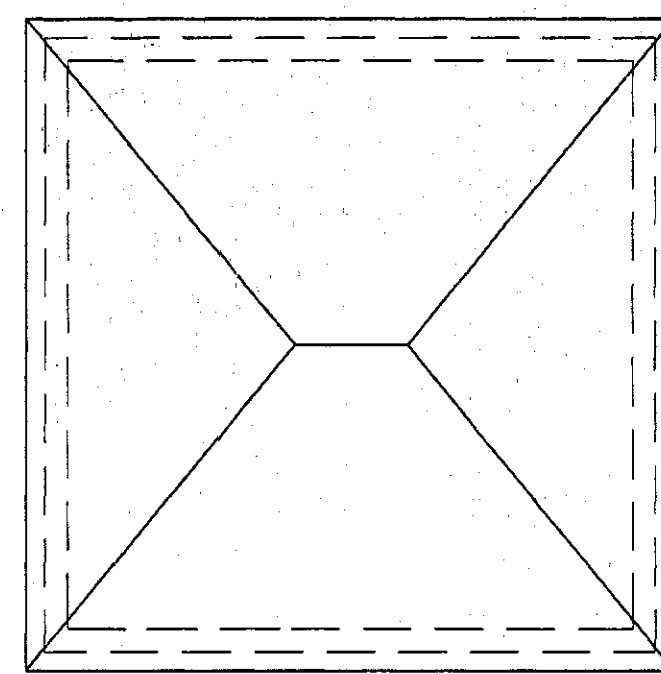

Proposed roof layout

TYPICAL DETAILS FOR PLOT 2 AND 4 TYPE 'A' (h)

Proposed site layout at 1:200

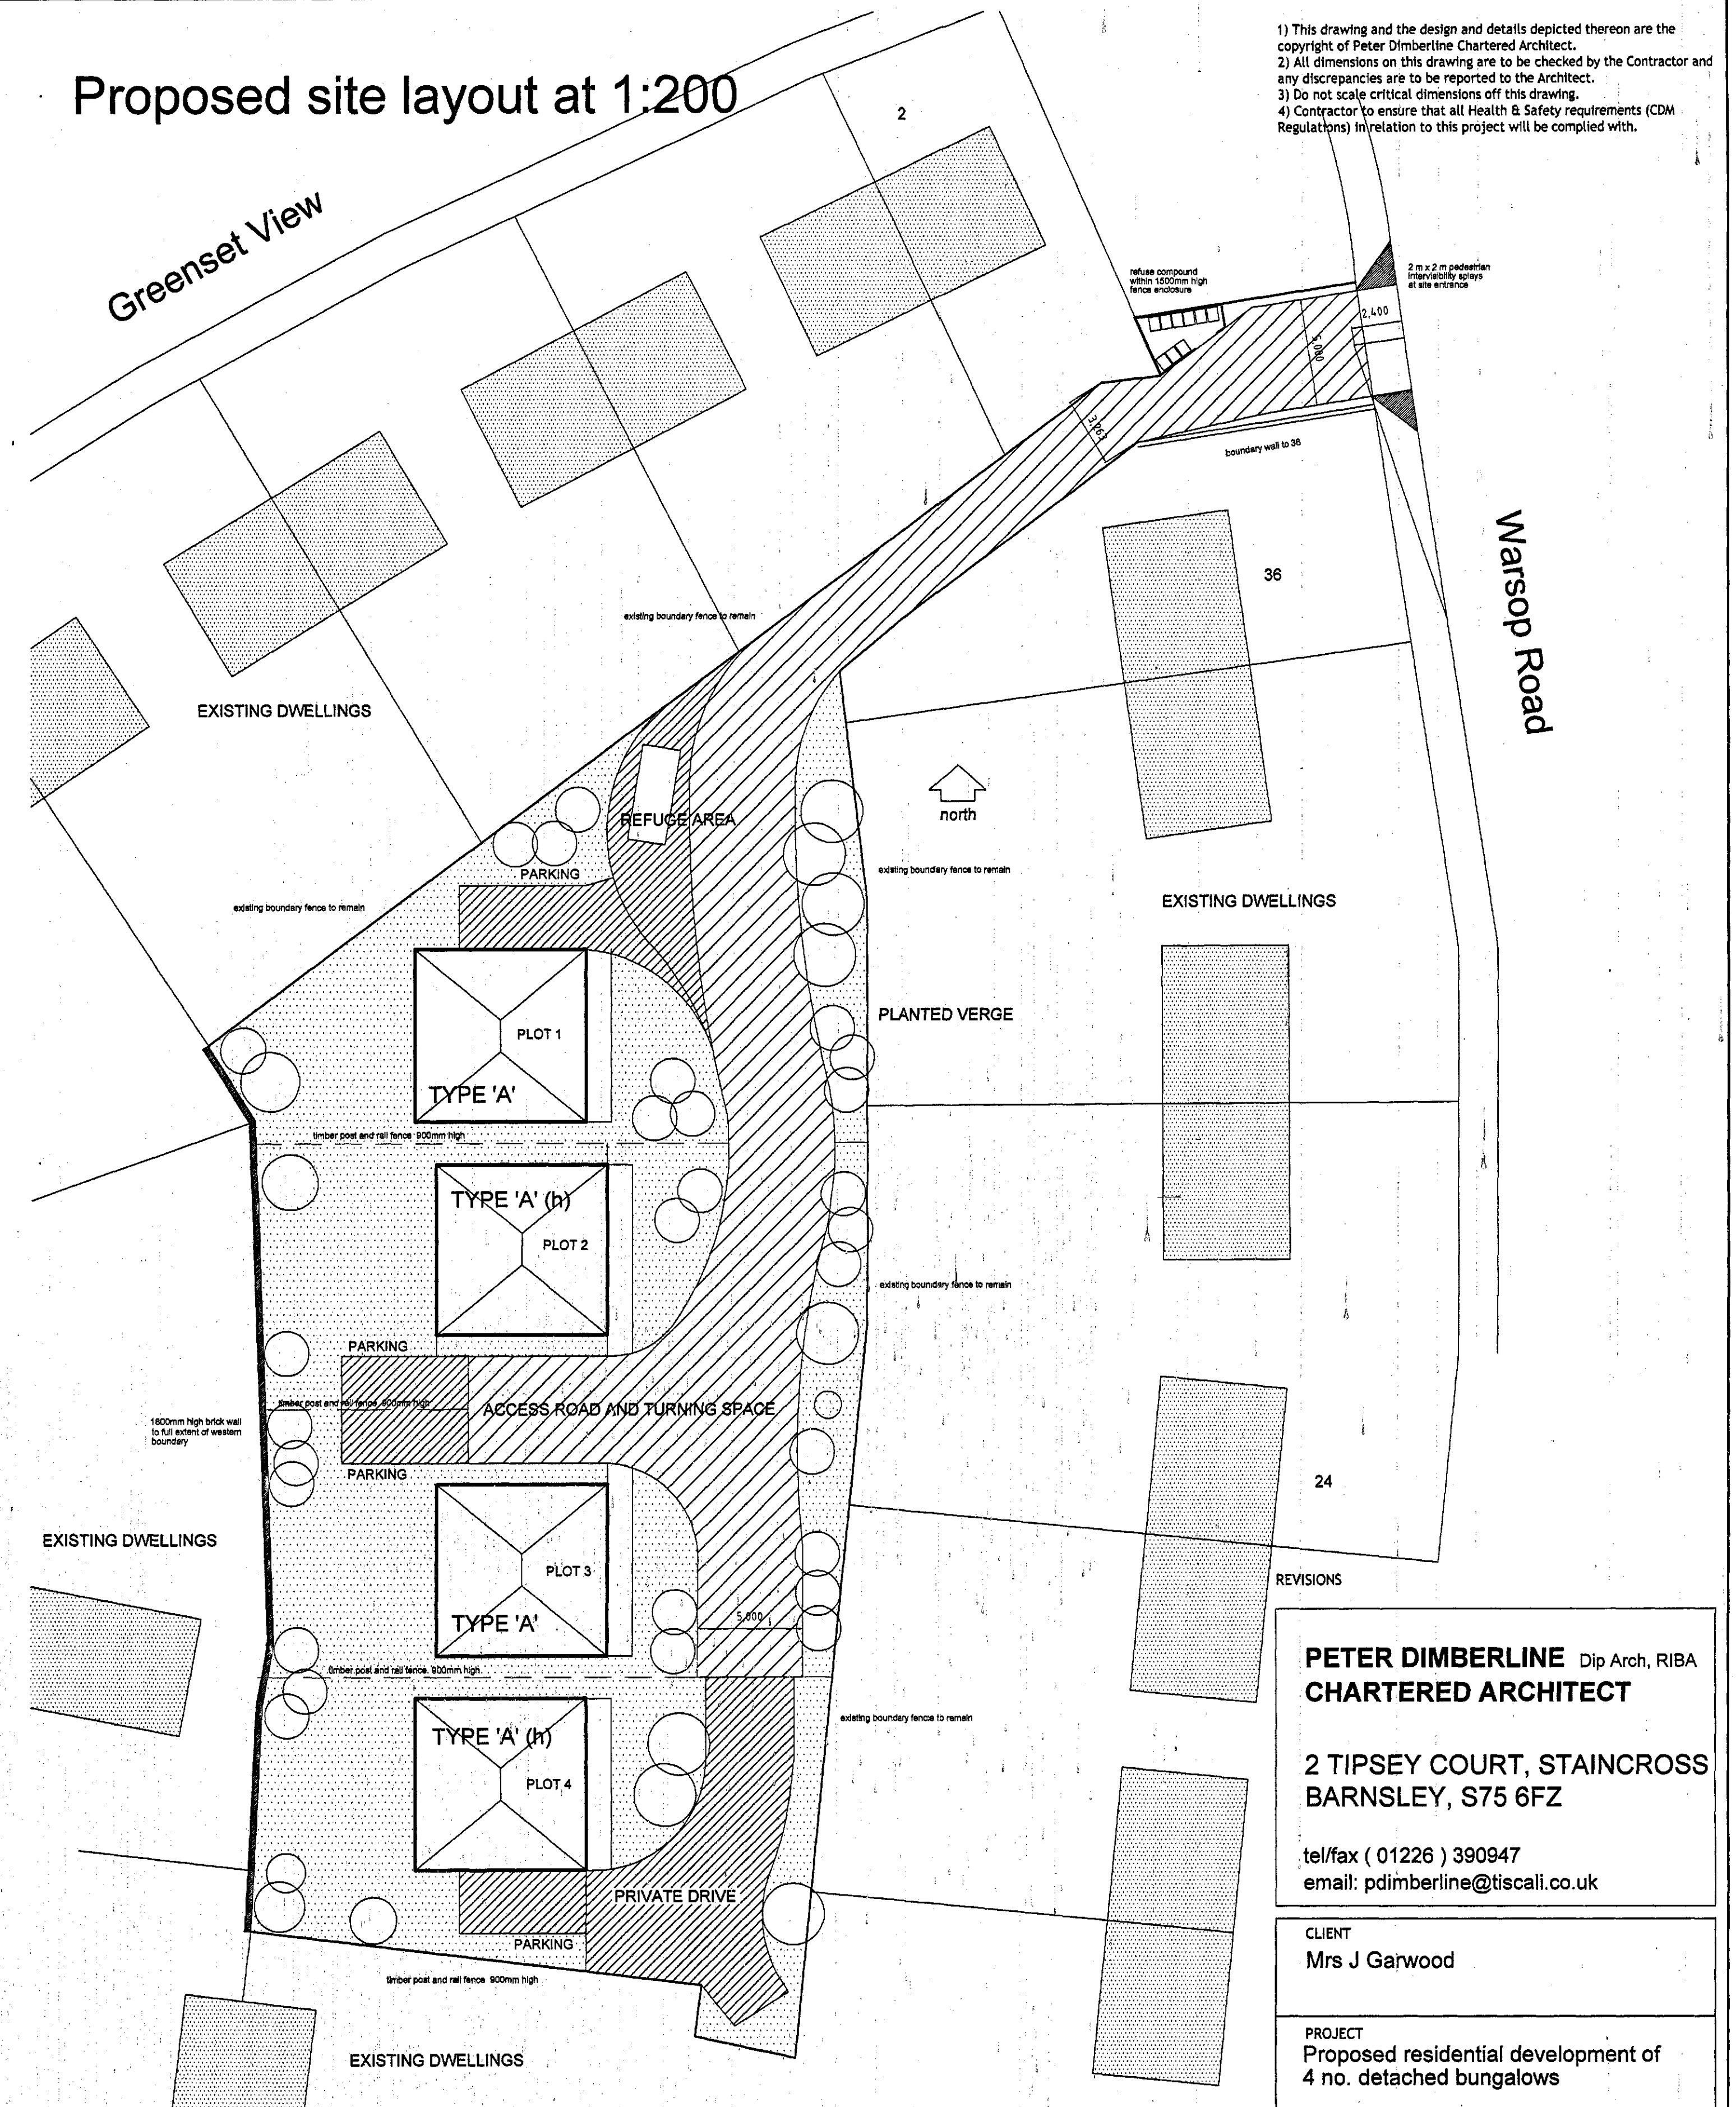

- 1) This drawing and the design and details depicted thereon are the copyright of Peter Dimberline Chartered Architect.
- 2) All dimensions on this drawing are to be checked by the Contractor and any discrepancies are to be reported to the Architect.
- 3) Do not scale critical dimensions off this drawing.
- 4) Contractor to ensure that all Health & Safety requirements (CDM Regulations) in relation to this project will be complied with.

PETER DIMBERLINE Dip Arch, RIBA
CHARTERED ARCHITECT

2 TIPSEY COURT, STAINCROSS
BARNSELY, S75 6FZ

tel/fax (01226) 390947
email: pdimberline@tiscali.co.uk

CLIENT
Mrs J Garwood

PROJECT
Proposed residential development of
4 no. detached bungalows

LOCATION
Former garage site off Warsop Road,
Athersley North, Barnsley

DRAWING
Proposed dwelling details and site plan

SCALES 1:100 and 1:200

DATE Aug' 15

DRWG No. 2015/11/01

DRAWN BY
PD

REV.