



THIS DRAWING/COPY AND ANY DESIGN THEREON IS  
 PROTECTED BY COPYRIGHT AND IS THE PROPERTY OF  
 FIRST ARCHITECTURE LTD. IT IS TO BE USED ONLY FOR THE  
 PURPOSE FOR WHICH IT WAS EXPRESSLY LOANED  
 AND IS NOT TO BE COPIED IN ANY FORMAT  
 OR INFORMATION WITHIN THIS DRAWING IS NOT TO BE  
 DISCLOSED TO ANY THIRD PARTY WITHOUT PRIOR  
 WRITTEN CONSENT. ALL MEASUREMENTS TO BE  
 CHECKED ON SITE PRIOR TO CONSTRUCTION. DO NOT  
 SCALE THIS DRAWING.  
 FIRST ARCHITECTURE LTD  
 COMPANY NUMBER 12942045  
 020 ©

**NOT FOR CONSTRUCTION**

## PROJECT

### 2 Small Units

### Beever Industrial Estate

BOYLE MILL BARNSELY

**CLIENT:**  
**MR. M SHIELDS**


Notes:

## PLANNING

## SITE PLAN

B NO: **HA-21-32-P** DRAWING: **02**



| VISION | DESCRIPTION       | DATE   |
|--------|-------------------|--------|
| --     | ORIGINAL ISSUE    | MAY 22 |
| 01     | PLANNING REVISION | SEP 22 |
| --     |                   |        |
| --     |                   |        |
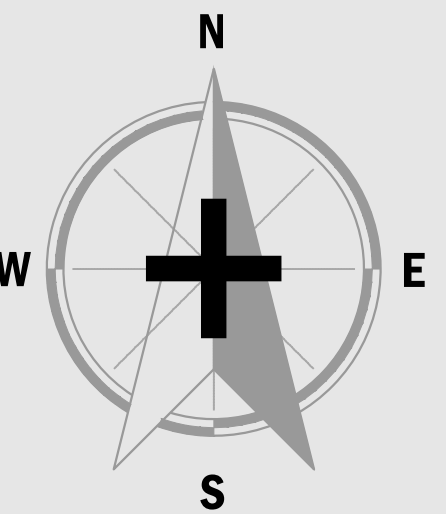

SCALE  
:200

**A.**

RST ARCHITECTURE LTD © 2021

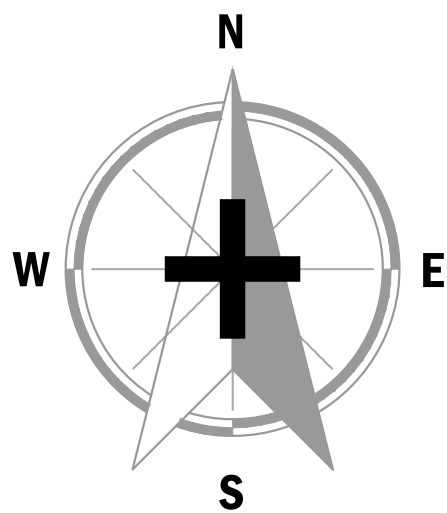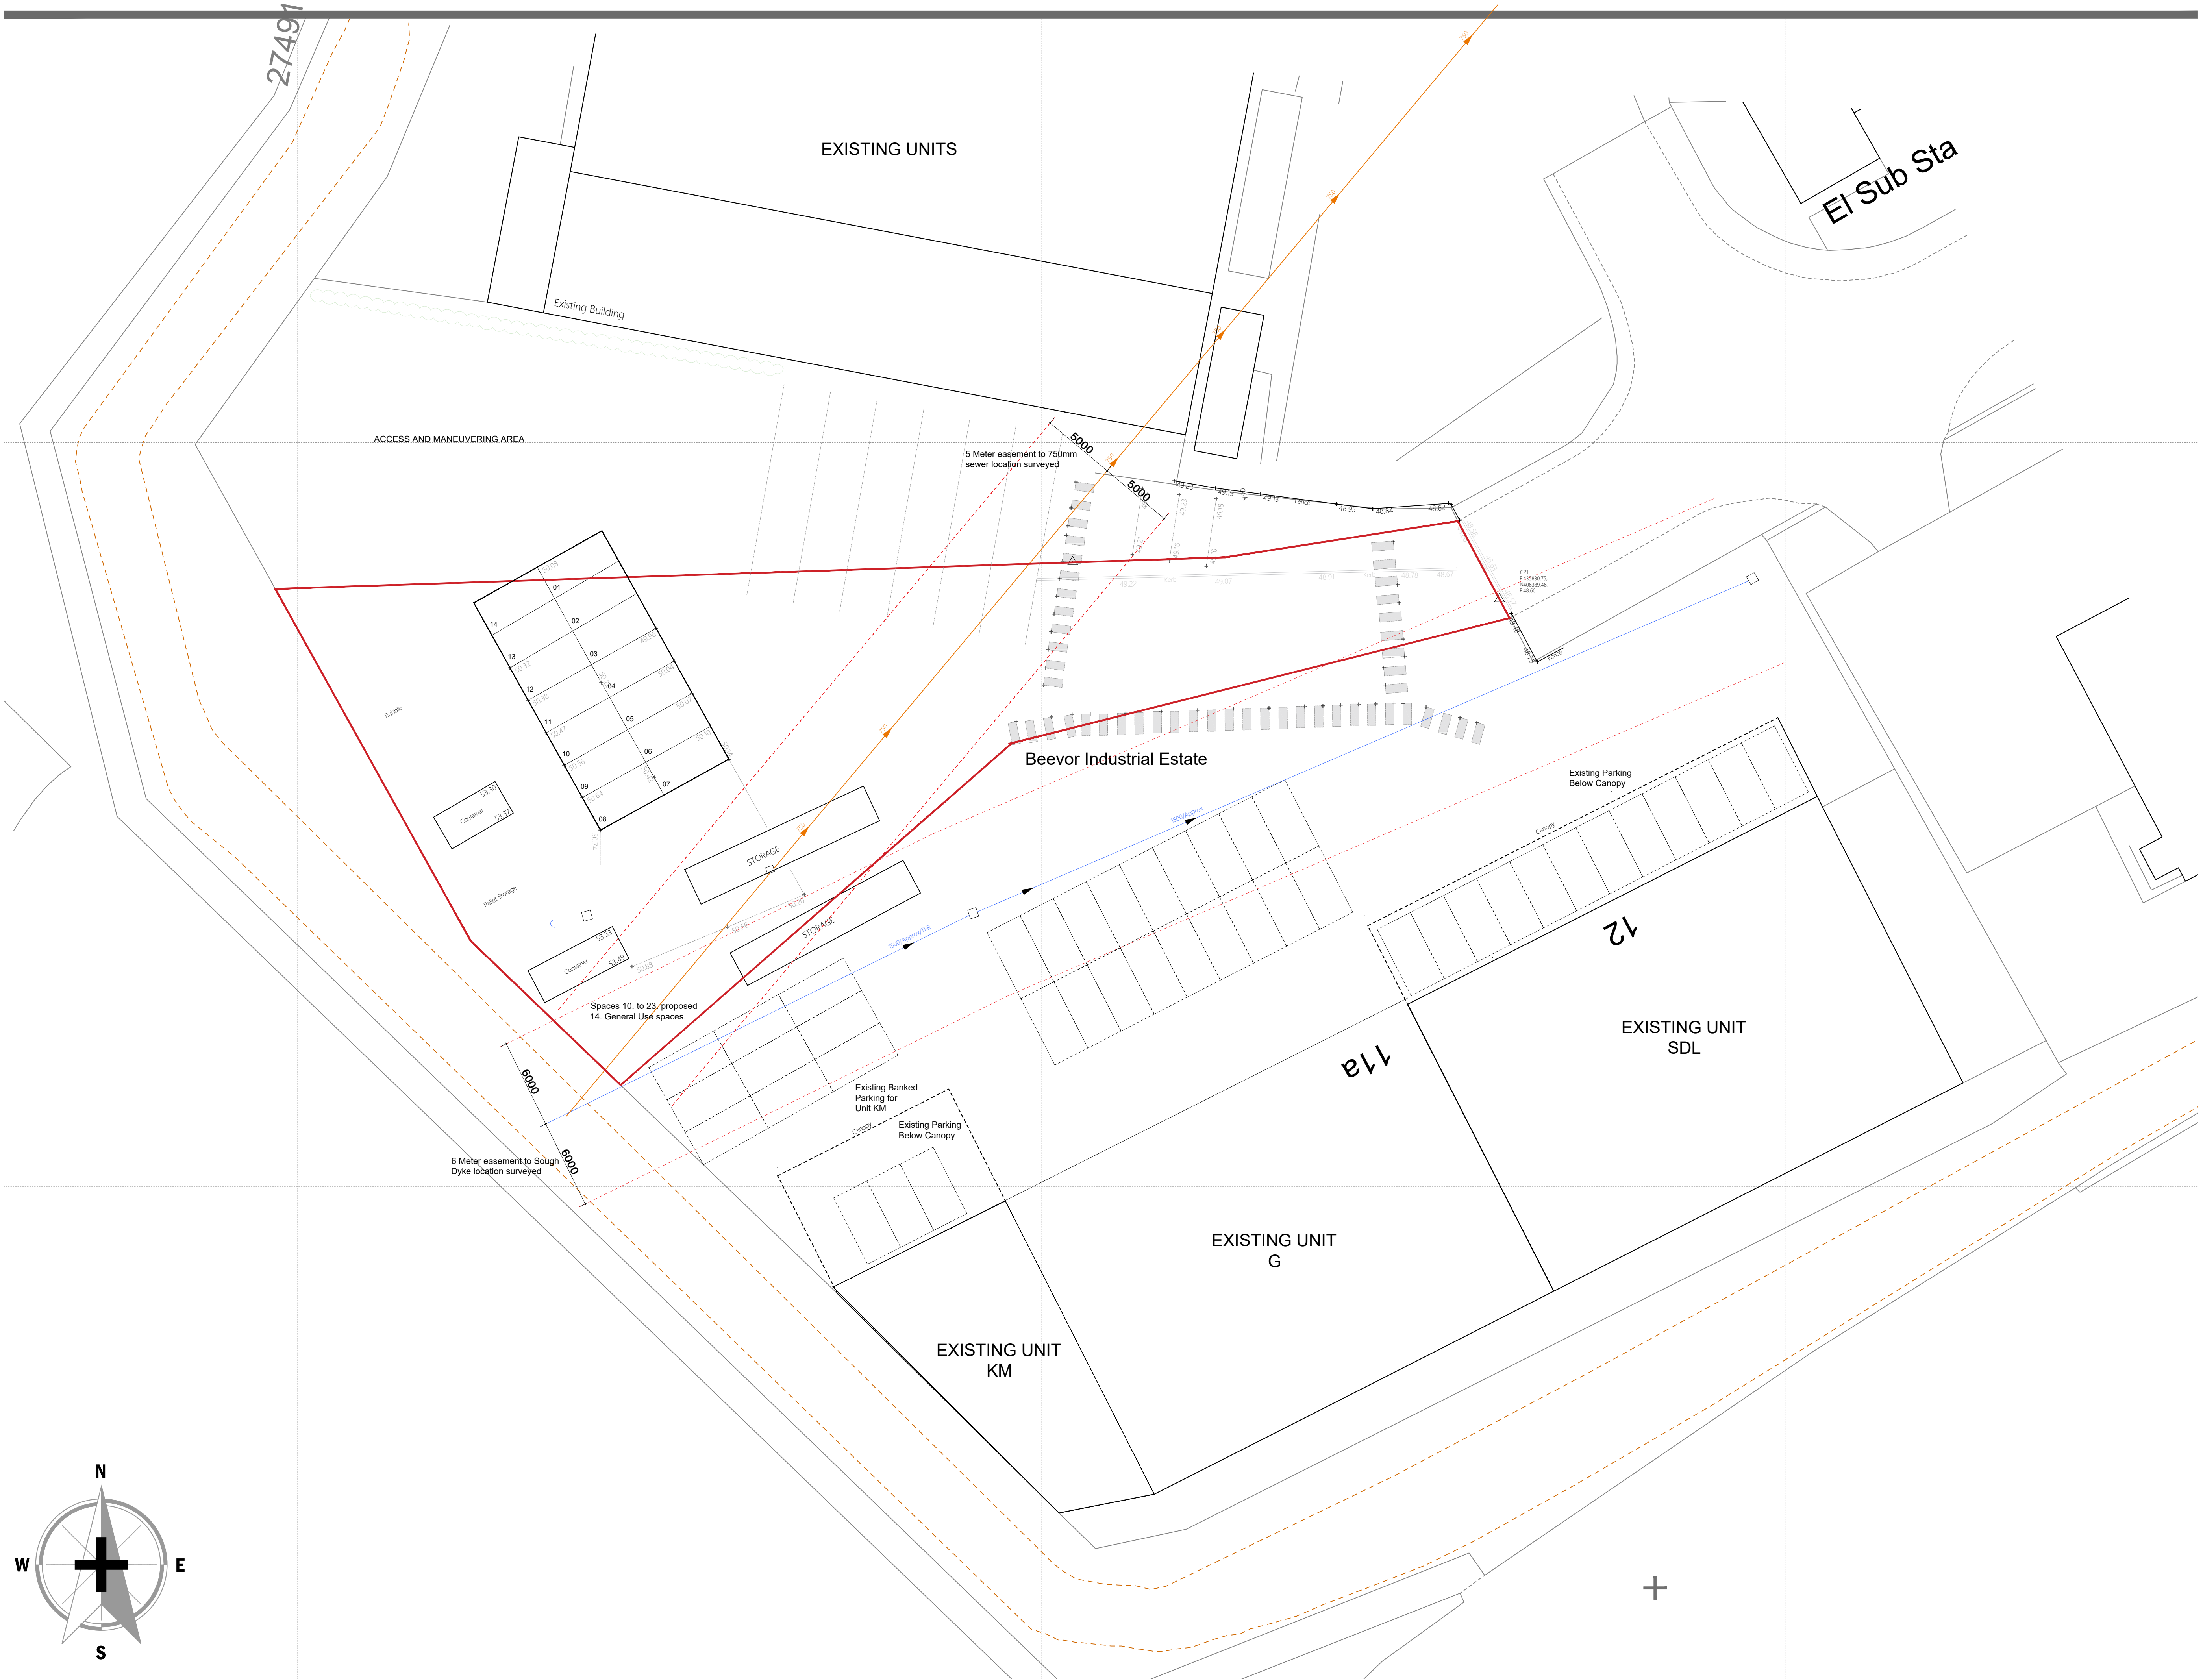

**PROPOSED SITE PLAN SCALE 1:200**

Scale 1:200

