


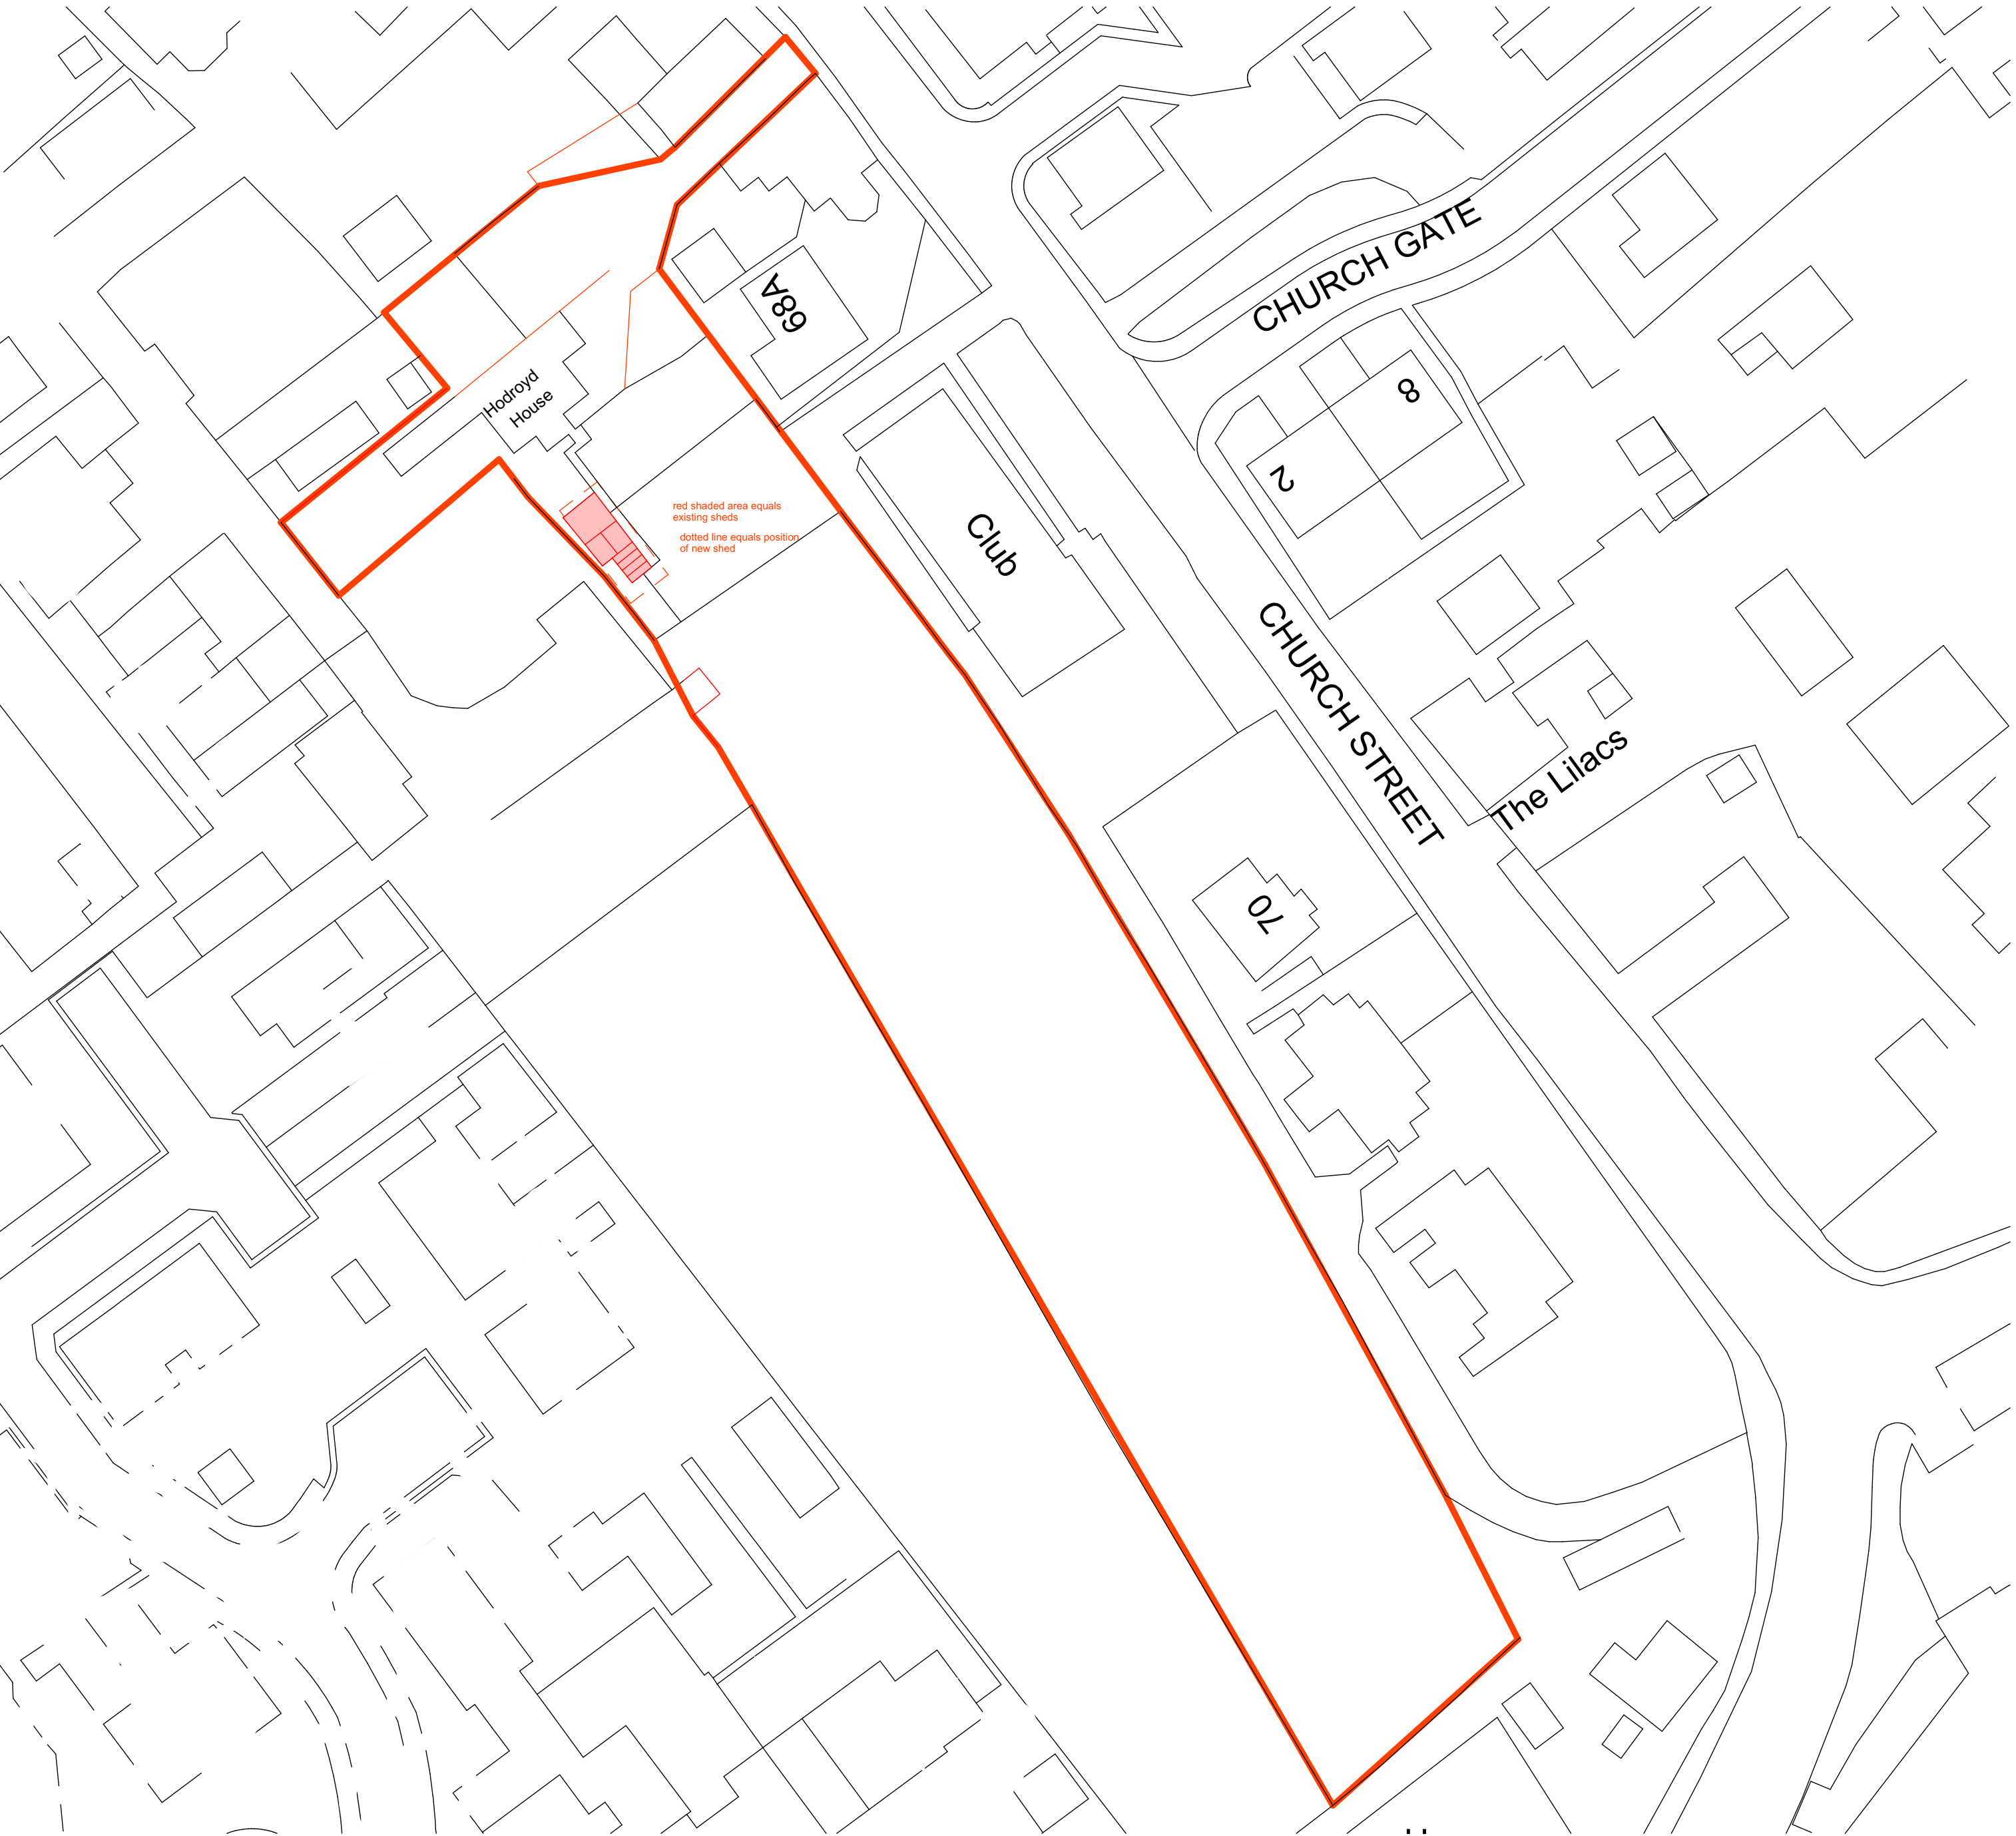

Client: Mr D Hopkins

Project: Proposed New Brick Shed at Hodroyd House,
Church Street, Brierley, Barnsley

Drawing Title: Site Plans

Scale: 1:500 **Date:**18/01/2019

Drawn By: AR **Rev:**

Drawing Nr: SP1

