




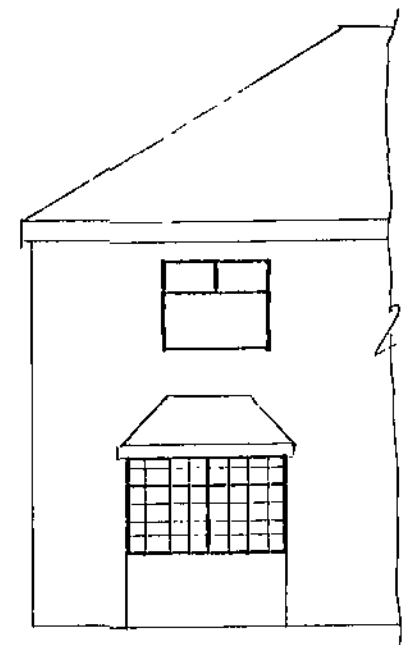


EXISTING FRONT ELEVATION

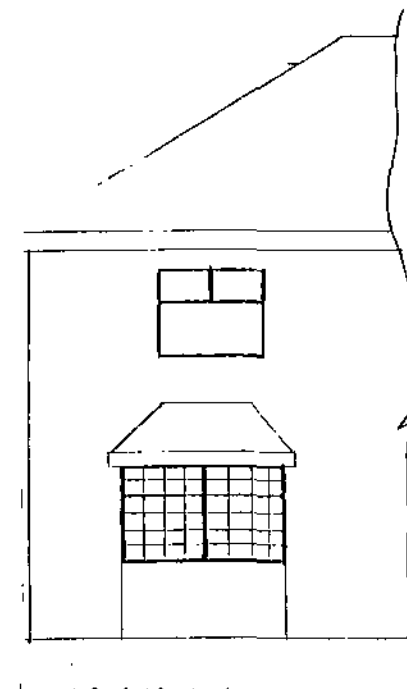

EXISTING SIDE ELEVATION

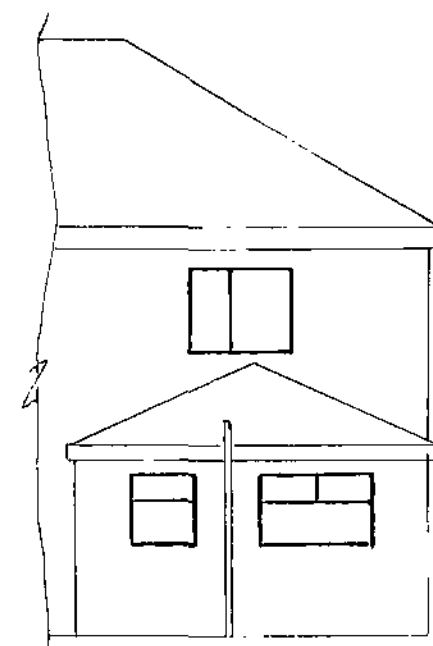


EXISTING REAR ELEVATION

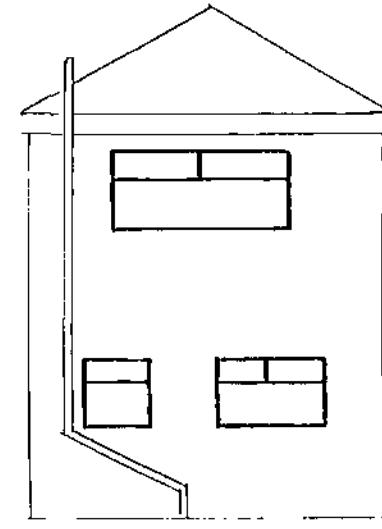



PROPOSED REAR ELEVATION
ELEVATIONS SCALE 1:100



EXISTING SIDE ELEVATION

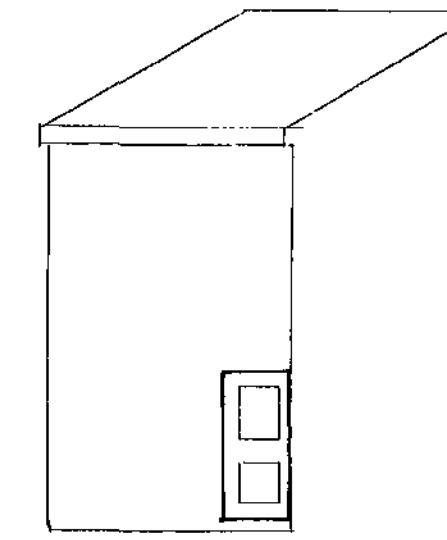


PROPOSED SIDE ELEVATION

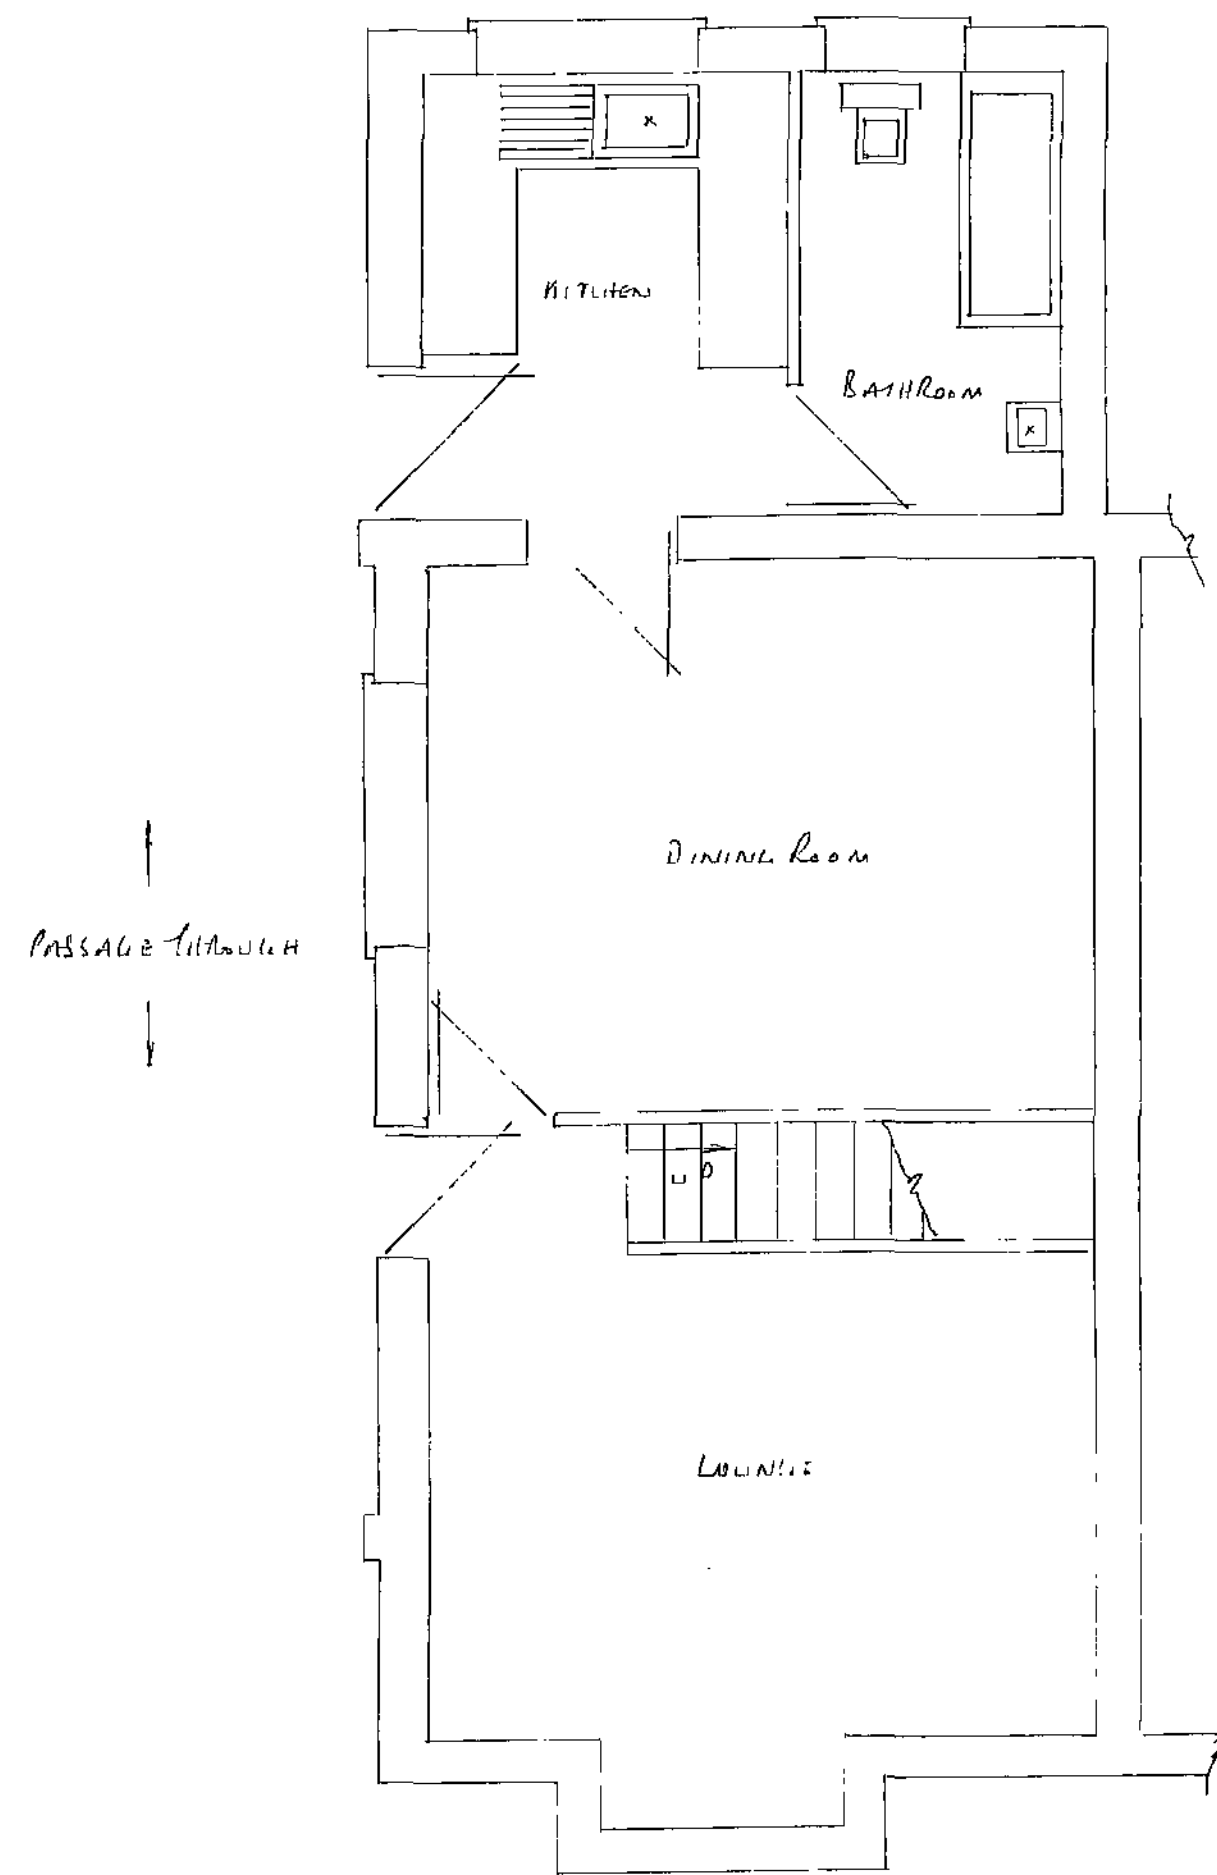 


PROPOSED GROUND FLOOR PLAN

PROPOSED PLANS SCALE 1:50

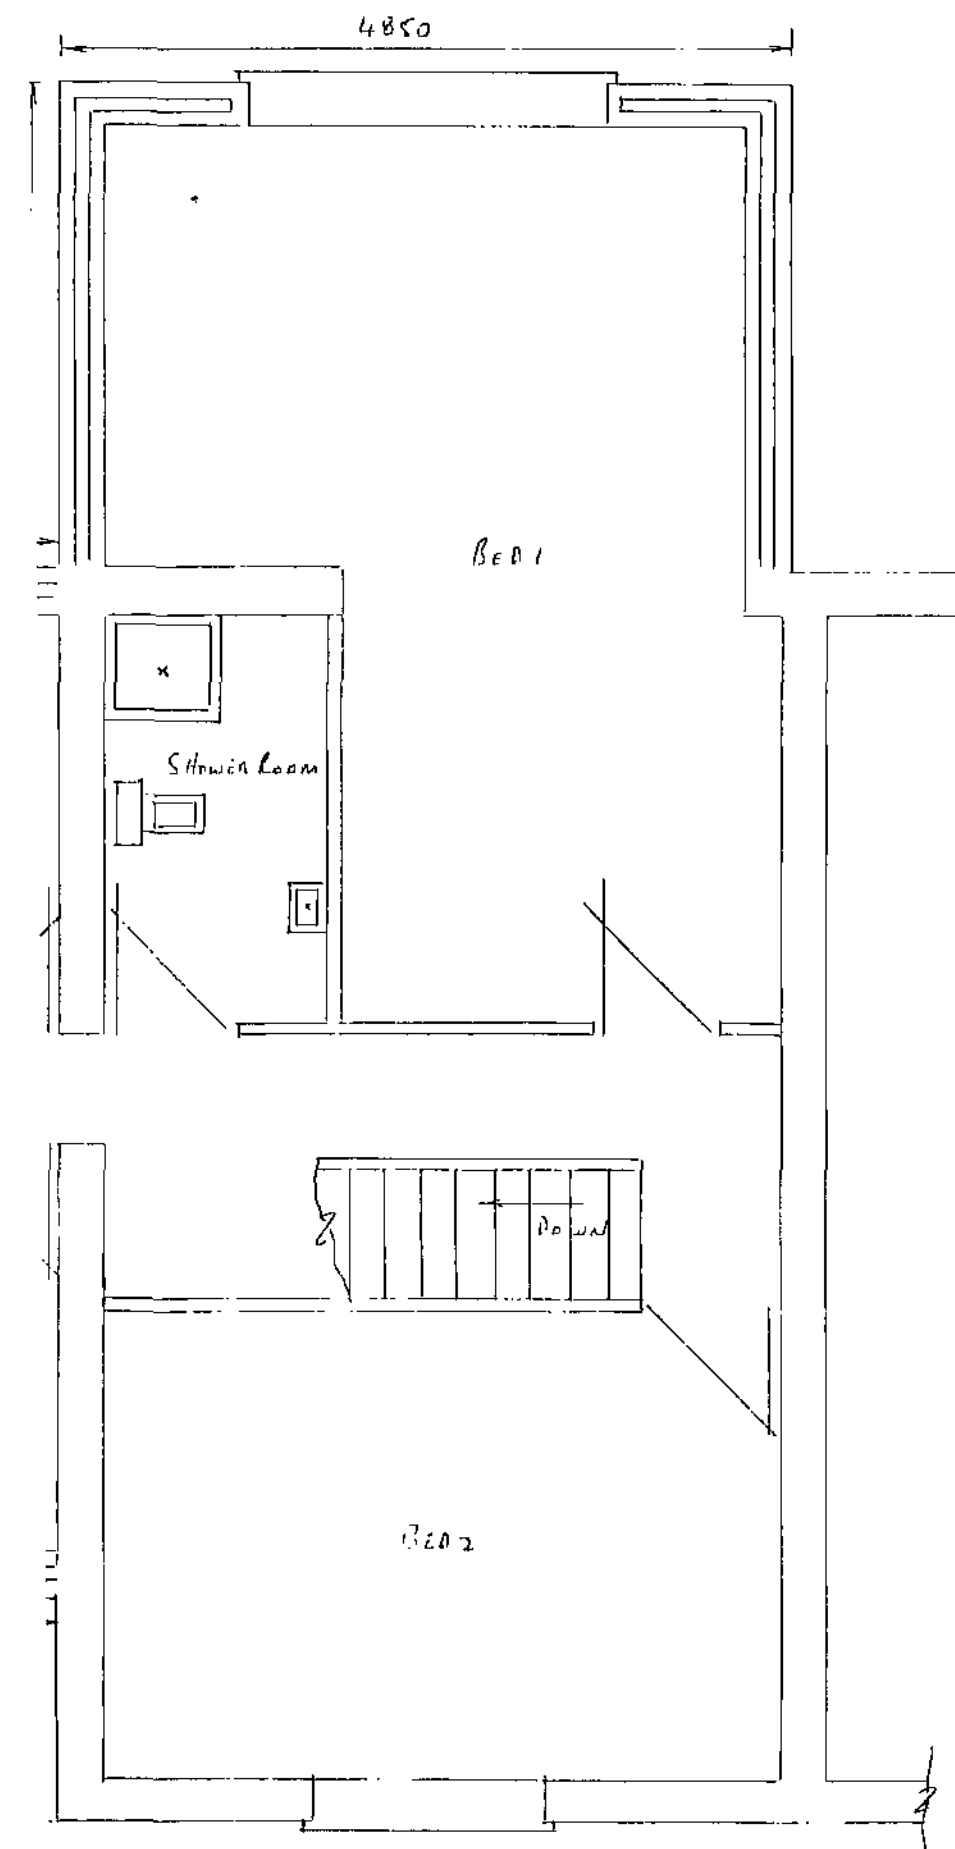


PROPOSED FIRST FLOOR PLAN

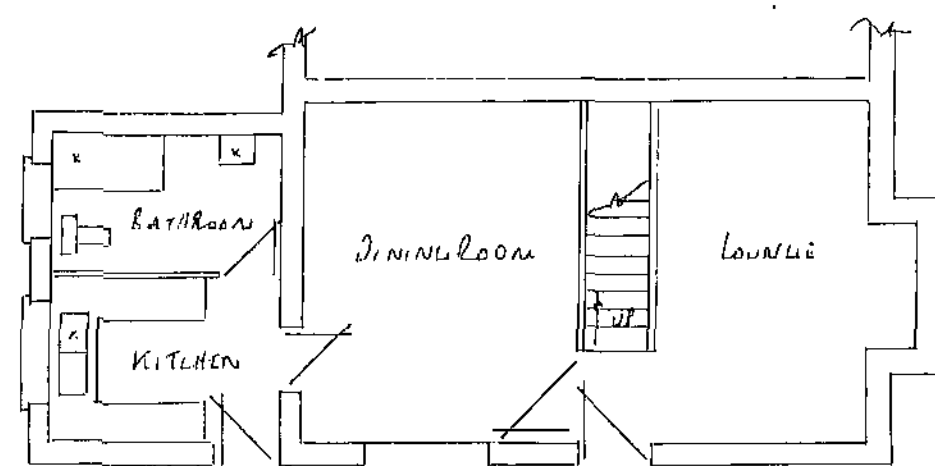


EXISTING GROUND FLOOR PLAN

EXISTING PLANS SCALE 1:100

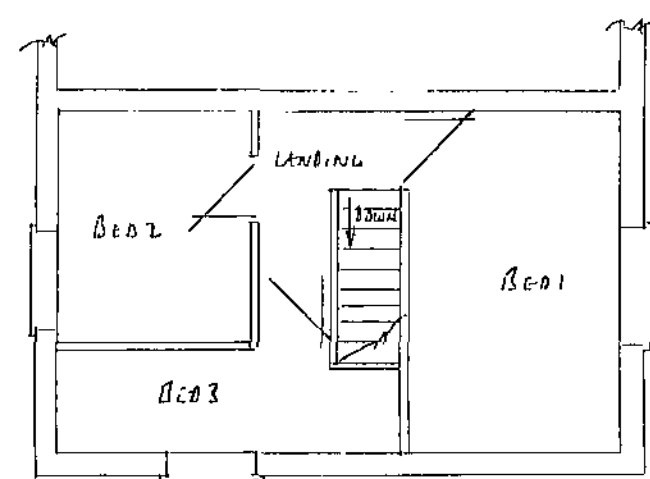

EXISTING FIRST FLOOR PLAN

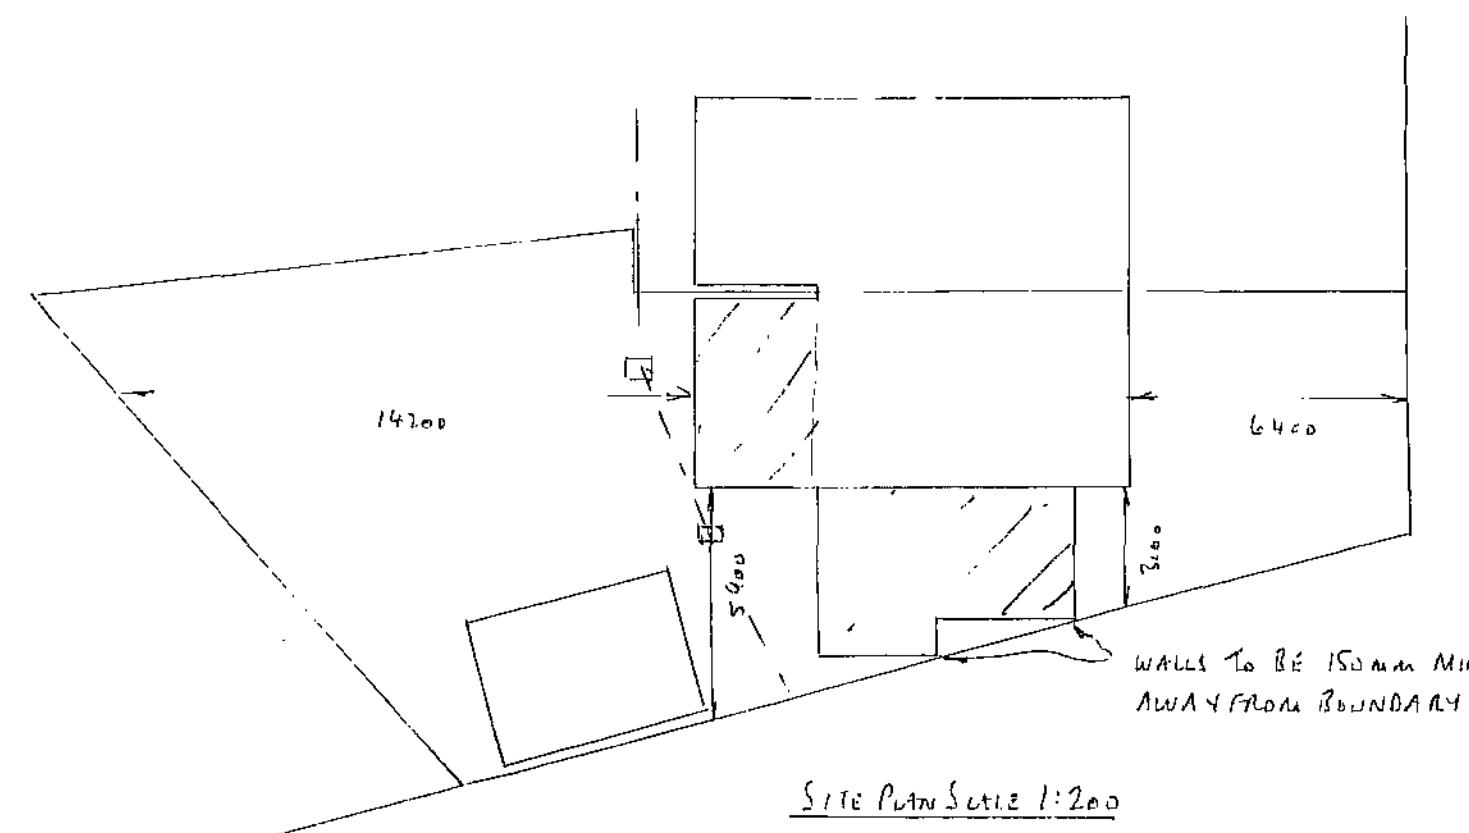

SITE PLAN SCALE 1:200



PROPOSED DOUBLE STOREY SIDE EXTENSION AND
SECOND STOREY REAR EXTENSION FOR:-
MR B ROBERTS
2 LEOBURY ROAD ATHENSLEY SOUTH
BARNSLEY

4000
3-2m

5+