




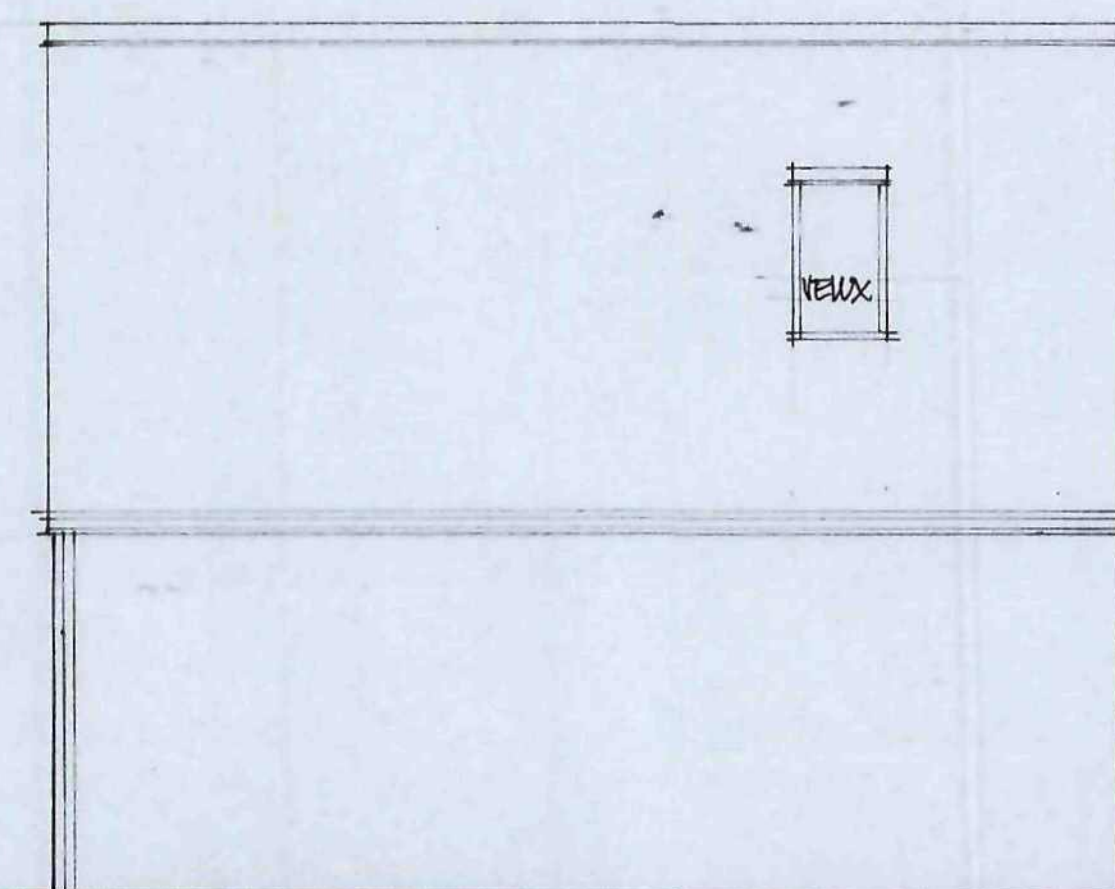


REAR ELEVATION

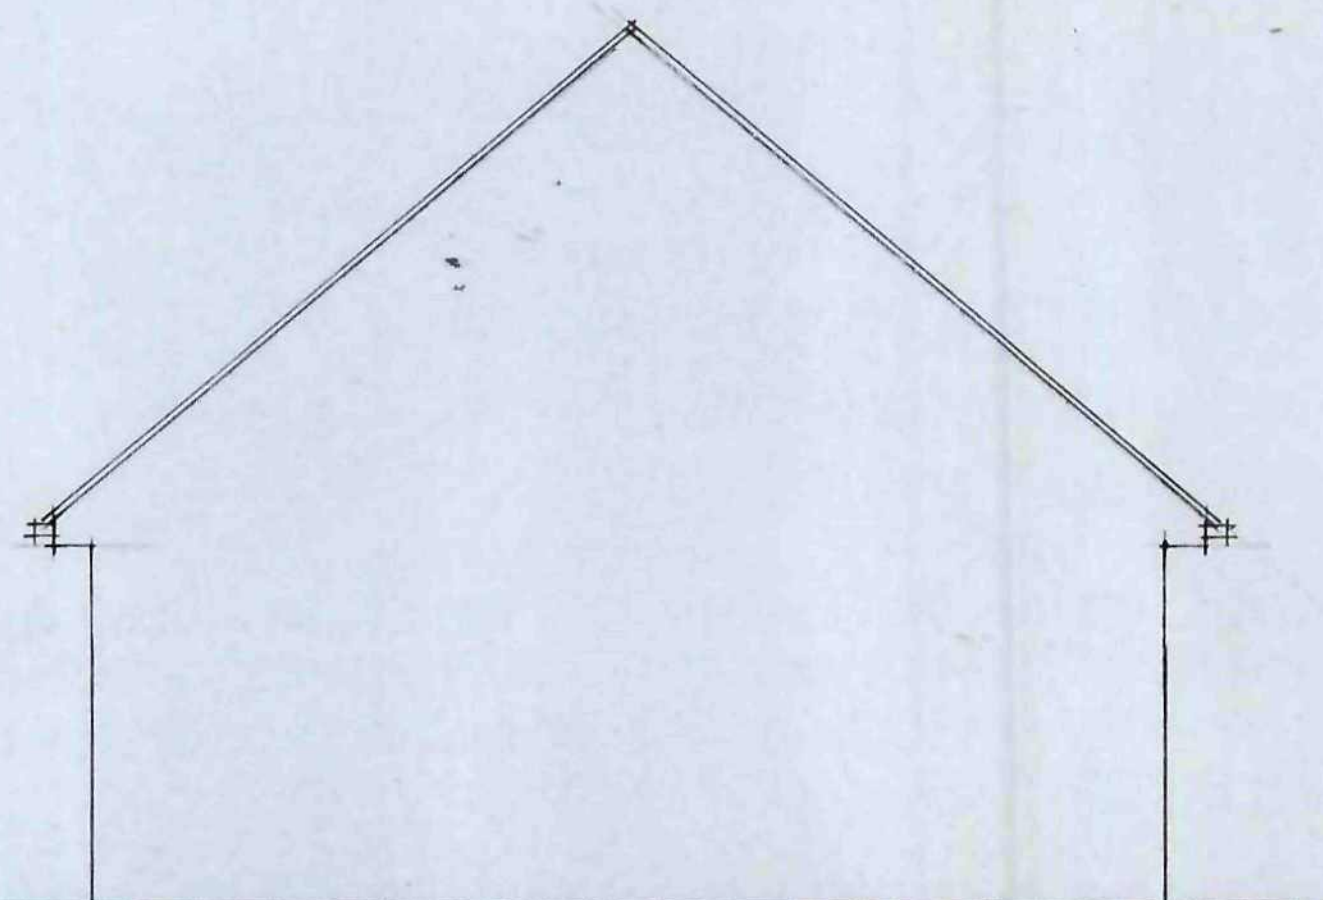


SIDE

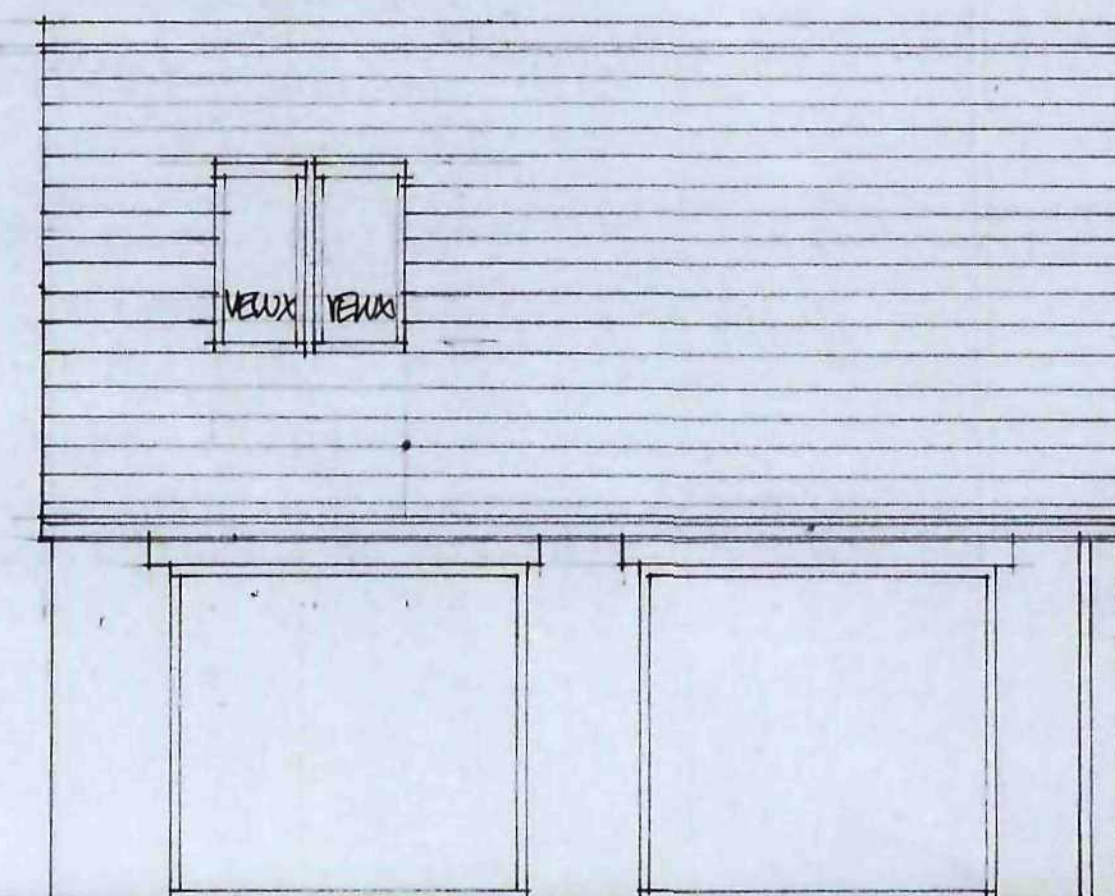


FRONT ELEVATION

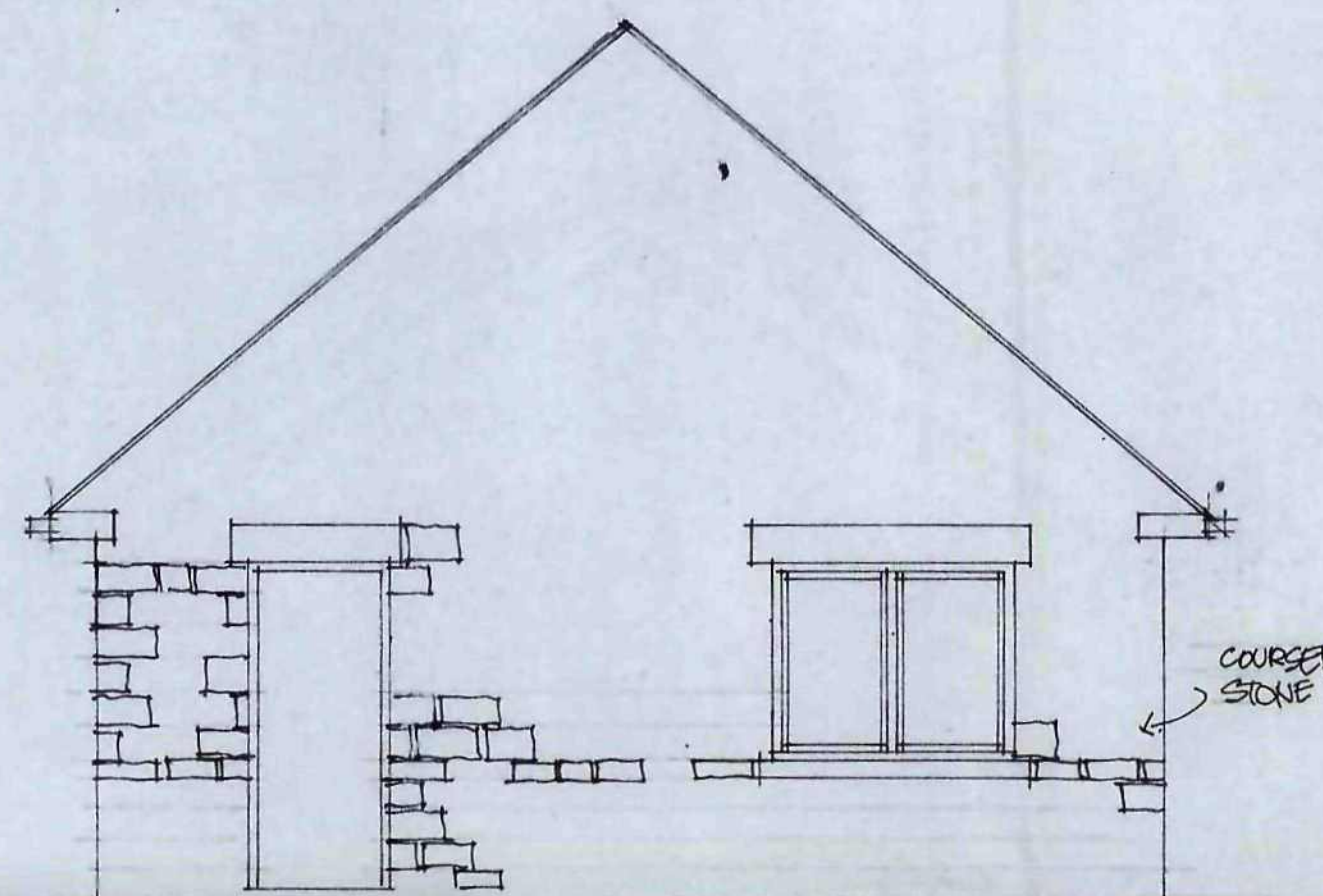


SIDE

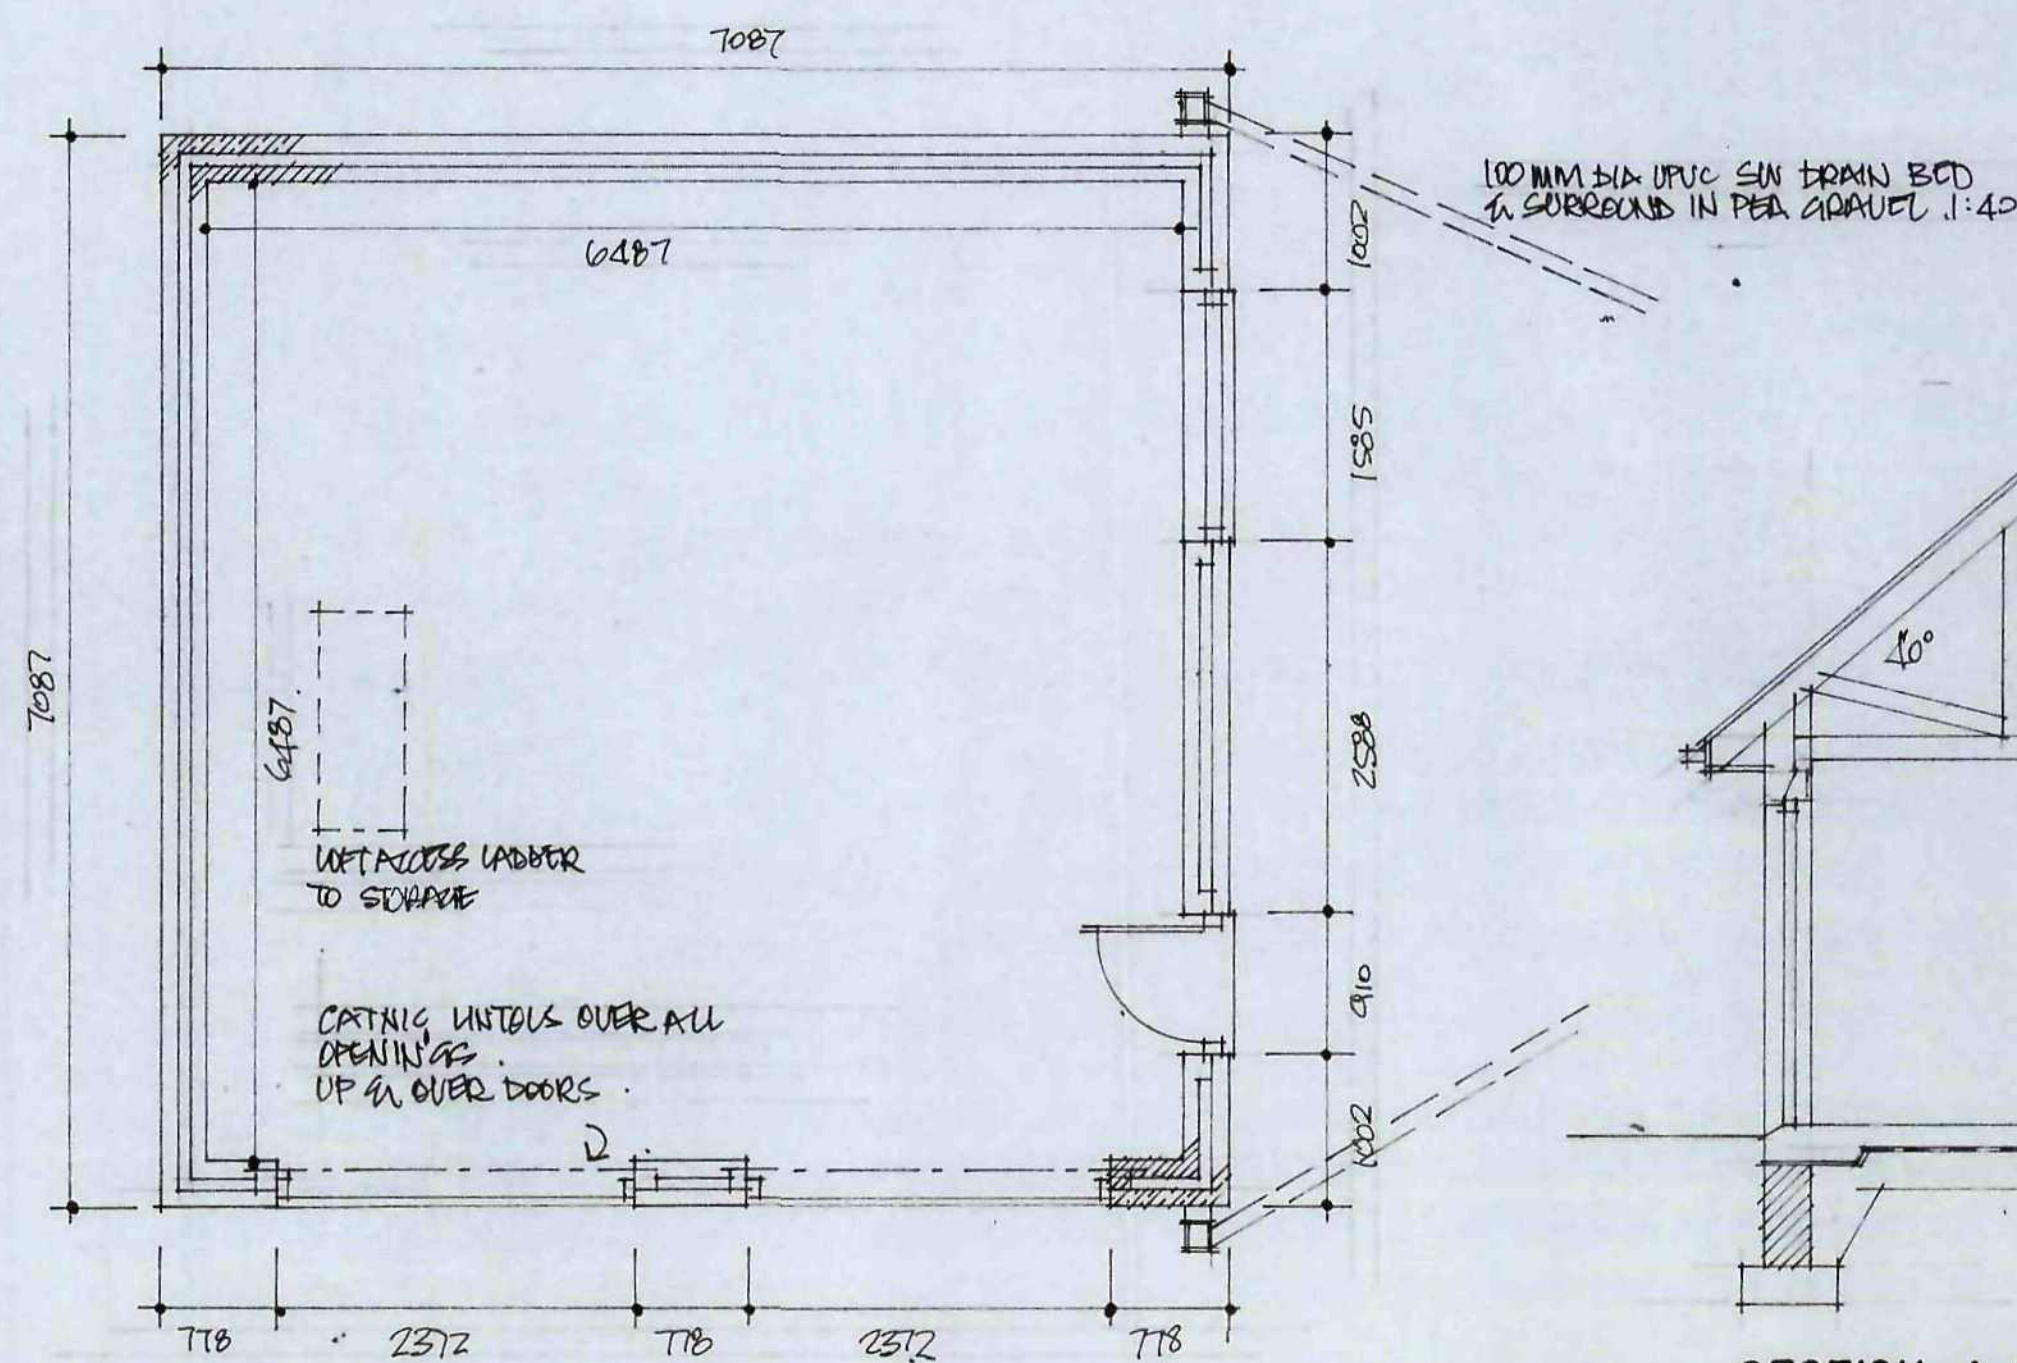


PLAN

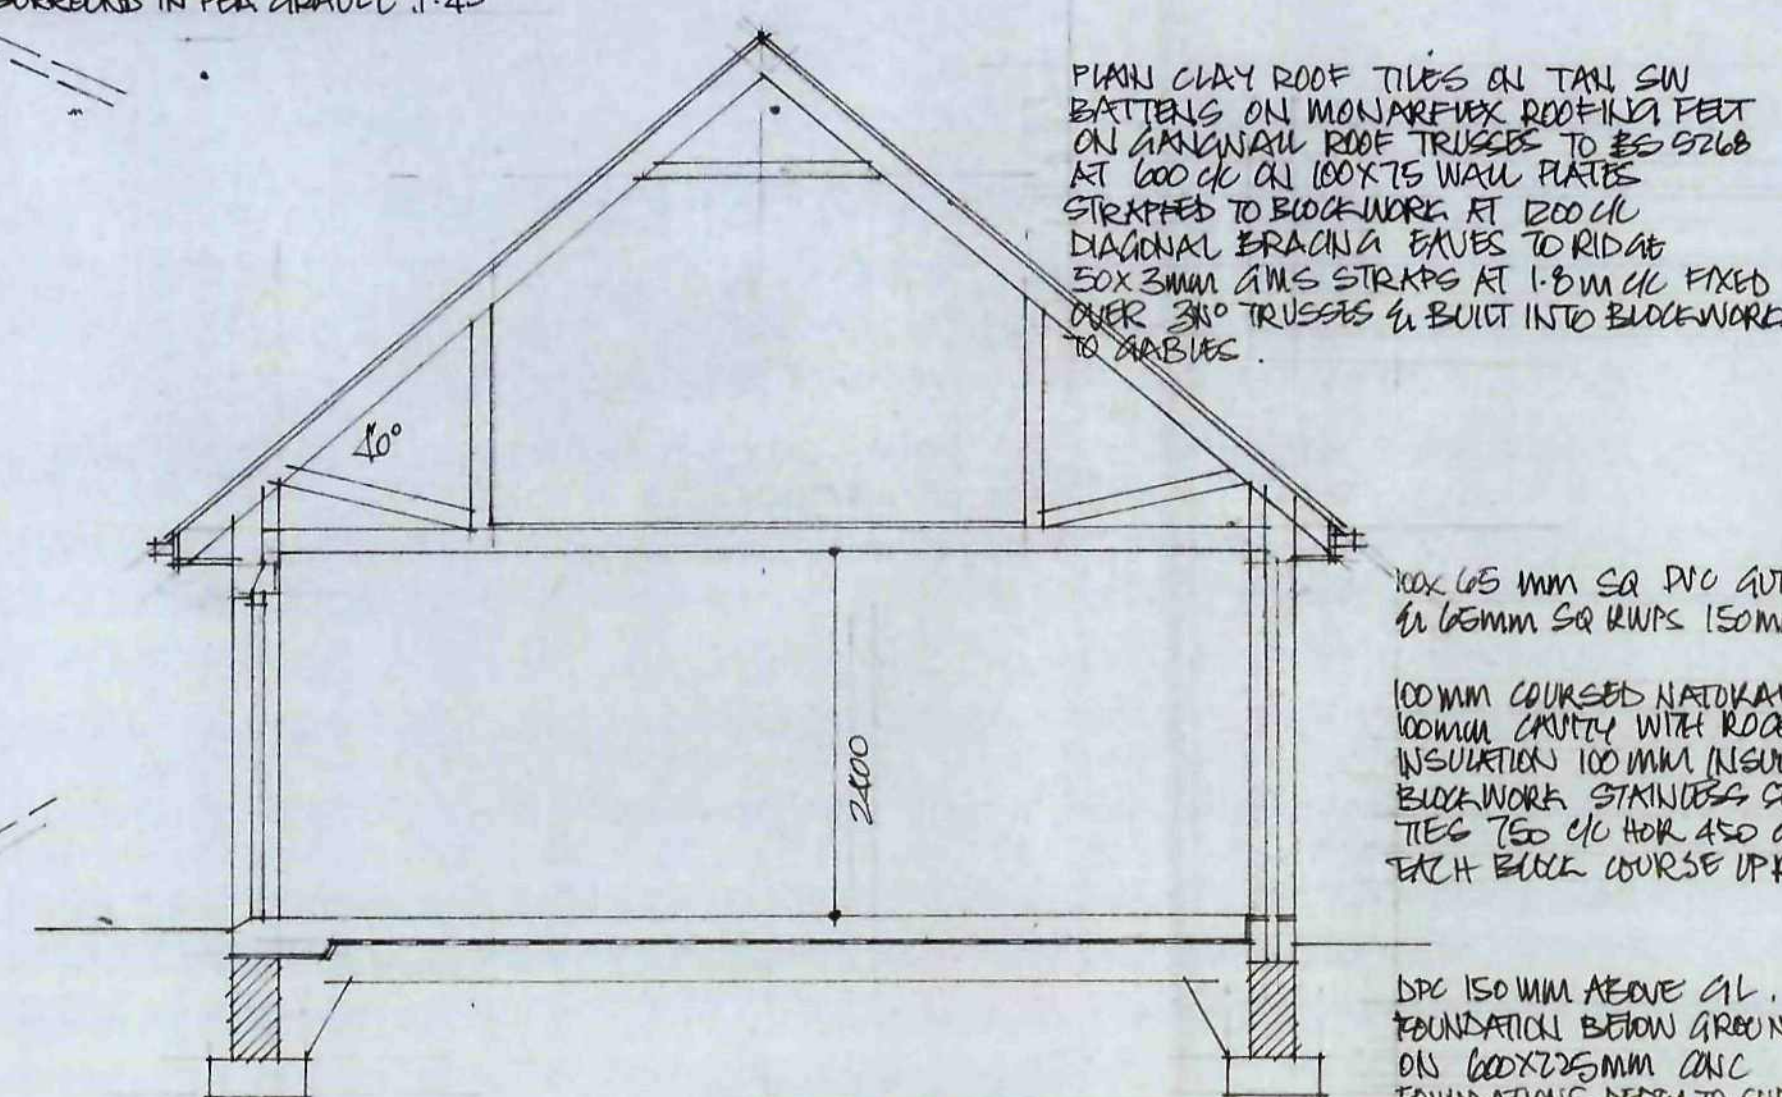

SECTION A A

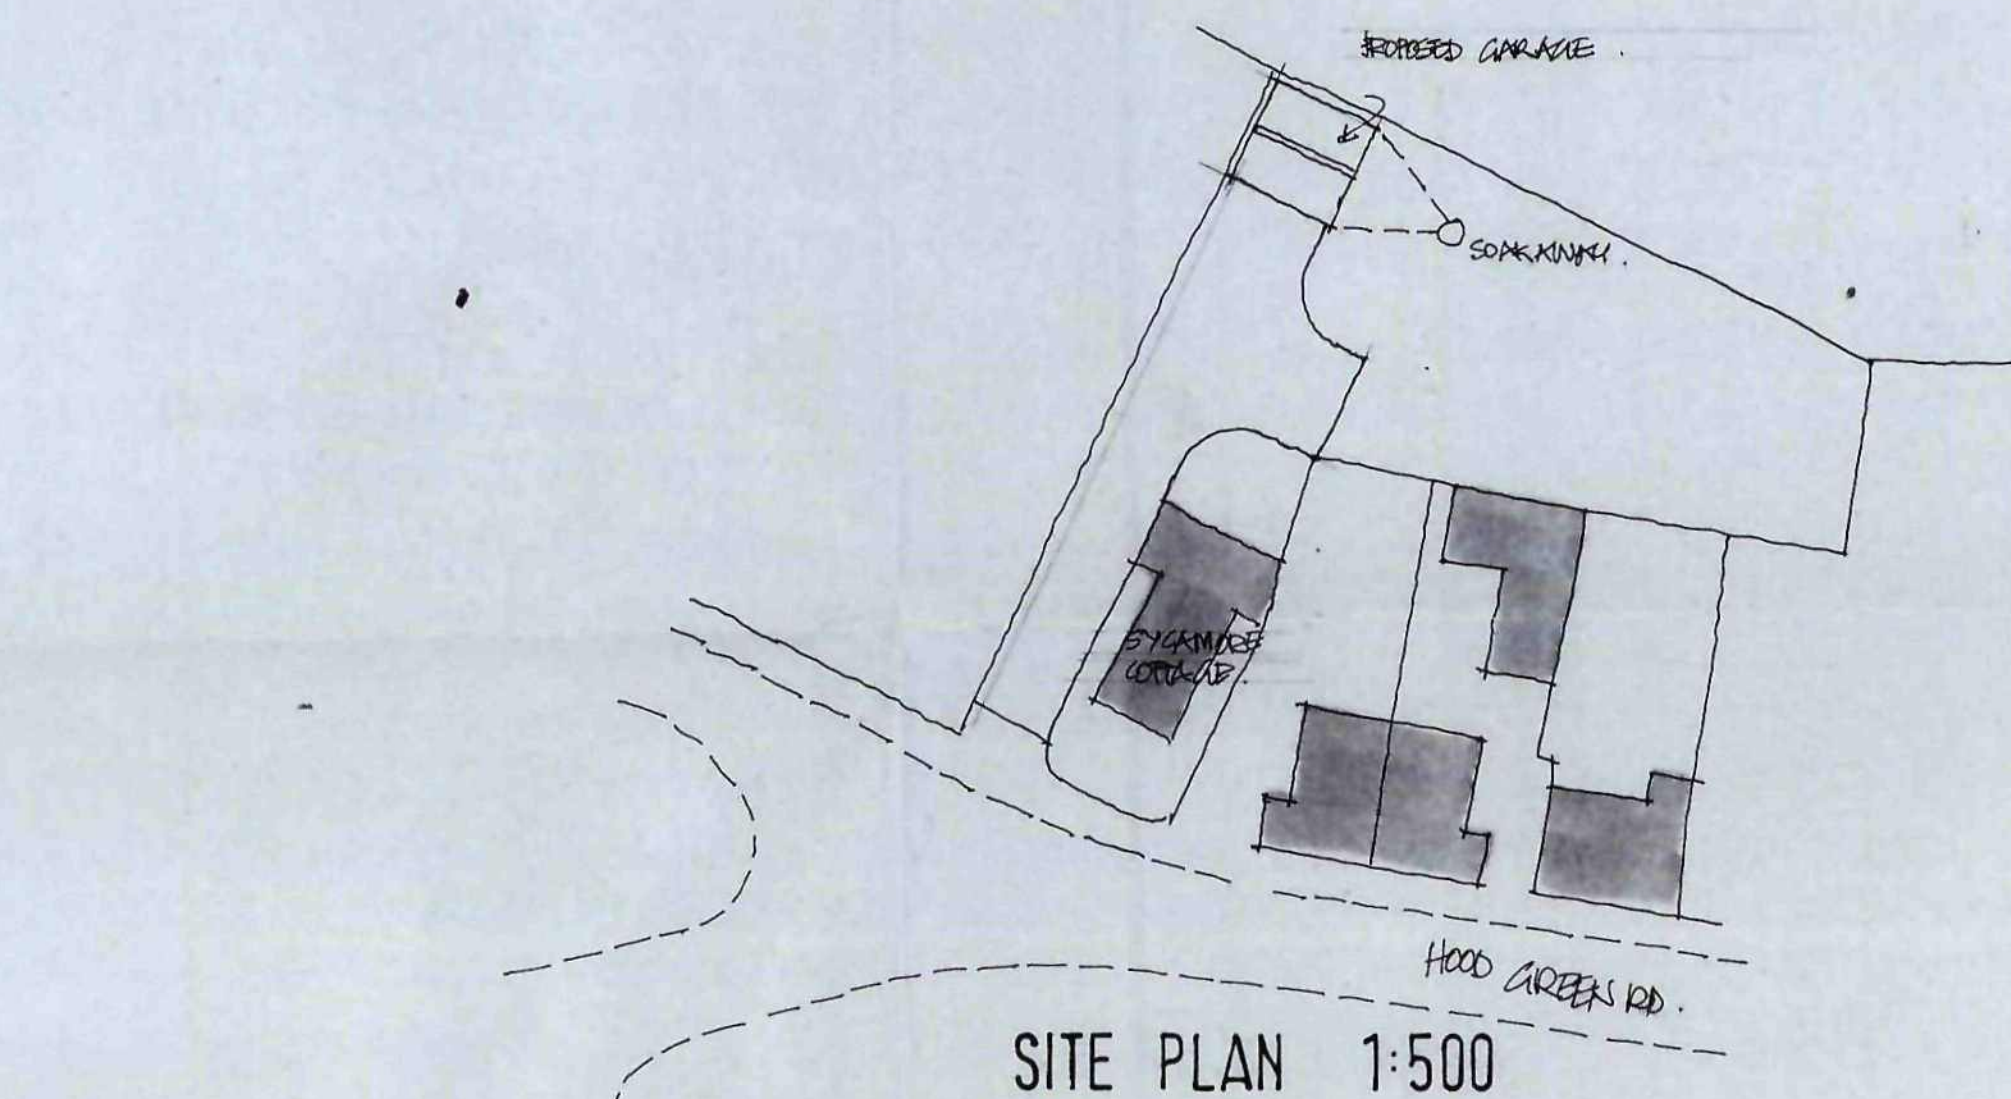

SITE PLAN 1:500

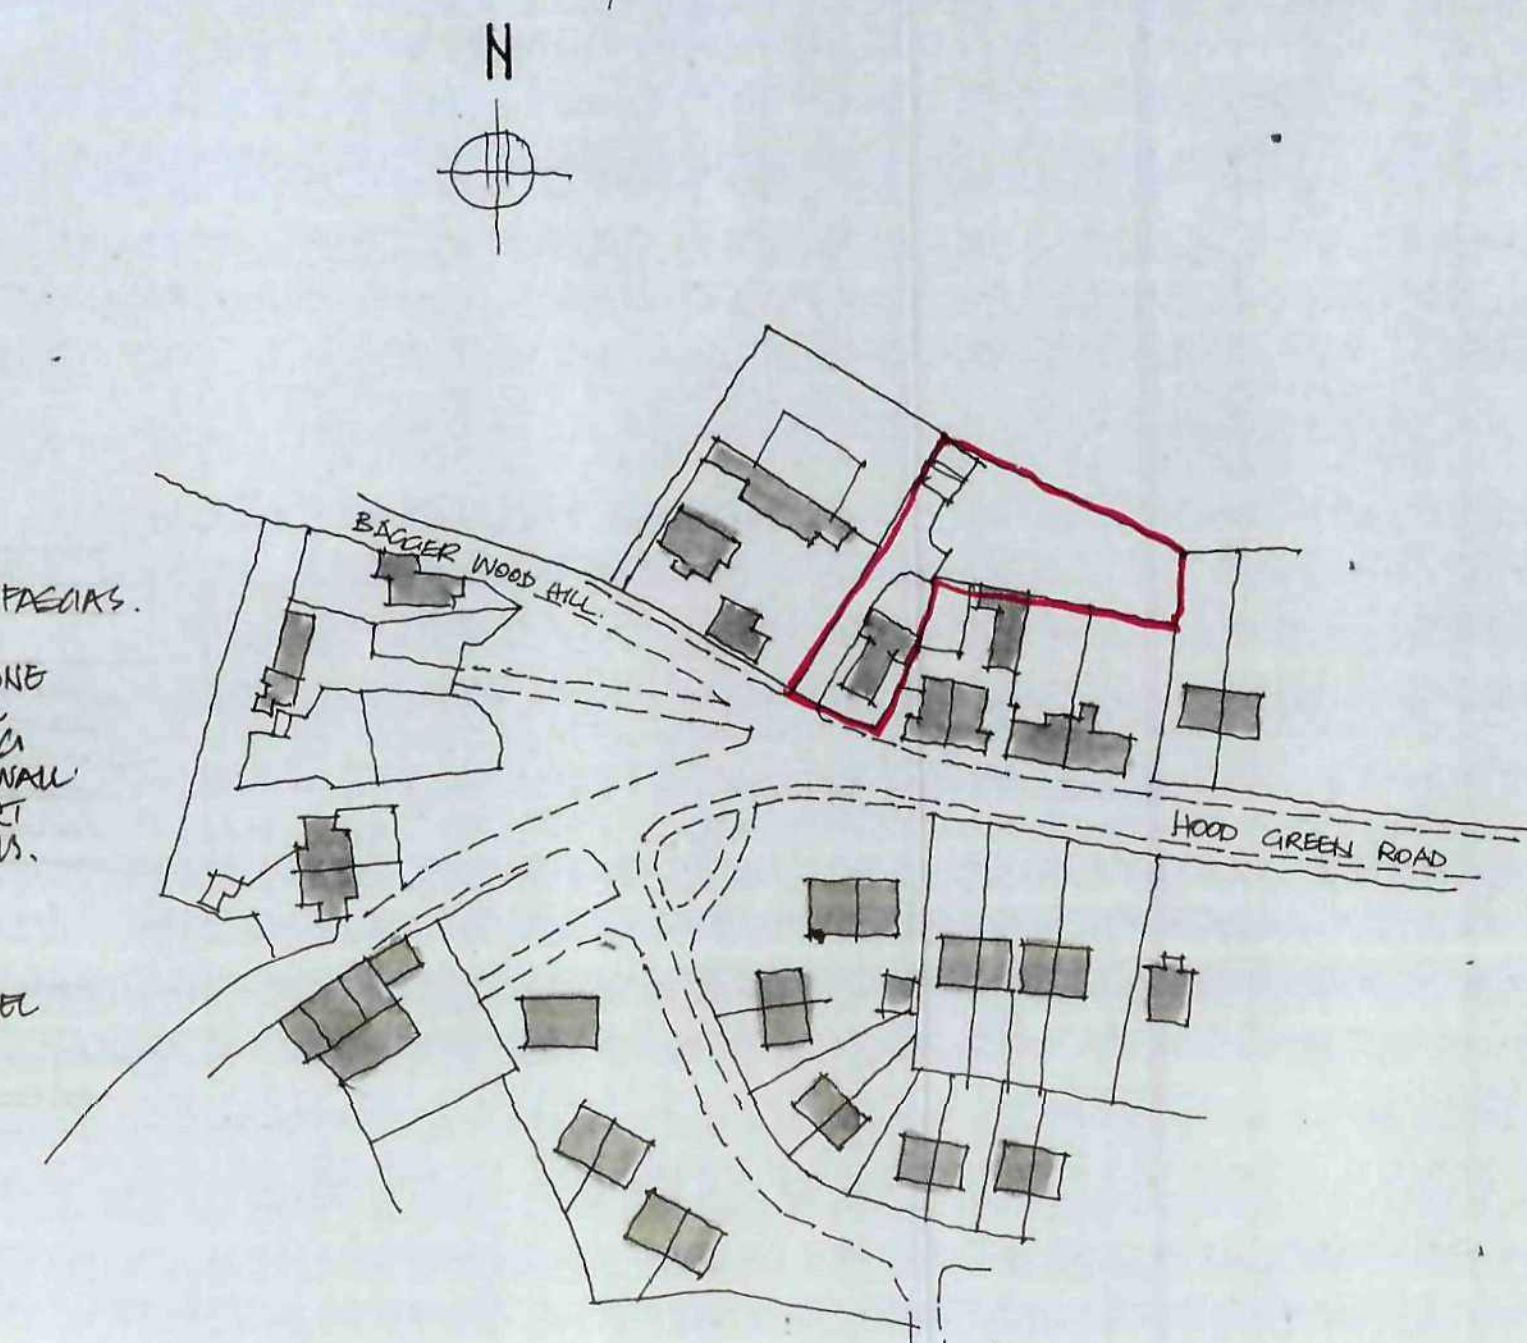

LOCATION PLAN 1:1250

B	ROOF RIGIDS 1.1m FOR STORAGE	17.10.12
Ref:	Revision	Date

Client
MR J GUCTION

Project
SYCAMORE COTTAGE
HOOD GREEN RD
STAINBOROUGH

Title
REVISED PROPOSALS

Scale:	1:50	Drawn:	SL
Date:	NOV '09	Drawing No:	P/2/148 B

BDS

BUILDING DESIGN SERVICES
15 Hunters Avenue Barnsley S70 6PL
TEL: 01226 733224