


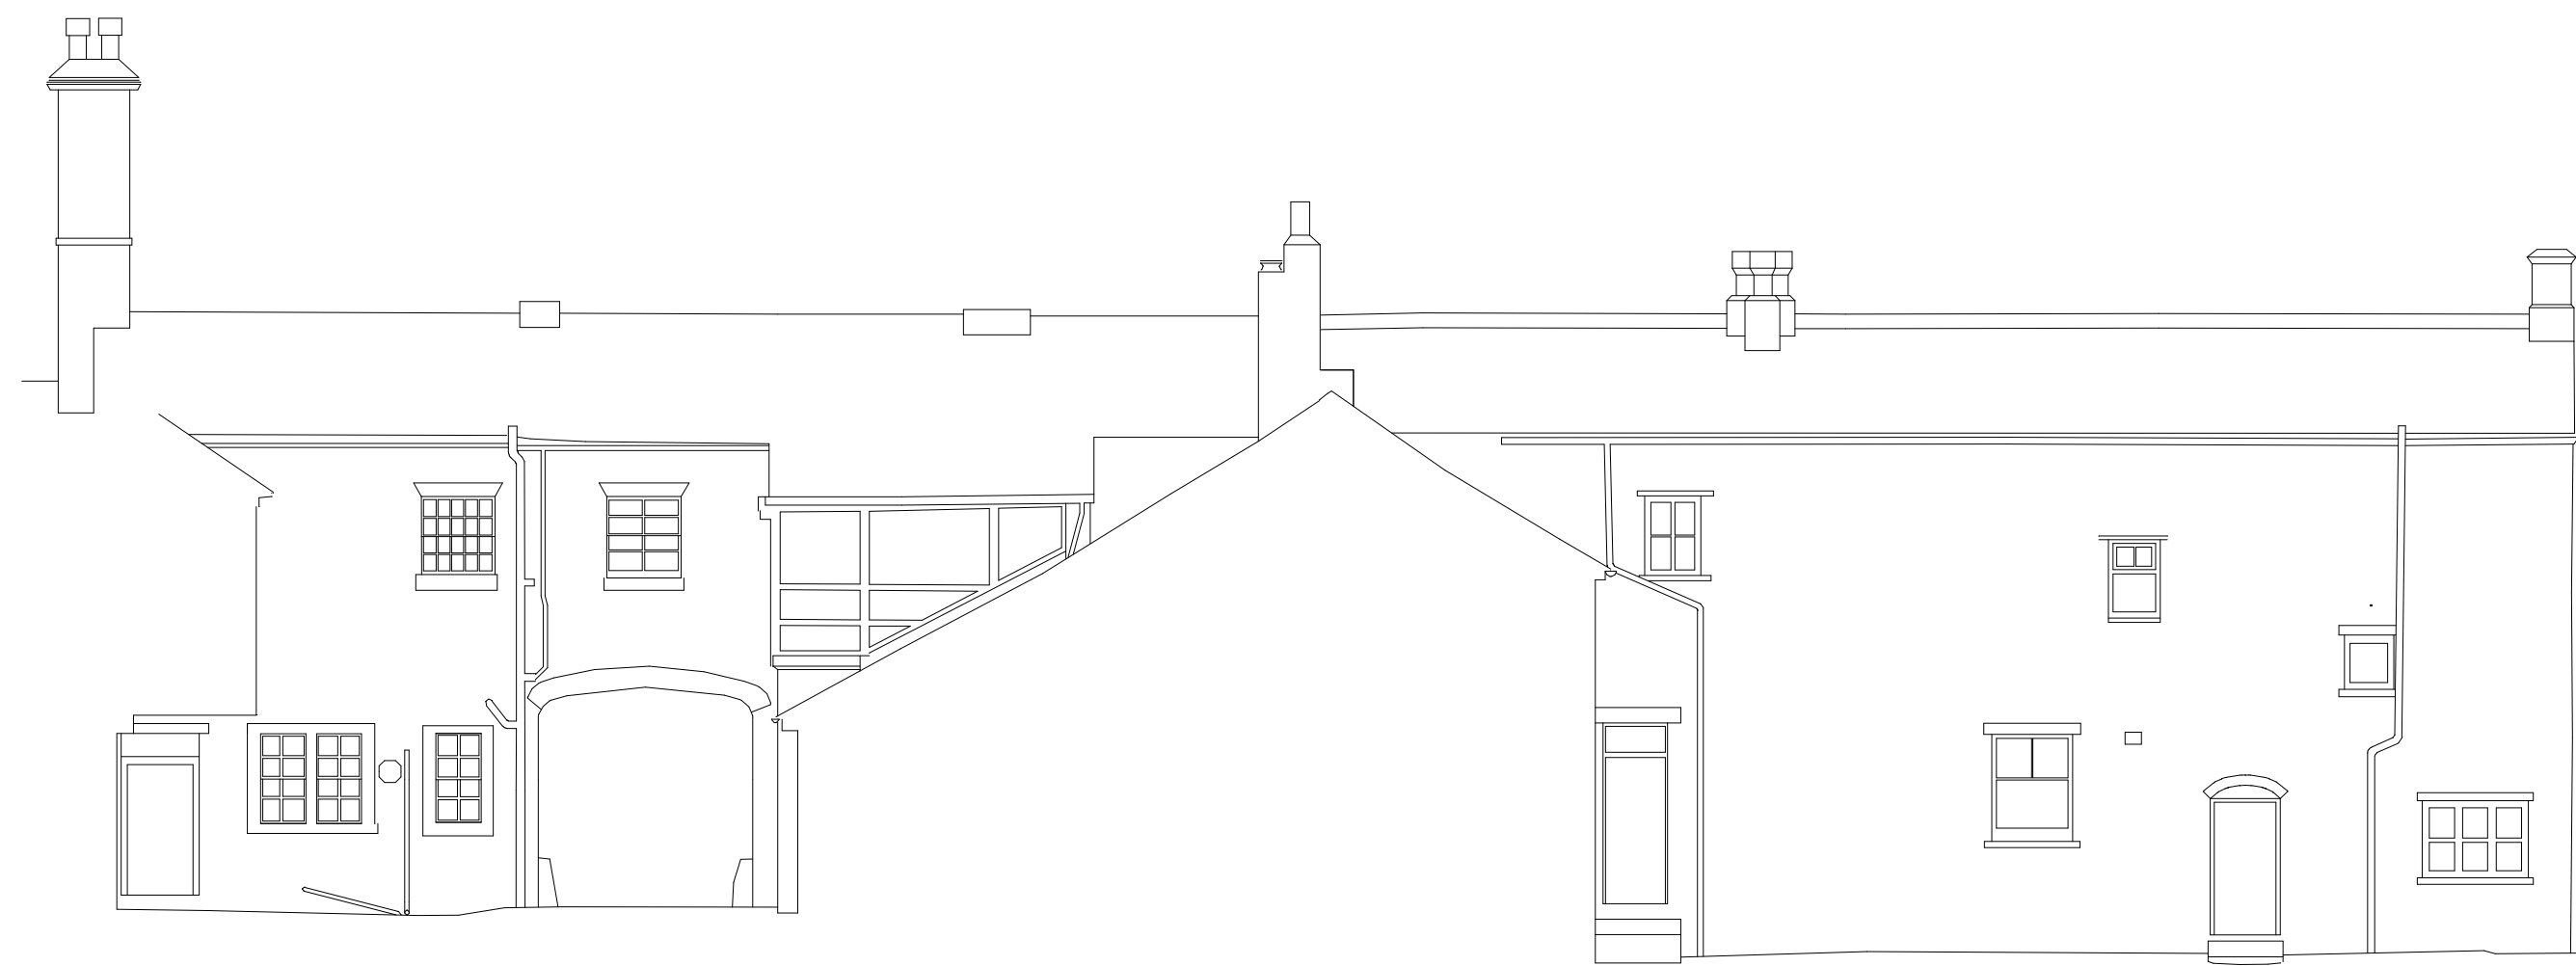


SOUTH ELEVATION




EAST ELEVATION




NORTH ELEVATION

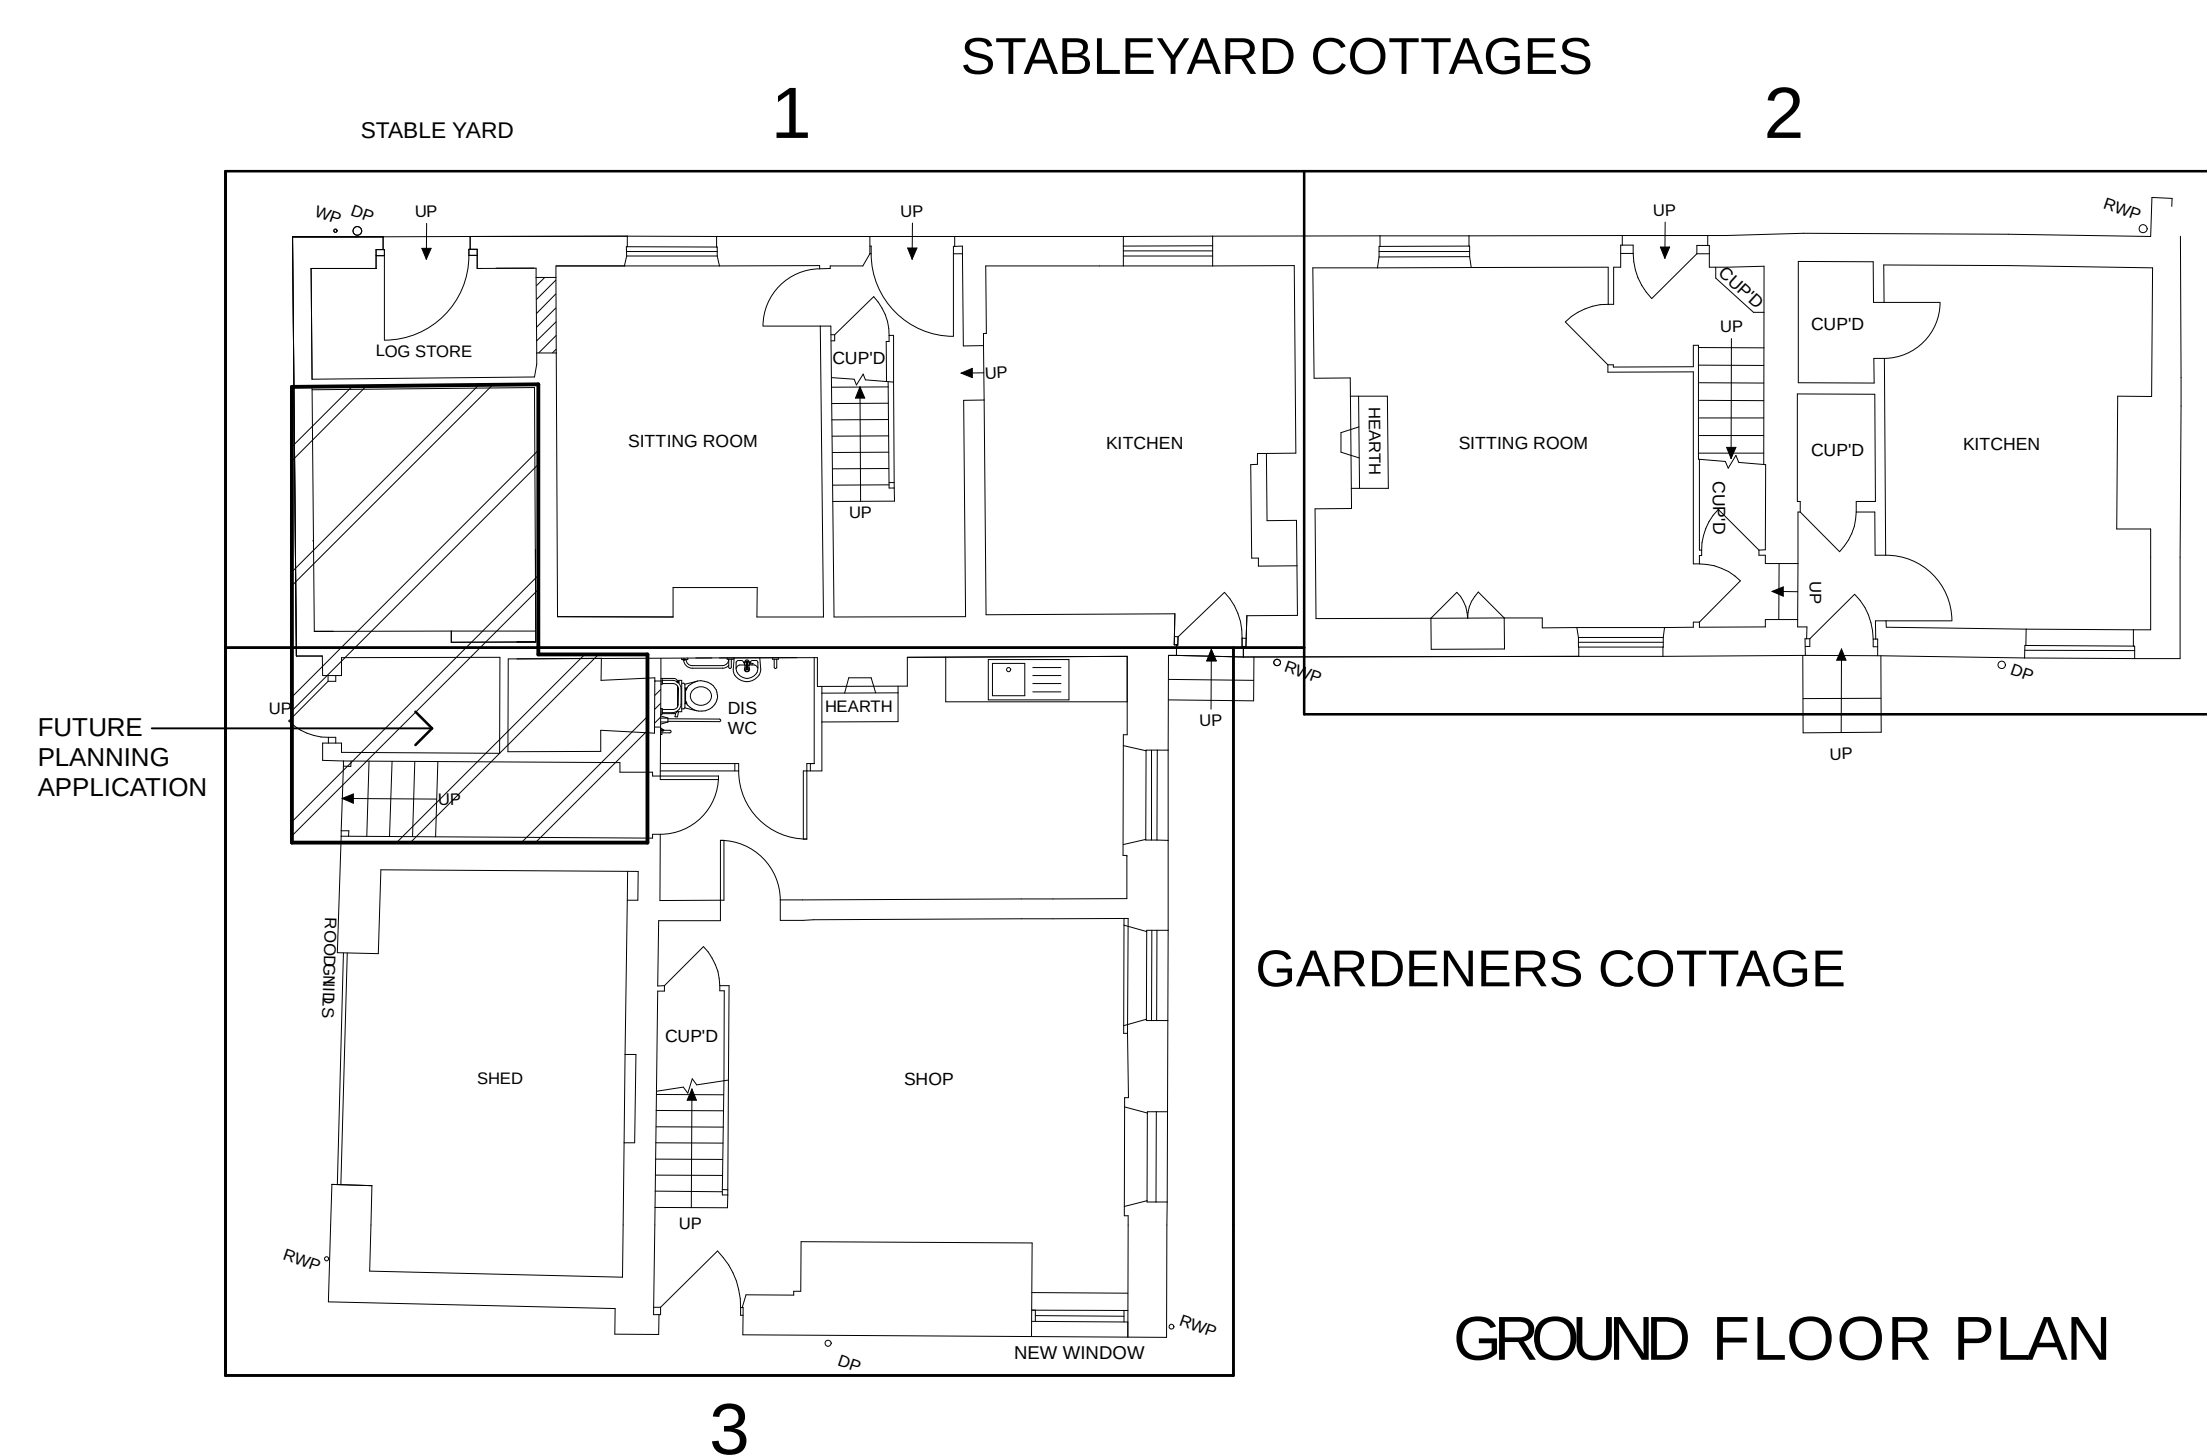

GROUND FLOOR PLAN

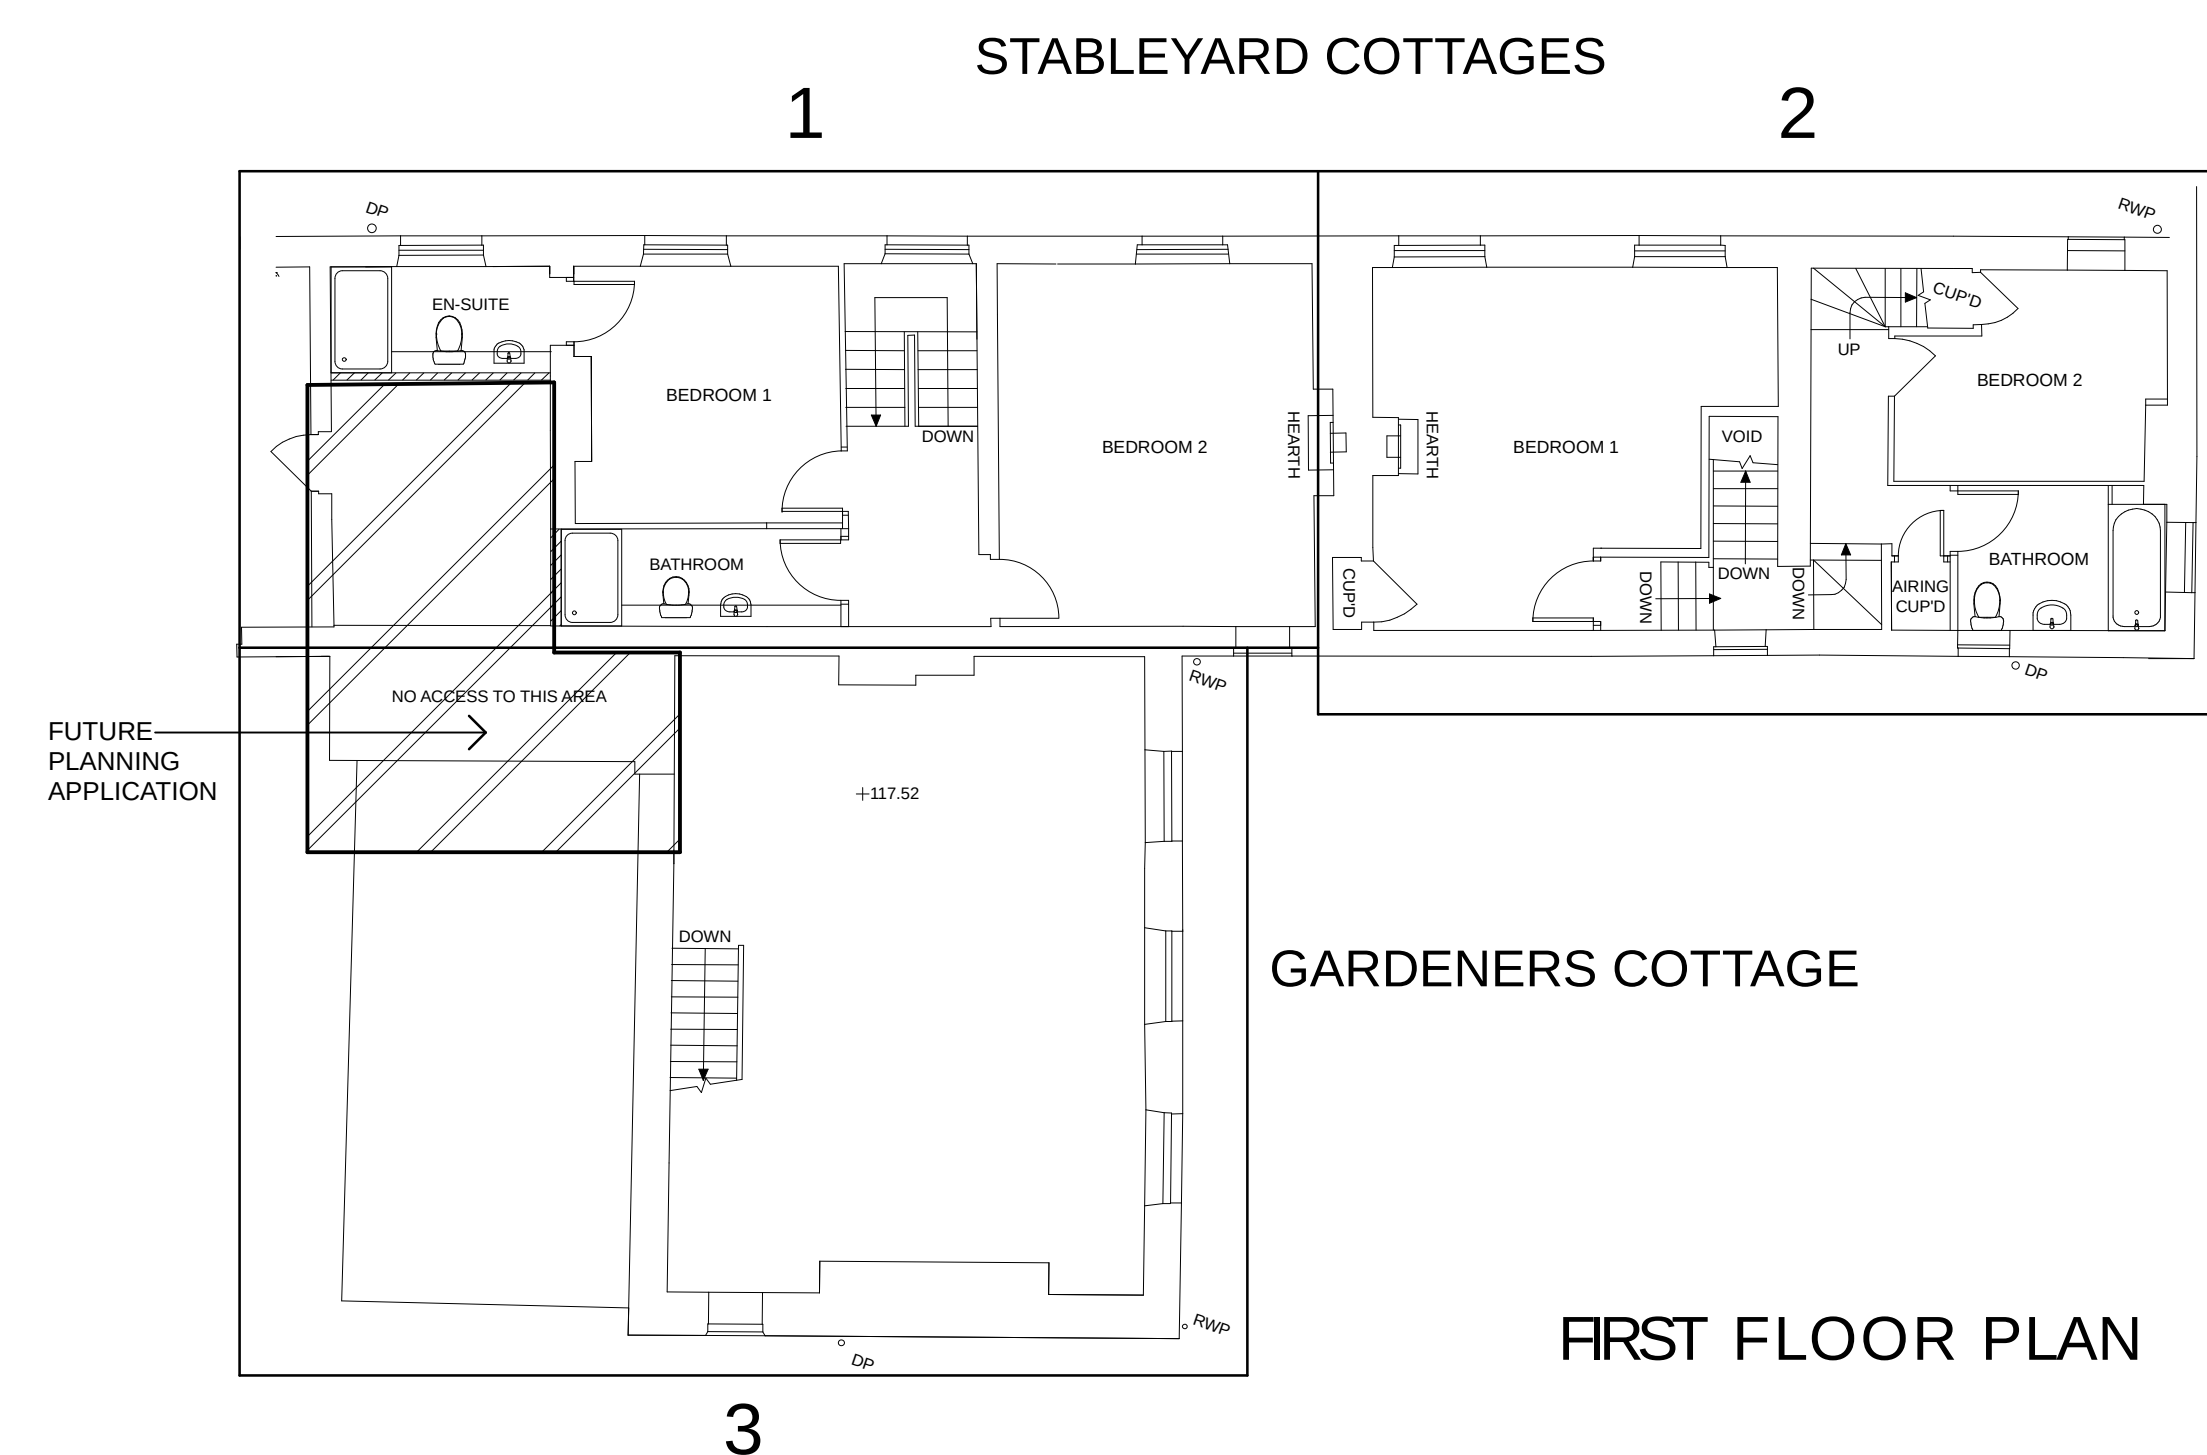

FIRST FLOOR PLAN

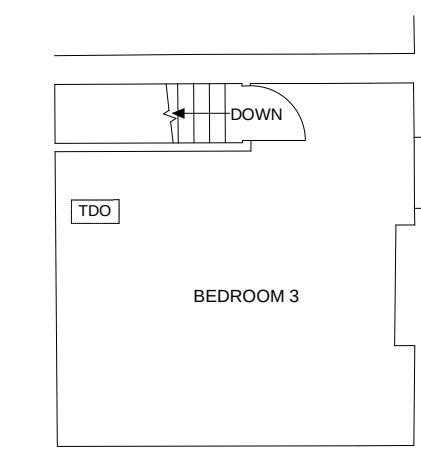

SECOND FLOOR PLAN



DRAWING TITLE:

STABLEYARD COTTAGES - PROPOSED PLANS & ELEVATIONS

JOB DESCRIPTION:

CANON HALL PARK, BARNSELEY

DRAWING SCALE: 1:100 @ A1	DATE: JANUARY 2016	DRAWING REF: 2577.108
------------------------------	-----------------------	--------------------------

BAART HARRIES NEWALL
ARCHITECTS
1 WILDERHOPE HOUSE
POUNCEY GARDENS
BELL VUE
SHREWSBURY SY3 7JL
SHREWSBURY
Fax: 01743 364944
Tel: 01743 365261