



NO CHANGES TO PLANS OR ELEVATIONS

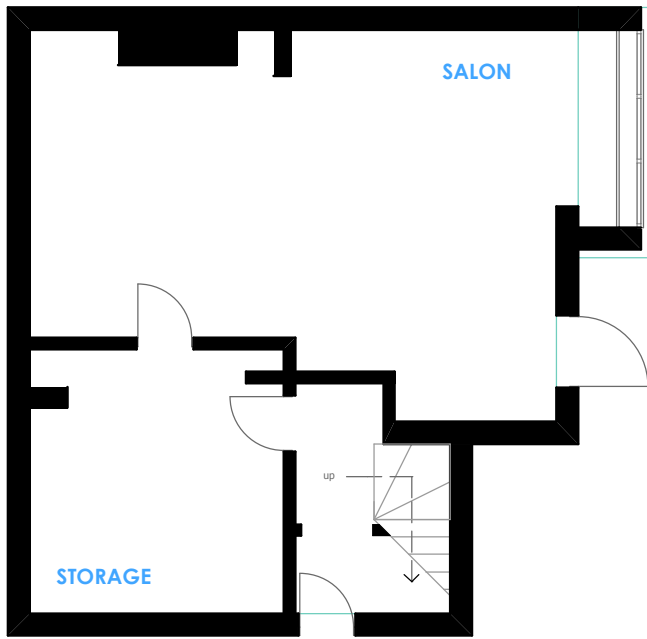


GROUND

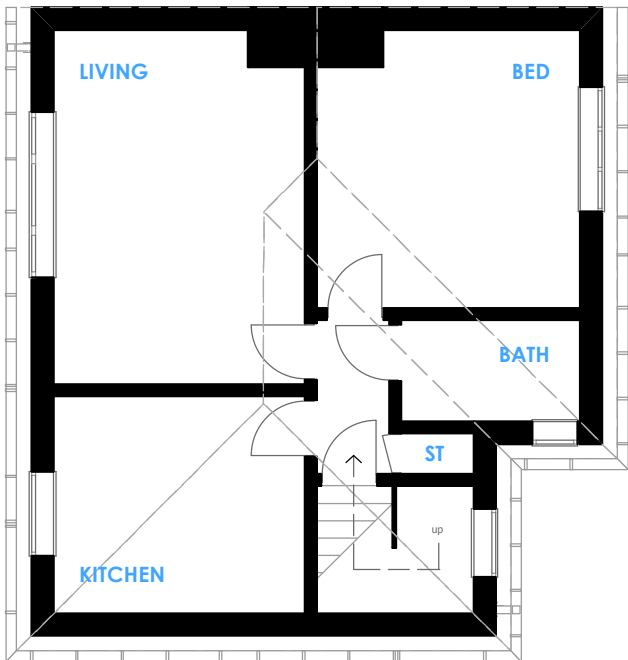


FIRST


PROPOSED FLOOR PLANS - SCALE 1:100

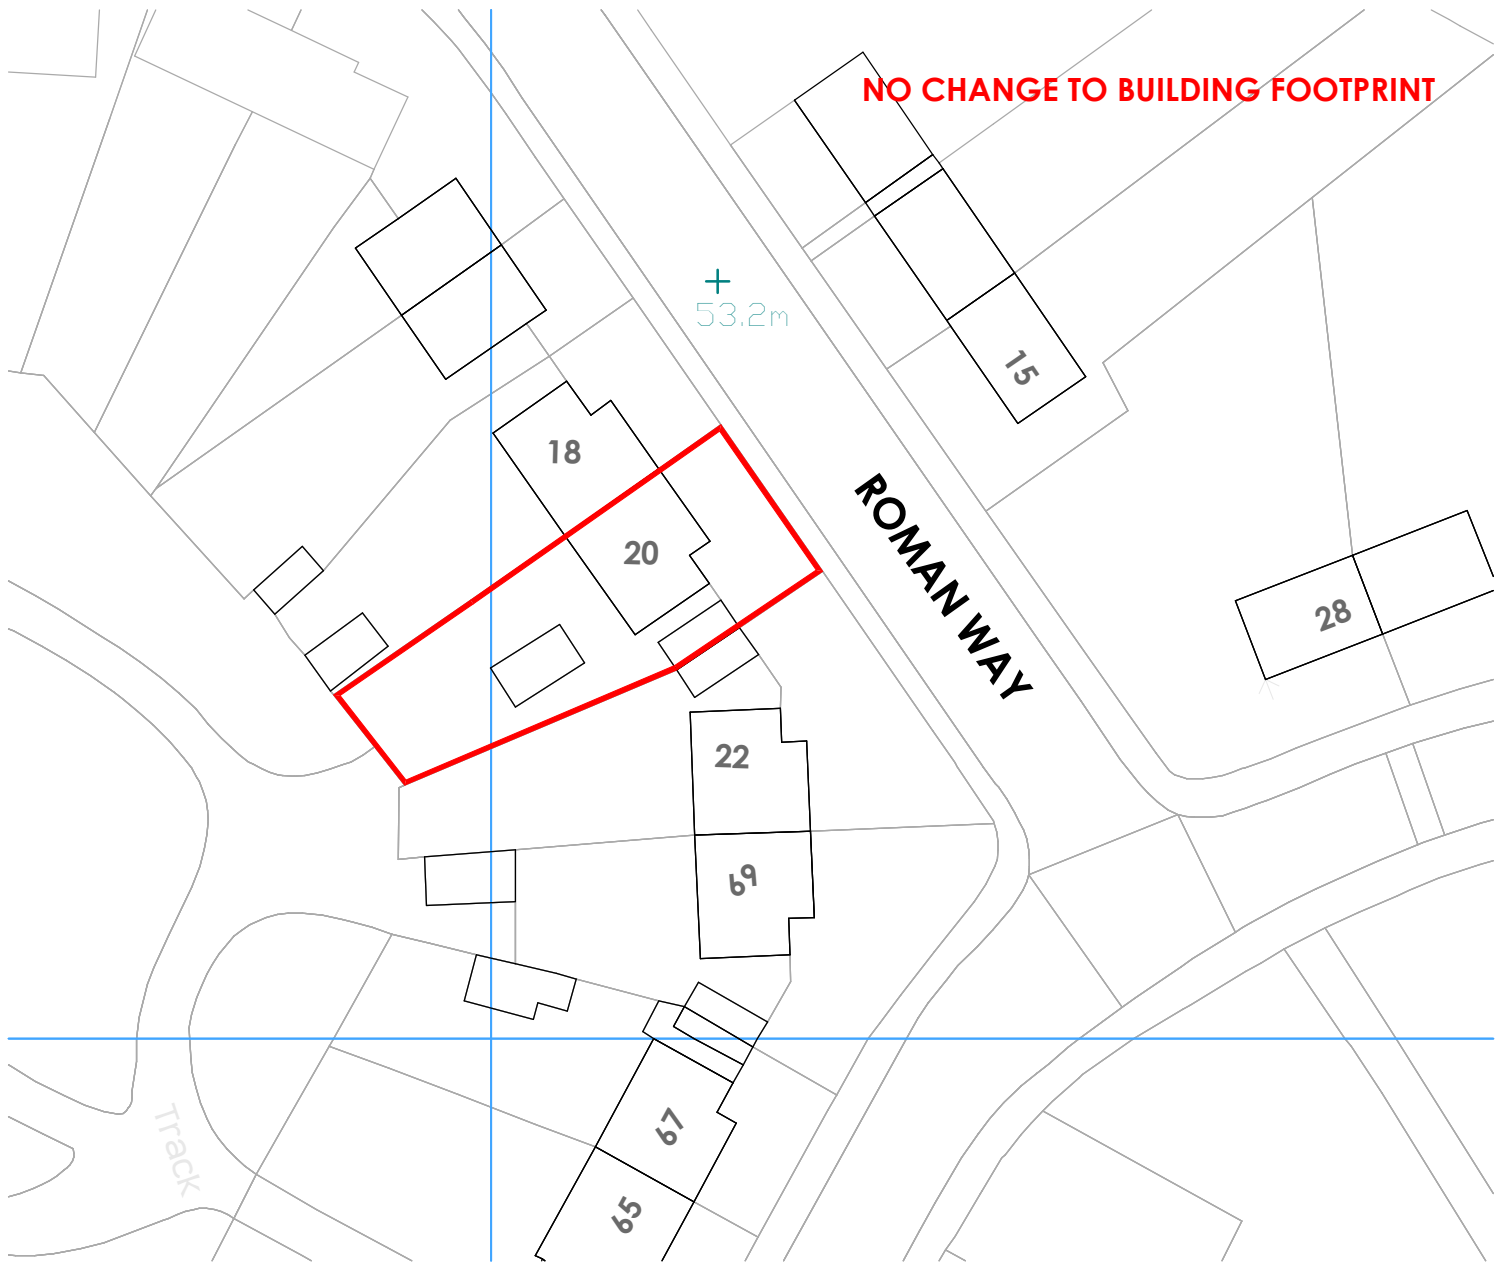


PROPOSED SITE PLAN - SCALE 1:500

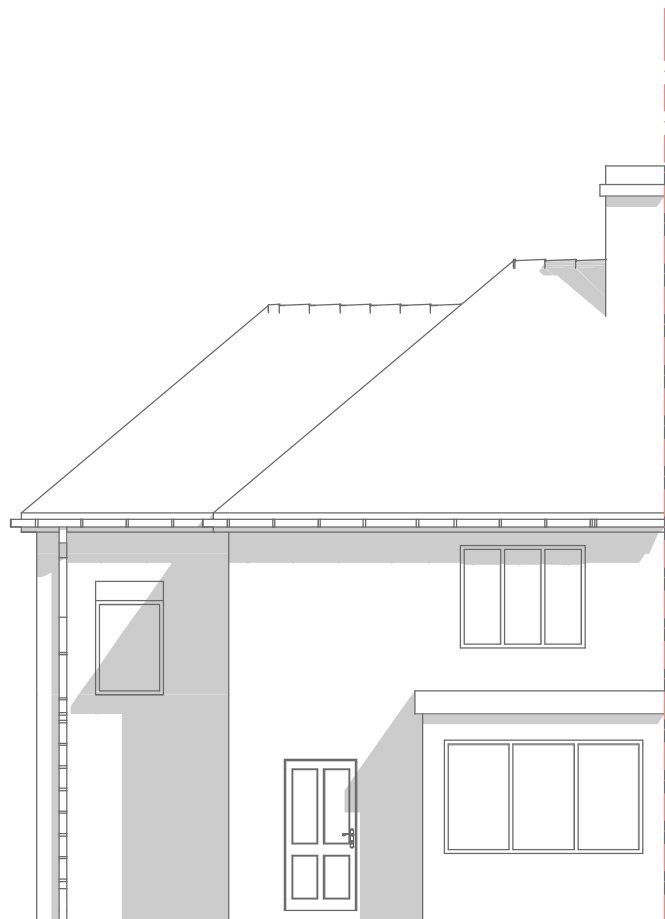


FRONT ELEVATION

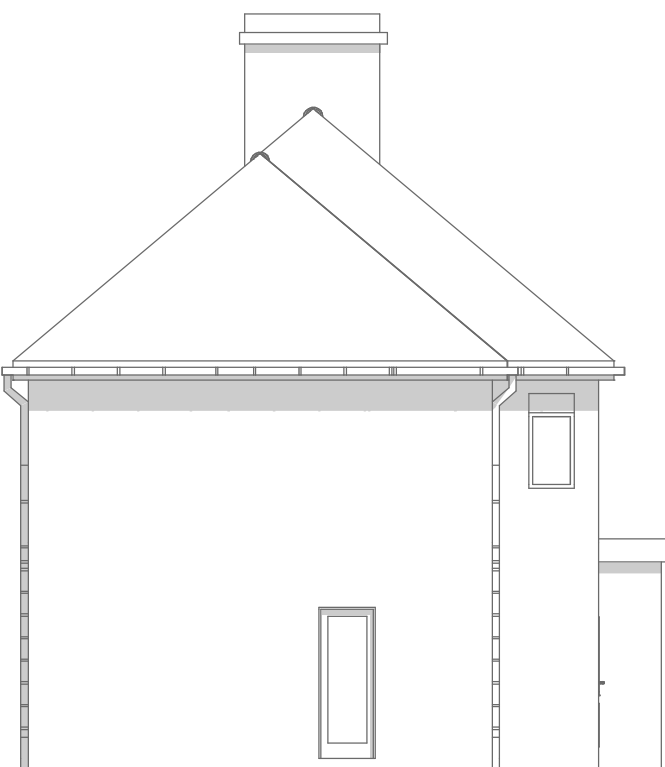

SIDE ELEVATION

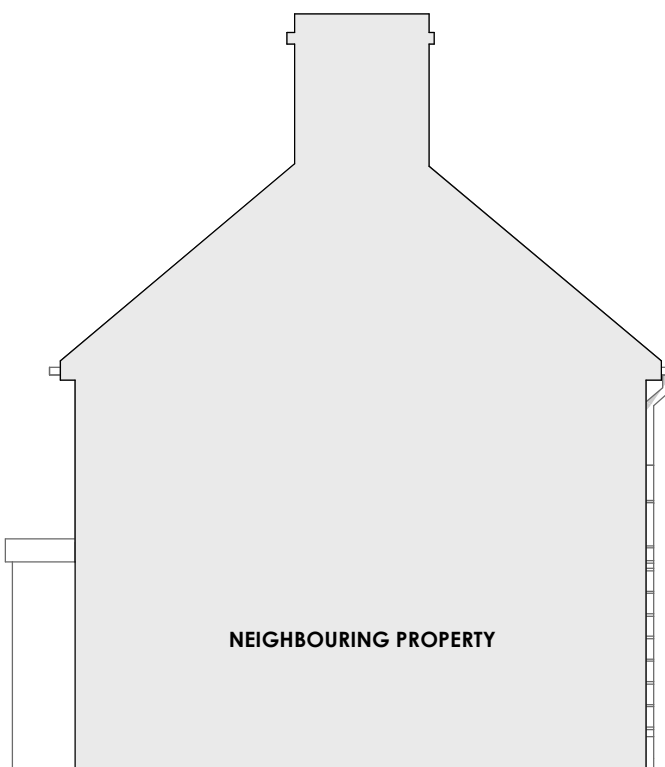



SIDE ELEVATION FACING 18 ROMAN WAY

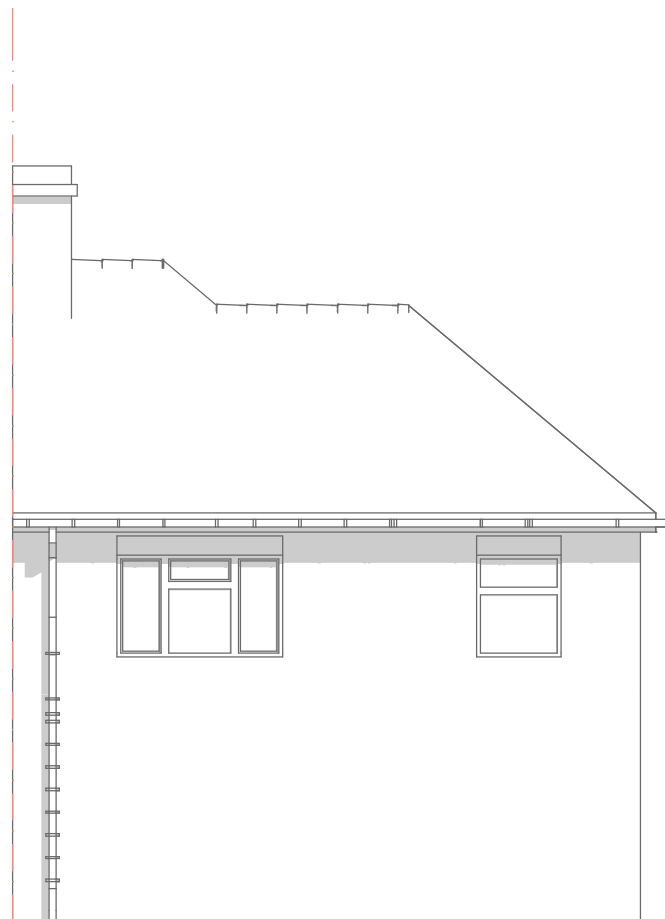

REAR ELEVATION

PROPOSED ELEVATIONS - SCALE 1:100

This drawing and the works depicted within are the copyright of :
Plan My Property
and may not be reproduced or amended except by written permission of :
Plan My Property
and for use on this site only.
Before commencement of the works the contractor must check and verify all buildings and site dimensions and levels, all relevant sewer outfalls, invert levels and connection points.
This drawing must be read in conjunction with and checked against all structural, specialist and detail, layout and engineering drawings.
The contractor must satisfy himself with the adequacy of the site investigation information used and should ensure that adequate foundations appropriate to the ground conditions are used for any part of the works.
This drawing should not be relied upon to give information on ground conditions and foundations.
The Contractor is to carry out the work in compliance with the Building Regulations, relevant current British Standards

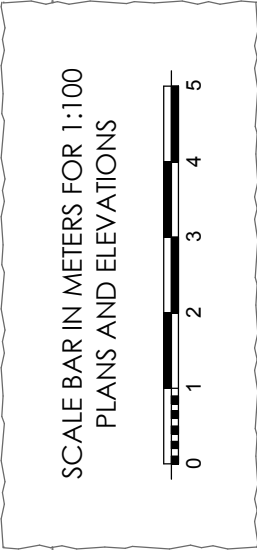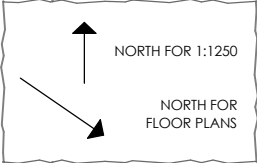

DRAWING INFORMATION
project stage
Planning Application
paper size
A2
property address
20 Roman Way
Thurnscoe
Rotherham
S63 0HF
date:
28th May 2012
drawing number:
20RW : PA 01/02
scale
As Indicated
PROVISIONAL

Plan My Property
phone
07859 056 819
web
www.planmyproperty.co.uk