

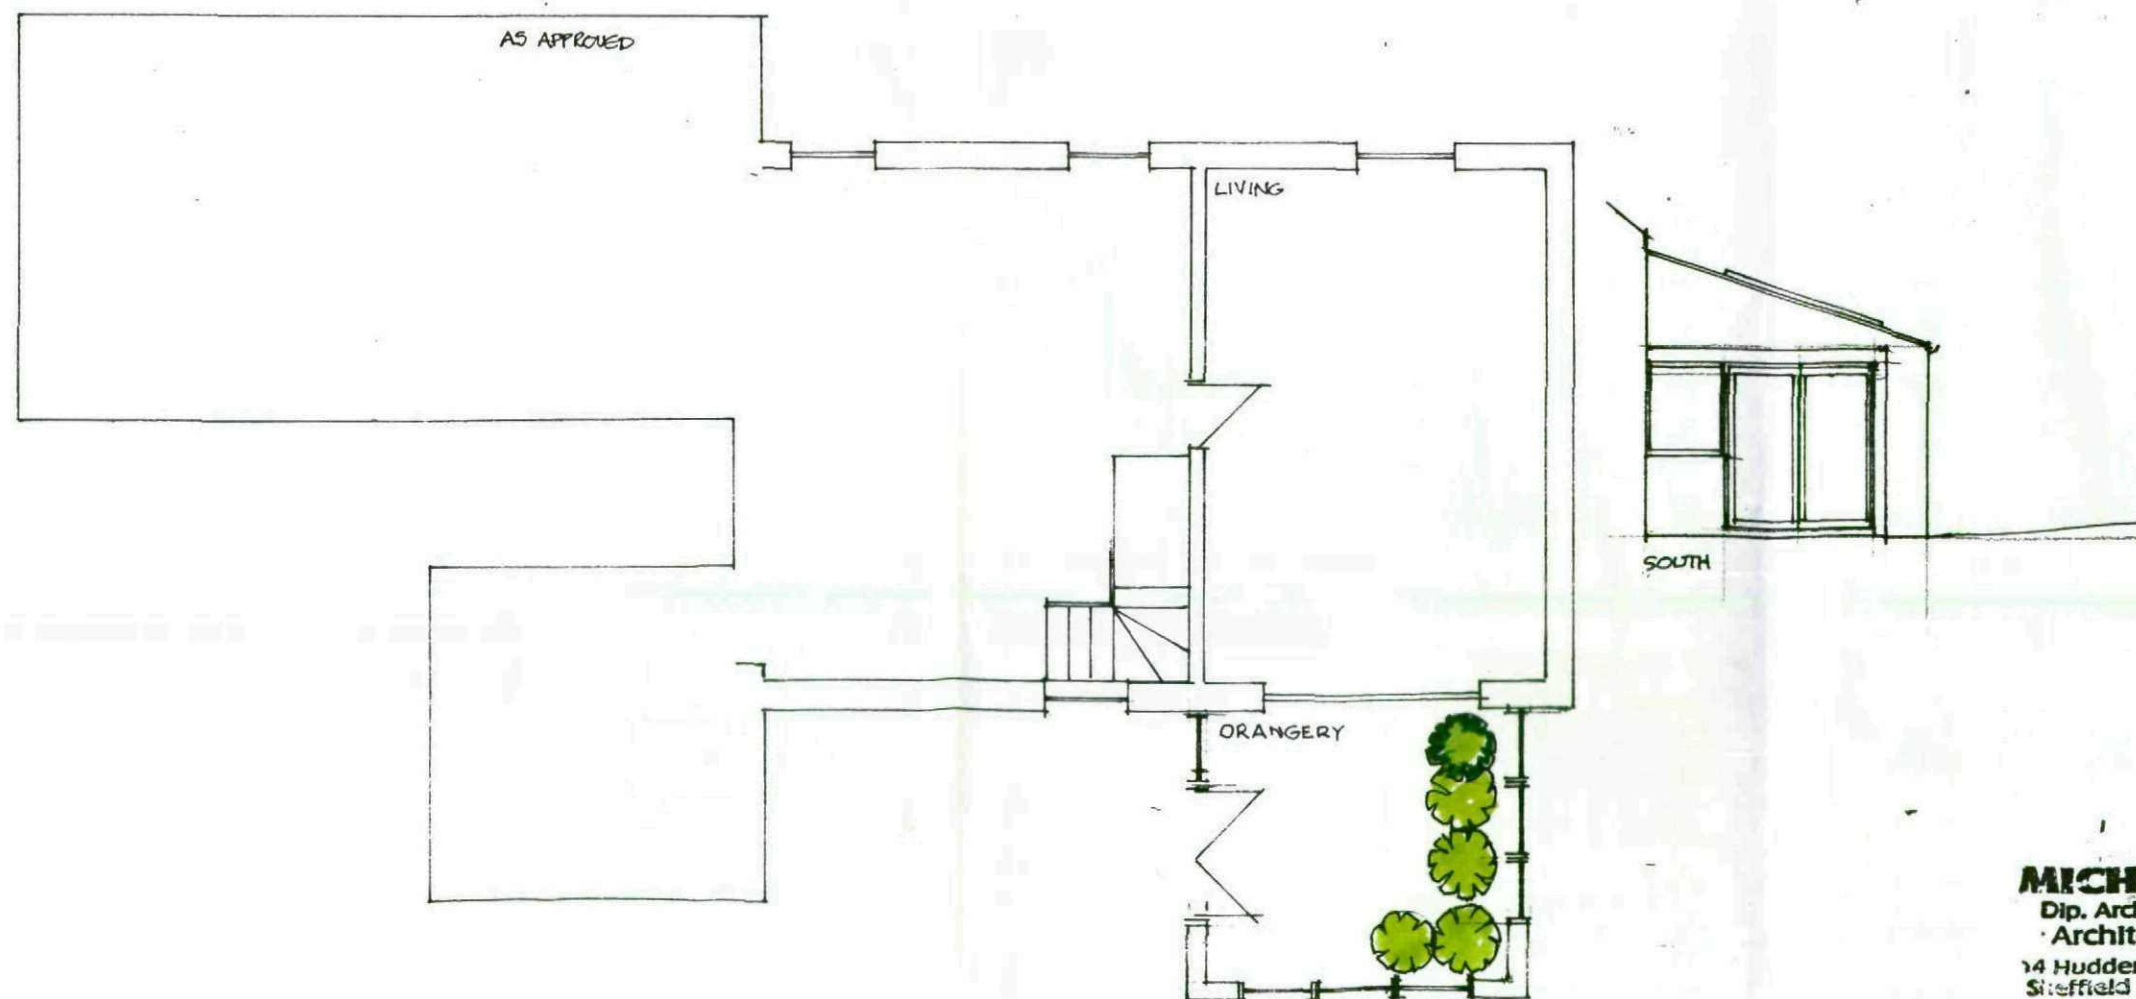
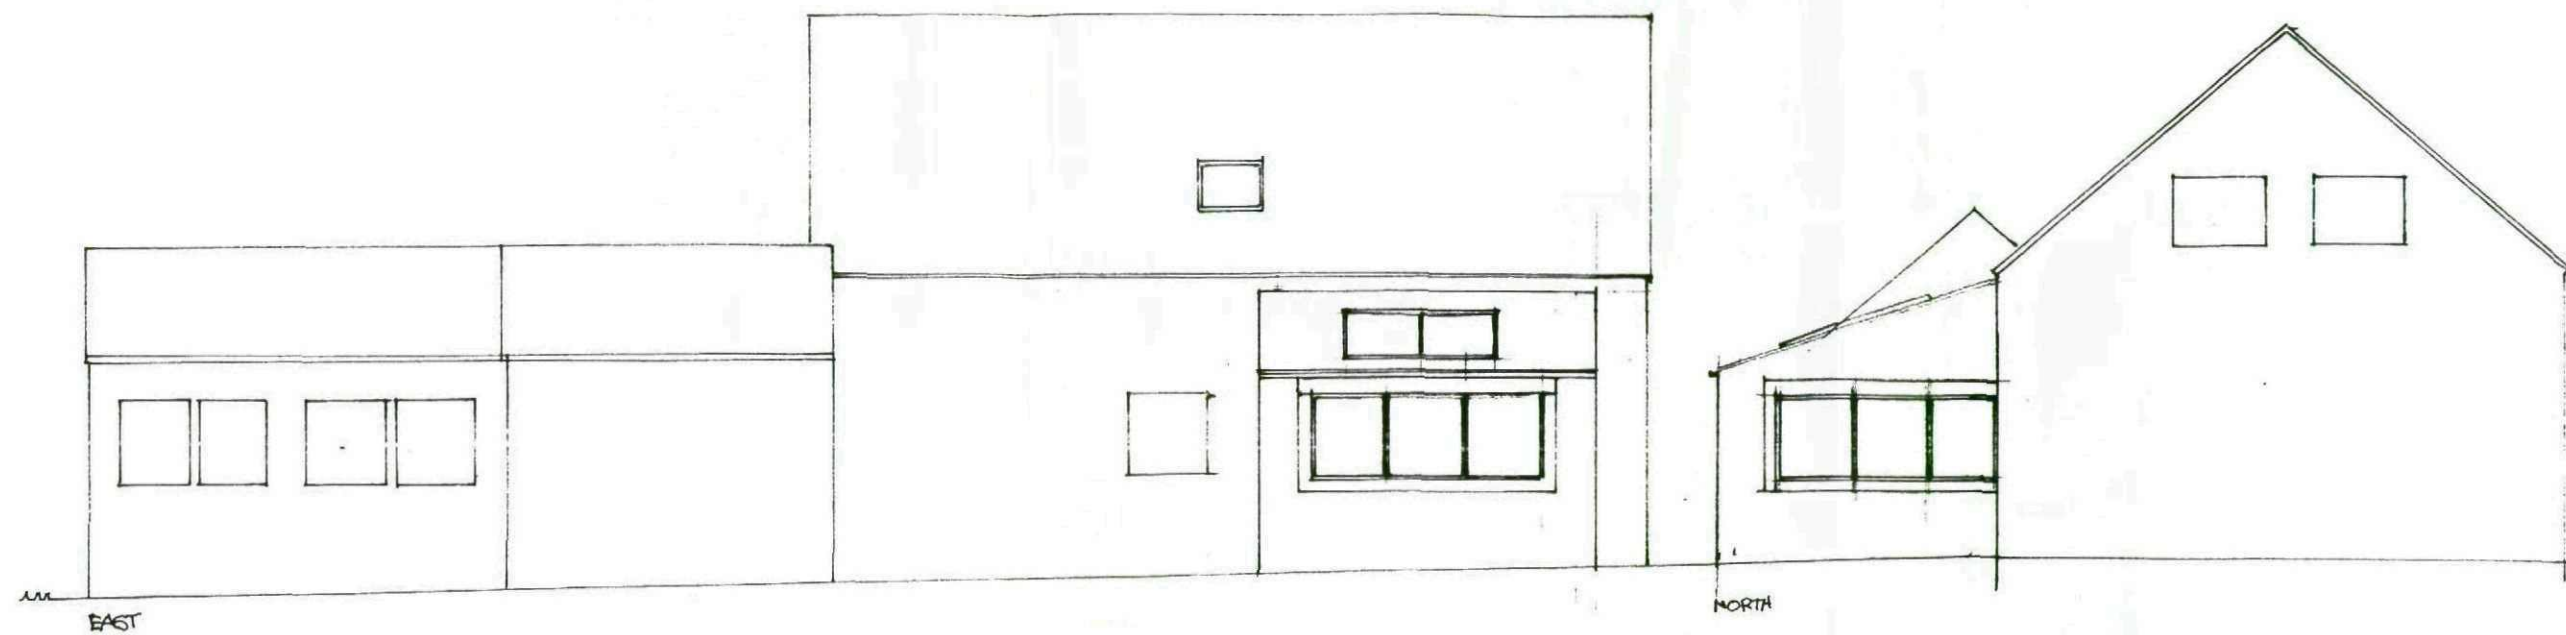
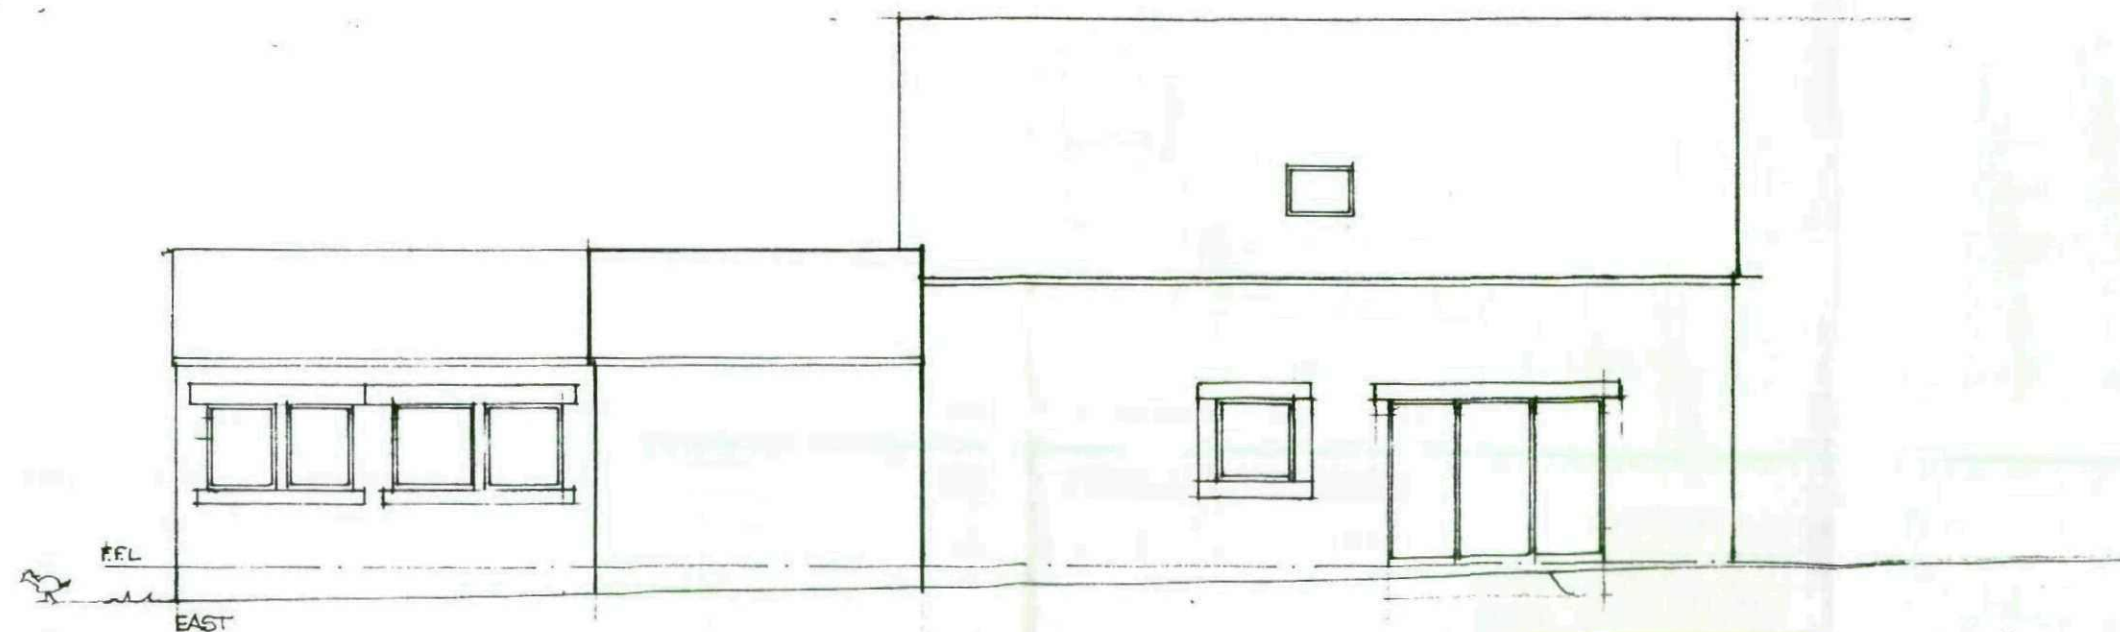


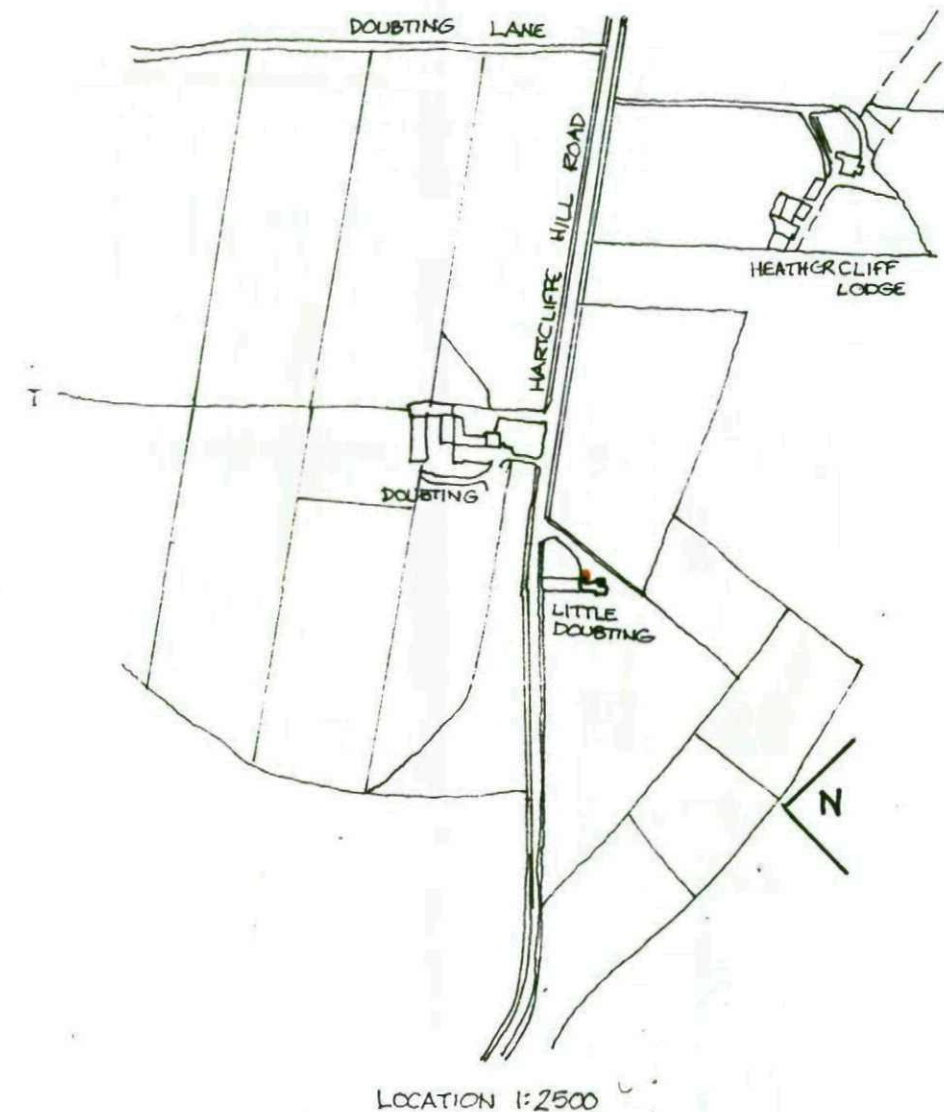


MICHAEL A CLYNCH
 Dip. Arch. Dip. T. P. A.R.I.B.A.
 Architect & Town Planner
 14 Huddersfield Road, Ingbrichworth
 Sheffield S36 7GF Tel: 01226 766308

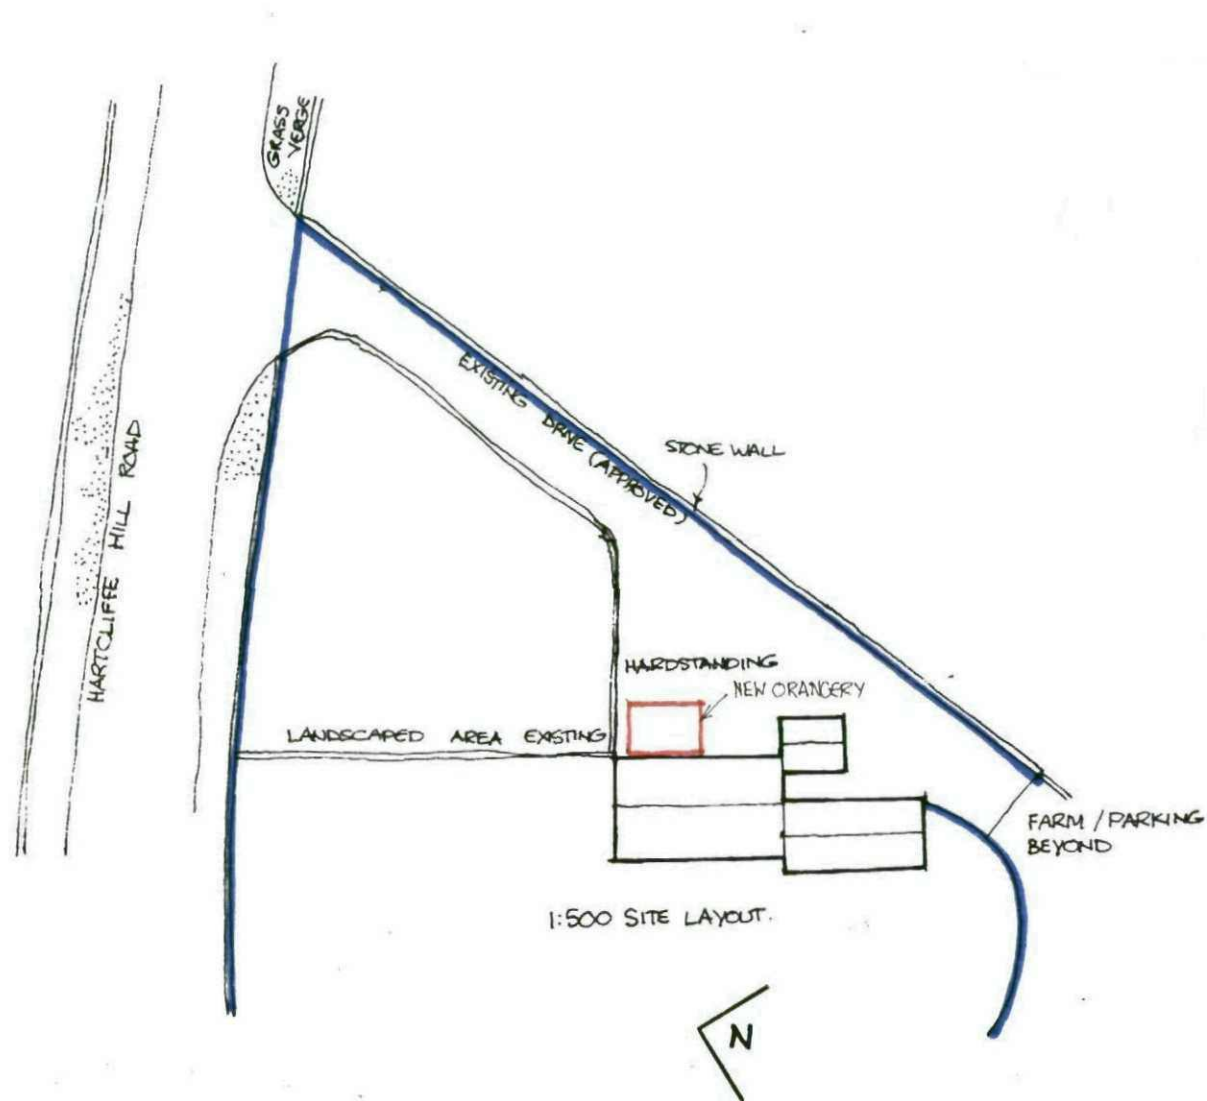


LITTLE DOUBTING FARM - CONVERSION TO DWELLING - ELEVATION - SITE PLANS 1:100 1:500 1:2500 DRG NO 2

(APPROVED 2010/1032)

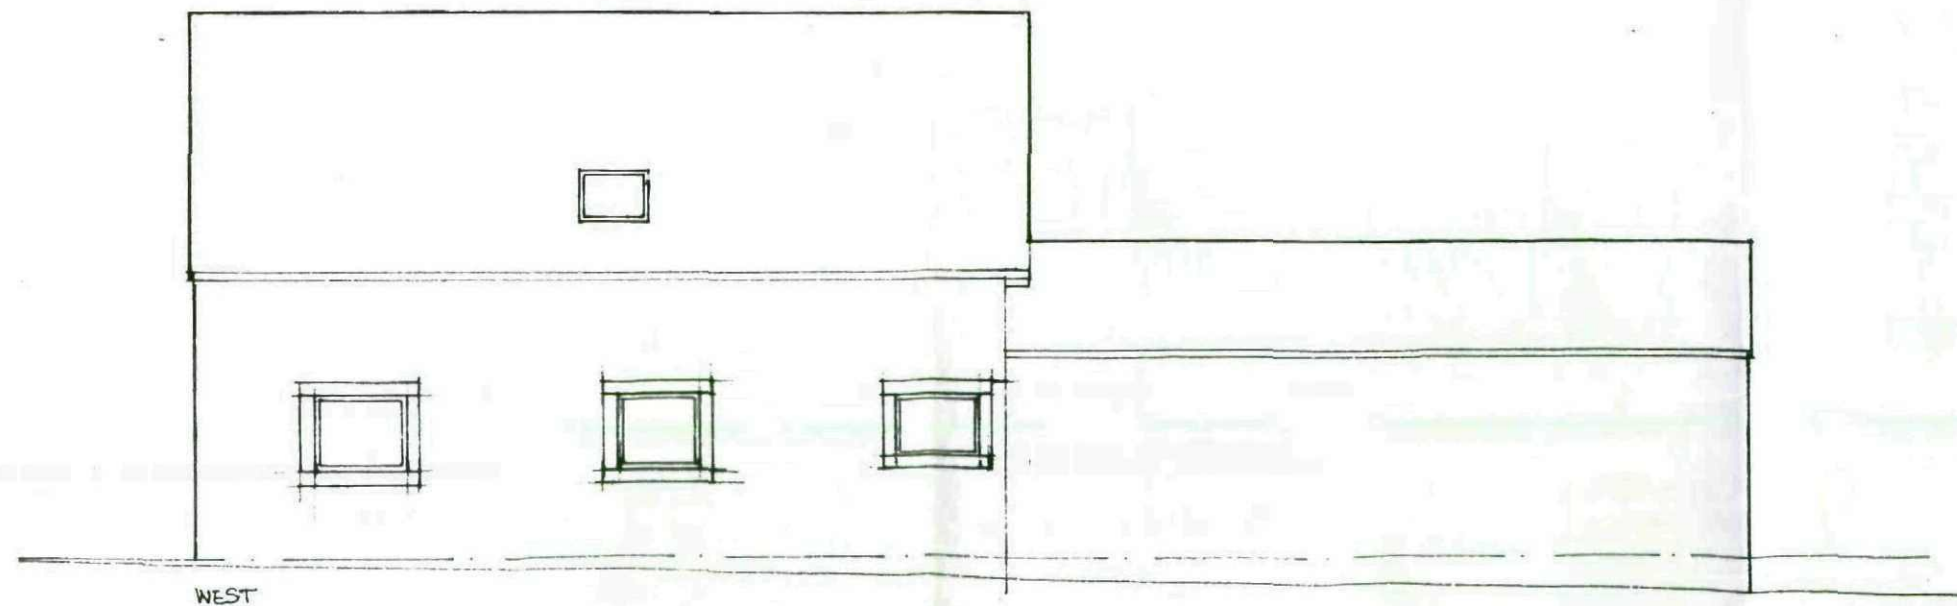


LITTLE DOUBTING FARM - CONVERSION TO DWELLING - ELEVATIONS - 1:100 7/2010 DRG NO 1 (APPROVED 2010/1032)

MICHAEL A CLYNCH
 Dip. Arch. Dip. T. P. A.R.I.B.A.
 Architect & Town Planner
 14 Huddersfield Road, Ingbirchworth
 Sheffield S36 7GF Tel: 01236 766308

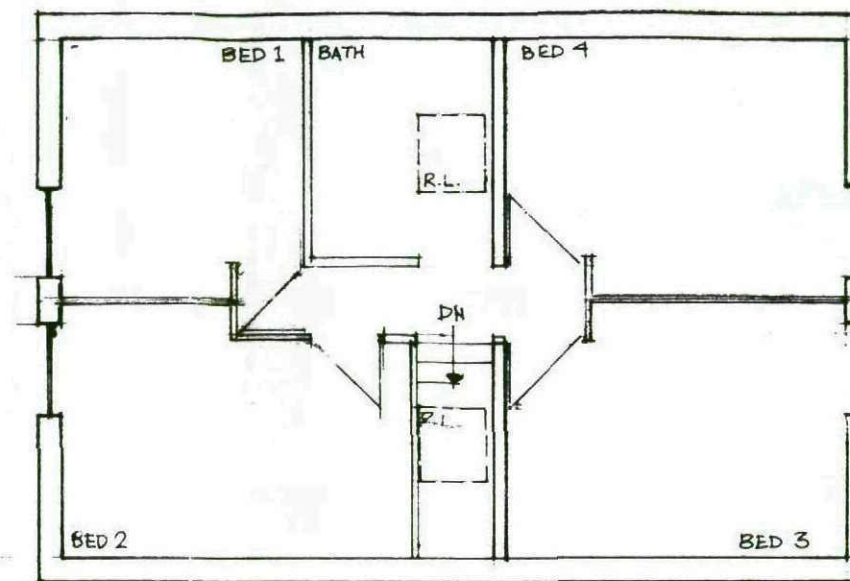

1ST FLOOR

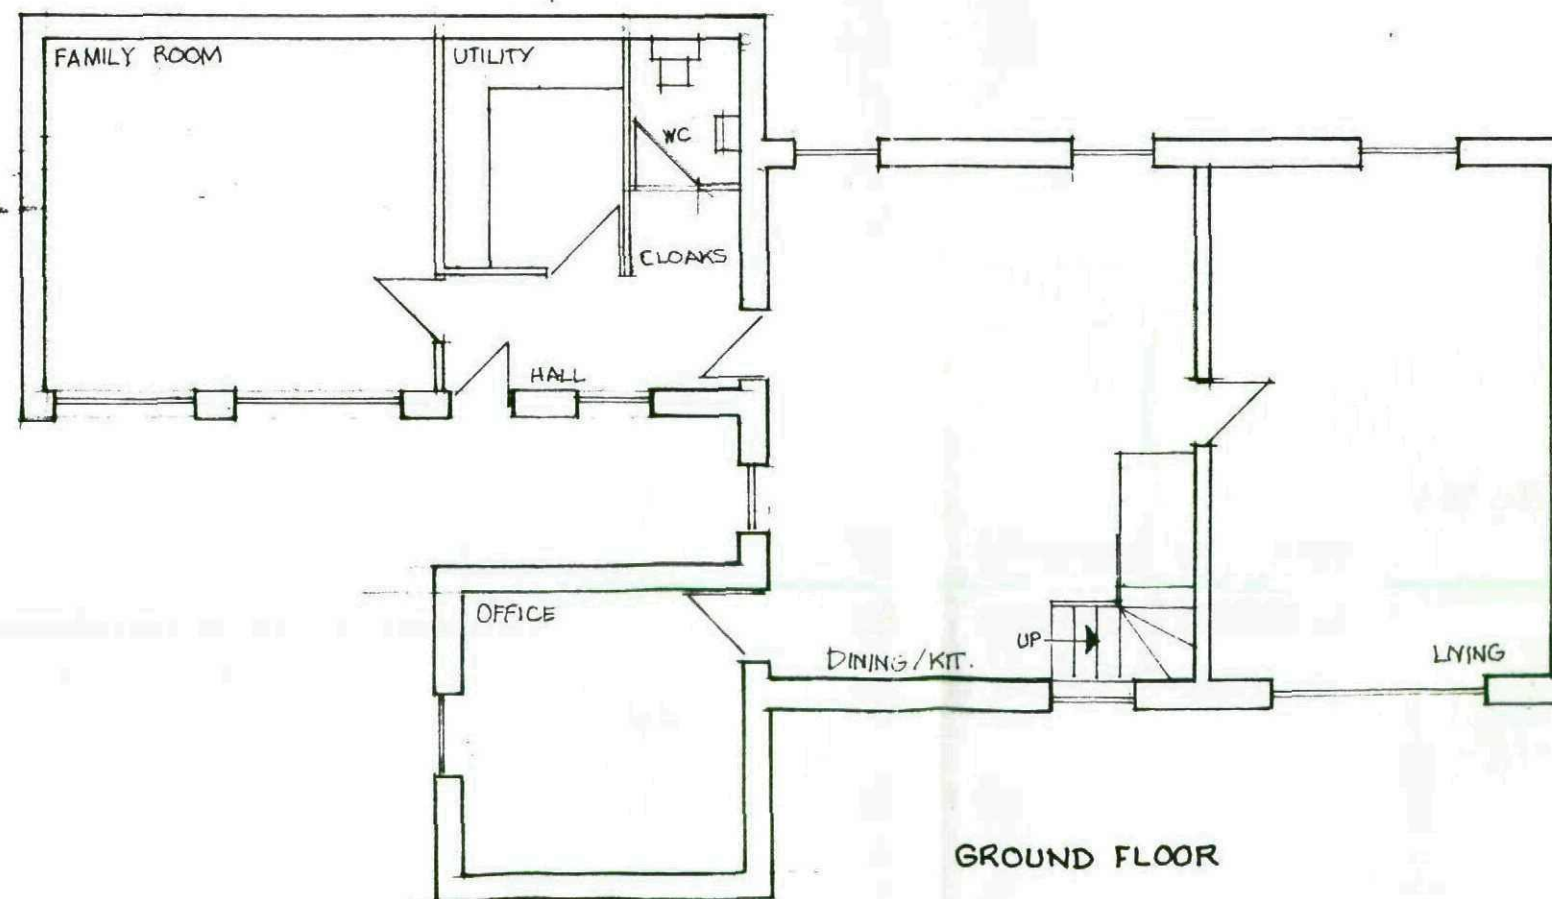

GROUND FLOOR

LITTLE DOUBTING FARM - CONVERSION TO DWELLING PLANS 1:100 7/2010 DRG NO 3.

(APPROVED 2010/1032)

MICHAEL A CLYNCH
 Dip. Arch. Dip. T. P. A.R.I.B.A.
 Architect & Town Planner
 14 Huddersfield Road, Ingbrichworth
 Sheffield S36 7GF Tel: 01726 766308