


2.5m square, aluminium single sided lightbox. Aluminium dual case type extrusion, comprising 4 mitred sections with welded inner steel frame.

Facing

Face panel - 5mm Opal acrylic
40% light transmission
decorated with Lidl Logo
graphic.


Colours: Blue RAL 5010
Red RAL 3020
Yellow RAL 1021

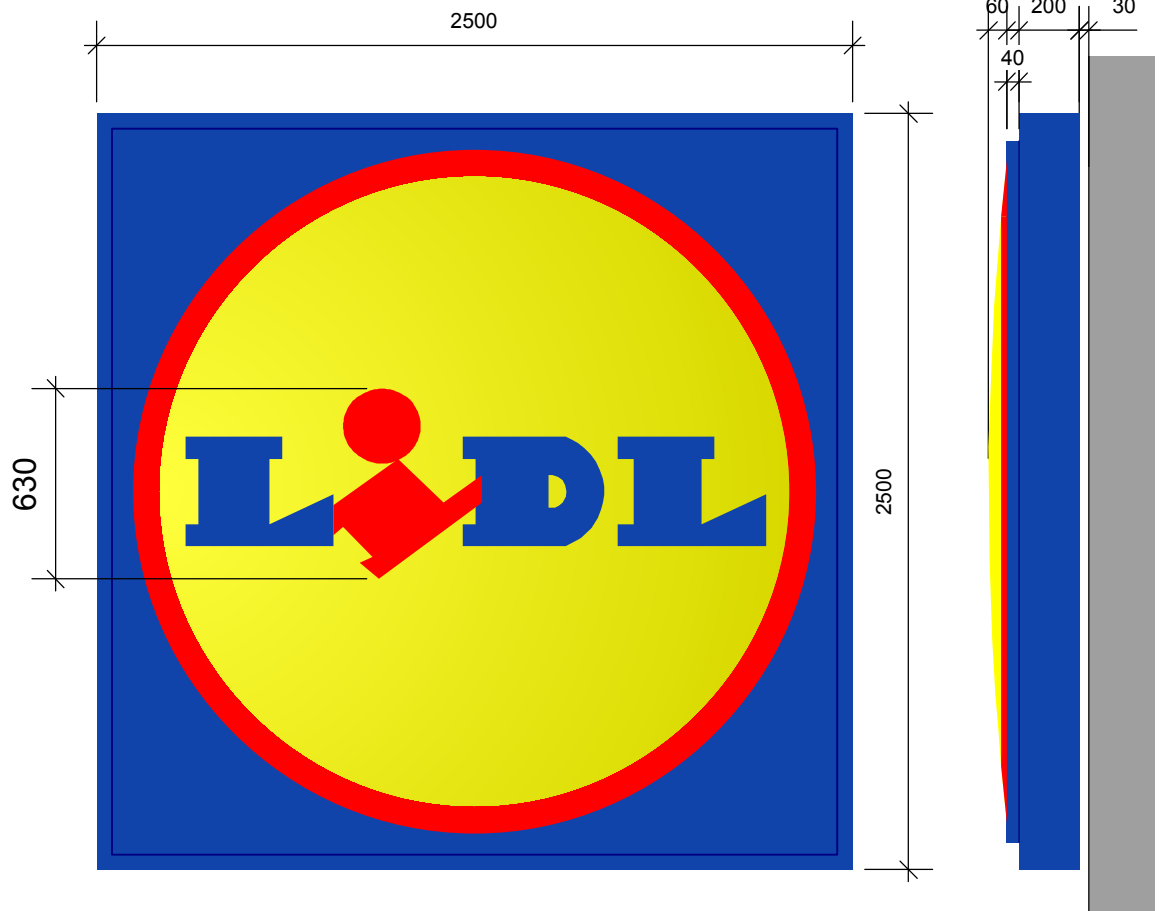

Front Elevation
Scale 1:25

Side Elevation
Scale 1:25

Lidl Sign Lighting Scale 1:50

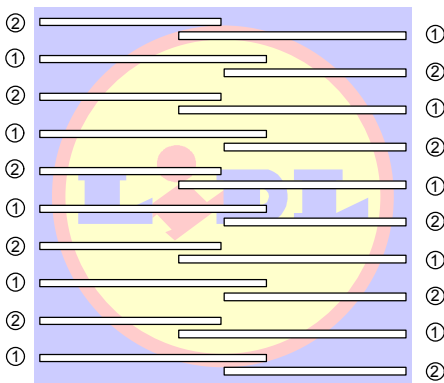

20 fluorescent tubes - 10 x 1500mm / 58W
10 x 1200mm / 36W

① = 1500mm / 58W

② = 1200mm / 36W

Luminance (Candela / m2 = cd/m2) of the
illuminated sign for the different colours.

Blue Surface - 12-15 cd/m2

Blue Typeface - 12-15 cd/m2

Yellow Surface - 550 cd/m2

Red Surface - 85 cd/m2



Wall Mounted Signage Height
Scale 1:100 @ A4

Rev	Date	Description	Drawn
-----	------	-------------	-------

htcarchitects

York Place Studio
8 Britannia Street
Leeds
LS1 2DZ

T: (0113) 244 3457

W: www.htcarchitects.co.uk
E: info@htcarchitects.co.uk

client
Lidl UK GmbH



project
**Mitchells Way,
Wombwell, Barnsley**

drawing title
**Wall Mounted 2.5m x 2.5m Lidl
Signage**

date **September 2015**

status **Planning Issue**

scale **1:25 @ A4**

drawn **PC** checked **-**

job no. **1849** dwg no. **19** rev. **-**