



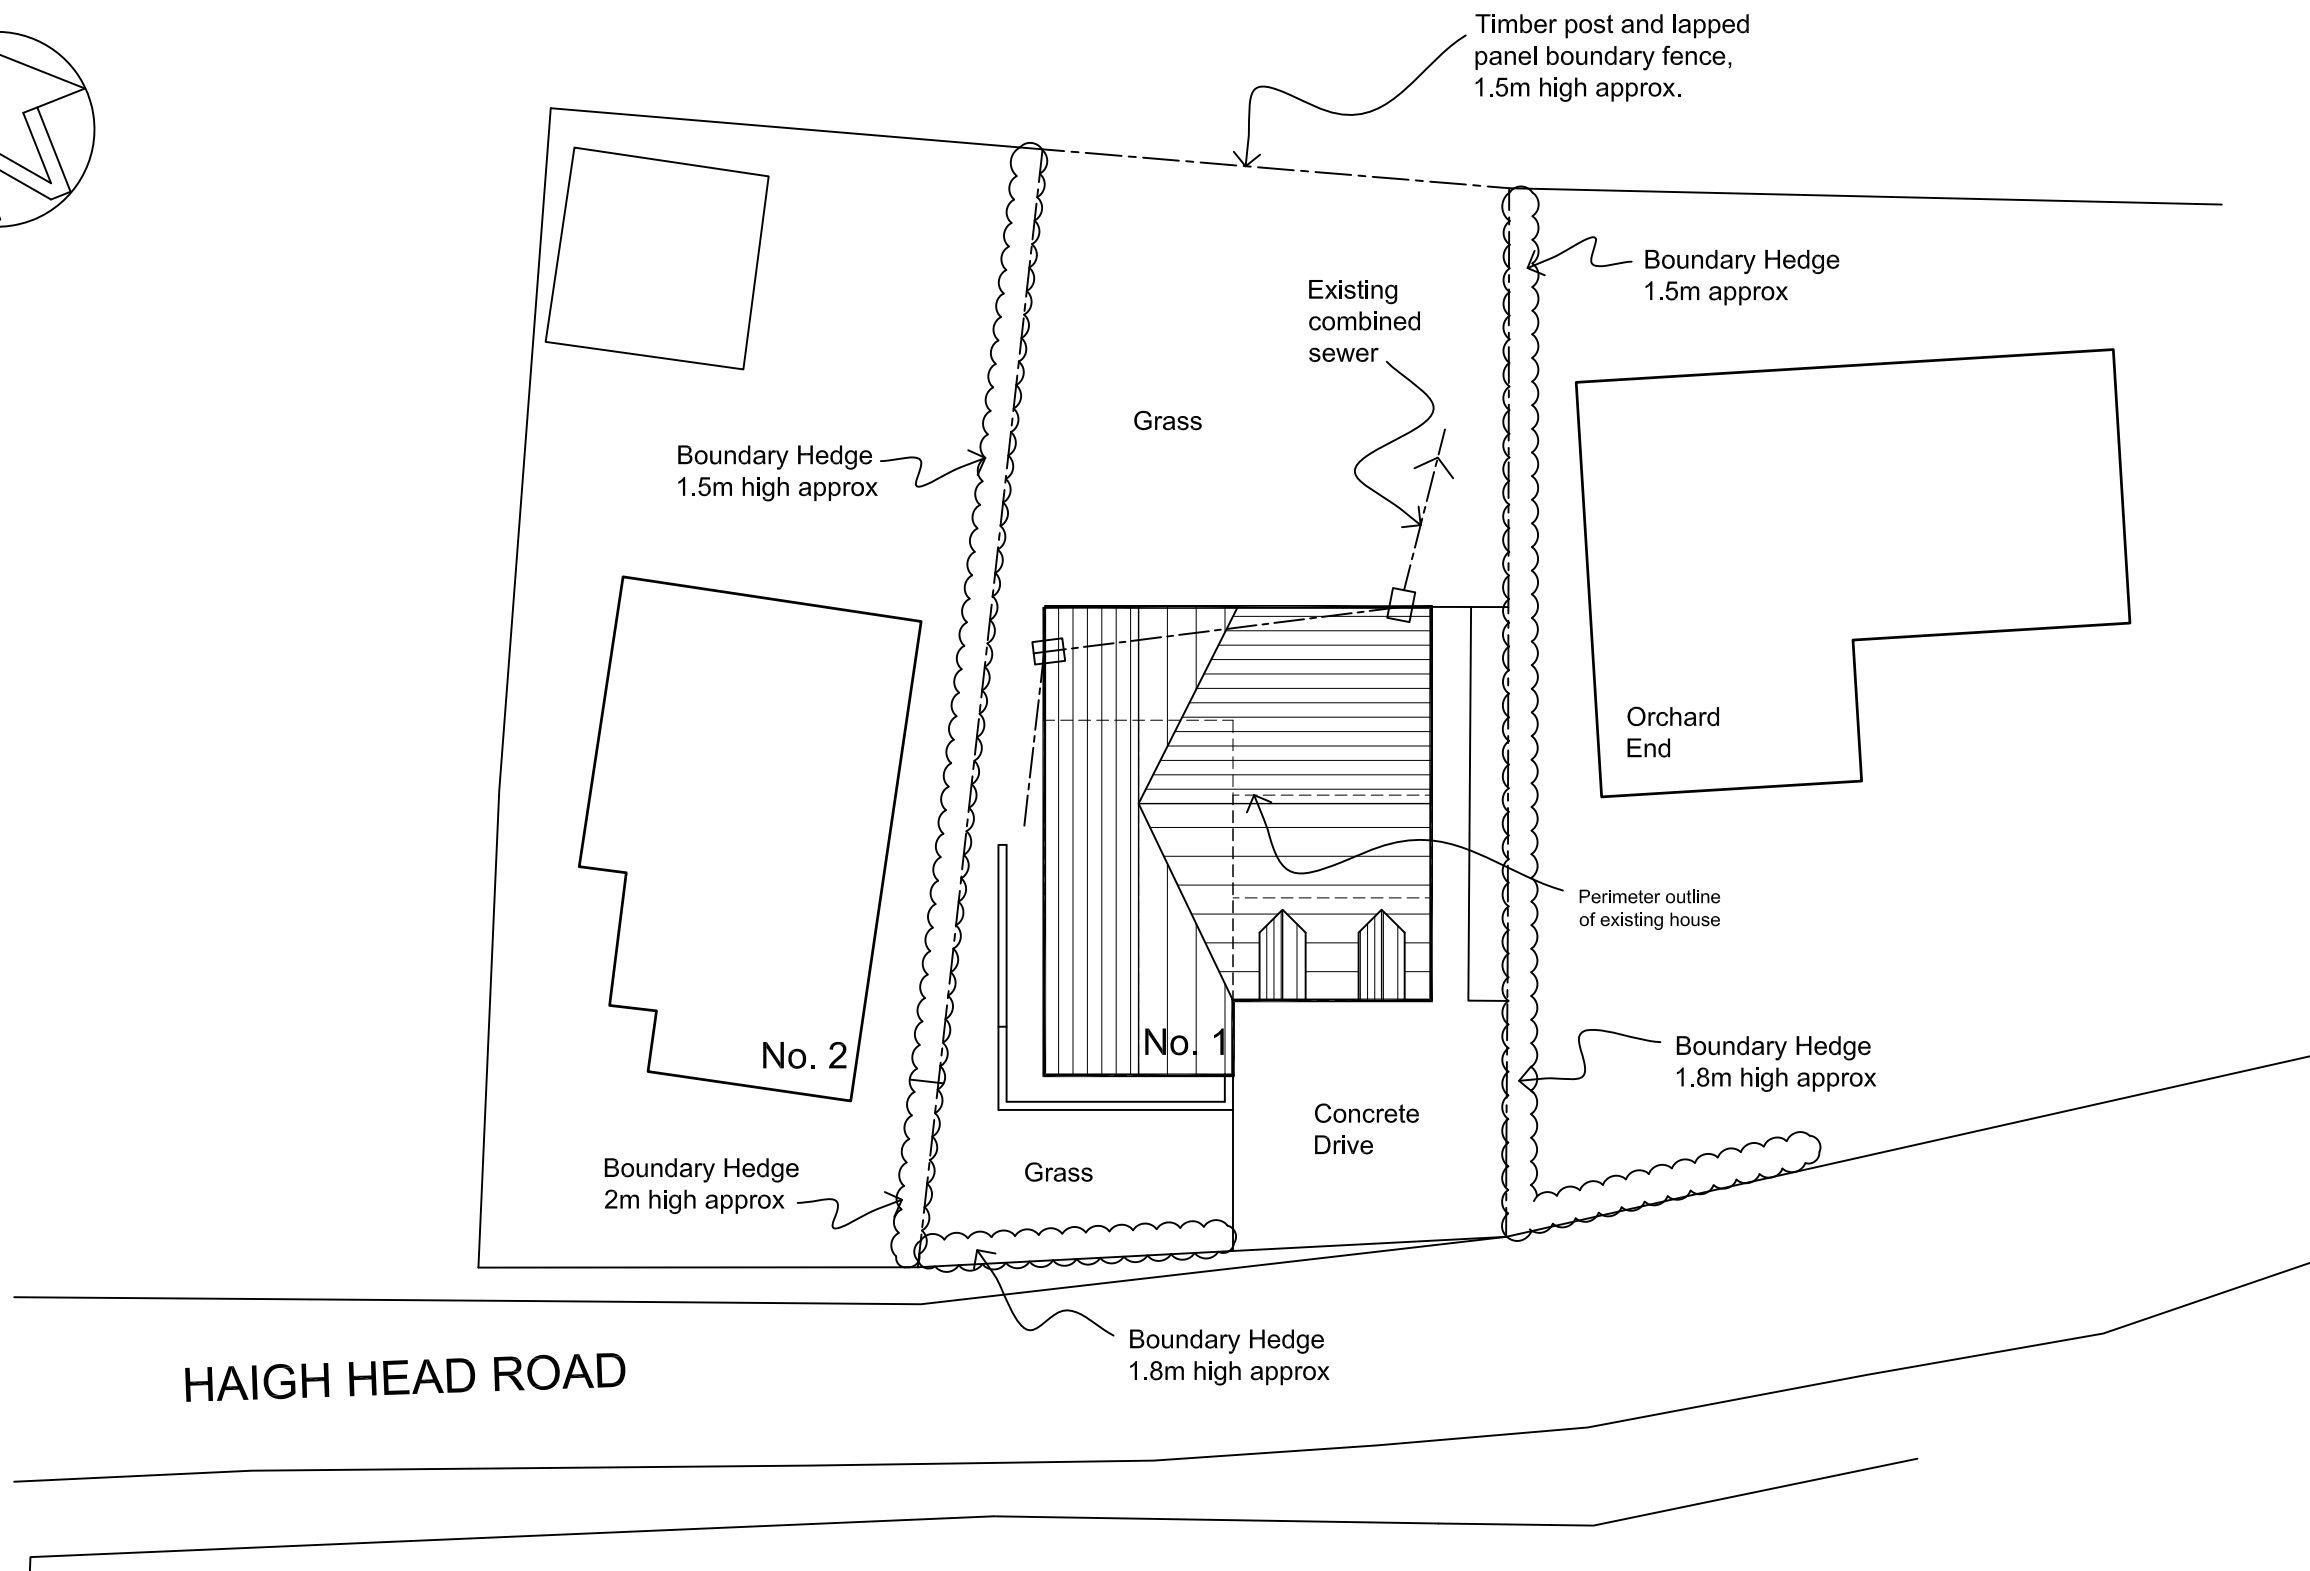

HAIGH HEAD ROAD

Important notice: Do not scale off this drawing. Critical dimensions should be checked on site prior to works commencing. Dimensional conflicts should be brought to Draw It's attention as soon as they become apparent. Failure to do so could render the contractor liable for subsequent losses. Copyright in this drawing and any work executed from this drawing remains the property of Draw It.

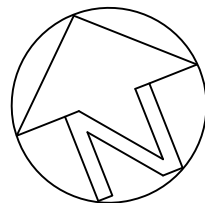

07762656187
steven@drawit.biz
www.drawit.biz
15 Medway Close
Barugh Green
Barnsley
S75 1NY

**PLANNING
PROPOSED**

CLIENT:
Mr. S. Shaw

SITE ADDRESS:
1 Haigh Head Road,
Hoylandswaine
Sheffield, S36 7LY

PROJECT: Proposed rear and side two storey
and single storey extensions
DWG OF: Site Plan

Rev:	Date:	Description:	By:
Drawn by:	Scale:	Date:	
SH	1:200	03-07-13	
Dwg No:	1309_102	Rev	
A3 Sheet		© Copyright Draw it 2013	