




Front Elevation

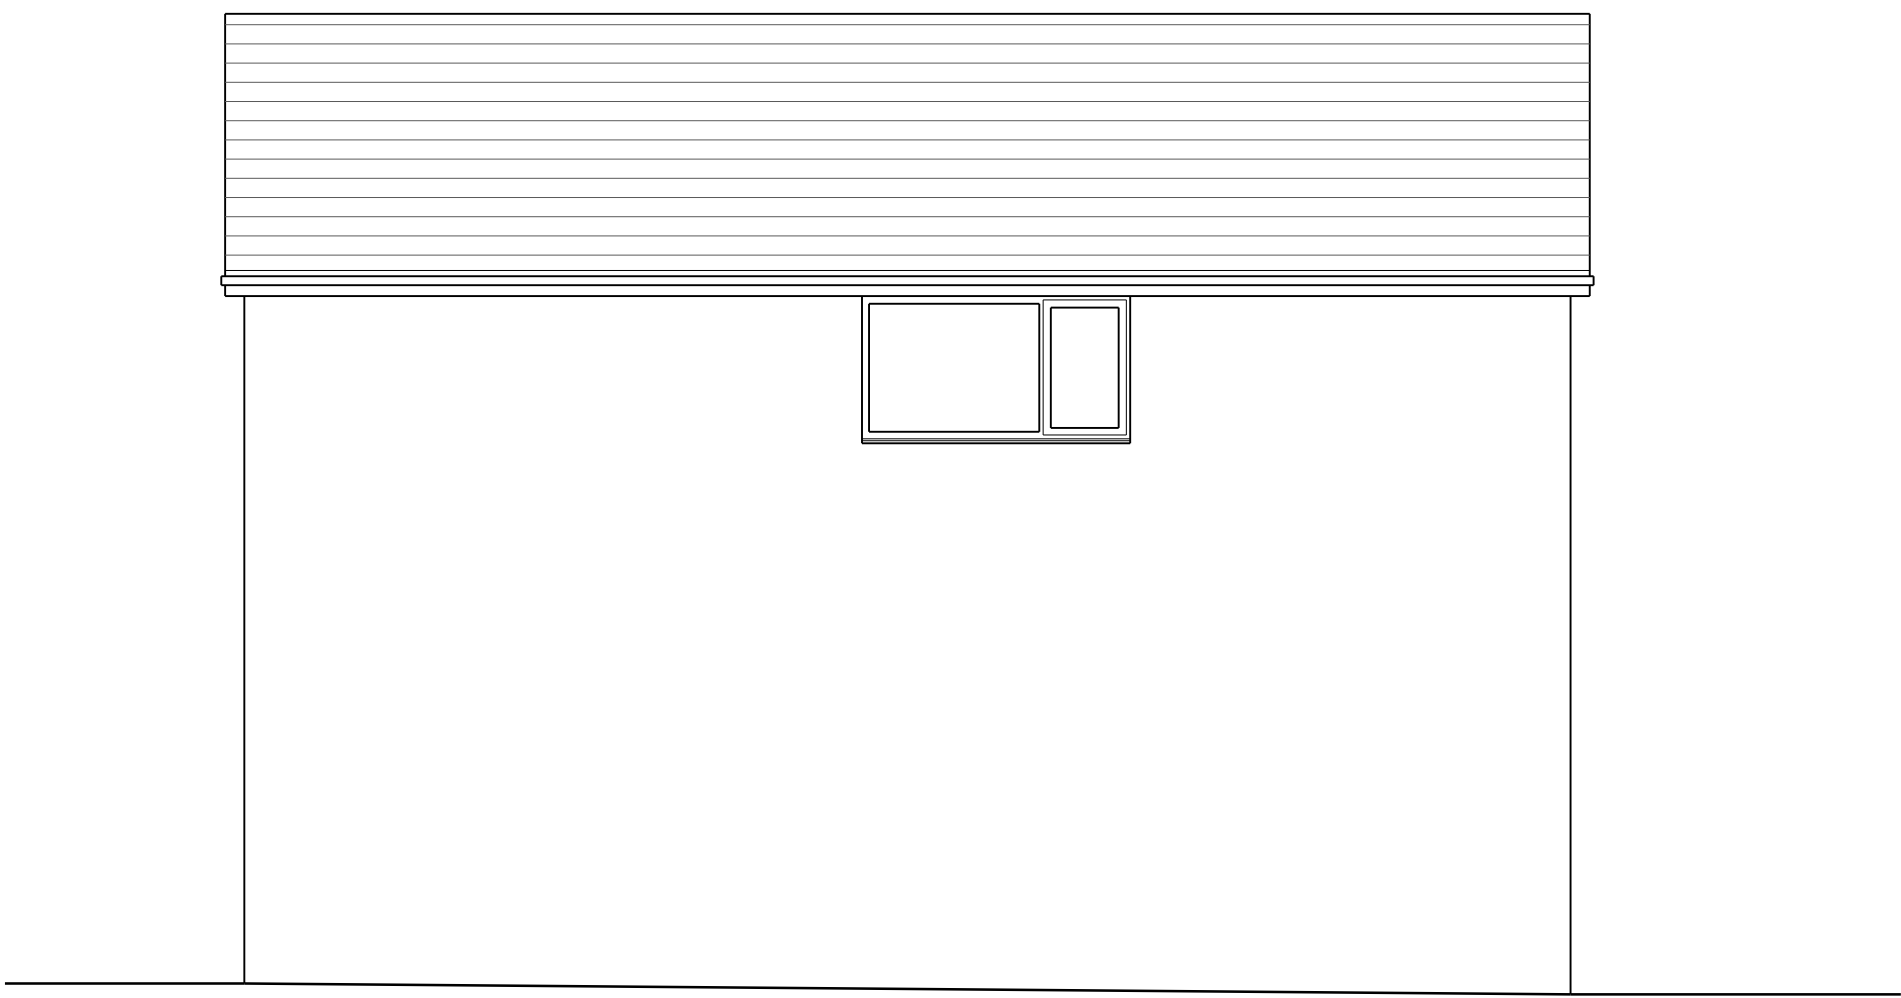


Side Elevation




Side Elevation



Rear Elevation

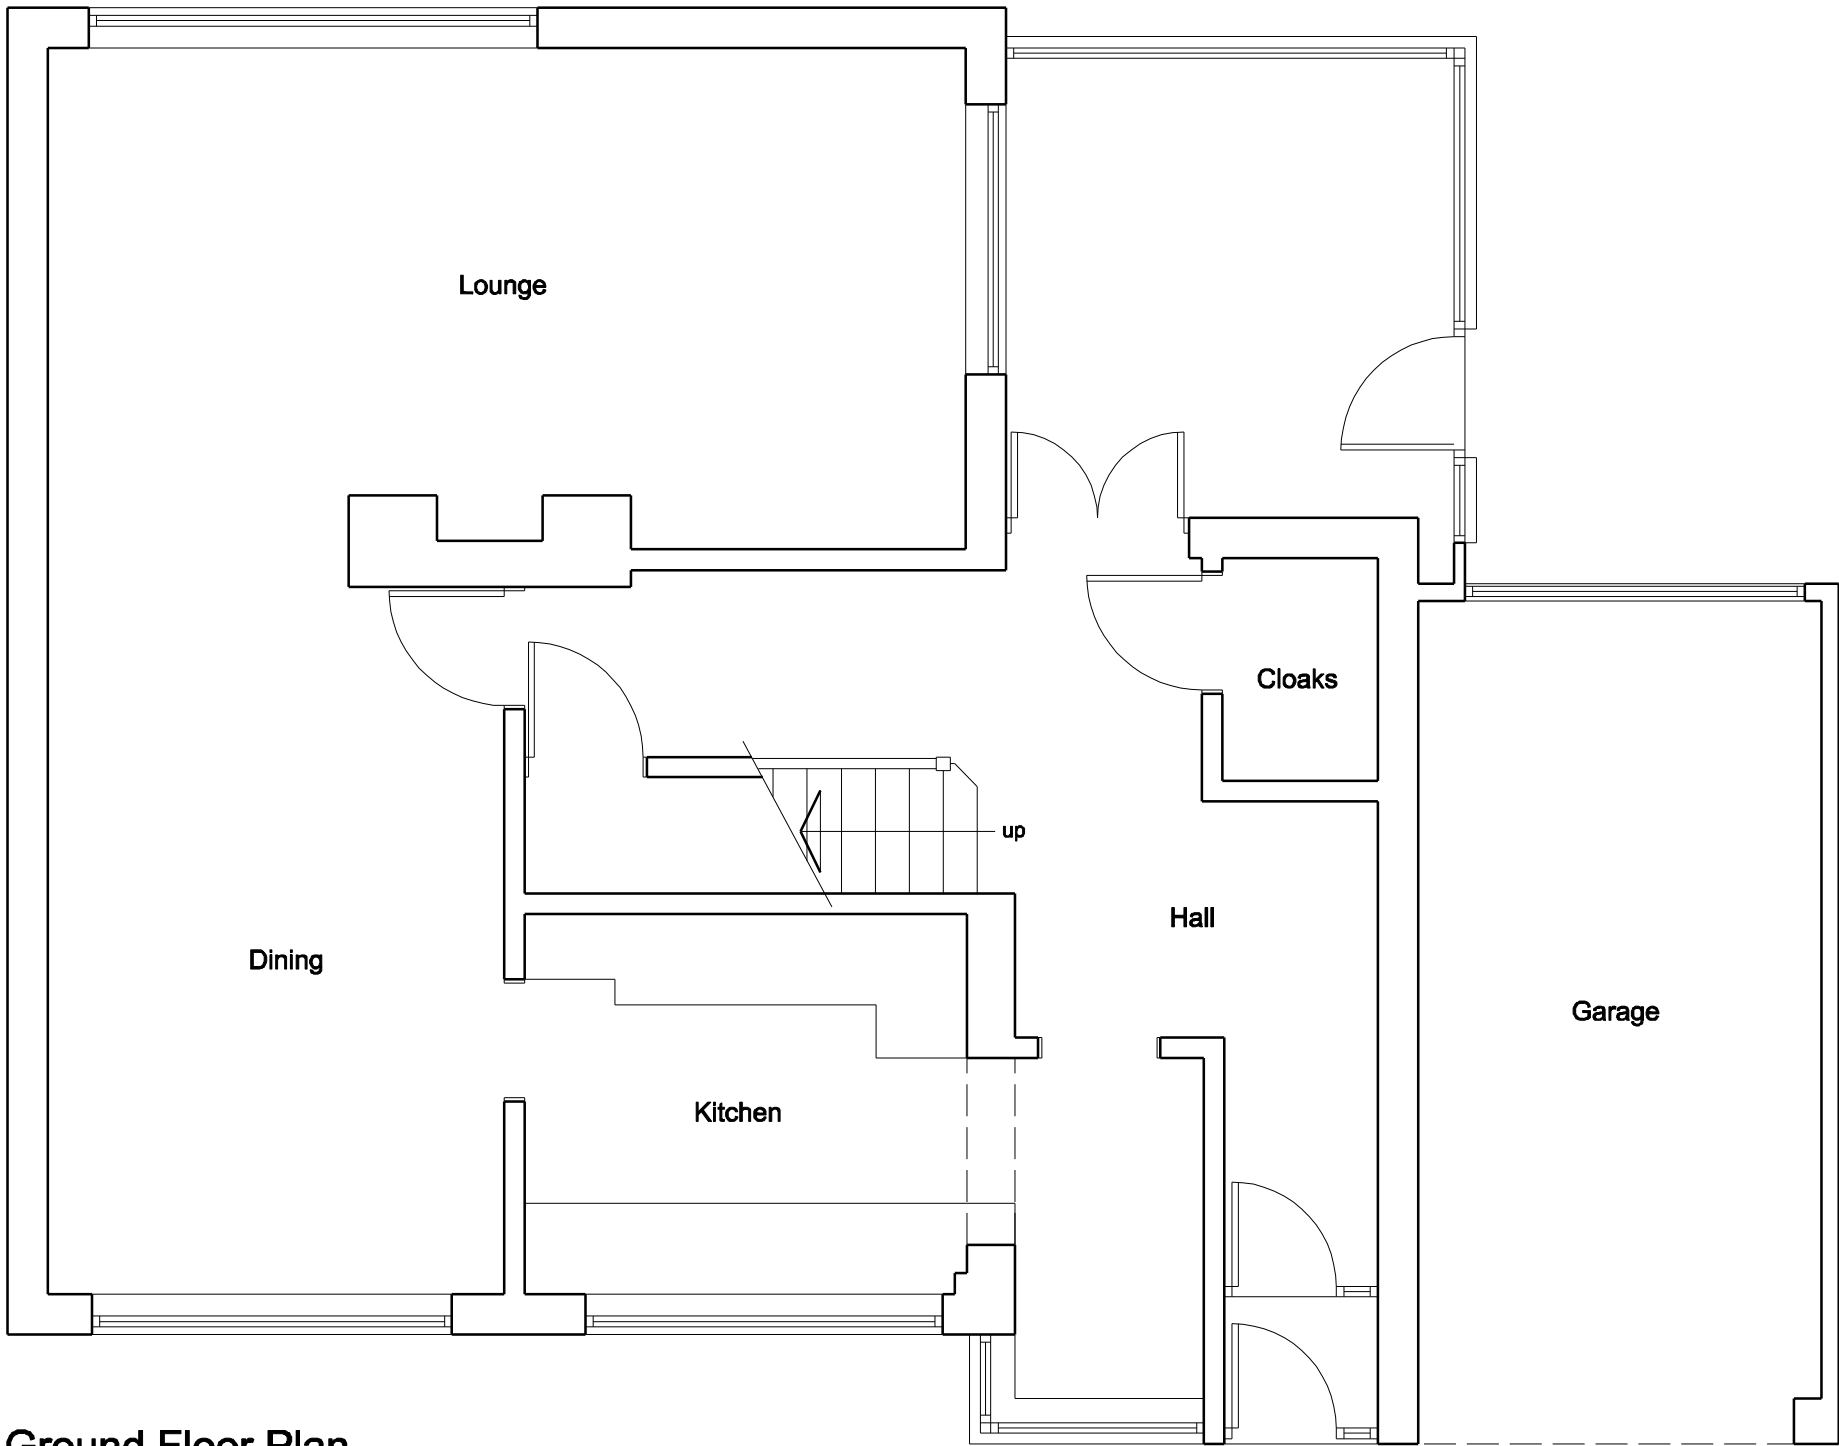

Ground Floor Plan

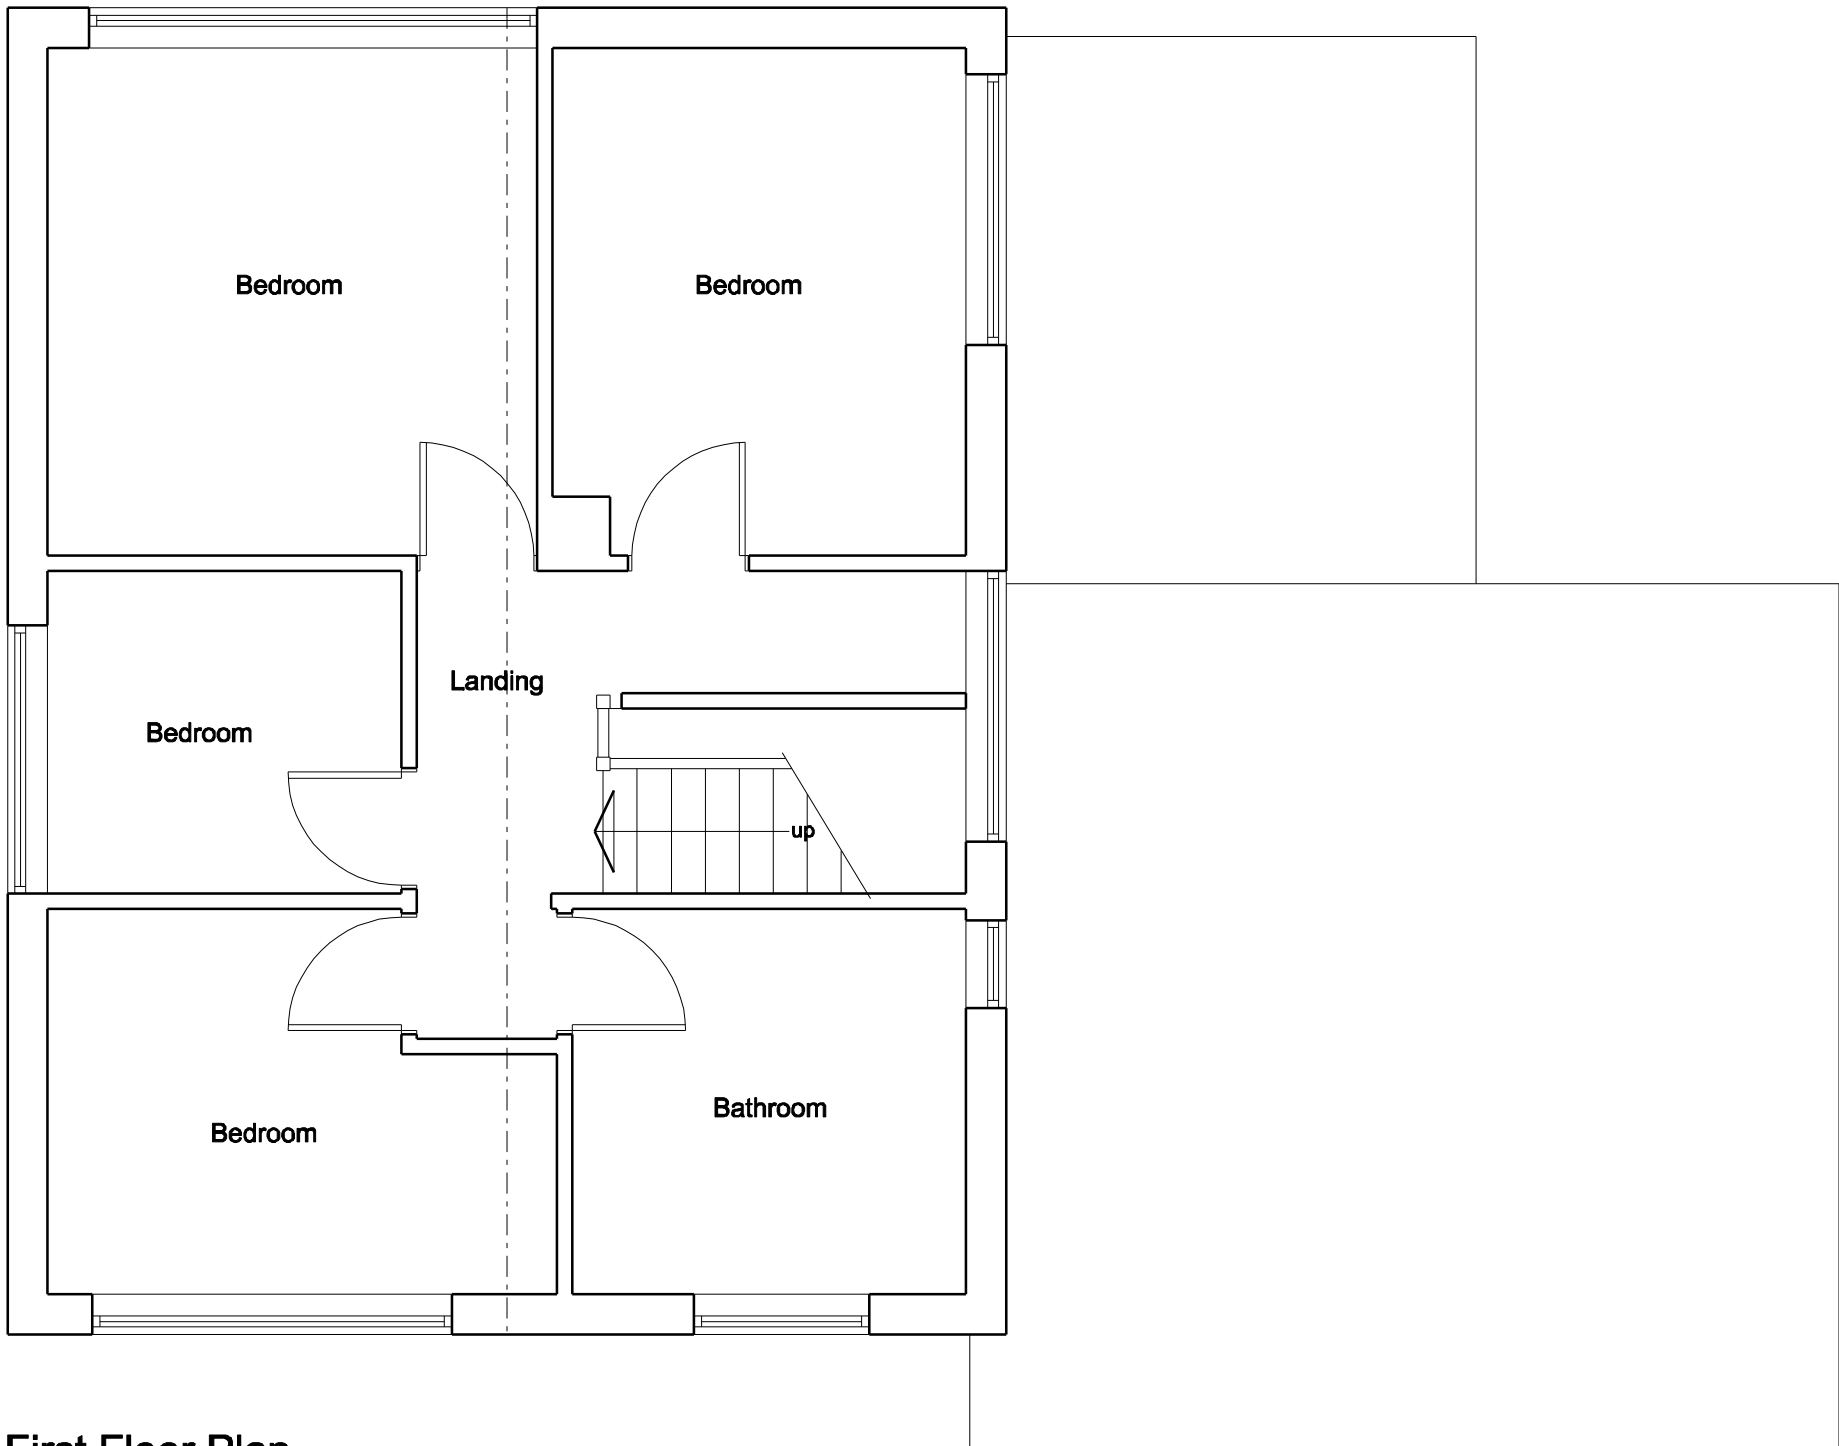

First Floor Plan

COPYRIGHT: This drawing and design and all the information contained therein is the sole copyright of M J H Design and reproduction in any form is forbidden unless permission is obtained in writing.
NOTES:
All dimensions must be checked on site and not scaled from this drawing.

A		
	Date	Revisions

© Copyright

MJH Design
Architectural Services

53 Bartholomew Street
Wombwell
Barnsley
S73 8LB

Tel: 07887548711
e-mail: concorde.mjharper@virgin.net

Client
Mr & Mrs Hawkes

Project
**Proposed Alterations
17 Paddock Close
Staincross
Barnsley**

Title

Existing Plans and Elevations

Scale	1:50	Date	Aug 2017
Drawn by	MJH	Revision	
Drawing No.	1101-01		