


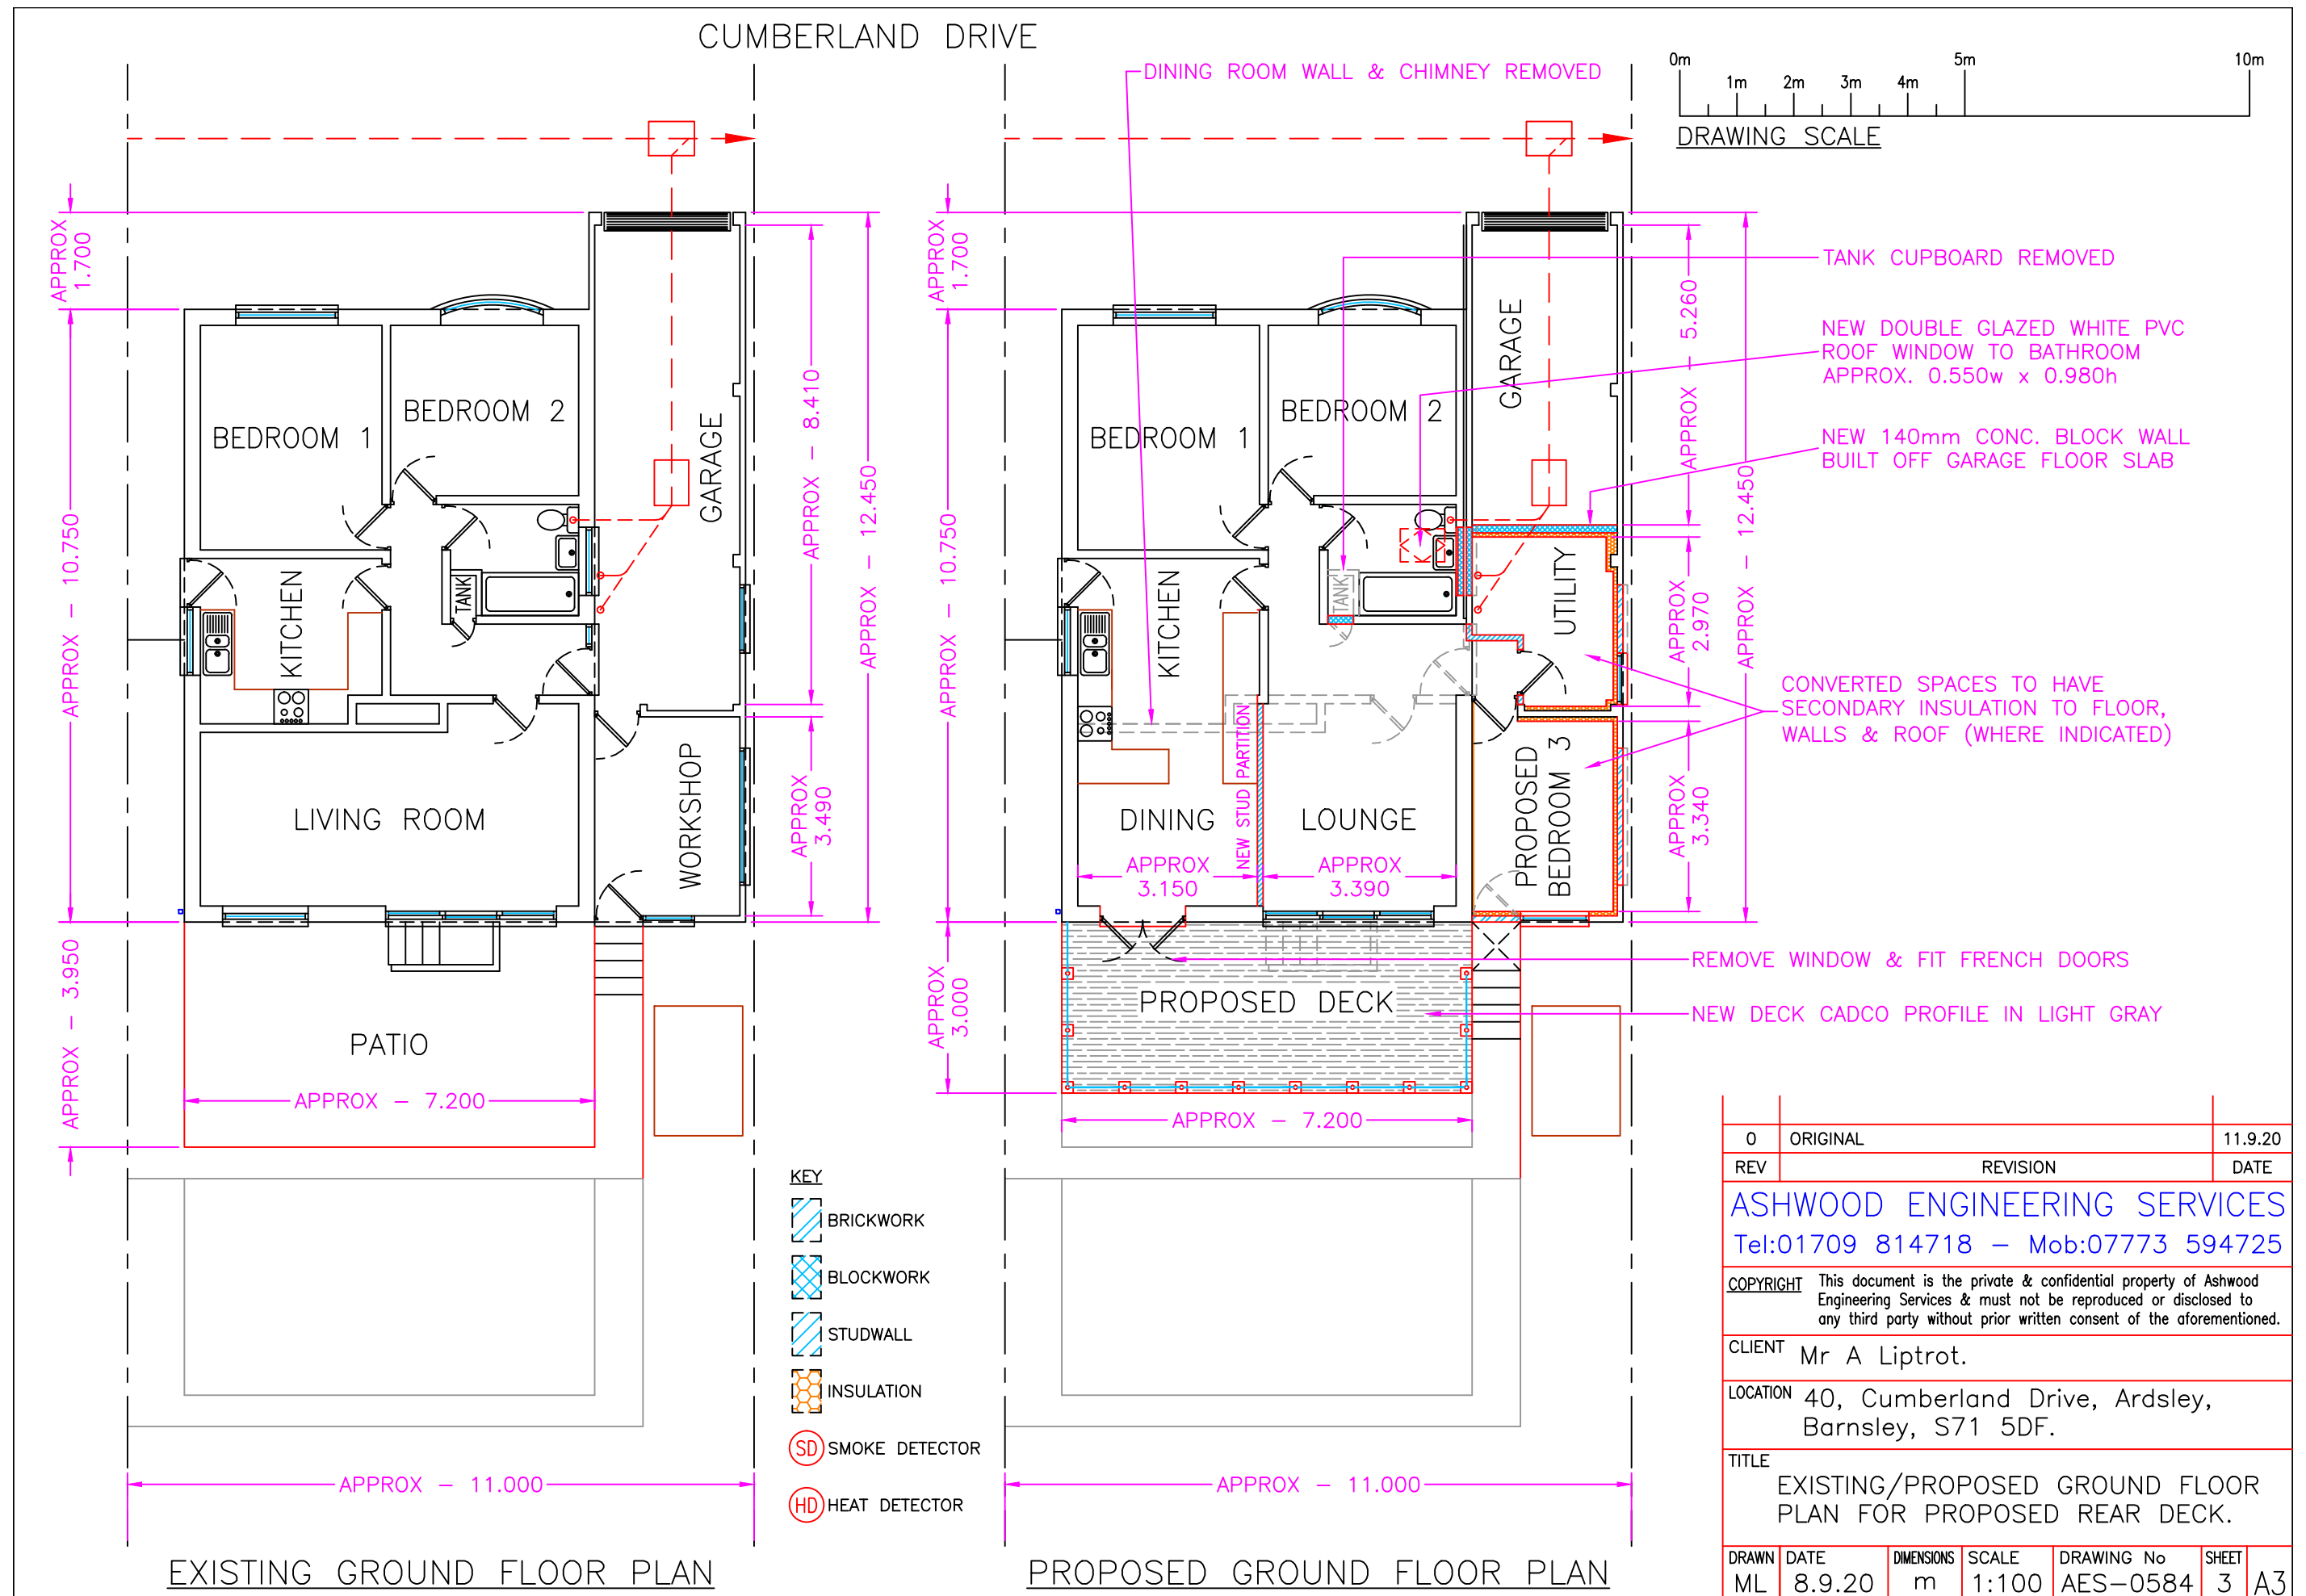

0	ORIGINAL	11.9.20
REV	REVISION	DATE
ASHWOOD ENGINEERING SERVICES		
Tel:01709 814718 – Mob:07773 594725		
COPYRIGHT This document is the private & confidential property of Ashwood Engineering Services & must not be reproduced or disclosed to any third party without prior written consent of the aforementioned.		
CLIENT Mr A Liptrot.		
LOCATION 40, Cumberland Drive, Ardsley, Barnsley, S71 5DF.		
TITLE EXISTING/PROPOSED GROUND FLOOR PLAN FOR PROPOSED REAR DECK.		
DRAWN ML	DATE 8.9.20	DIMENSIONS m
SCALE 1:100	DRAWING No AES-0584	SHEET 3
A3		