




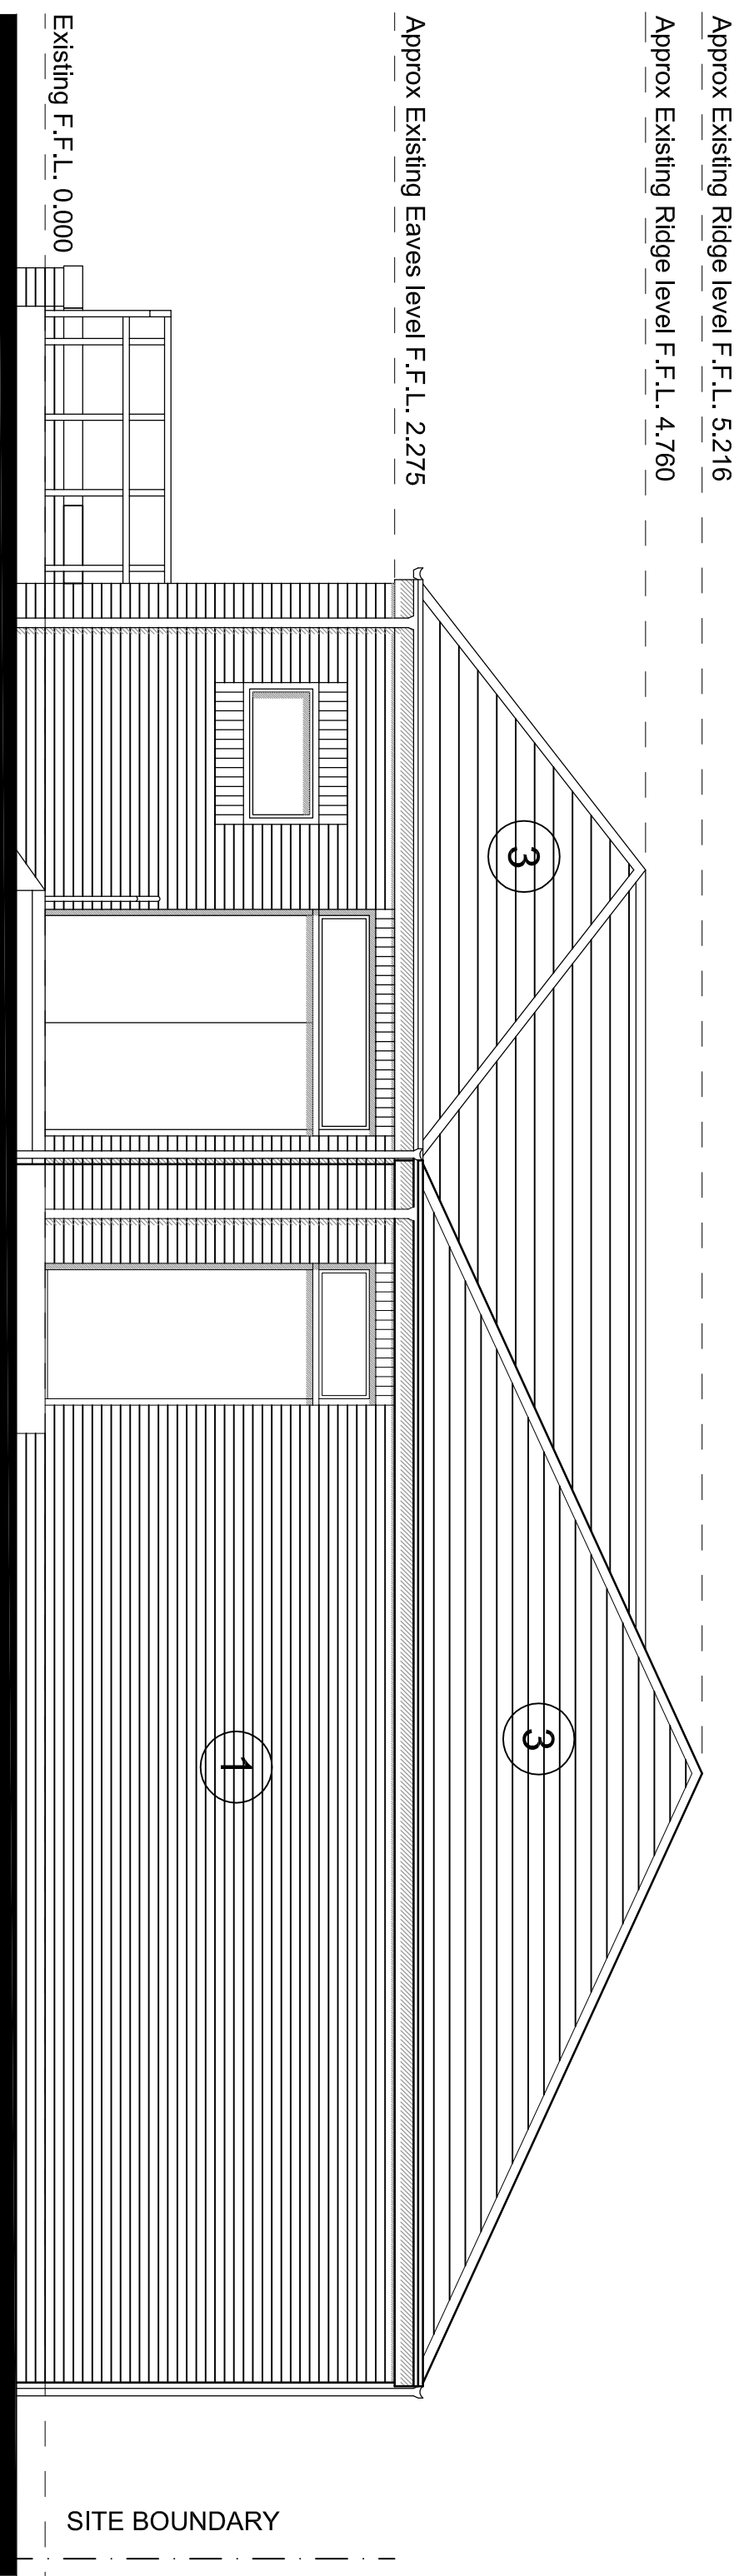


EXISTING SIDE ELEVATION

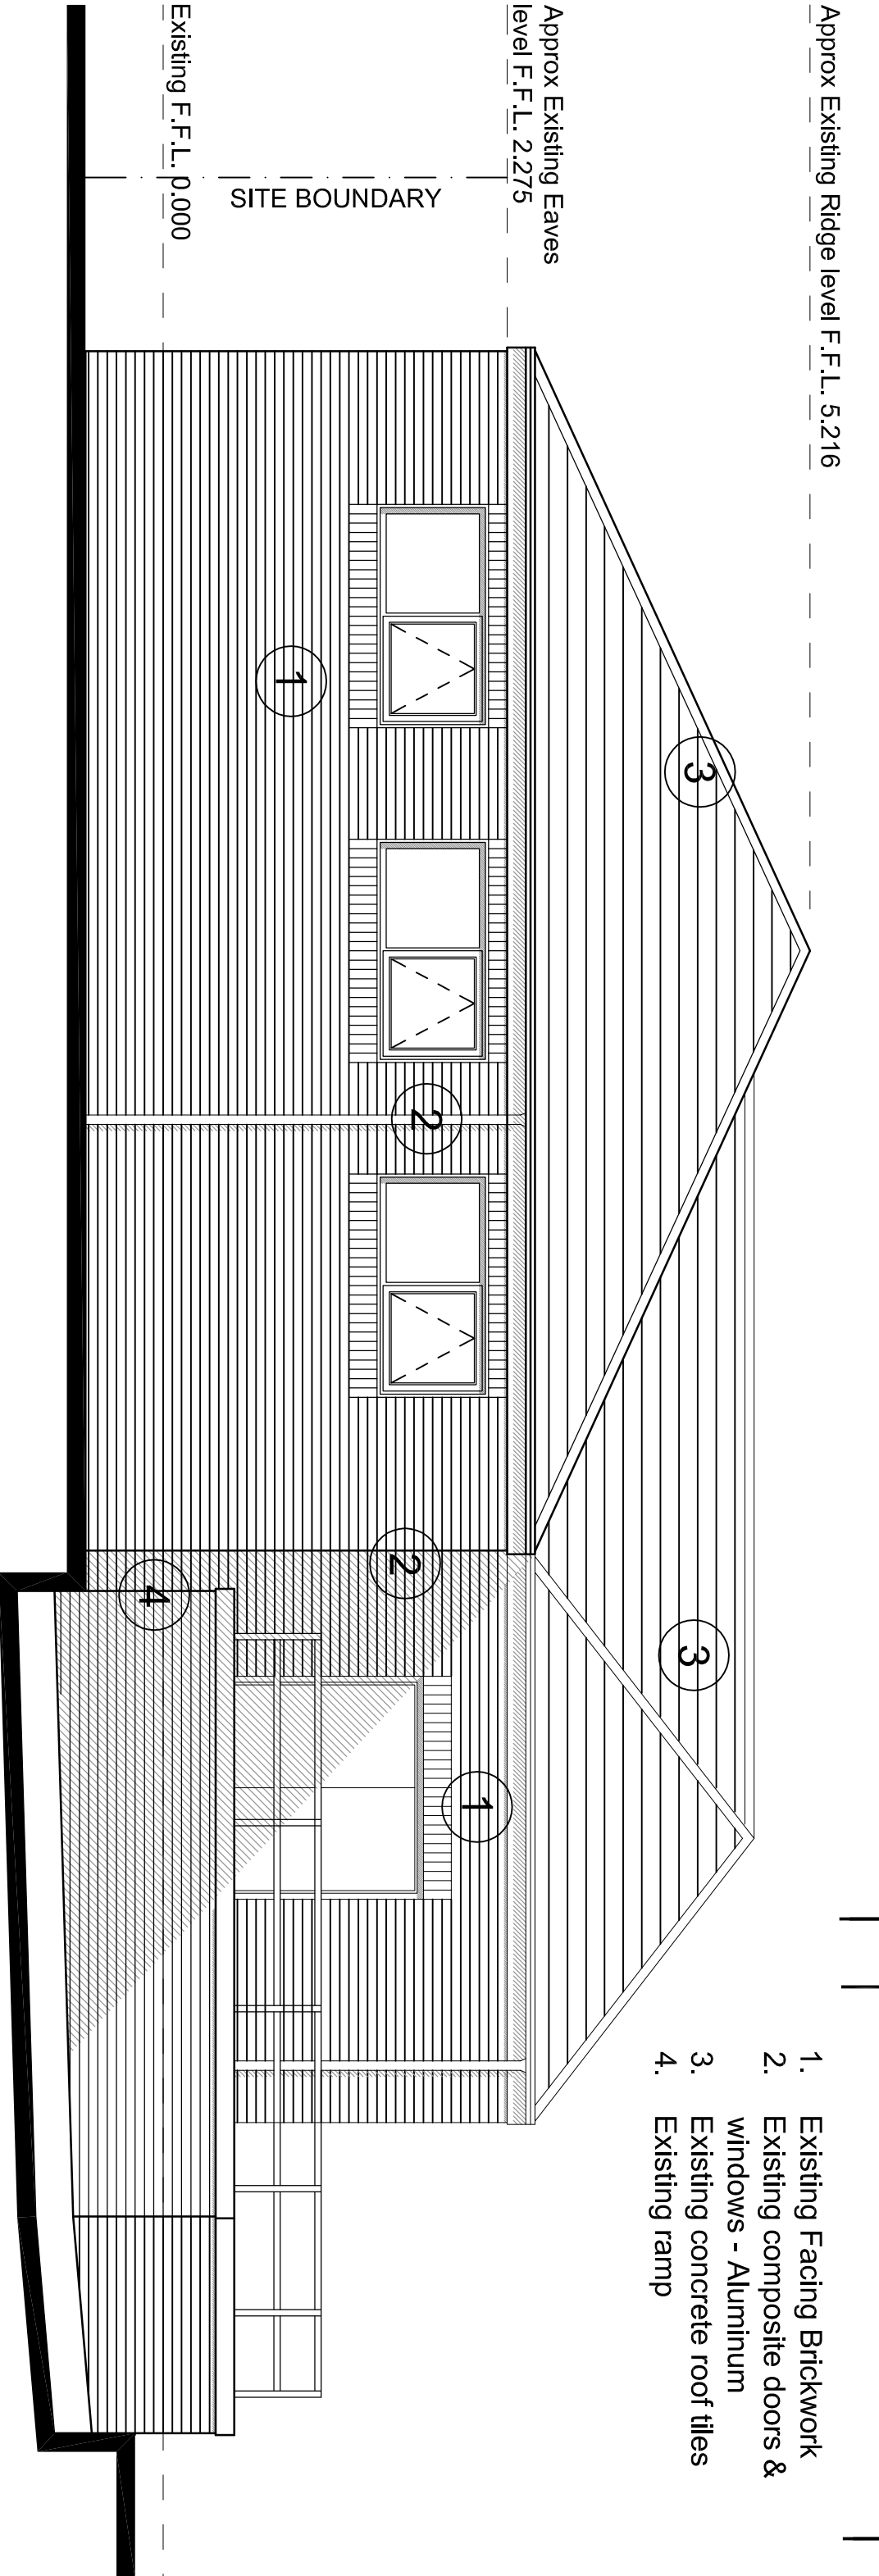

EXISTING SIDE ELEVATION

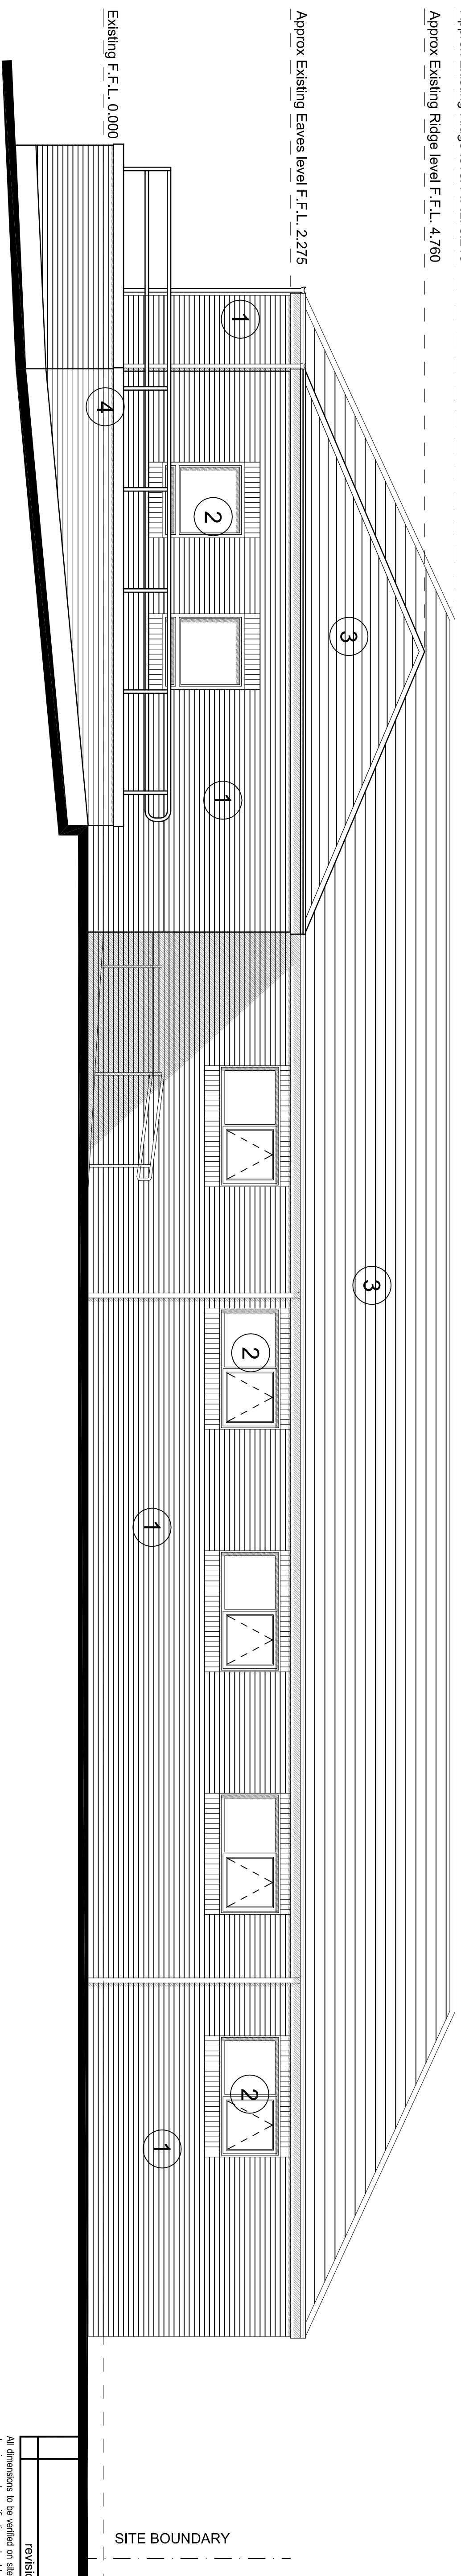

EXISTING FRONT ELEVATION

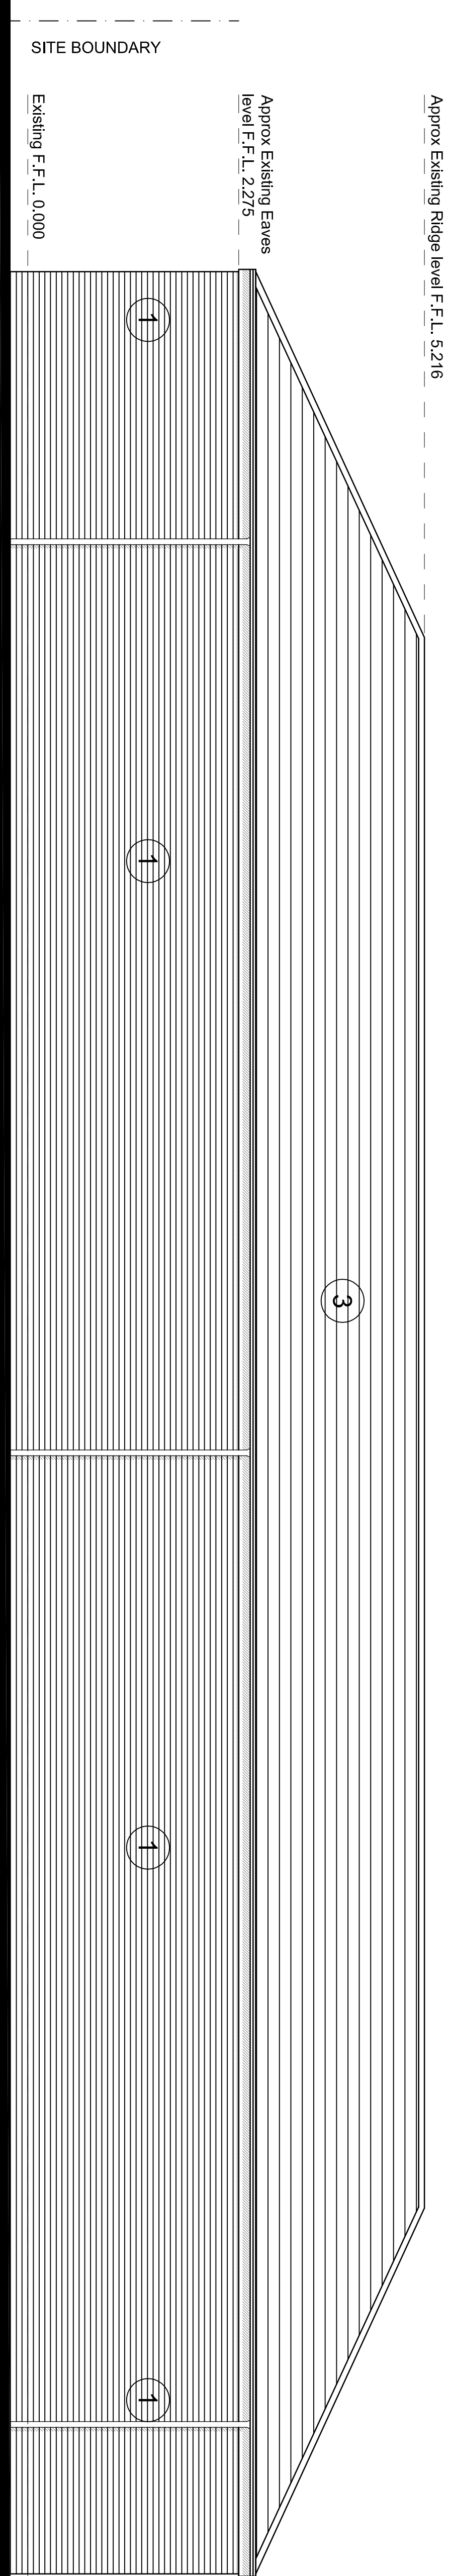

EXISTING REAR ELEVATION

Construction staff and operatives must ensure the principal contractor has provided the following information and that it is correct and up to date. Any aspects relating to the design identified on this drawing including the review of:

- Designers/contractors risk assessments
- Method statements
- Permit to work
- Pre construction information

The designers note that the following health and safety risks relating to this drawing have not been eliminated during the design process:

| ref | residual risk |
|-----|---------------|
|     |               |

1. Existing Facing Brickwork
2. Existing composite doors & windows - Aluminium
3. Existing concrete roof tiles
4. Existing ramp

| revision | date | by | chk |
|----------|------|----|-----|
|          |      |    |     |

All dimensions to be verified on site and the Architect informed of any discrepancy. All drawings and specifications should be read in conjunction with the Health and Safety Plan; all conflicts should be reported to the CDM Co-ordinator.

This drawing is the Property of Bowman Riley Architects Limited ©  
DO NOT SCALE FROM THIS DRAWING

|                                      |                                  |                                       |
|--------------------------------------|----------------------------------|---------------------------------------|
| <input type="checkbox"/> preliminary | <input type="checkbox"/> comment | <input type="checkbox"/> construction |
| <input type="checkbox"/> planning    | <input type="checkbox"/> tender  | <input type="checkbox"/> record       |

**bowmanrileyhealthcare**  
**architects**

Tromp Square, Tromp Street, Leeds, LS1 2JH  
Leeds, T. London T. Skipton T. Delhi  
0113 391 7570 - [www.bowmanriley.com](http://www.bowmanriley.com)

|                                                                              |                |          |       |      |
|------------------------------------------------------------------------------|----------------|----------|-------|------|
| Willmott Dixon                                                               |                |          |       |      |
| drawn by                                                                     | checked by     | date     | scale | @ A1 |
| DS                                                                           | MD             | 28.08.13 | 1:100 | @A1  |
| Podiatry Unit TP3/Task 02,<br>Kendray Hospital,<br>Barnsley, South Yorkshire |                |          |       |      |
| Existing Elevations                                                          |                |          |       |      |
| project number                                                               | drawing number | revision |       |      |
| 1216                                                                         | 004            | -        |       |      |