




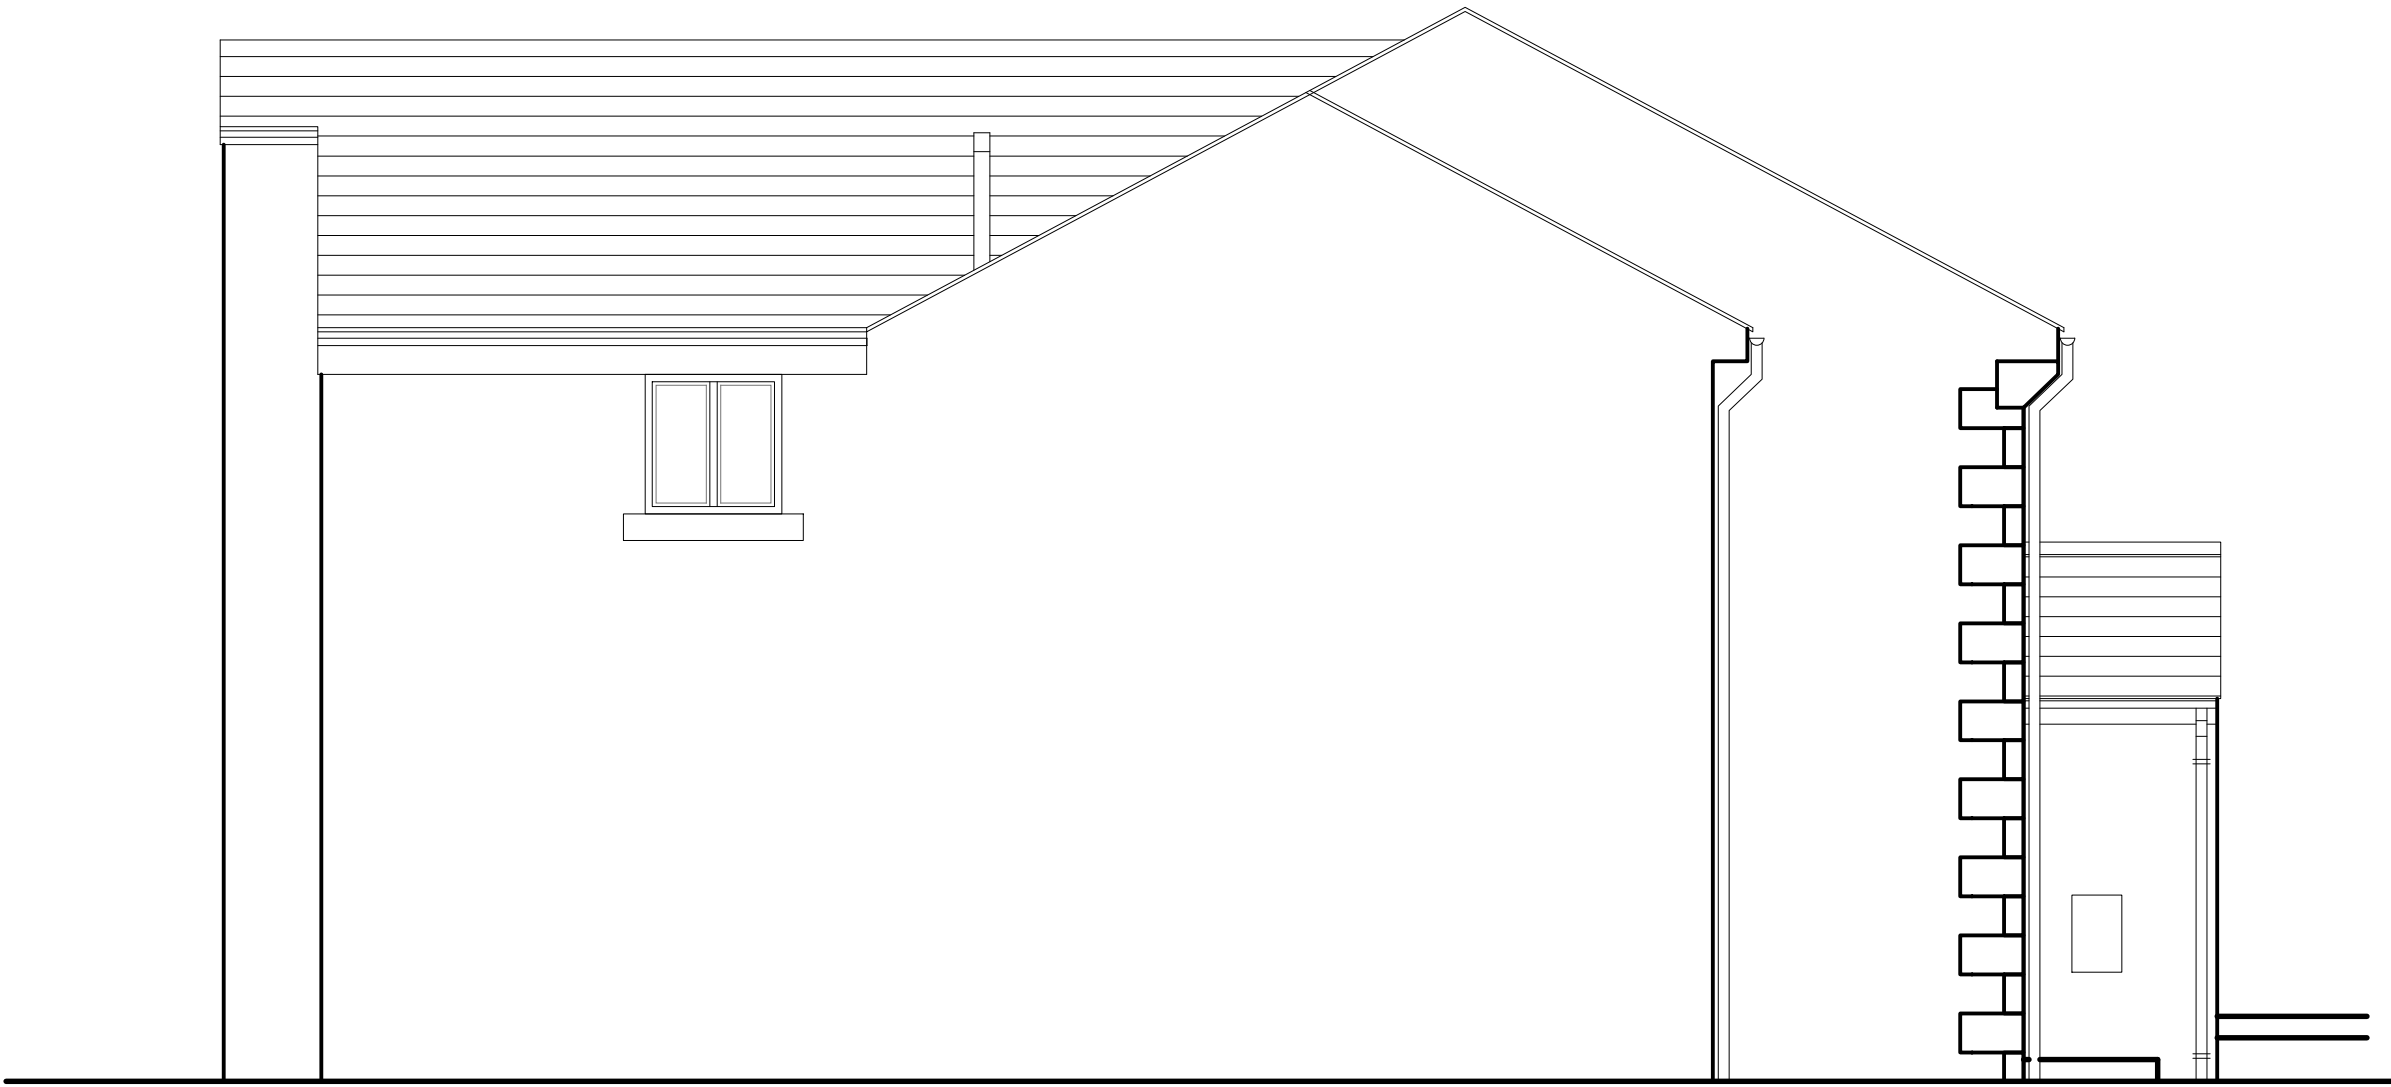

PROPOSED SIDE ELEVATION
Scale 1:50

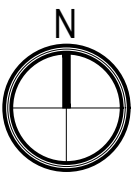

PROPOSED FRONT ELEVATION
Scale 1:50

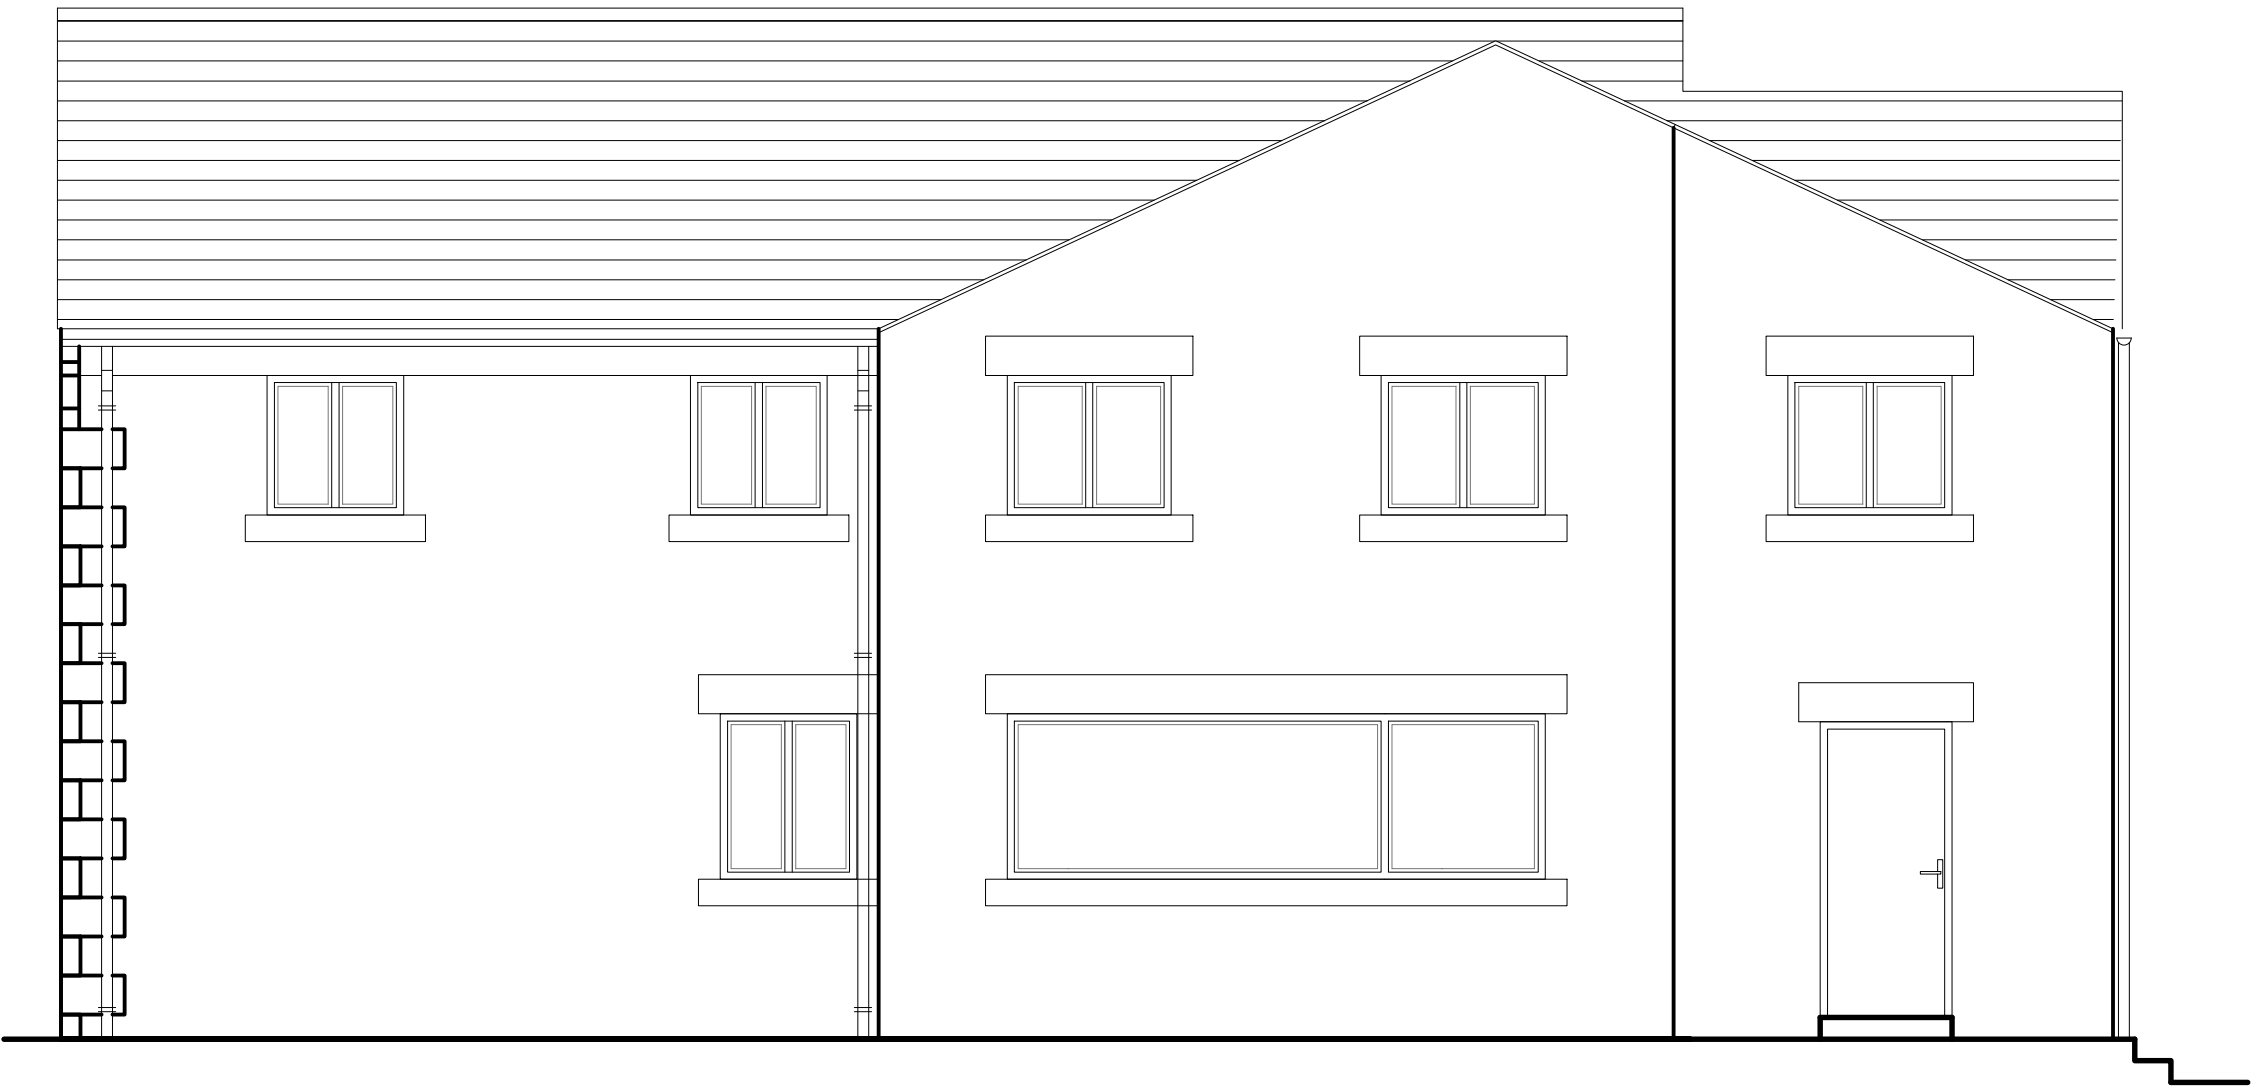

PROPOSED REAR ELEVATION
Scale 1:50



PROPOSED SIDE ELEVATION
Scale 1:50

Rev.	Amendment	Date
-		
DRAWING STATUS		
PRELIMINARY		☐
FOR APPROVAL		☐
FOR CONSTRUCTION		☐
AS BUILT		☐
TENDER		☐
JUST ARCHITECTURE		
Design & Development to the limits you set. Tel: +07879 298051		
PROJECT	3 THE OLD SMITHY HOVLAND RD HOVLAND BARNESLEY S74 0PB	
DRAWING TITLE	PROPOSED ELEVATIONS	
DRAWING No.	598/PL/04	REVISION -
SCALE A1 1:50	SCALE A3 1:100	DATE 01-04-2019
PLANNING		