



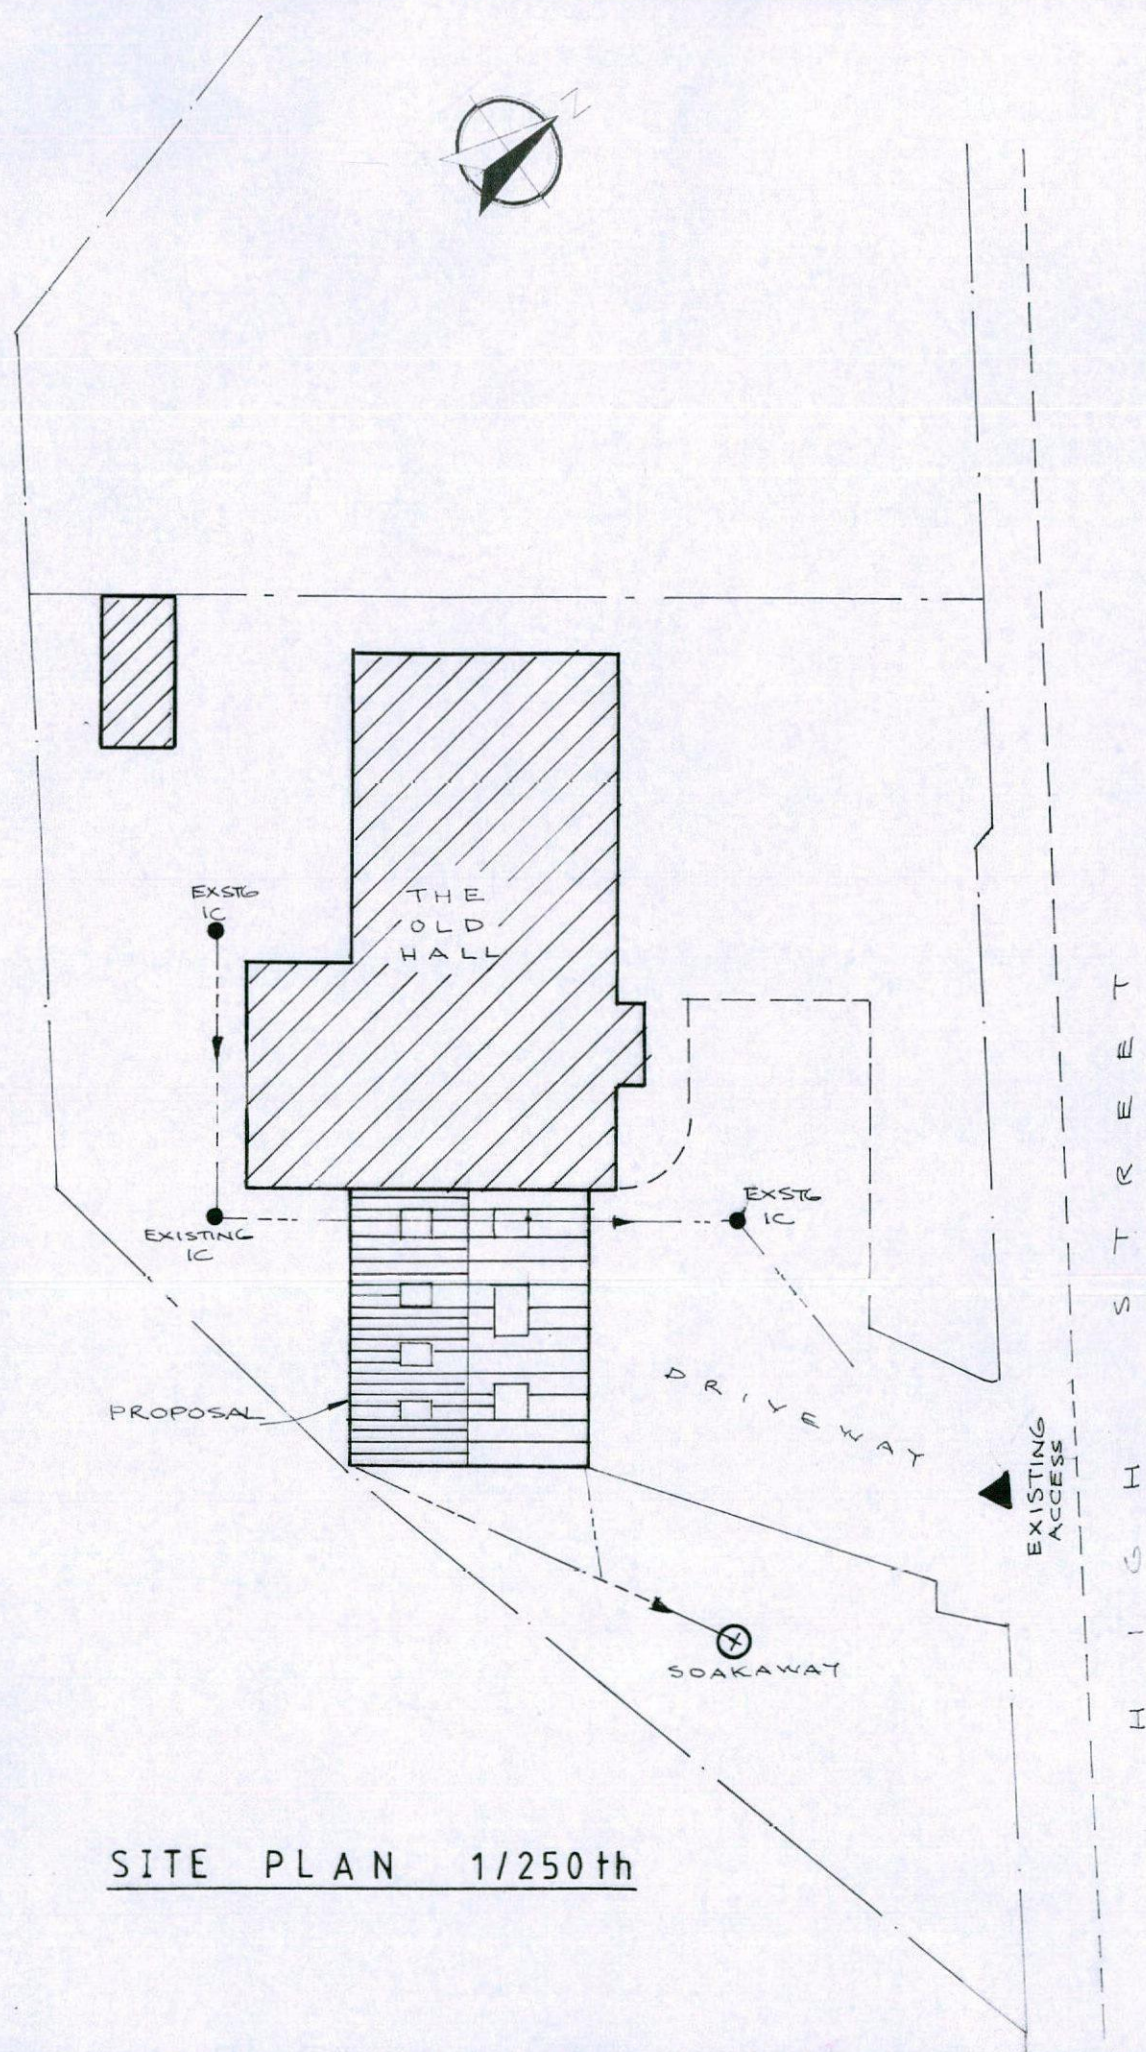

SITE PLAN 1/250<sup>th</sup>

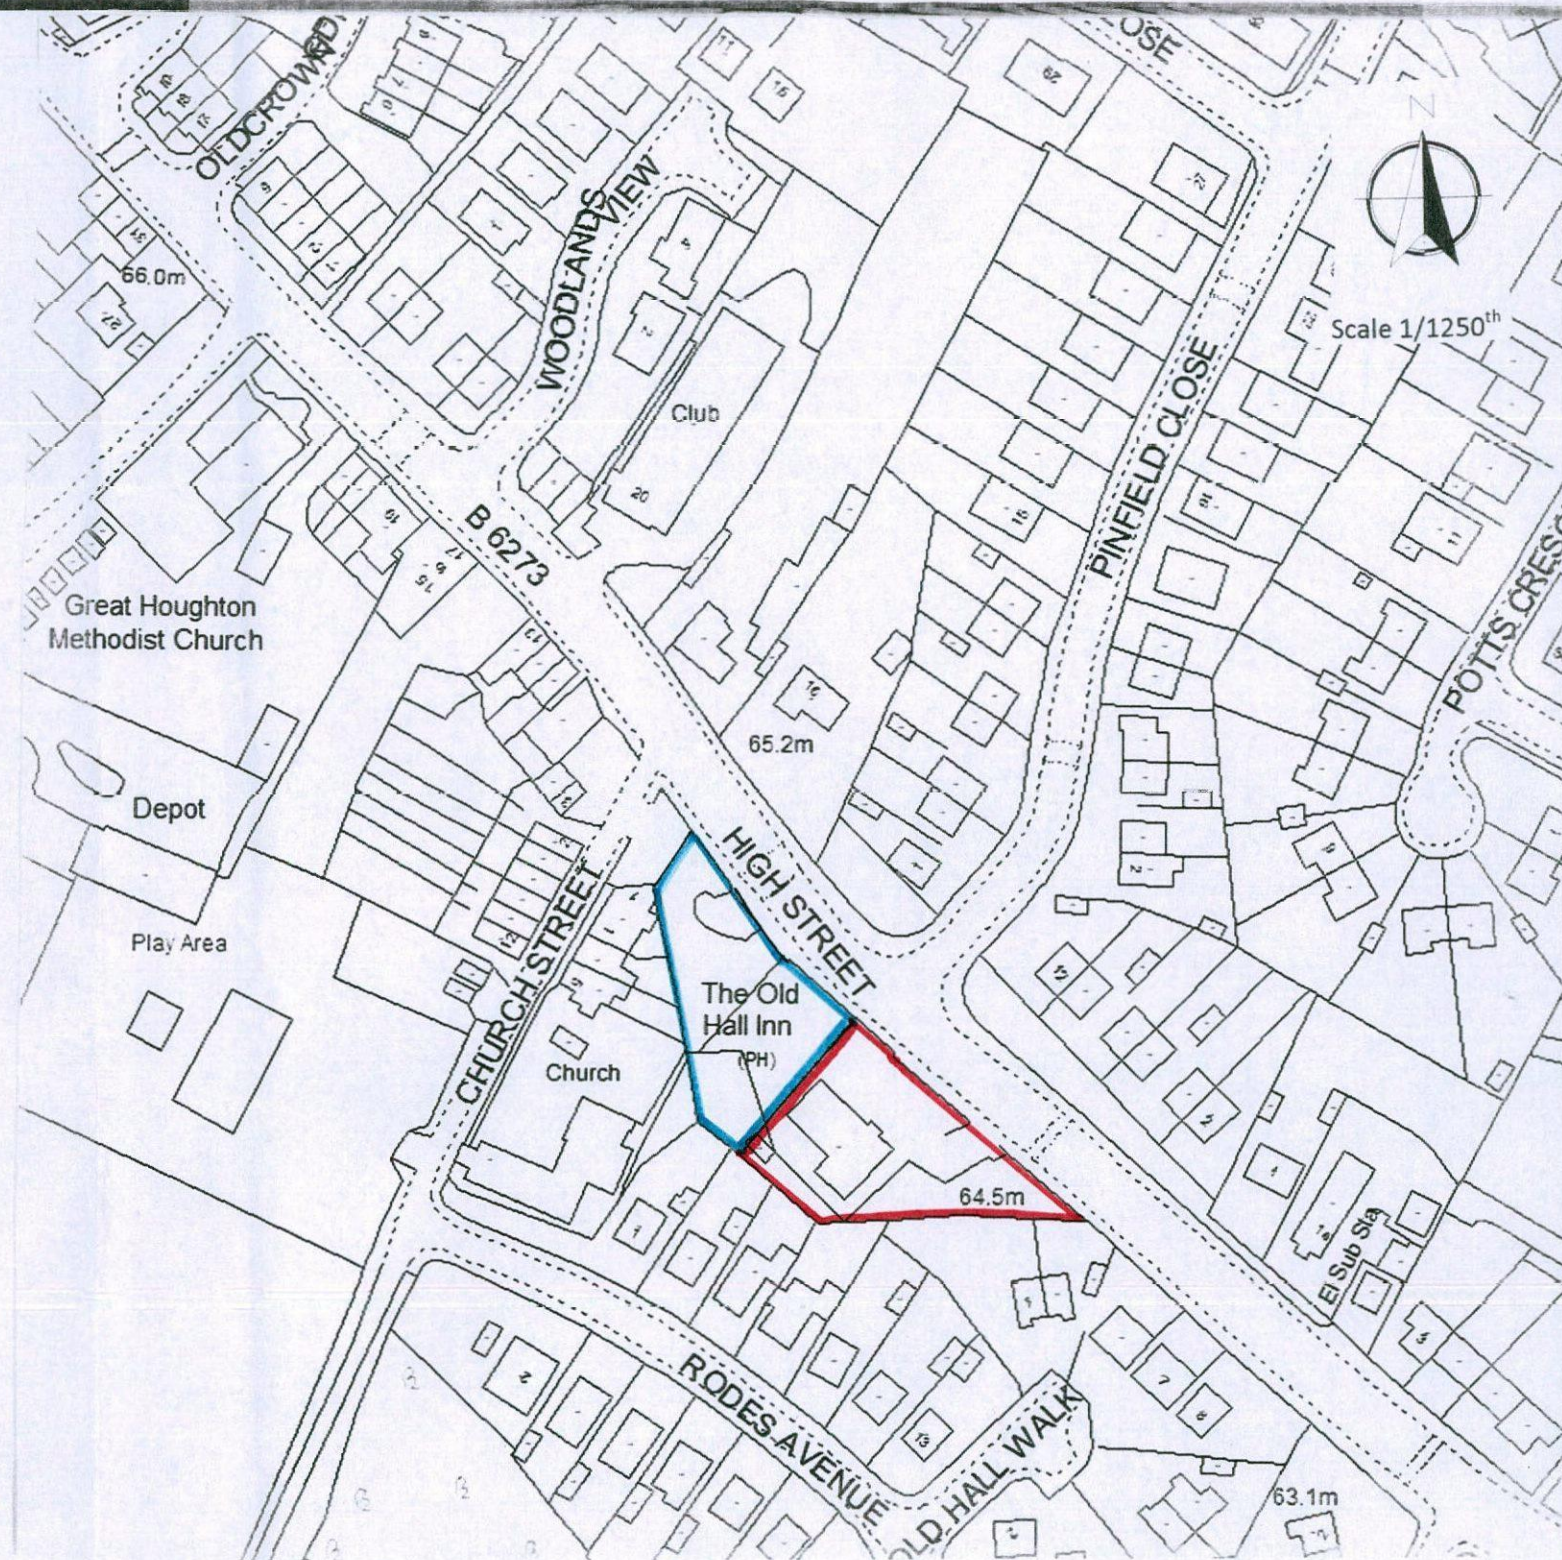

**PROPOSED ANNEXE ACCOMODATION with  
DOUBLE GARAGE at THE OLD HALL INN,  
1 HIGH STREET, GREAT HOUGHTON, BARNSELY**

**DRAWING No. 2 SITE and LOCATION PLANS**

AMENDED PLAN 2015/1391