




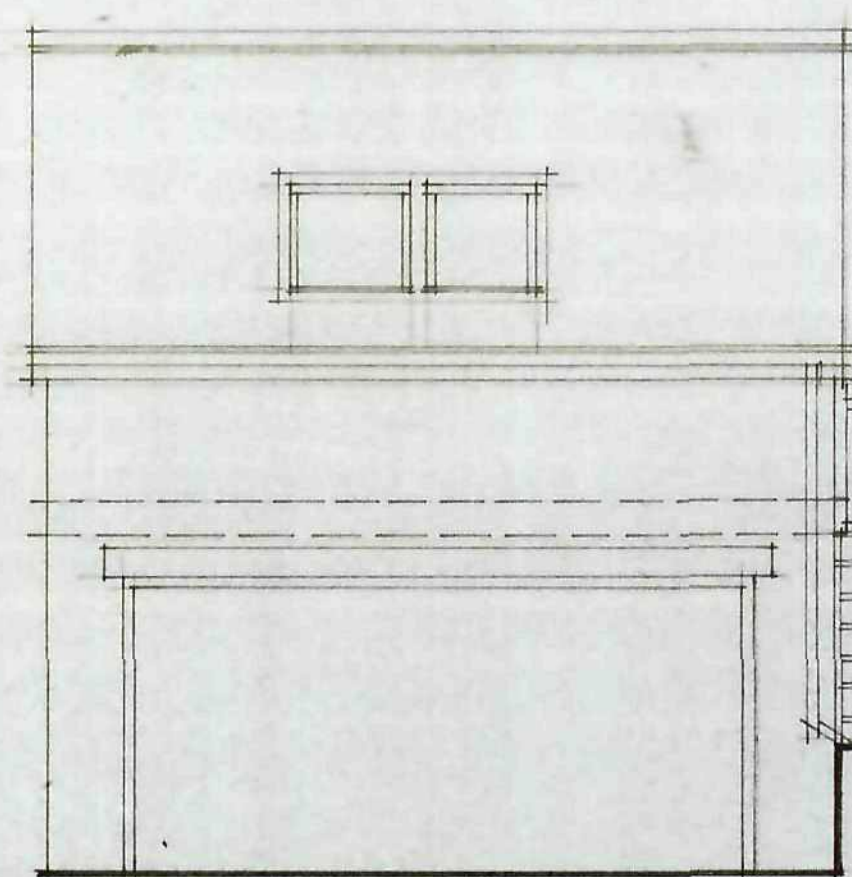

FRONT ELEVATION

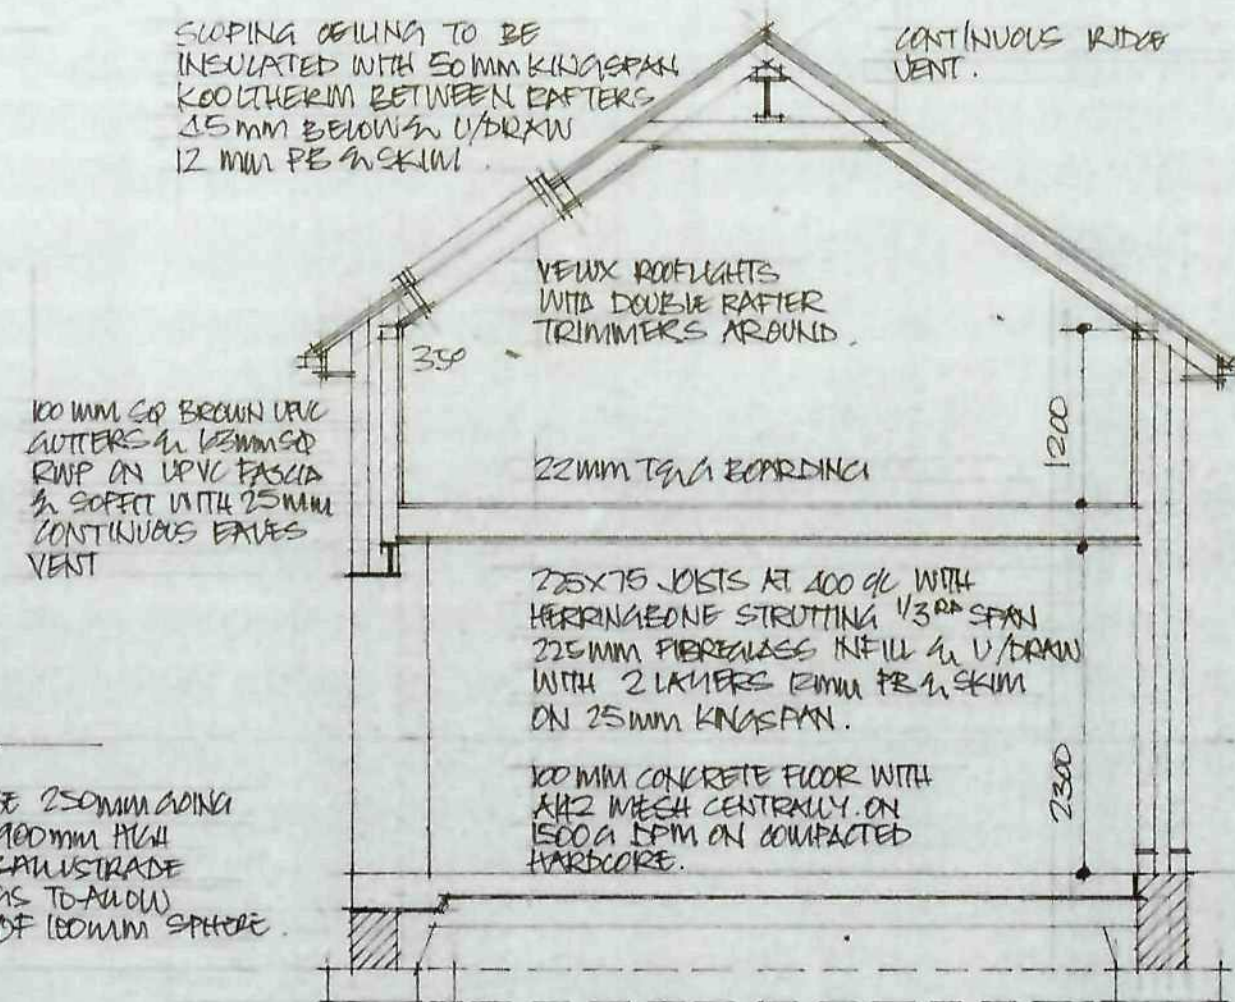


SECTION A-A

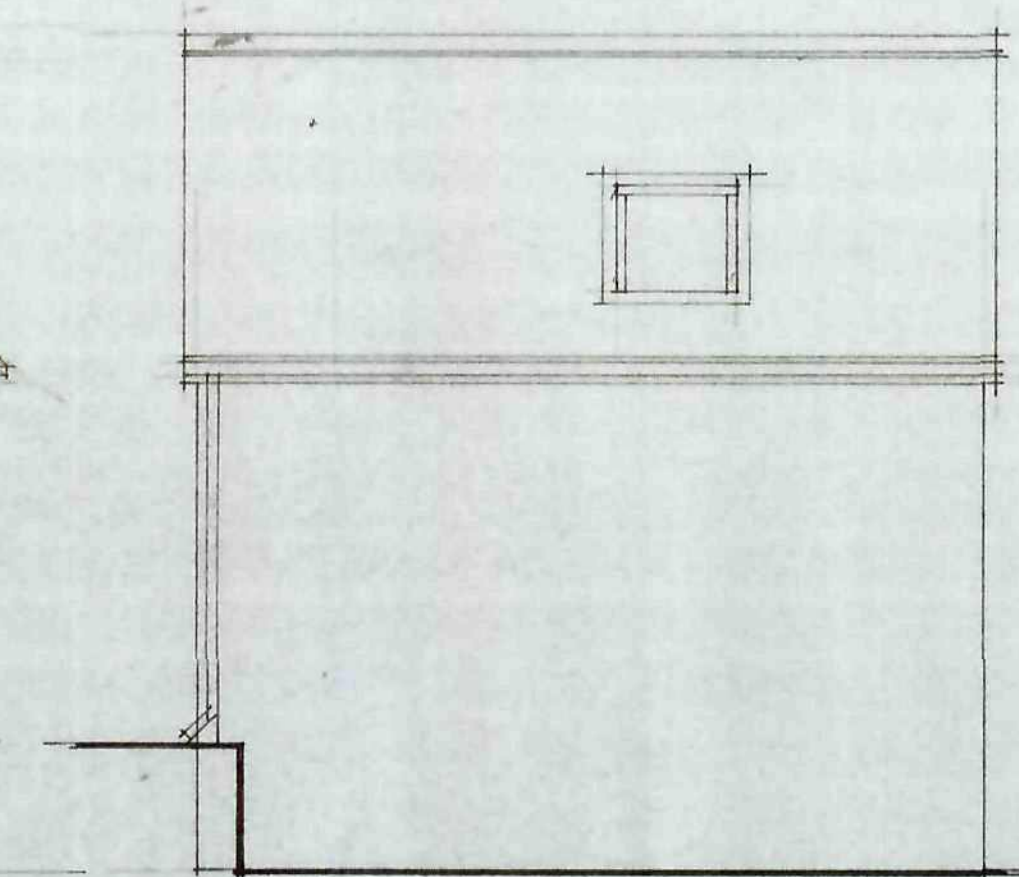


REAR ELEVATION

FOUNDATION BLOCKWORK BELOW GROUND LEVEL ON 600X225MM CONCRETE FOUNDATIONS DEPTH TO SUIT GROUND CONDITIONS

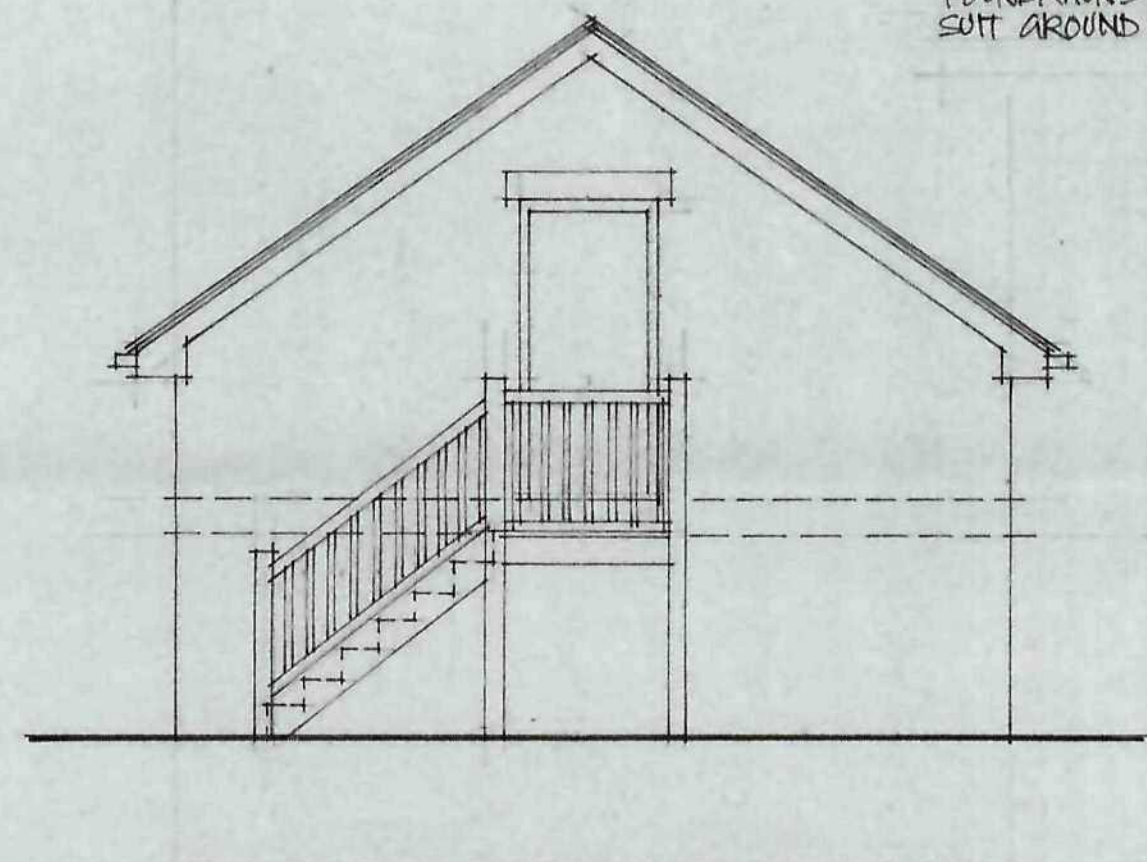

SIDE

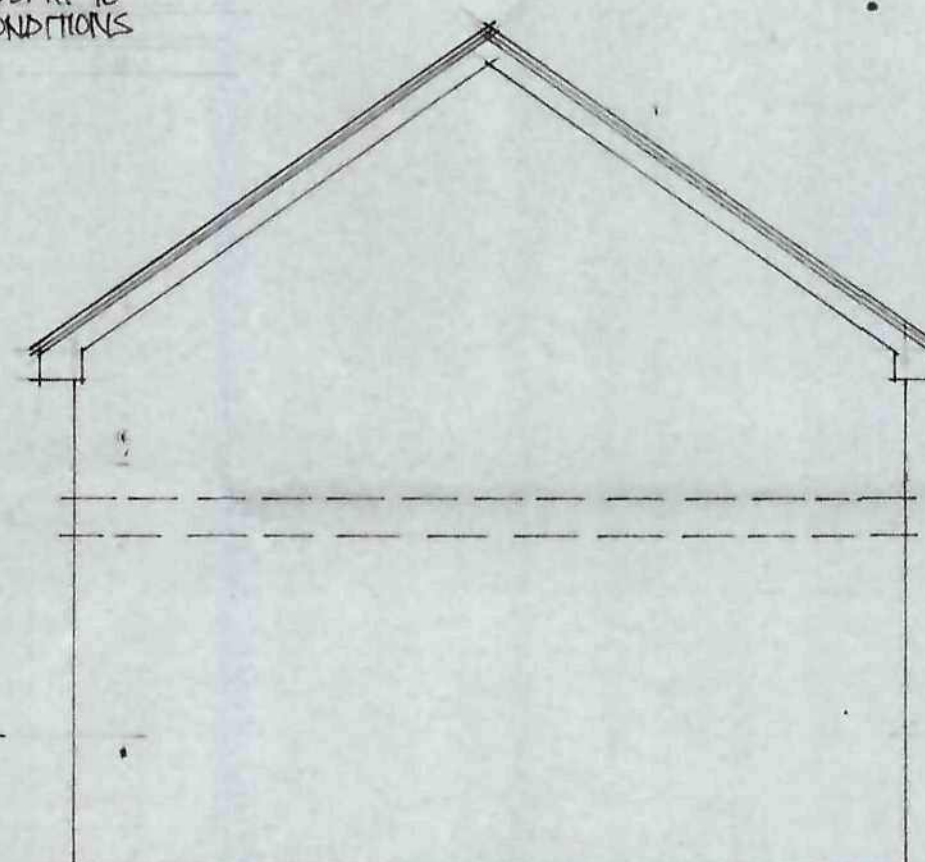


SIDE

EXTERNAL WALLING IN 100MM FAANG BRICKWORK TO MATCH EXISTING 100MM CAVITY WITH FULL FILL ROCKWOOL INSULATION & 100MM GELITE INSULATING BLOCKWORK TO AWE U VALUE OF NOT MORE THAN 0.3 W/M². STAINLESS STEEL WALL TIES AT 750 CL HOR. 450 CL VERT & EACH BLOCK COURSE UP REVEALS. CLOSE CAVITIES WITH PURPOSE MADE REVEAL BUCKETS & DAMPER INSULATED DFC TO PREVENT COOL BRIDGING. UNTOOL OVER DOOR TO BE GUN FRESSED STEEL.


ELECTRICAL INSTALLATION TO BE CARRIED OUT BY AN ELECTRICIAN REGISTERED UNDER COMPETENT PERSON SCHEME AND PROVIDE CERTIFICATION FOR TESTING DESIGN & COMPLETION.

HEATING TO BE BY ELECTRIC CONNECTOR HEATERS.

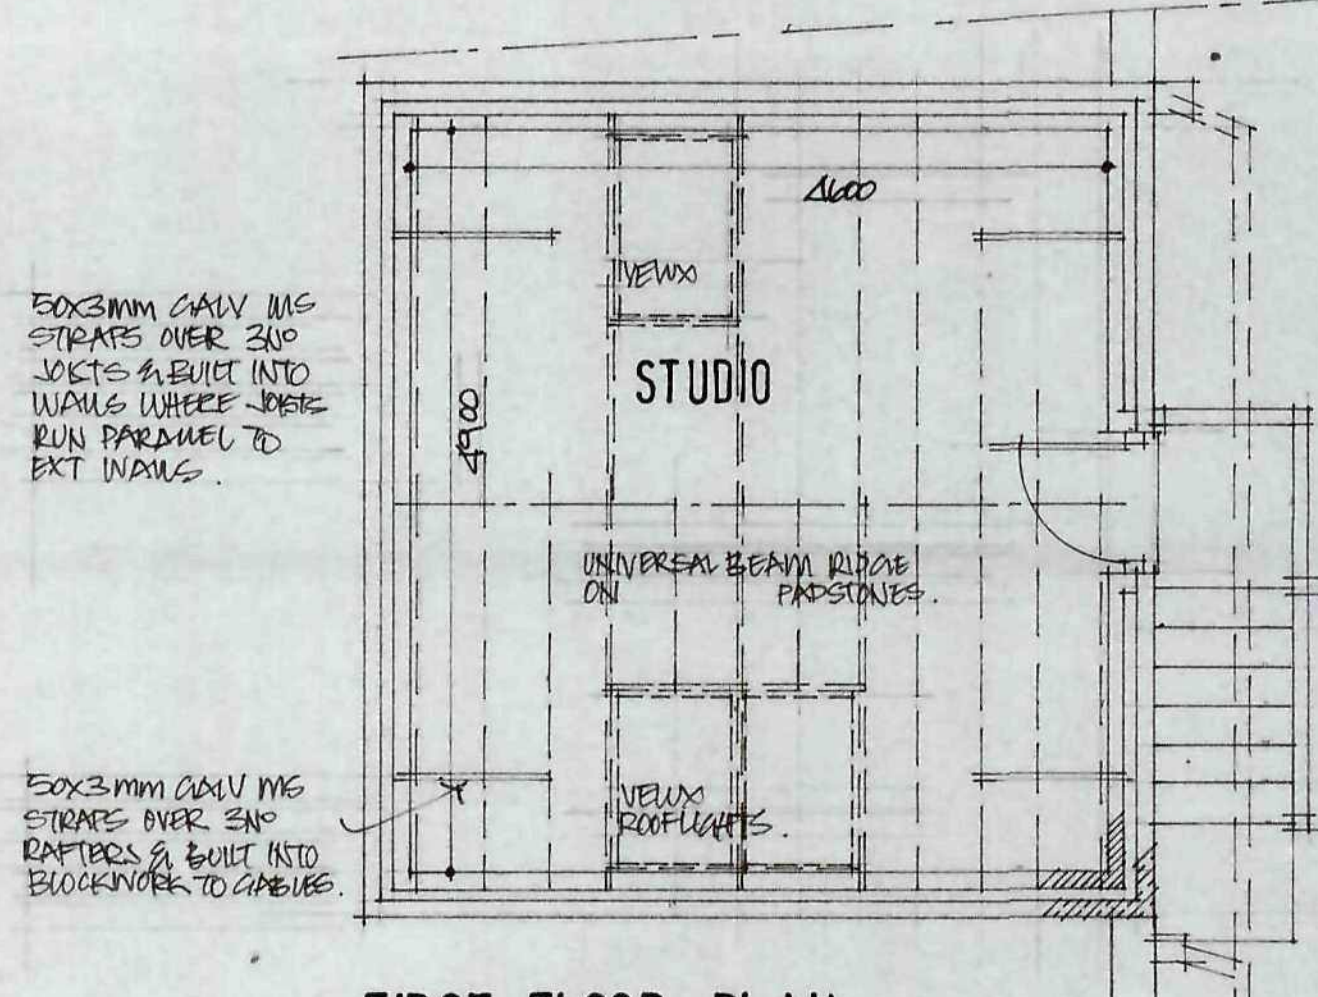


FIRST FLOOR PLAN


100MM SIM DRAIN TO SOAKAWAY 1:40 FALL

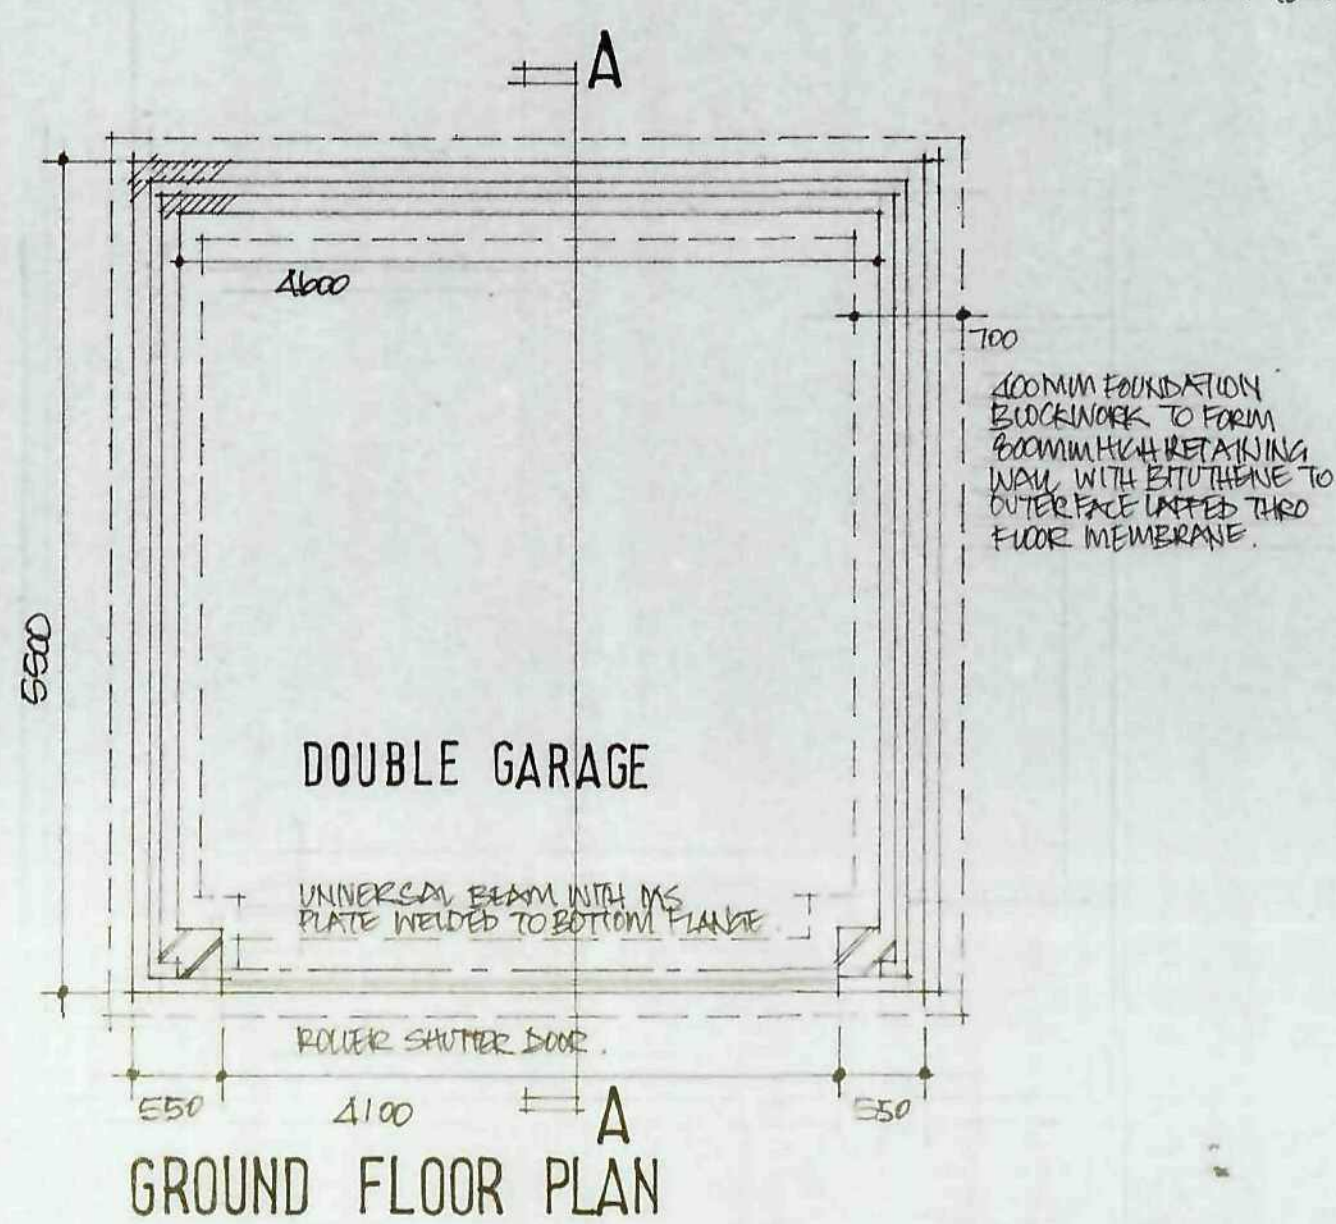


GROUND FLOOR PLAN

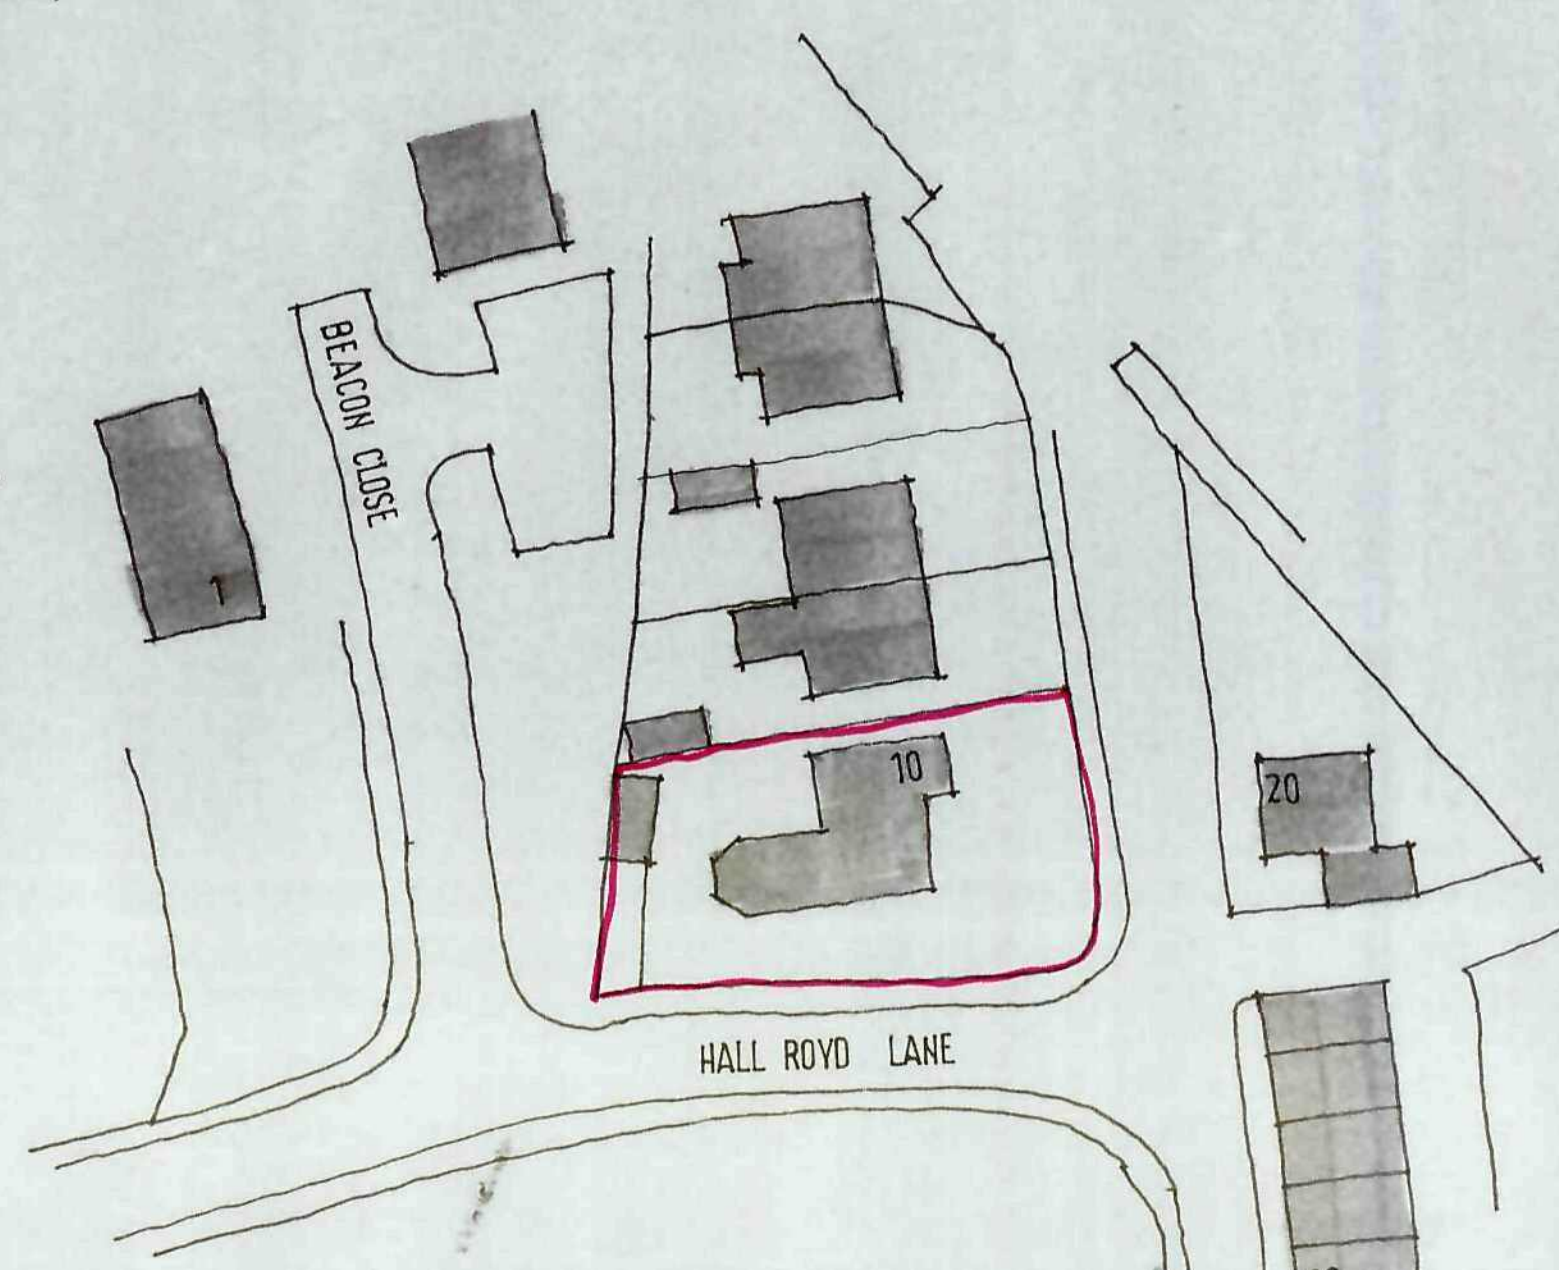

LOCATION PLAN 1:500

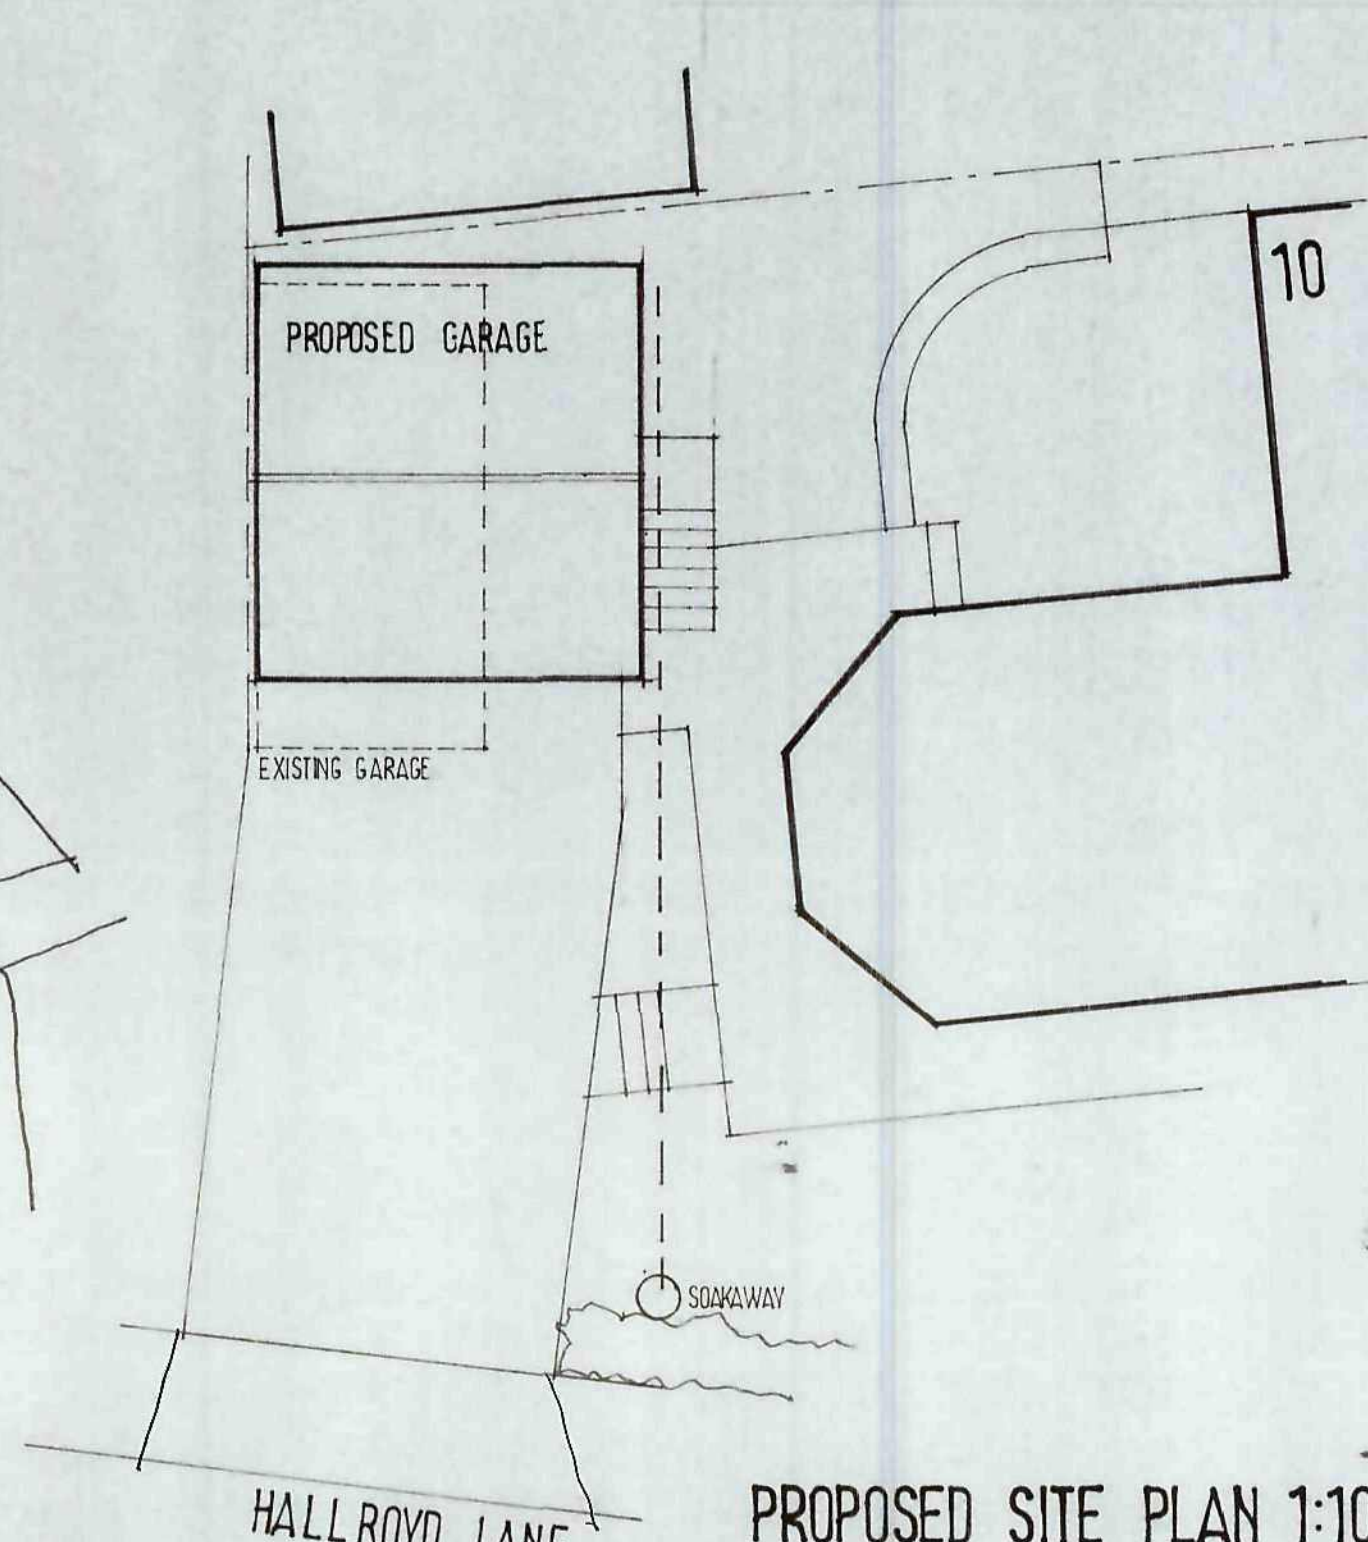

PROPOSED SITE PLAN 1:100

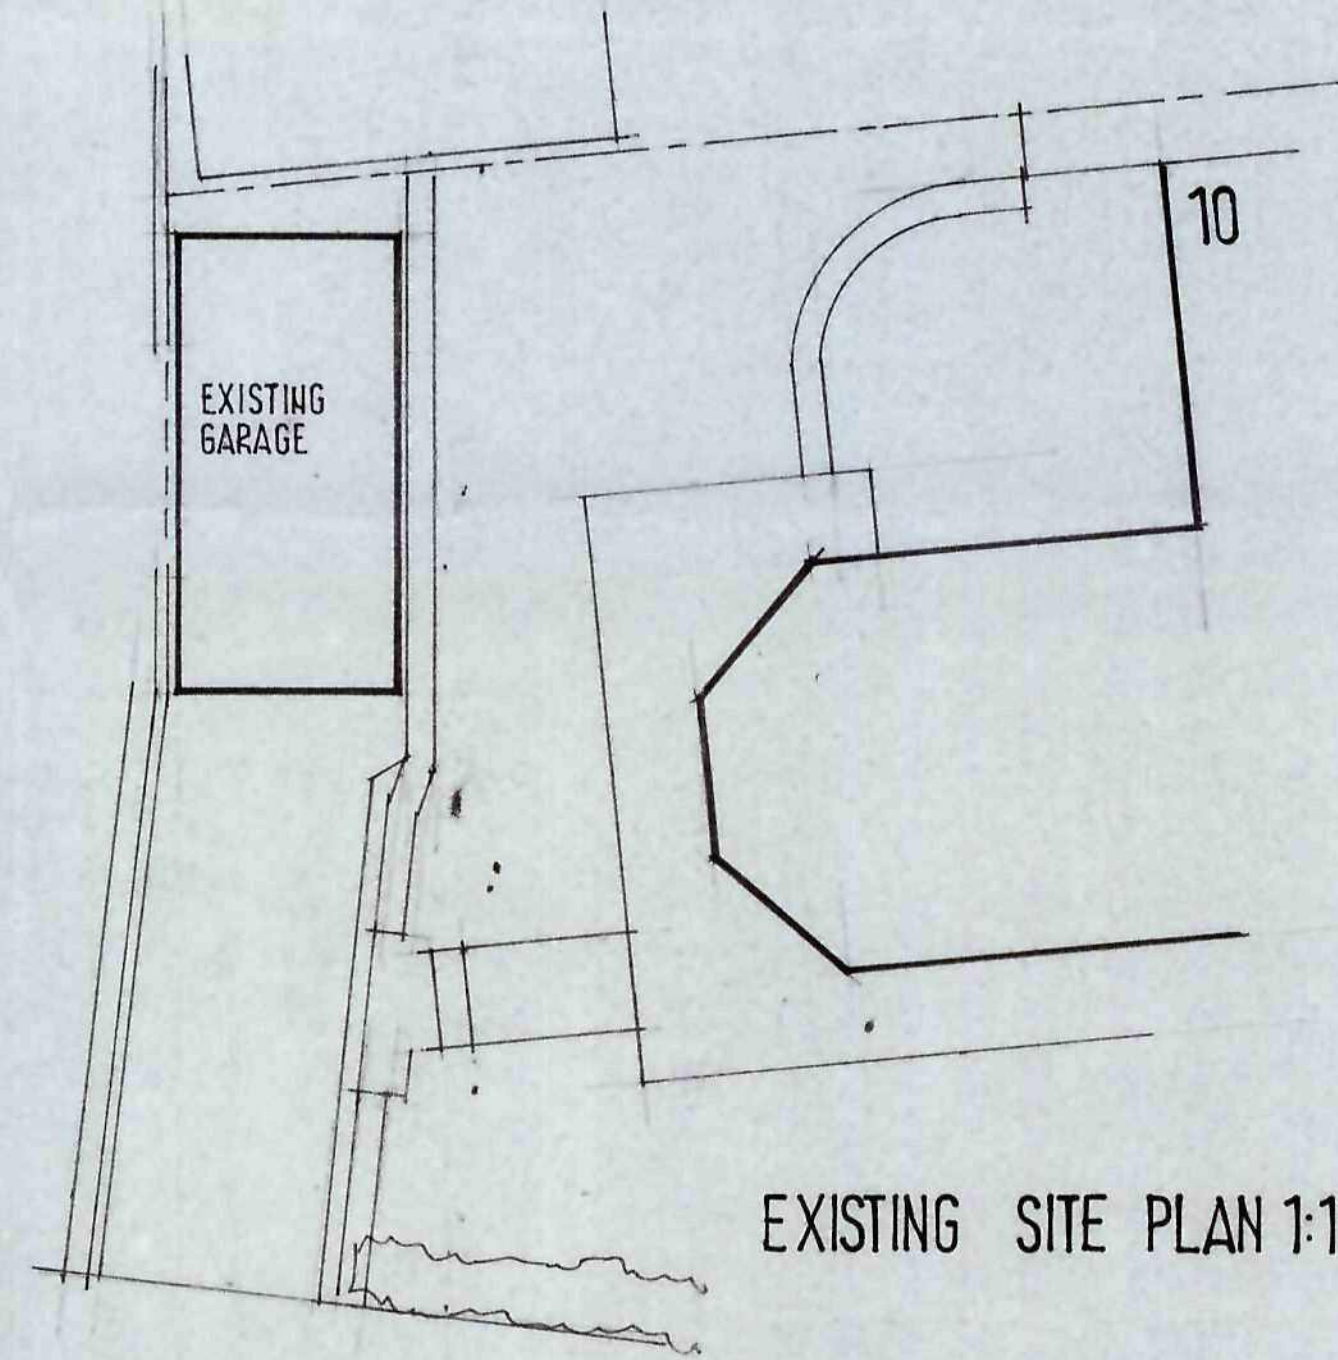

EXISTING SITE PLAN 1:100

Ref	Revision	Date

Client
MR & MRS A CARR

Project
**PROPOSED GARAGE & STUDIO
10 HALL ROYD LANE
SILKSTONE COMMON**

Title

DETAILED PROPOSALS

Scale: 1:50 1:100 Drawn: SL
Date: OCT '08 Drawing No: 1/10/11

BDS

BUILDING DESIGN SERVICES
15 Hunters Avenue Barnsley S70 6PL
Tel: 01226 733224

CDS LTD 10/11