




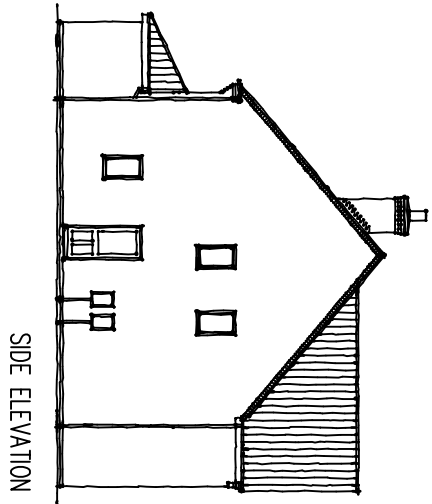


SIDE ELEVATION

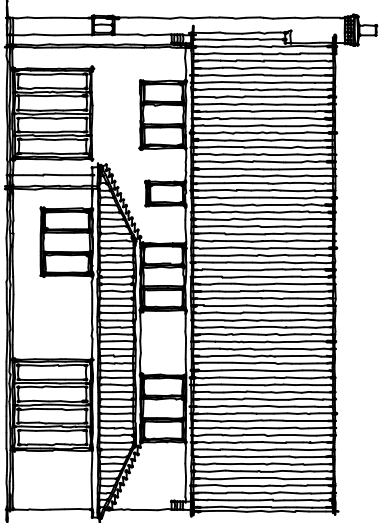


REAR ELEVATION

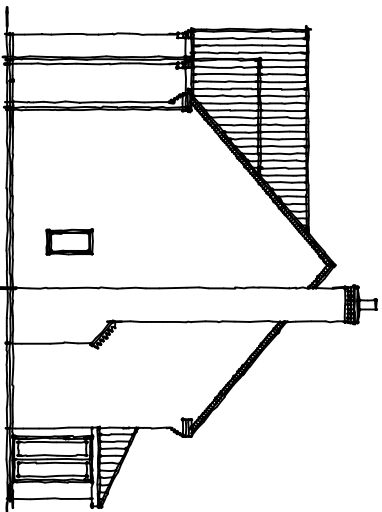


SIDE ELEVATION

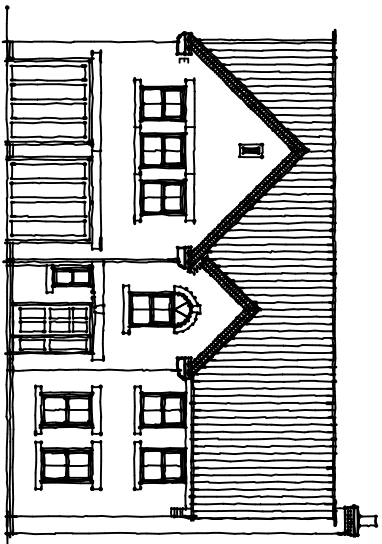


GROUND FLOOR PLAN

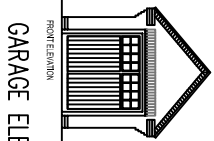


FRONT ELEVATION

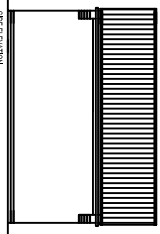


SIDE ELEVATION

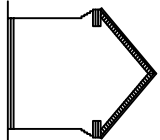


REAR ELEVATION

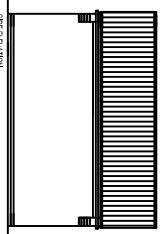


SIDE ELEVATION

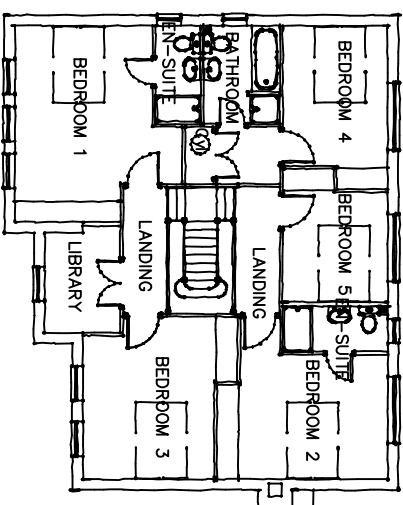

FIRST FLOOR

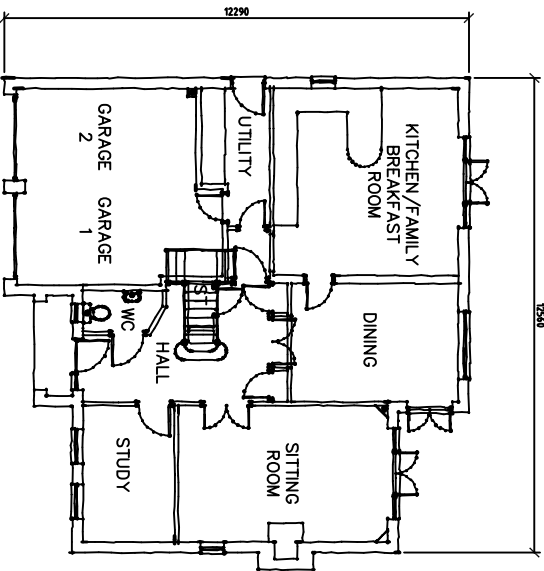

GROUND FLOOR

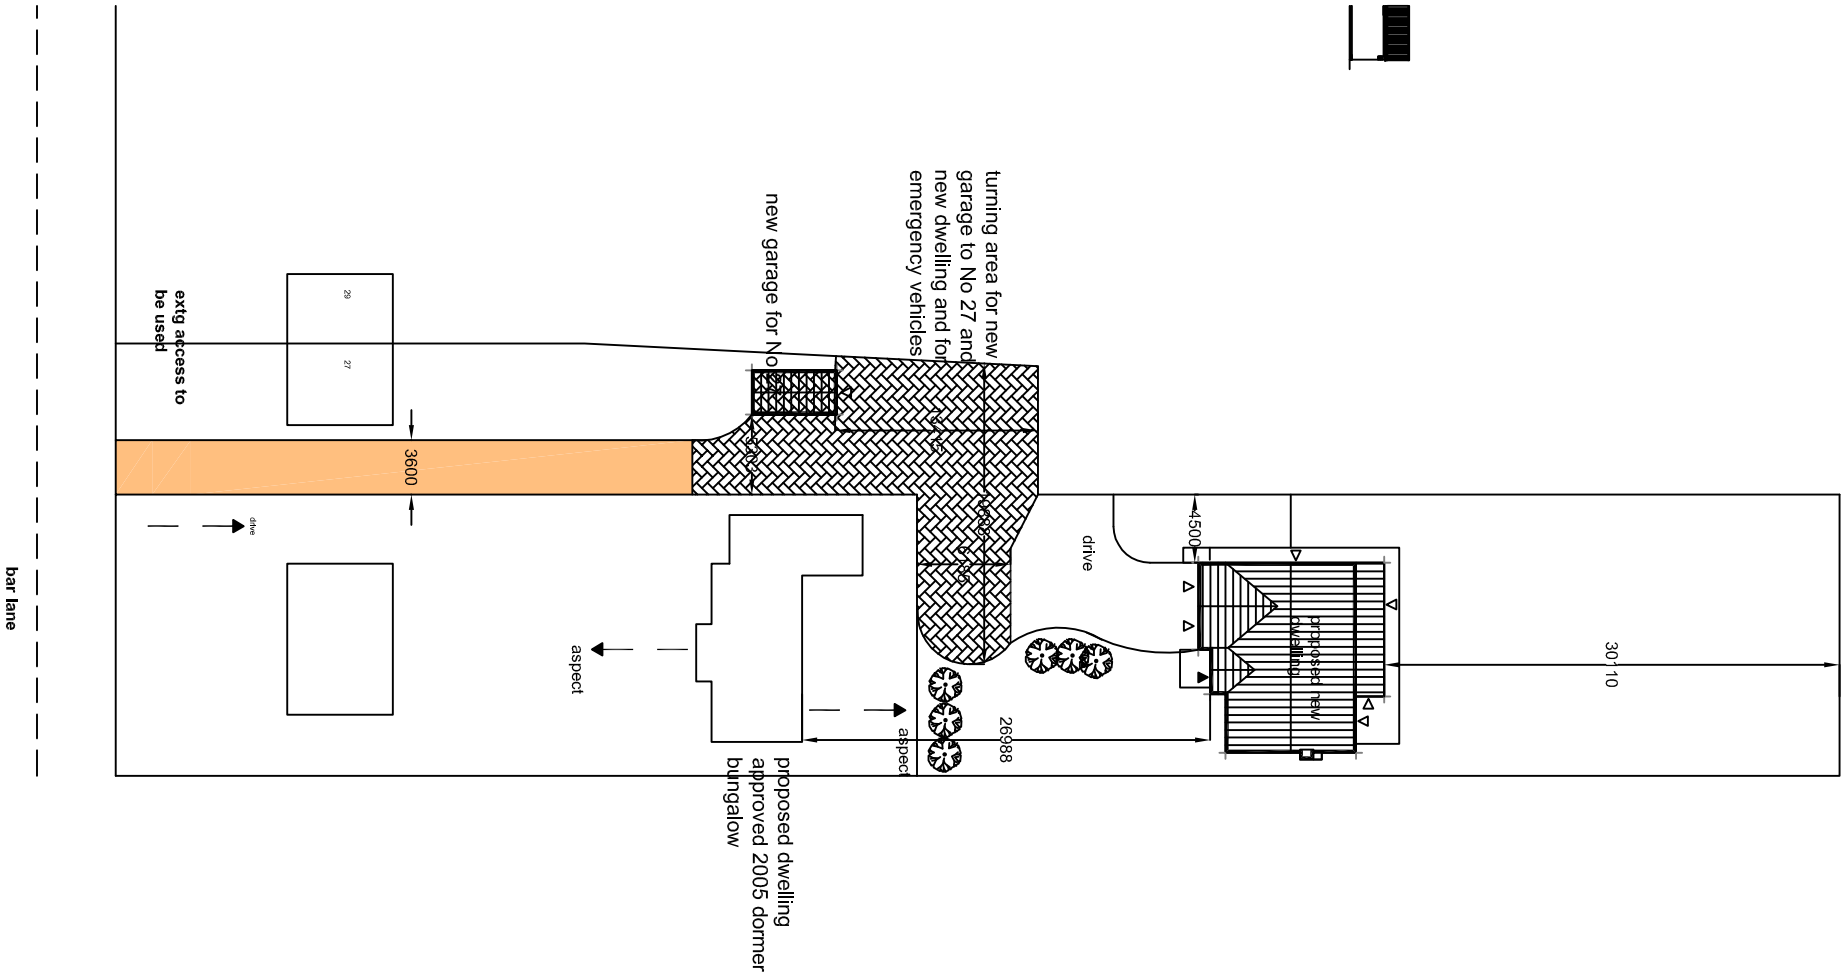

roy harrison architects

41A Saincross Common Barnsley
S.Yorkshire S75 1dF
Telephone/Fax (01226) 381833
E-Mail: royarch@tiscali.co.uk

Client

Mr T Hilkirk

Project

27 Bar Lane
Mappewell
Barnsley

Title

pre planning enquiry

Date	Drawing No.	Scale
11/9/08	SK 5	1:200 1:500
Sheet 1 of	Revision	Drawn
1		rh