




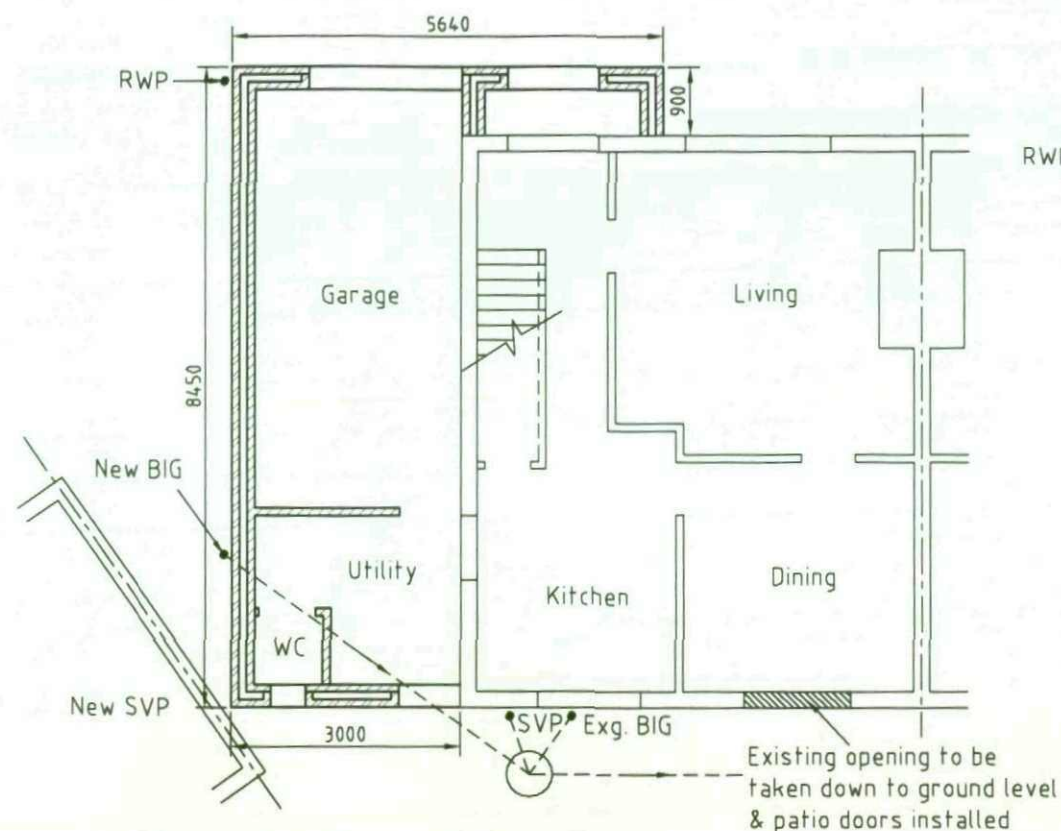

Ground Floor Proposed Plan 1:100

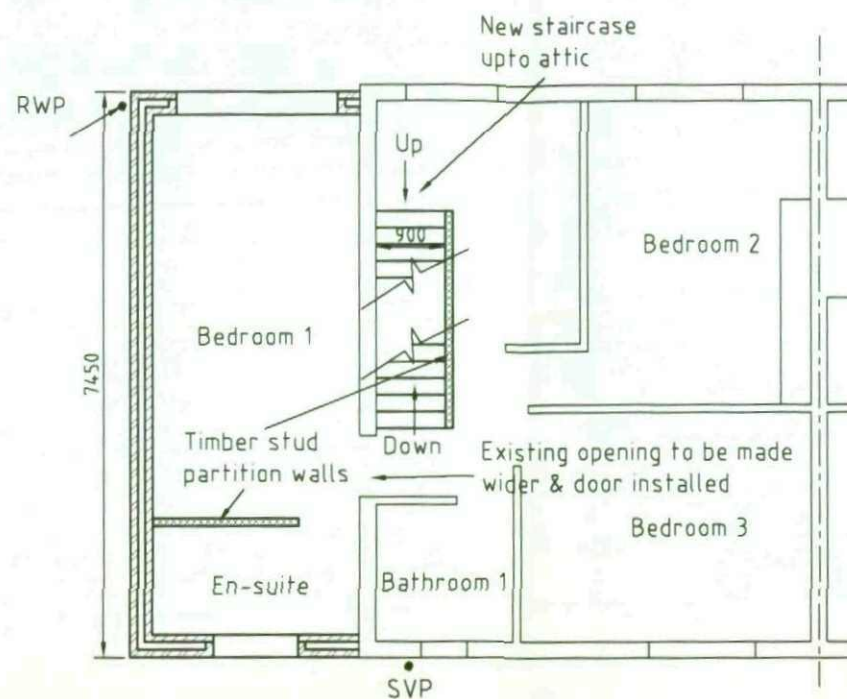


First Floor Proposed Plan 1:100

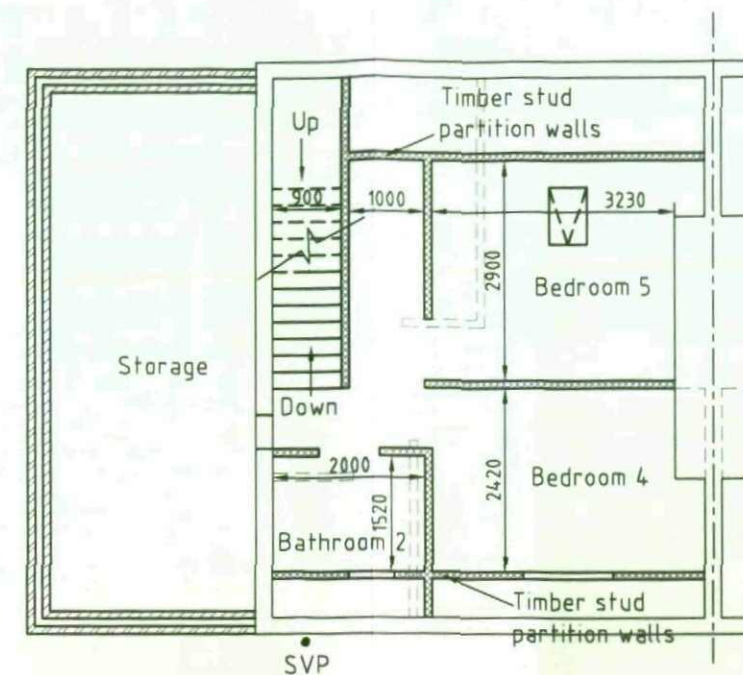


Attic Floor Proposed Plan 1:100



Front Elevation Proposed 1:100

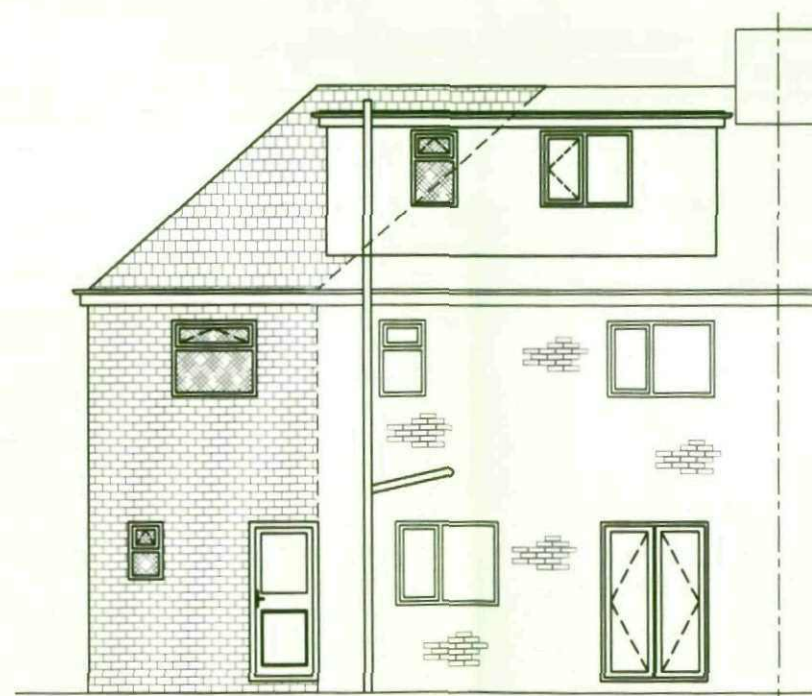

Rear Elevation Proposed 1:100

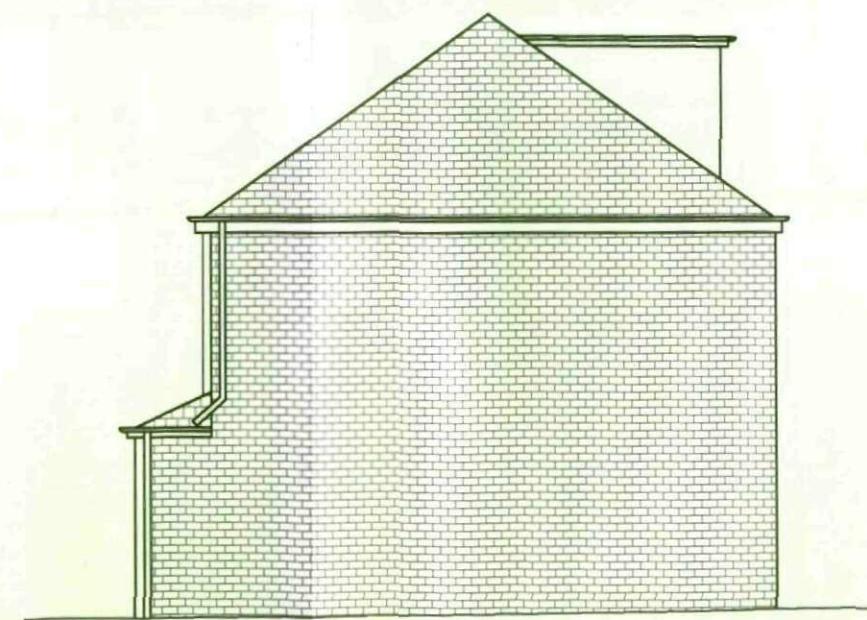


Side Elevation Proposed 1:100

DO NOT SCALE DRAWING - IF IN DOUBT, ASK


Address:	28 Cobcar Lane, Elsecar, Barnsley, S74 8JH.	Rev: -
Project:	Double Storey Extension & Loft Conversion.	Date: JUNE 2008
Drawing Title:	Proposed Plan & Elevations.	
Drawing No:	2008-1028-004	
Scale:	As Shown	Status: Planning
Drawn By:	JD	

J.A. DEAKIN CAD DRAWING SERVICES LTD
THIS DRAWING IS ISSUED SUBJECT TO CONDITION THAT IT IS NOT COPIED, REPRODUCED, OR DISTRIBUTED IN WHOLE OR IN PART, OR USED IN ANY WAY DETRIMENTAL TO THE INTERESTS OF J.A. DEAKIN CAD DRAWING SERVICES LTD.

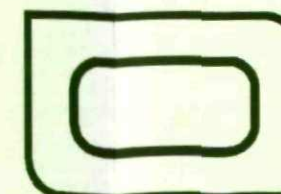

**J.A. DEAKIN CAD DRAWING
SERVICES LTD.**

95 Arundel Drive,
Lundwood,
Barnsley, S71 5LF.
TEL: 07886030175

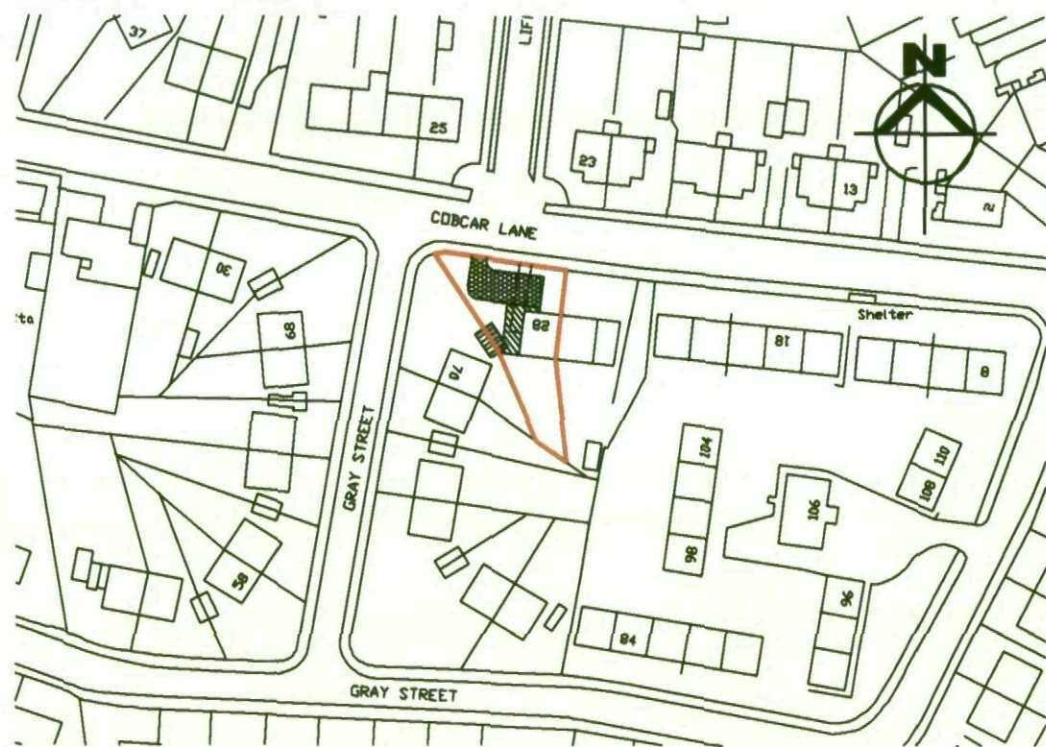

Site Location 1:1250



Site Plan 1:200

DO NOT SCALE DRAWING - IF IN DOUBT, ASK

Address: 28 Cobcar Lane, Eleonor,
Barnesley, S74 8JH.
Project: Double Storey Extension & Loft Conversion
Drawing Title: Site Plan & Location Plan.
Drawing No: 2008-1028-001
Scale: As Shown
Drawn By: JD


Rev: -
Date: JUNE 2008
Status: Planning

© J.A. DEAKIN CAD DRAWING SERVICES LTD
THIS DRAWING IS ISSUED SUBJECT TO CONDITIONS THAT IT IS NOT COPIED, REPRODUCED, OR DISTRIBUTED IN WHOLE OR IN PART, OR USED IN ANY WAY ENTIRELY TO THE EXTENT OF J.A. DEAKIN CAD DRAWING SERVICES LTD.




J.A. DEAKIN CAD DRAWING
SERVICES LTD.


95 Arundel Drive,
Lundwood,
Barnesley, S71 5LF.
TEL: 07886030175

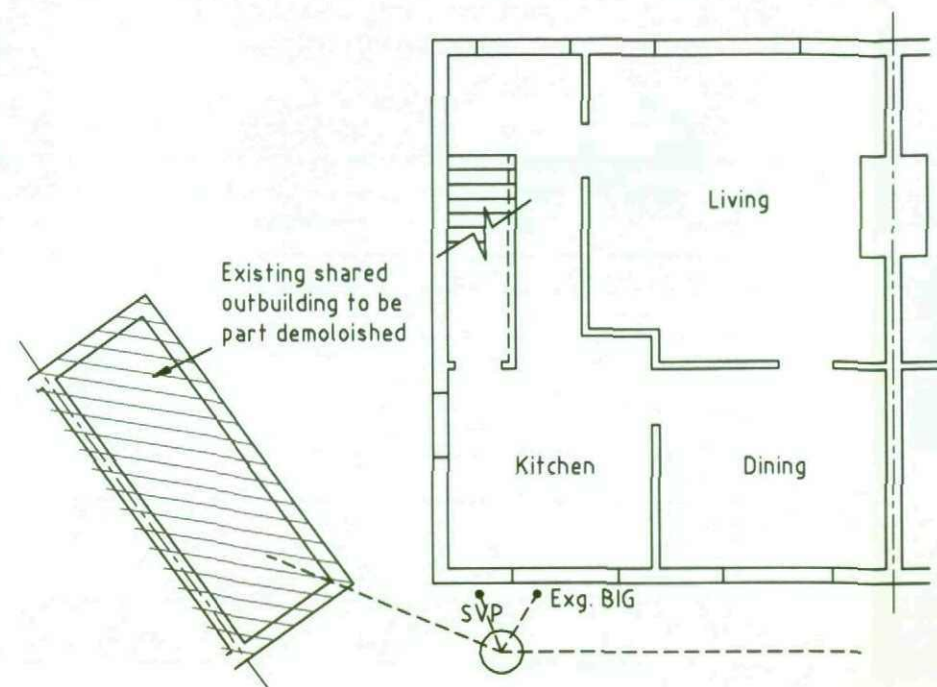


Exg. Ground Floor Plan 1:100

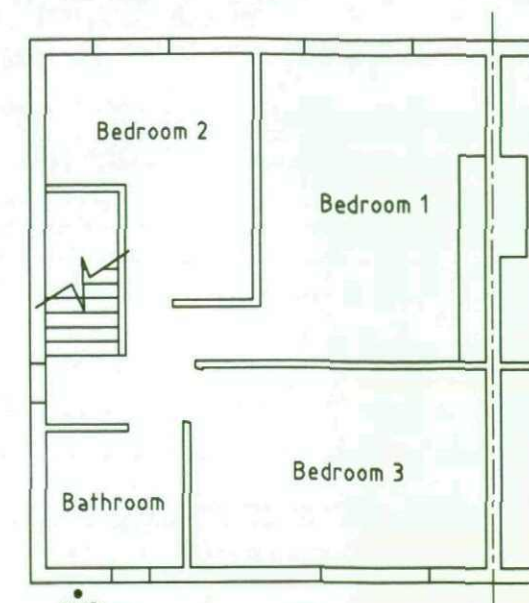


Exg. First Floor Plan 1:100
(Loft space currently used as storage only)

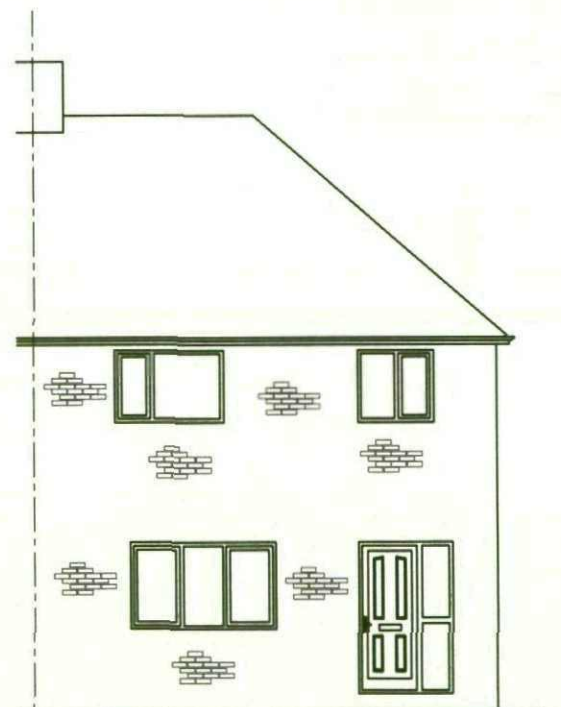

Exg. Front Elev. 1:100

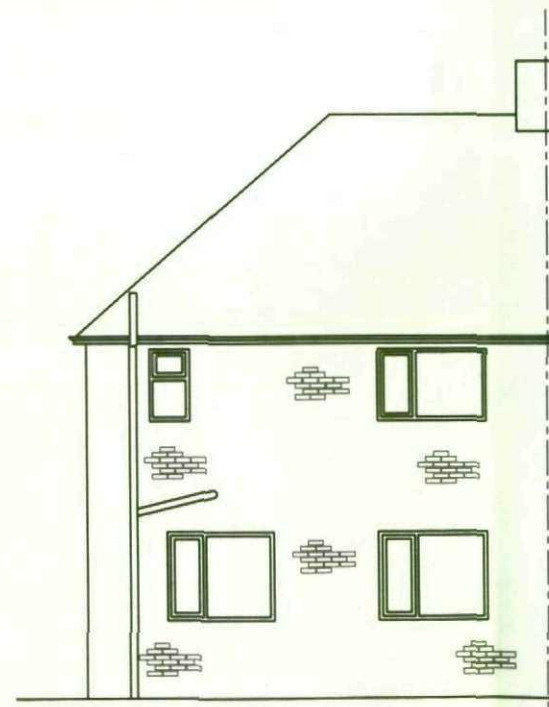

Exg. Rear Elev. 1:100

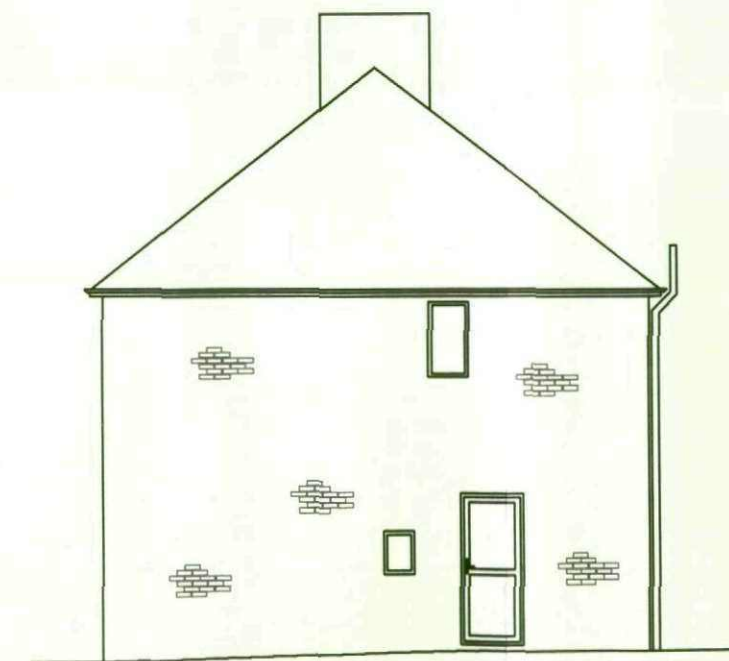


Exg. Side Elev. 1:100

DO NOT SCALE DRAWING - IF IN DOUBT, ASK

Address: 28 Cobour Lane, Elsecar,
Barnsley, S74 8JH.
Project: Double Storey Extension & Loft Conversion
Drawing Title: Existing & Plans & Elevations
Drawing No: 2008-1028-002
Scale: As Shown
Drawn By: JD

Rev:
Date: JUNE 2008
Status: Planning

© J.A. DEAKIN CAD DRAWING SERVICES LTD
THIS DRAWING IS ISSUED SUBJECT TO CONDITIONS THAT IT IS NOT COPIED, REPRODUCED, OR DISTRIBUTED IN WHOLE OR IN PART, OR USED IN ANY WAY DETRIMENTAL TO THE INTERESTS OF J.A. DEAKIN CAD DRAWING SERVICES LTD.

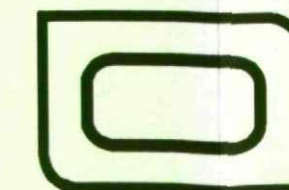

**J.A. DEAKIN CAD DRAWING
SERVICES LTD.**

95 Arundel Drive,
Lundwood,
Barnsley, S71 5LF.
TEL: 07886030176