




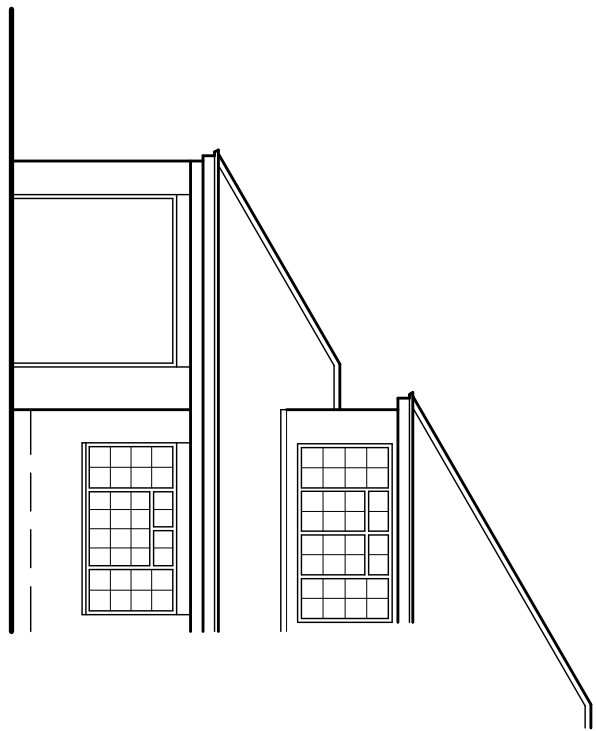


Existing Front Elevation

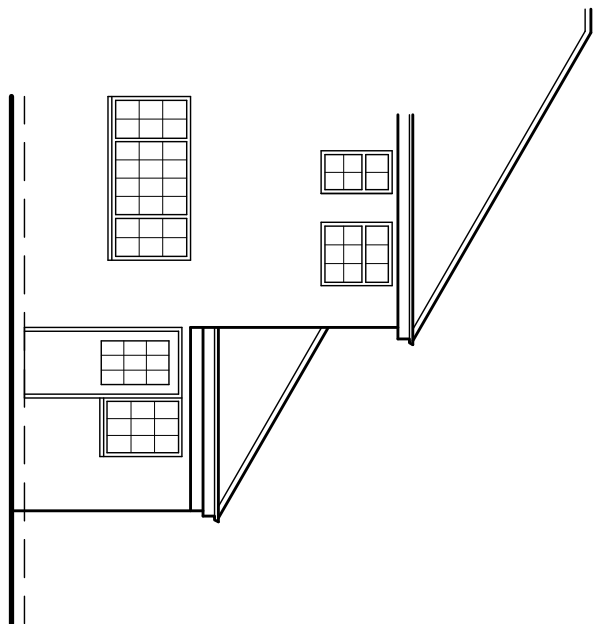


Existing Rear Elevation

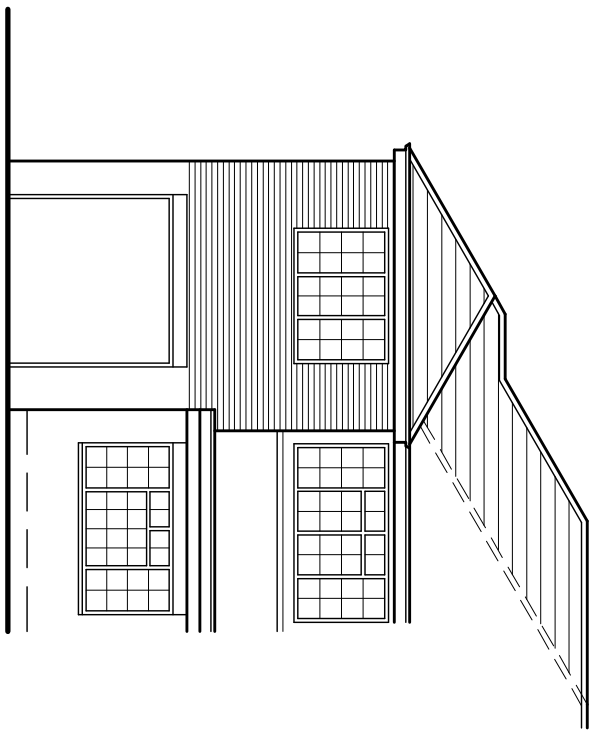


Proposed Front Elevation

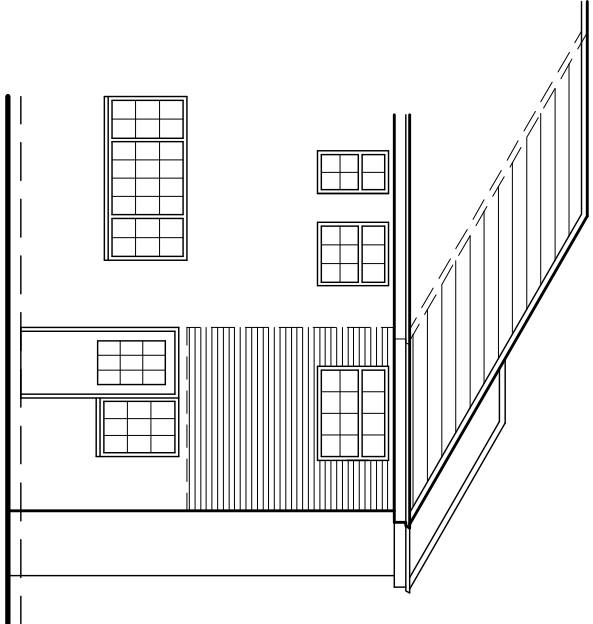


Proposed Rear Elevation

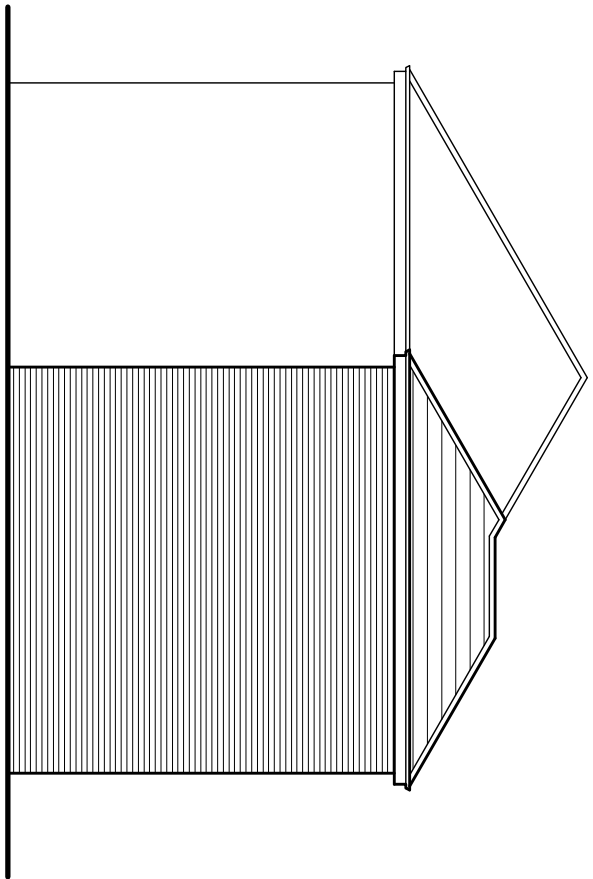


Proposed Side Elevation

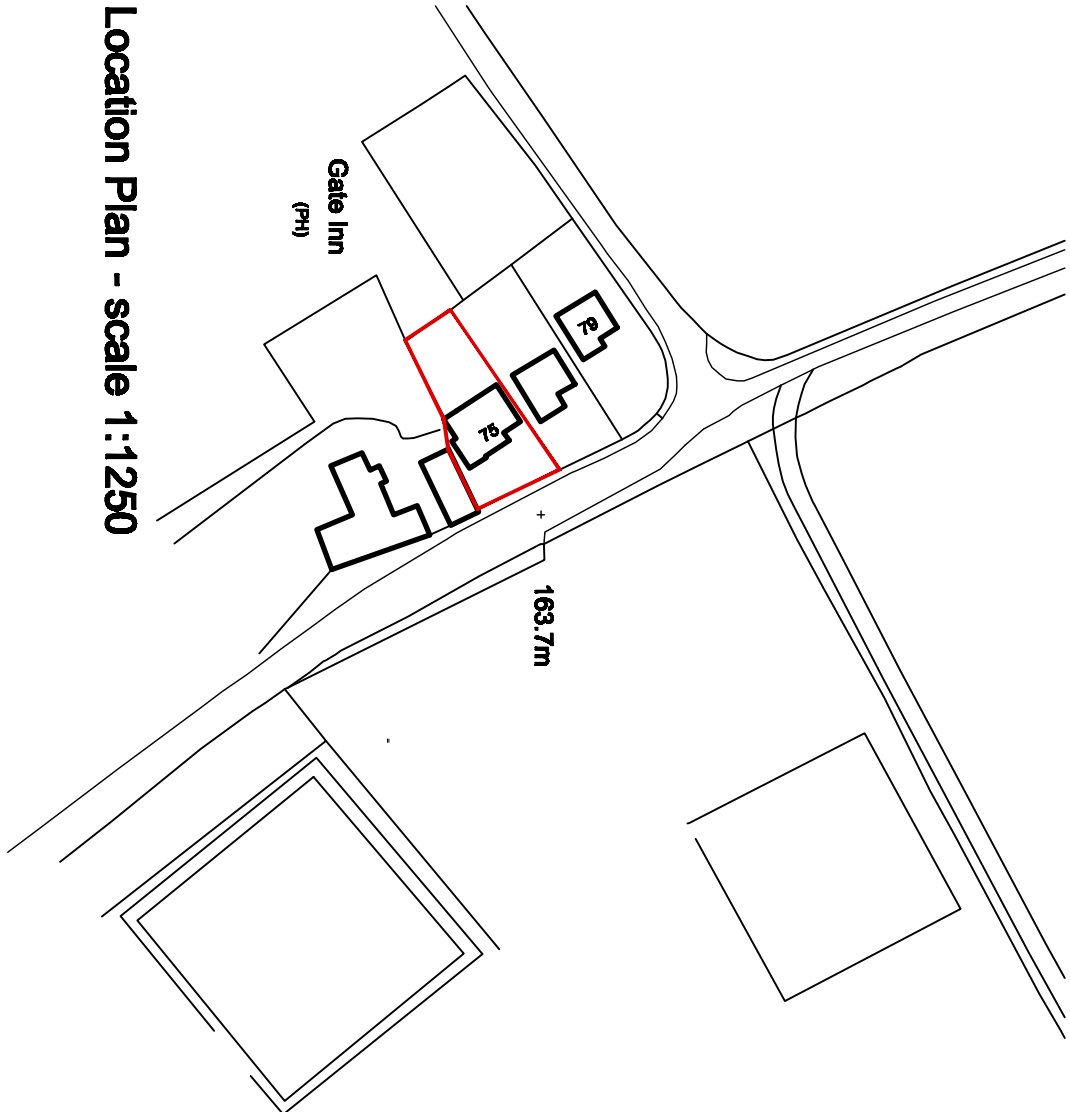


Location Plan - scale 1:1250

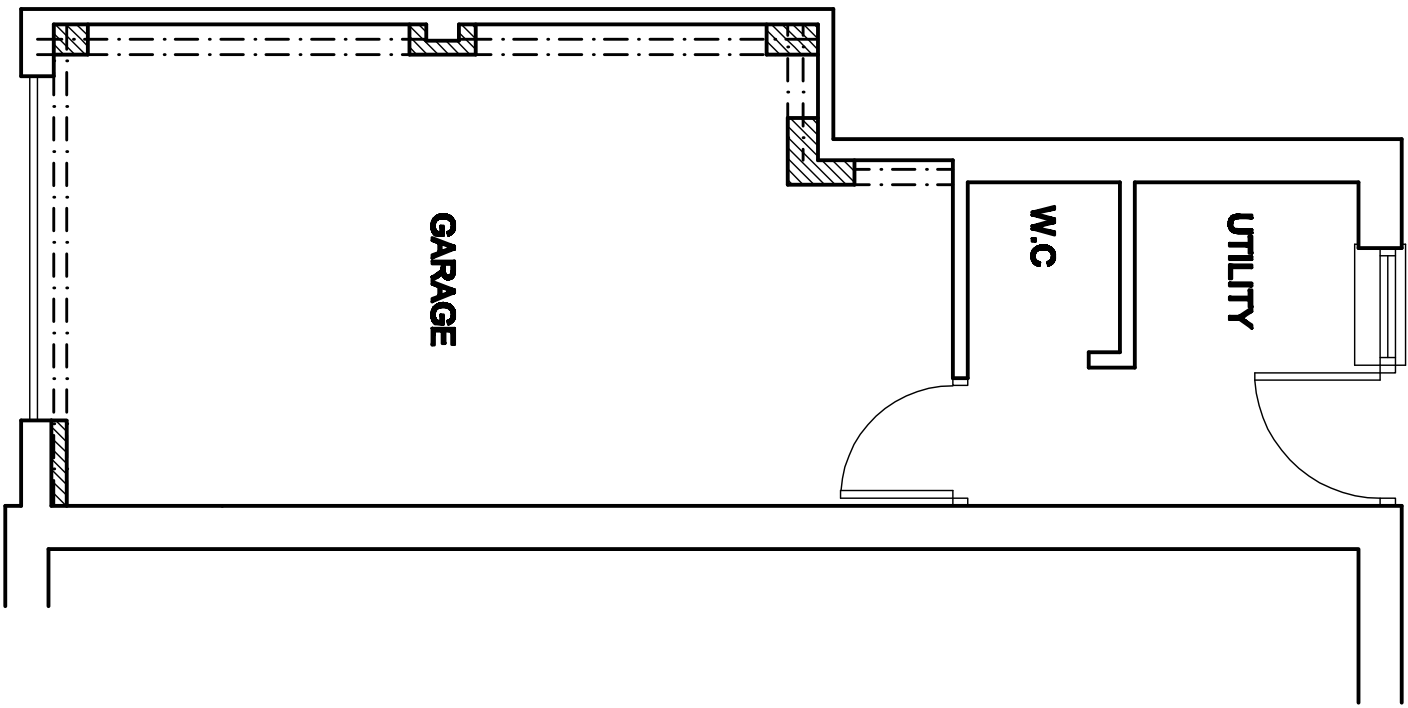

Ground Floor Plan

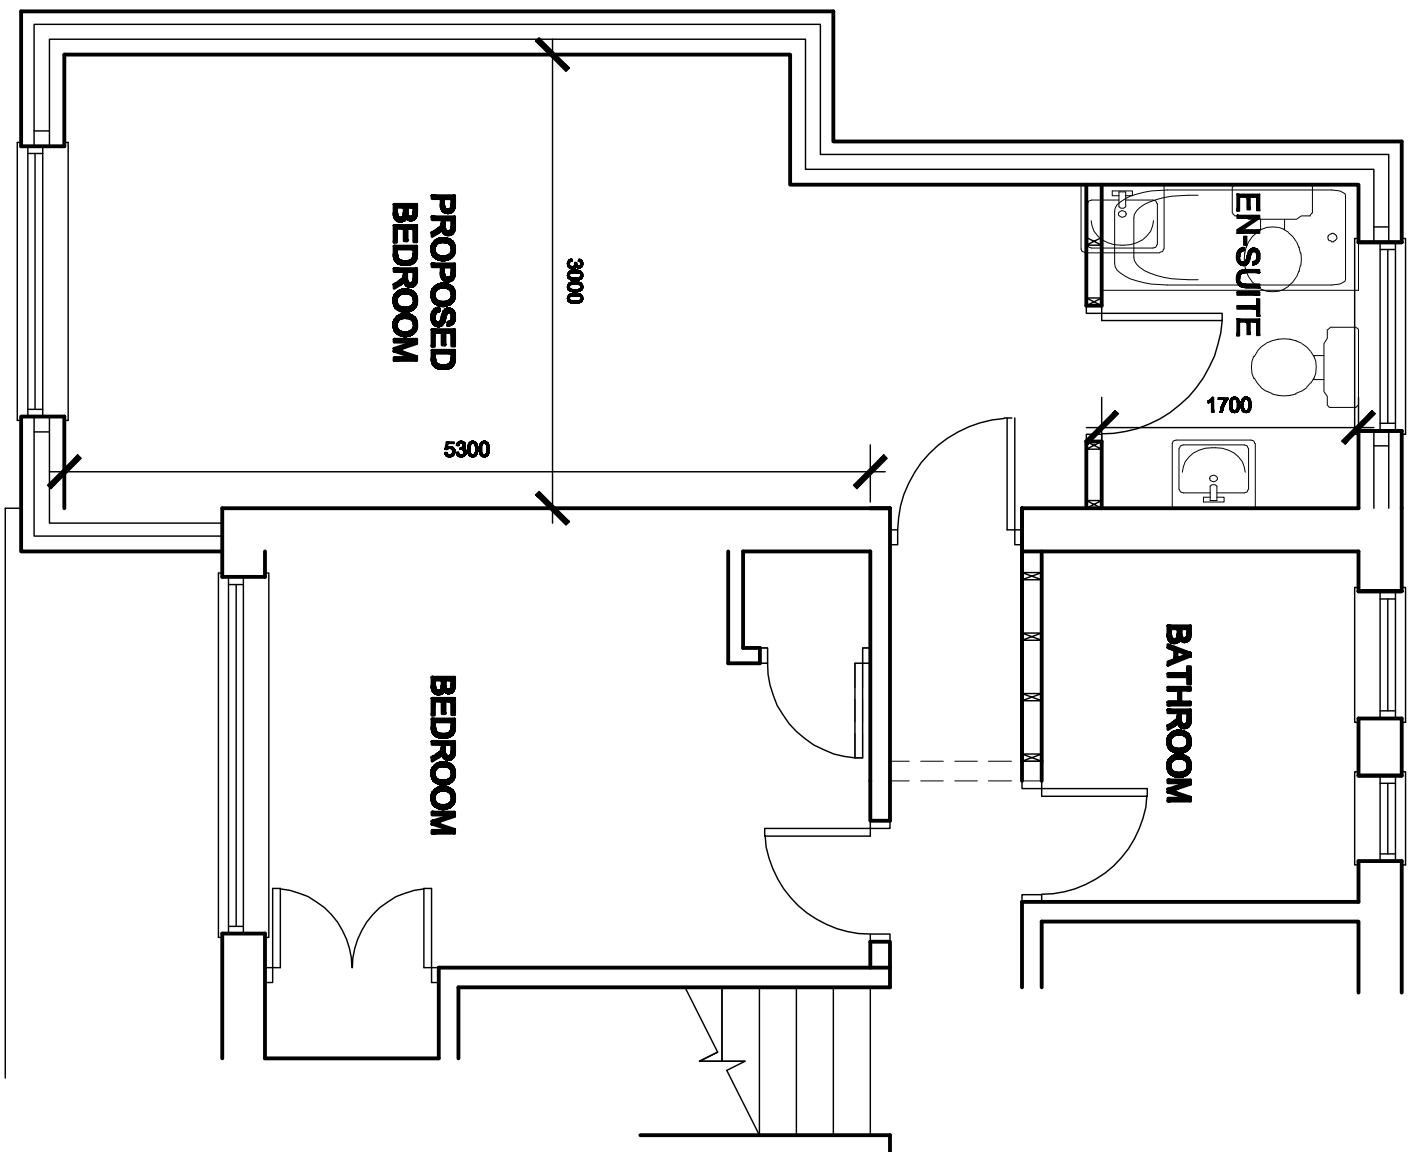

First Floor Plan

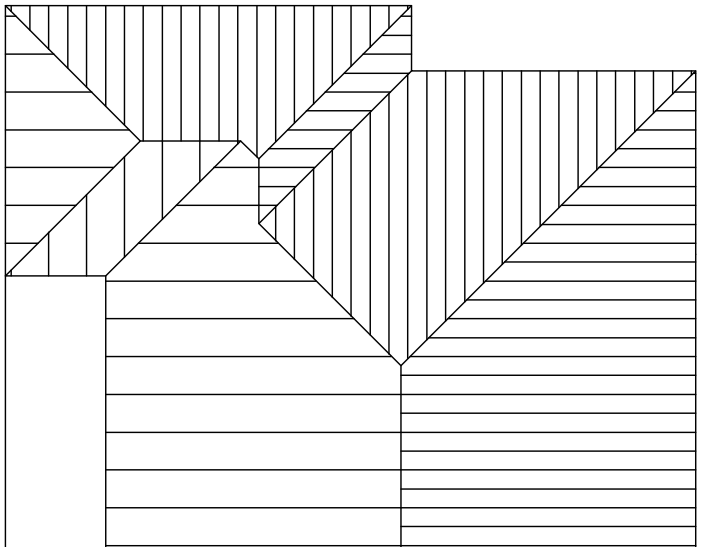

Roof Layout - scale 1:100

NOTE
All dimensions are indicative

White Agus Partnership				1298, NEW ROAD, STAINCROSS, BARNESLEY, S75 8PP PHONE/FAX: 01228 296442 E-mail: agus@stainmed.com			
Project: FIRST FLOOR EXTENSION AT 75 CHAPEL ROAD, PILLEY BARNESLEY, S75 8AR				Client: MR F. HINDLE			
Drawing Title: PLANS & ELEVATIONS				Date: APRIL 2009	Scale: 1:50 & 1:100		
Date	Suffix	Description	Date	Suffix	Description	Ref:	Dwg. No.
						09-006	01