
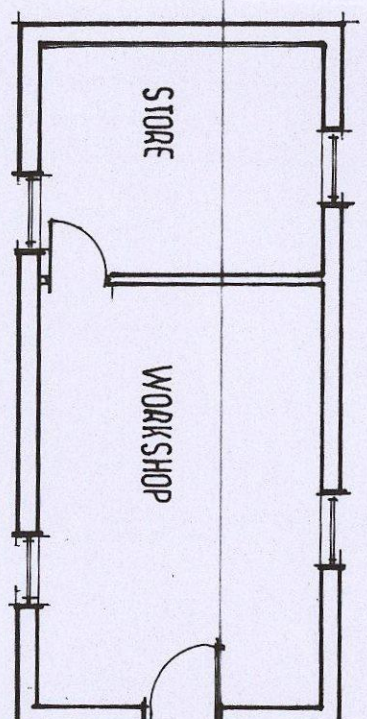


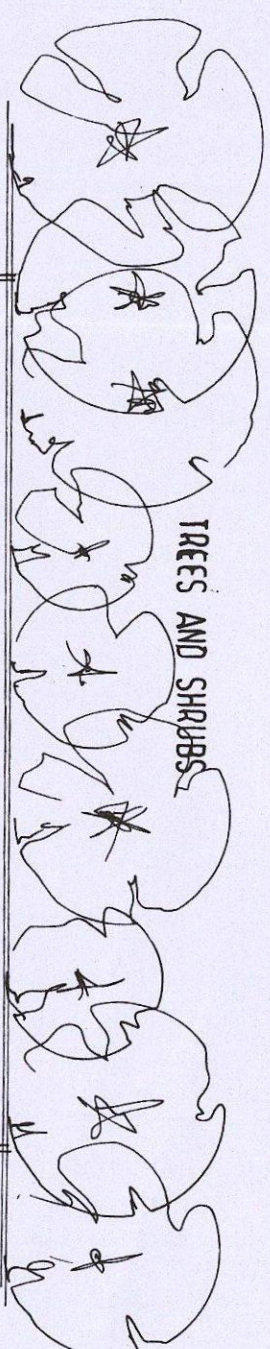

TIMBER FENCE AND HEDGE

GARDEN AND TURNING AREA

TIMBER FENCE

GARDEN No 23

CONCRETE DRIVEWAY

GARDEN No 25

No 23

No 25

No 27



TIMBER FENCE

FRONT ELEVATION

REAR ELEVATION

SIDE ELEVATION

SIDE ELEVATION

 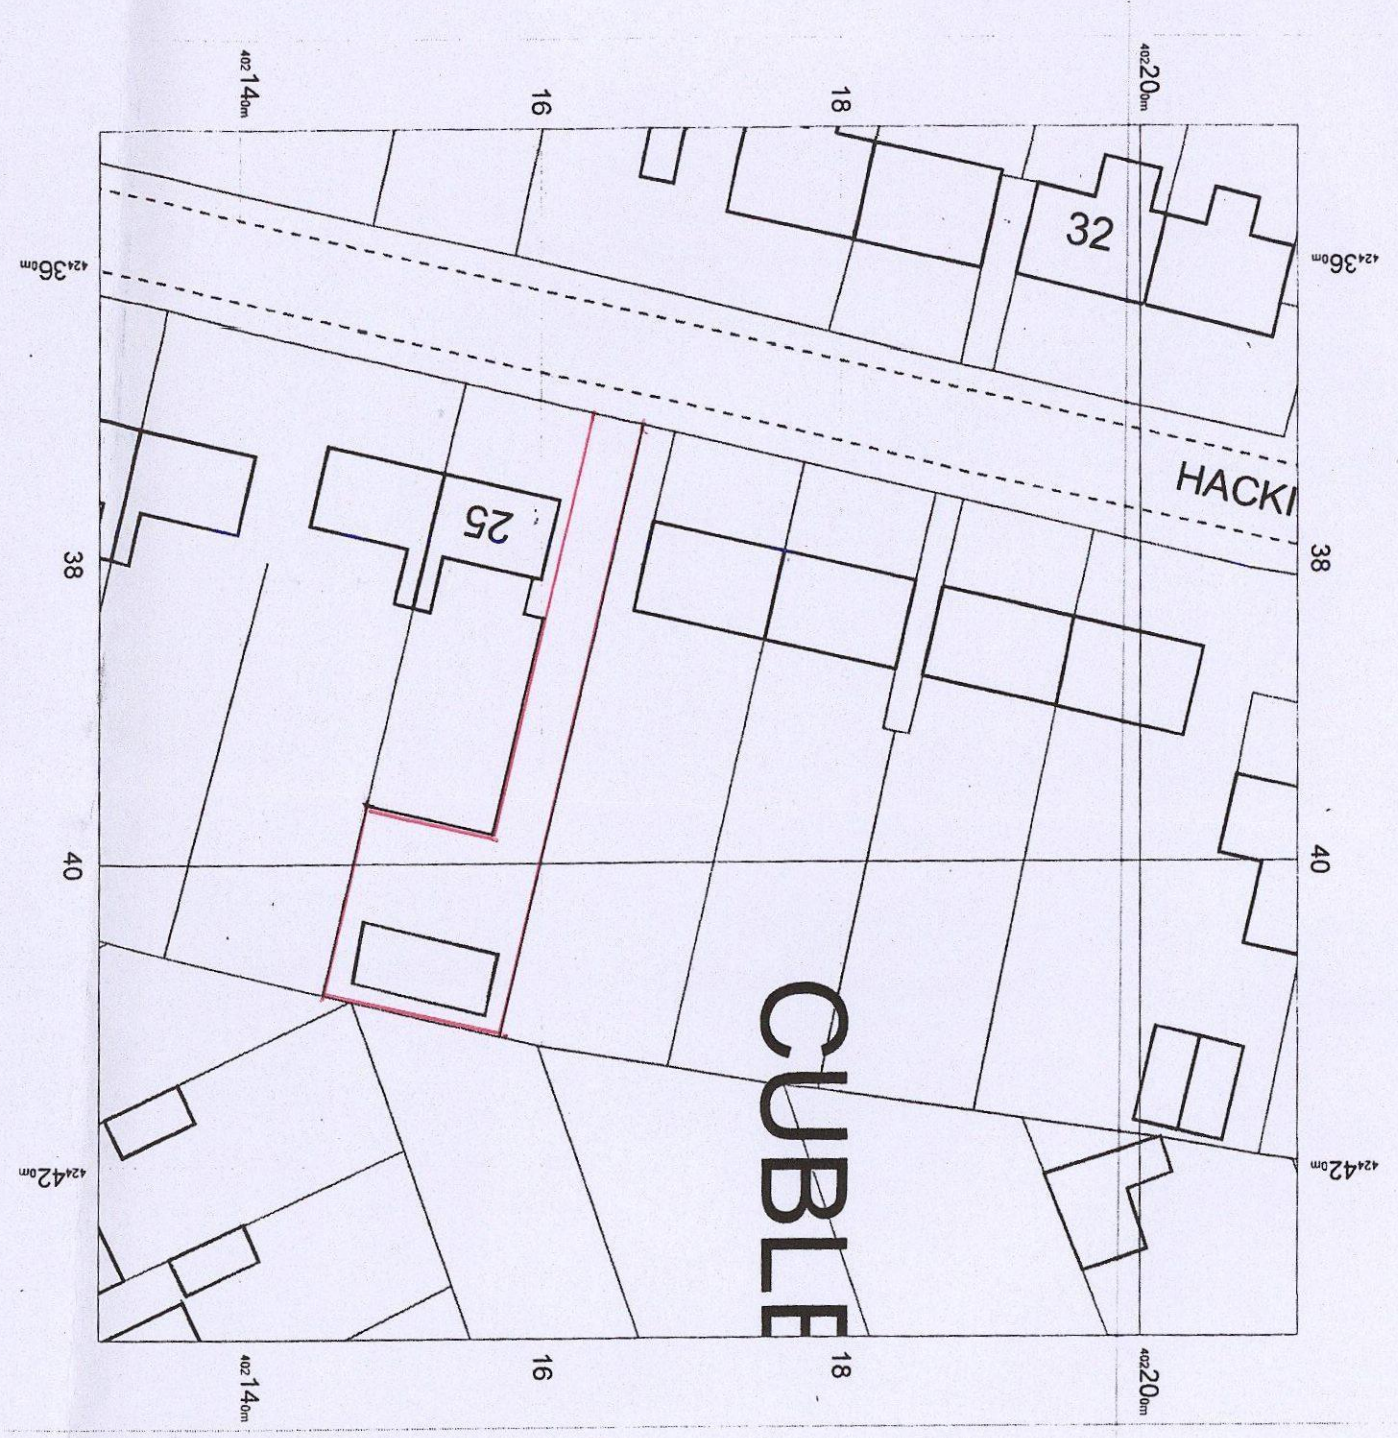

23a HACKINGS AVE
CUBLEY
PENISTONE

OS Mastermap
30 May 2013, ID: BWH-00232861
www.blackwellmapping.co.uk
1:500 scale print at A4, Centre: 424392 E, 402170 N
© Crown Copyright, Licence no. 100041040



BLACKWELL'S
www.blackwellmapping.co.uk
TEL: 0114 268 7656
maps.streets@blackwell.co.uk

EXISTING WORKSHOP AT
23a HACKINGS AVENUE
CUBLEY.
PENISTONE

SCALE 1:100

DATE JUNE 2014

2014: 64.

DRAWN HARRIS



Millé
design

Architectural planning,
building & interiors
tel: & fax:
0114 2886929

BMSO
CORPORATE MAIL ROOM

03 JUL 2014

Received by:
ORIGIN AT COPY

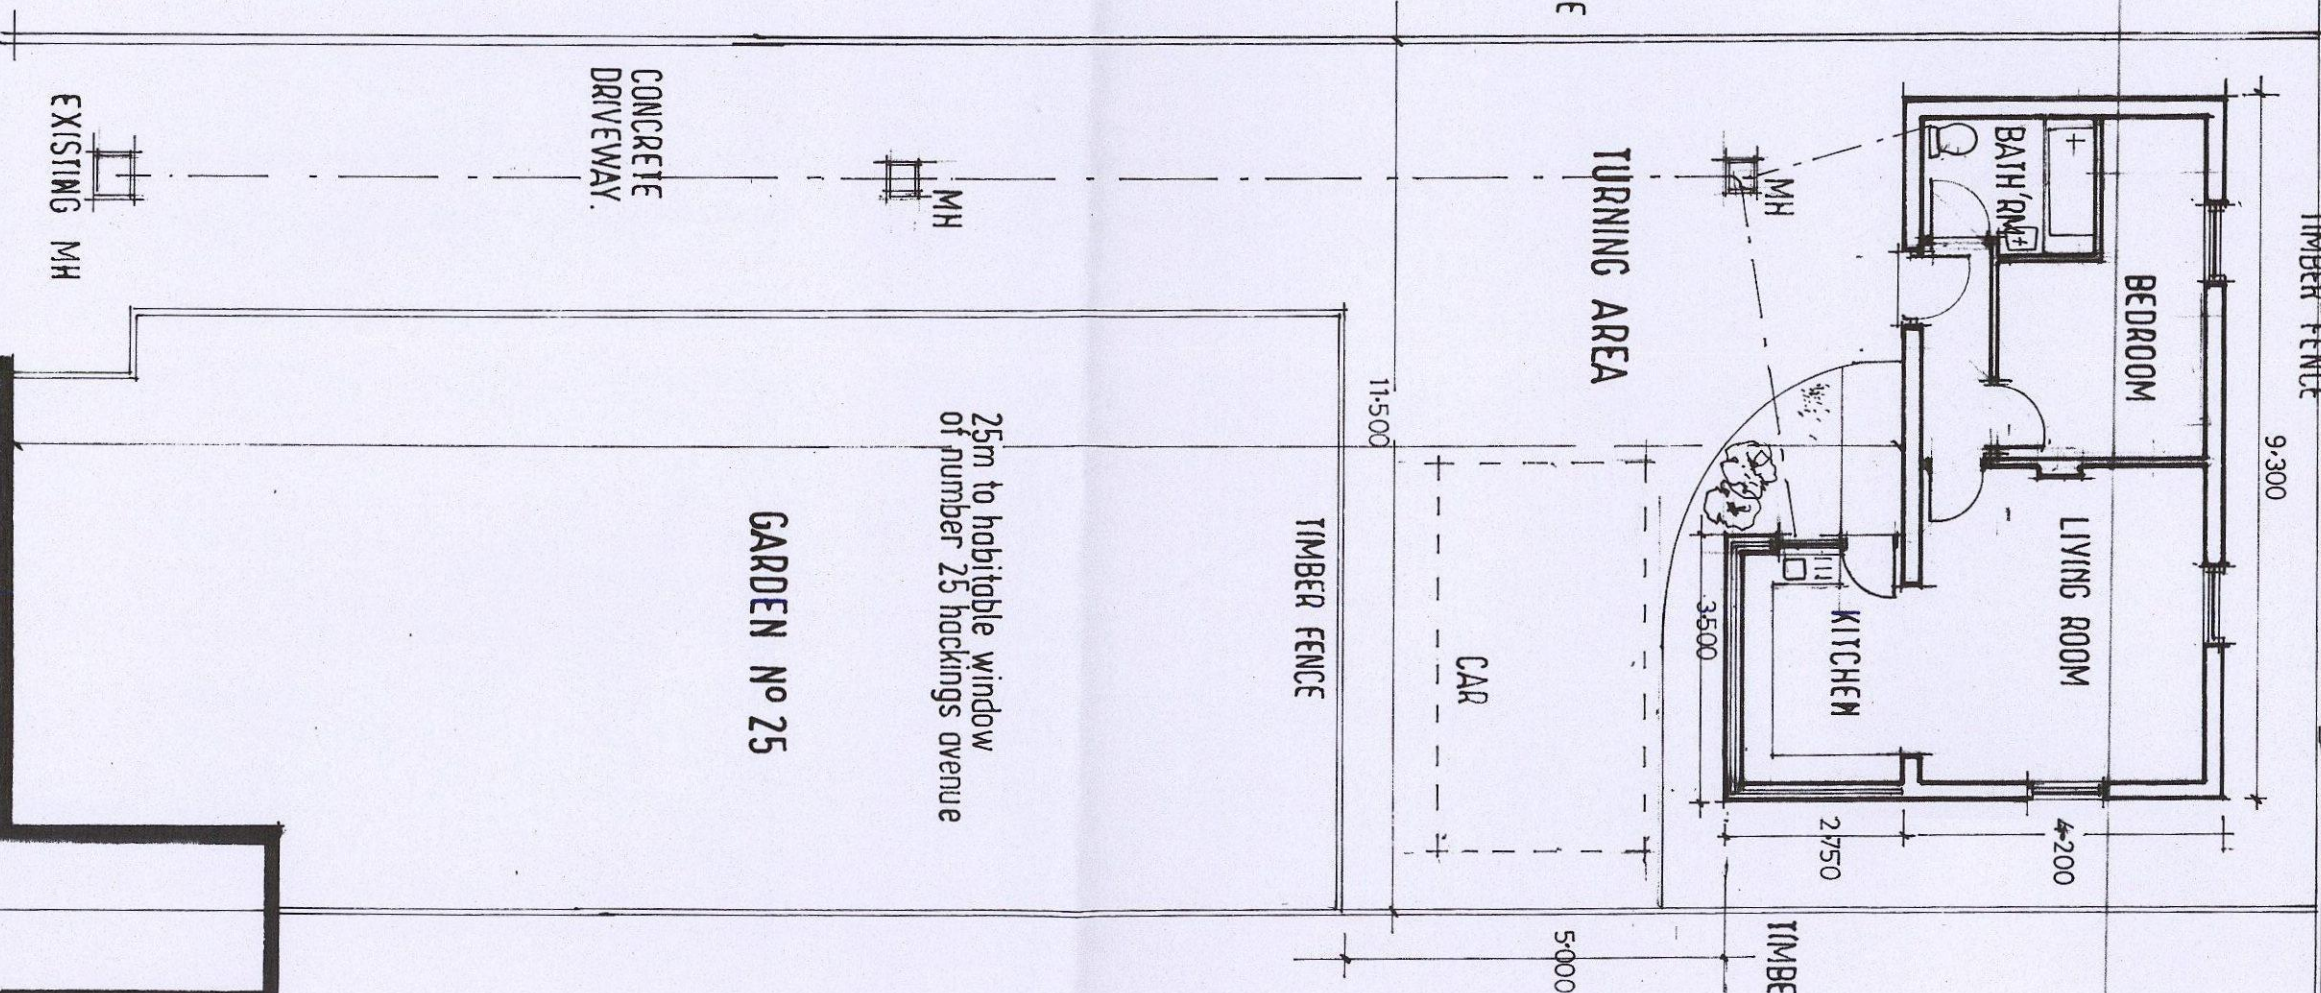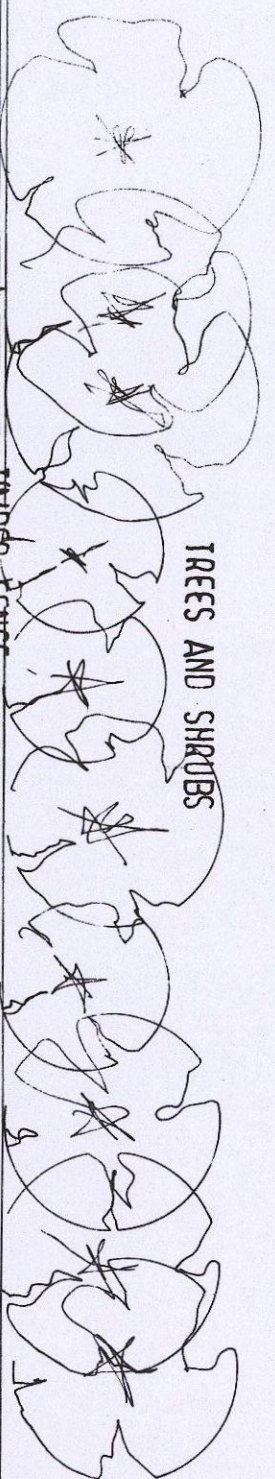

No 23

GARDEN No 23

No 25

GARDEN No 25

No 27

REAR ELEVATION


FRONT ELEVATION
CEMENT RENDERED
FINISH

ROOF TILES

SIDE ELEVATION

SIDE ELEVATION

LOCATION PLAN 1:1250

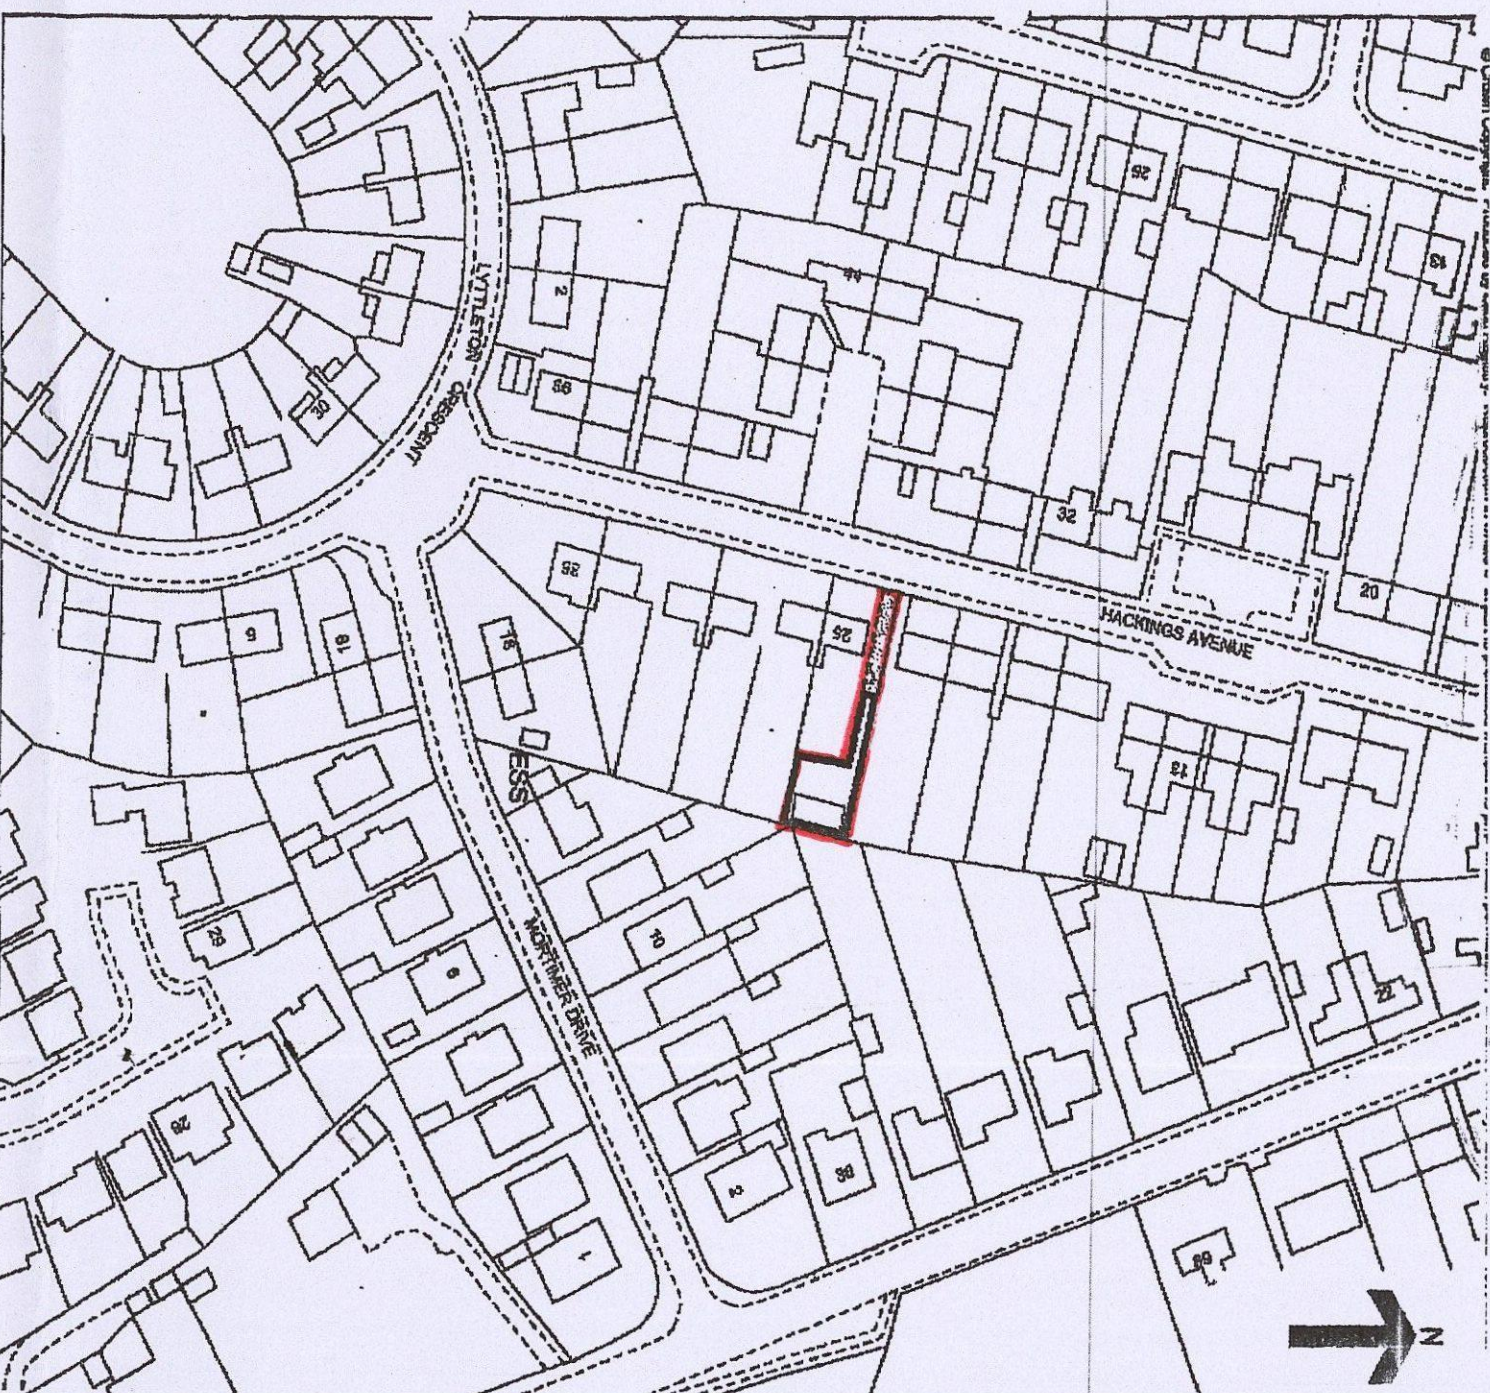

CONVERSION OF EXISTING WORKSHOP
INTO SINGLE BEDROOM DWELLING AT
23a HACKINGS AVENUE
CUBLEY
PENISTONE
MR AND MRS A DIXON

SCALE 1:100

DATE JUNE 2014

DRAWN HARRIS

2014 165

Millé
design

Architectural planning,
building & interiors
tel. & fax:
0114 2886929

