
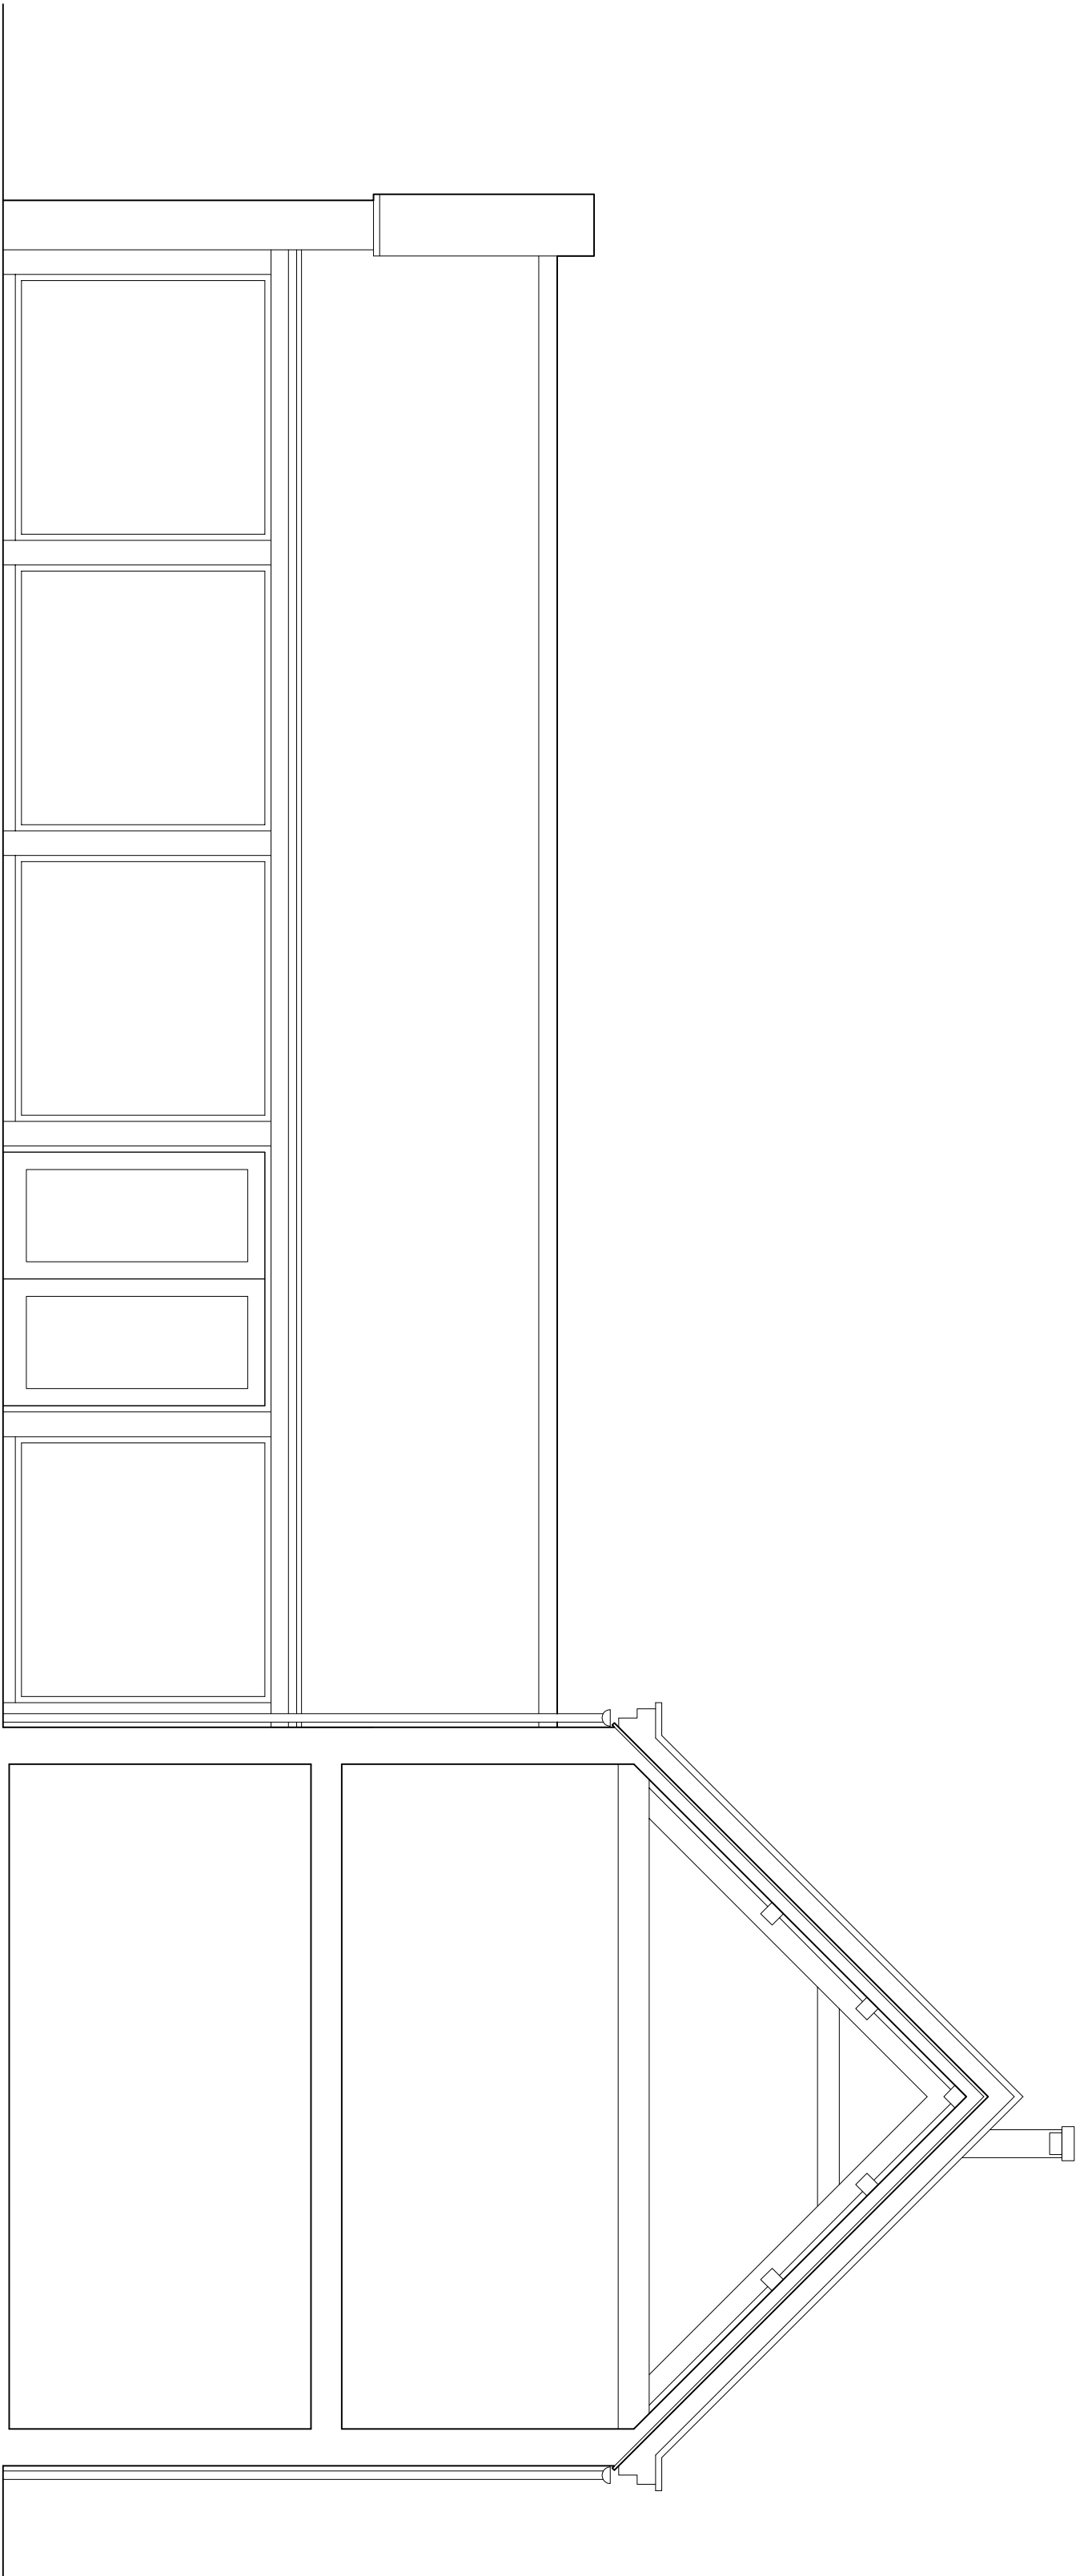


Notes:


Existing Materials:

- Roof: dark grey natural slates
- Walls: natural stone
- Windows: light grey painted timber framed double glazed
- Doors: light grey painted timber
- Rainwater goods: Black cast iron

Visitor Centre West Wing existing west elevation

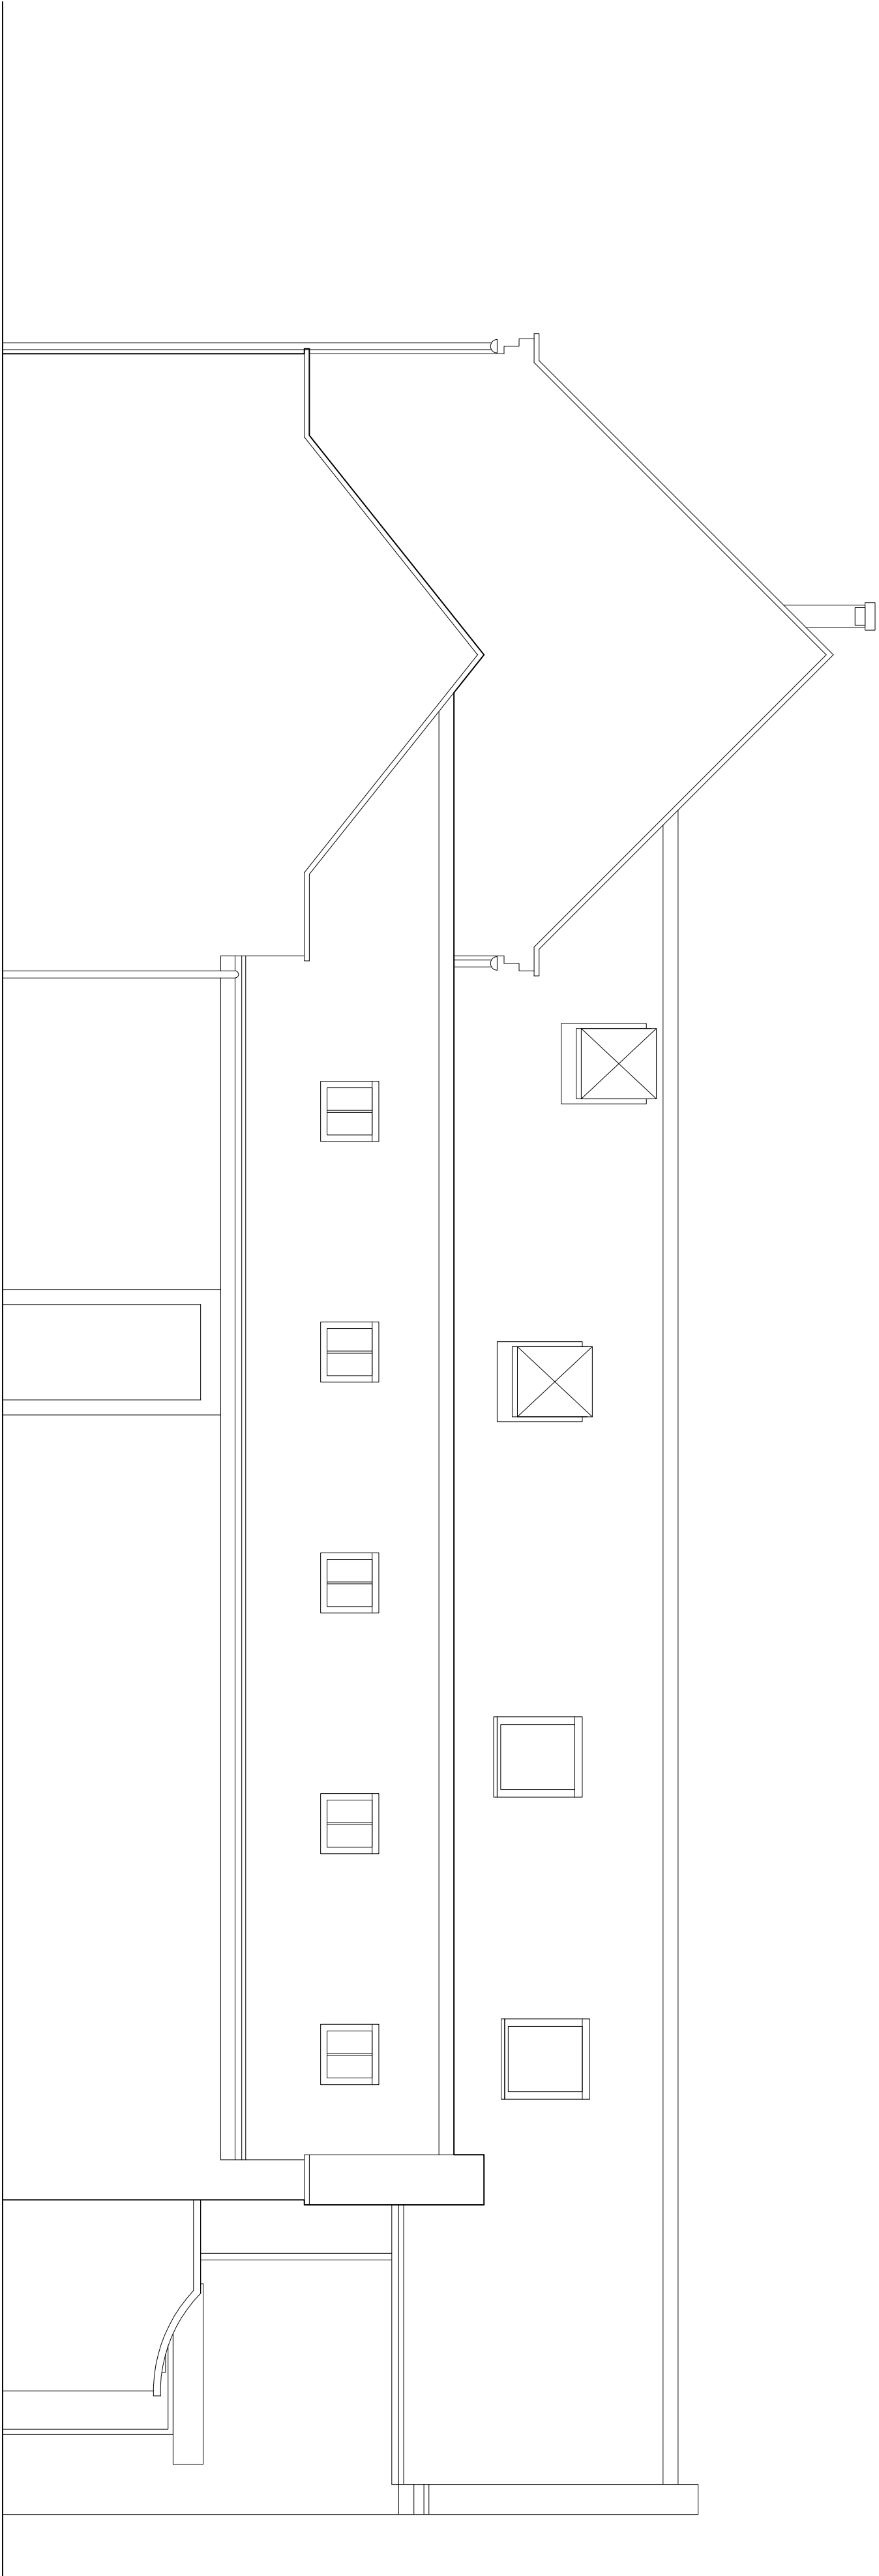

Visitor Centre West Wing existing east elevation

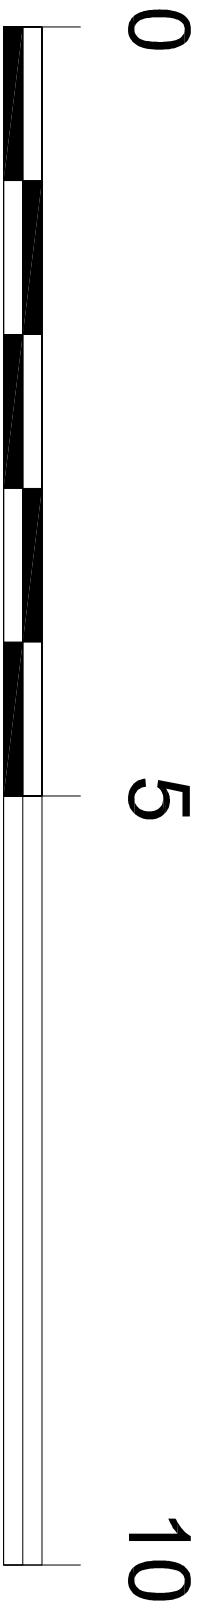

PLANNING

Revision	Description	Date	Drawn



Solarsense UK Ltd
Helios House - Brockley Lane - Backwell - Bristol BS48 4AH
tel: 01275 461800 e: info@solarsense-uk.com

Client: RSPB

Project: RSPB Dearne Valley
Roof Mounted Solar PV

Drawing: Visitor Centre - West Wing
Existing East & West Elevations

Scale: 1:50 @ A1 Drawn by: RTH

Date: September 2018 Checked by:

Drawing Number: RSPB/DEA/06 Revision: