





EXISTING FRONT ELEVATION
SCALE 1:100




EXISTING SIDE ELEVATION
SCALE 1:100

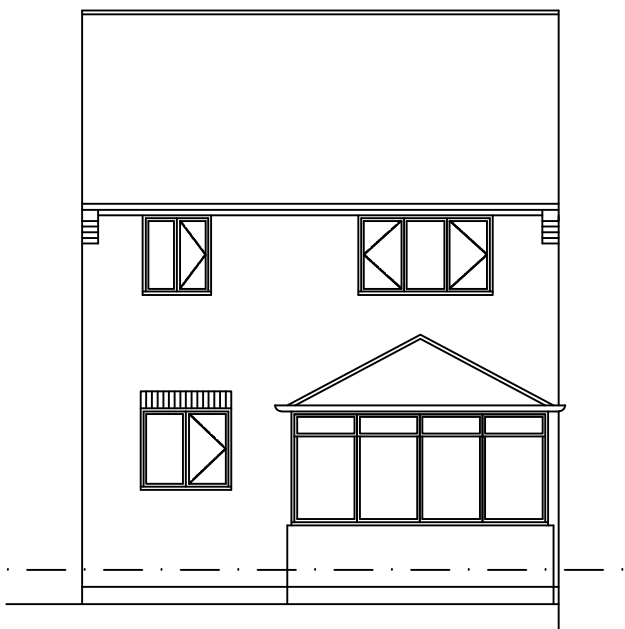

EXISTING REAR ELEVATION
SCALE 1:100

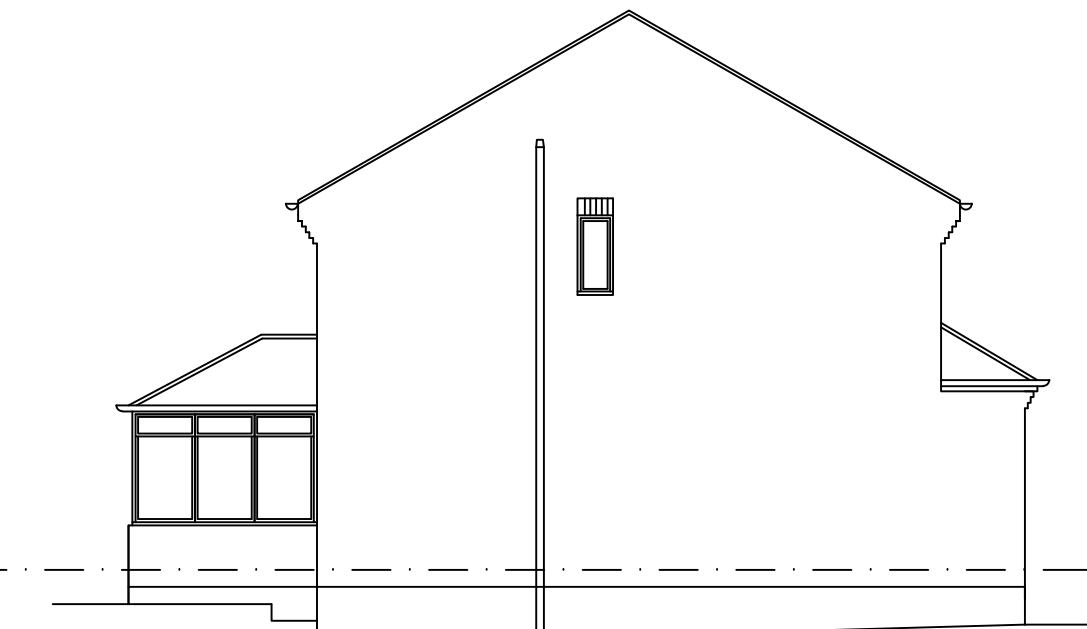


EXISTING SIDE ELEVATION
SCALE 1:100

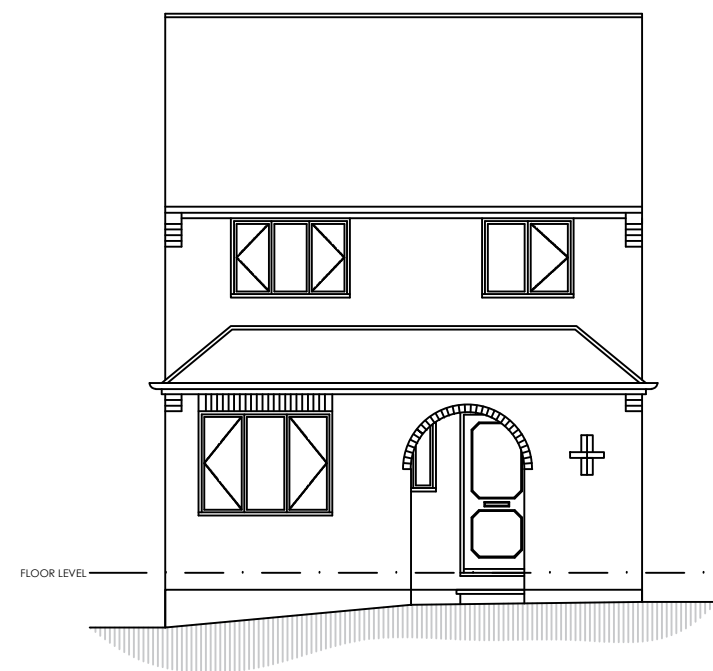


PROPOSED FRONT ELEVATION
SCALE 1:100




PROPOSED SIDE ELEVATION
SCALE 1:100

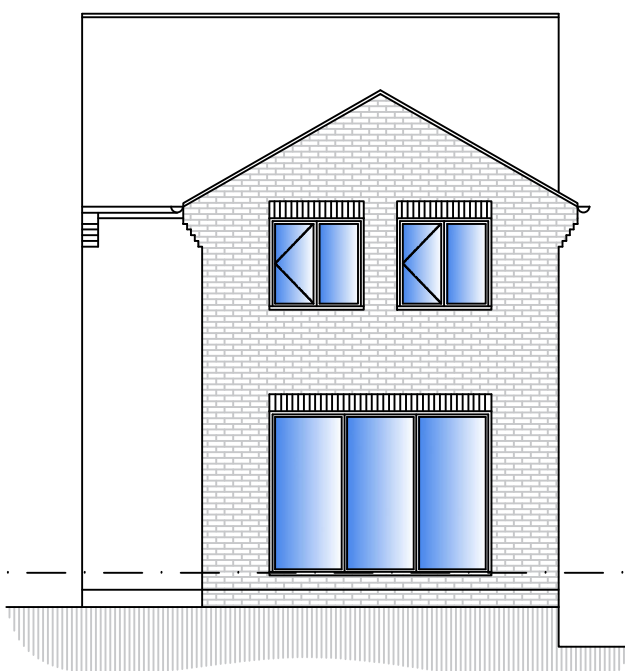


PROPOSED REAR ELEVATION
SCALE 1:100

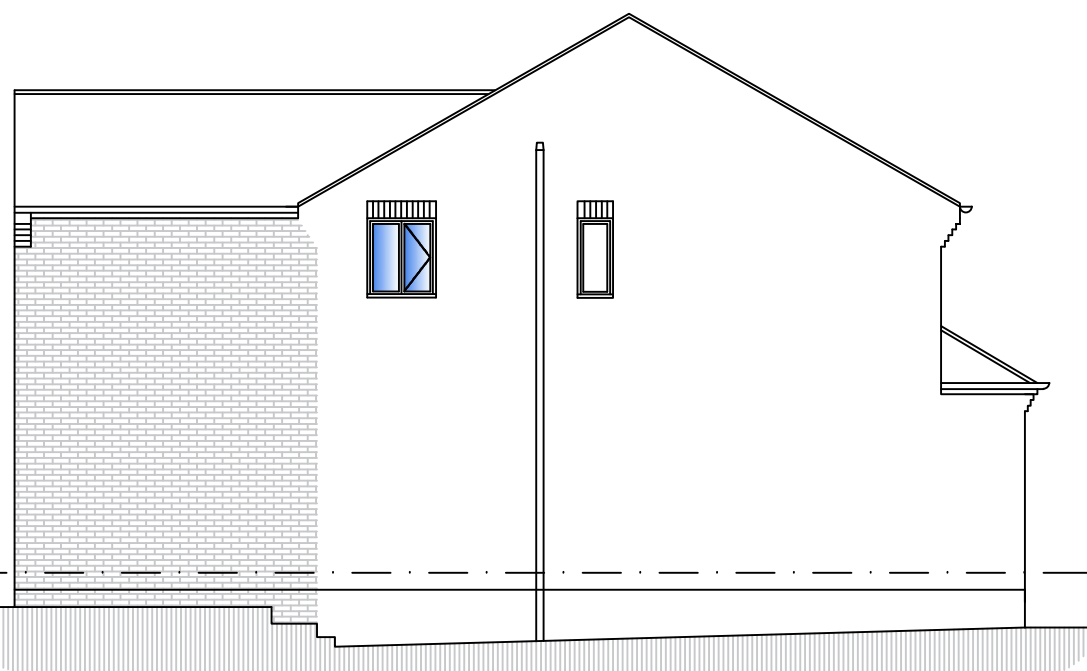


PROPOSED SIDE ELEVATION
SCALE 1:100

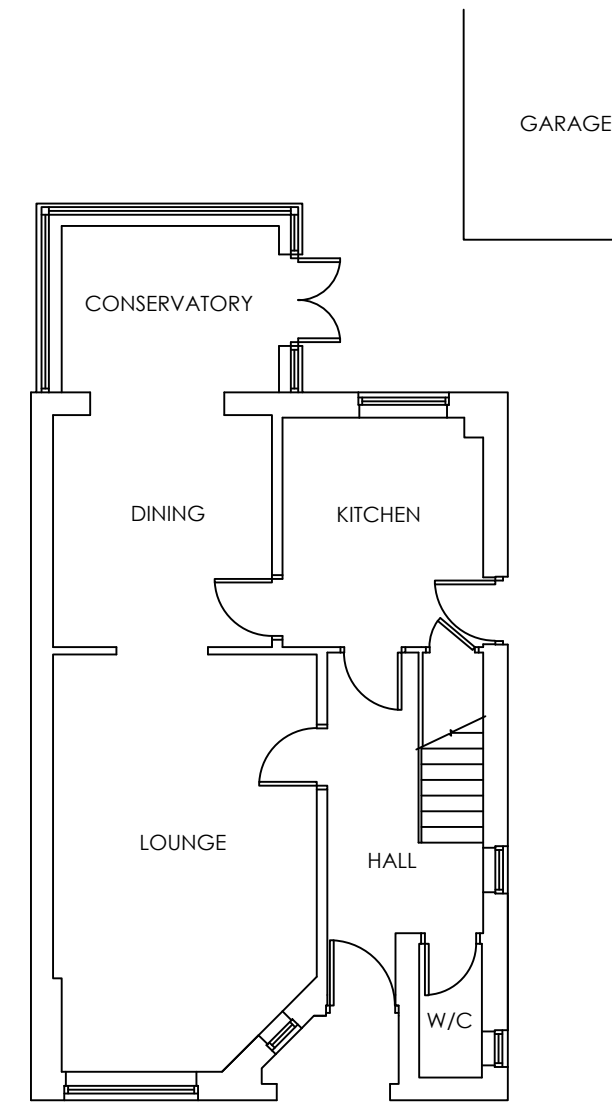


EXISTING GROUND FLOOR PLAN
SCALE 1:100

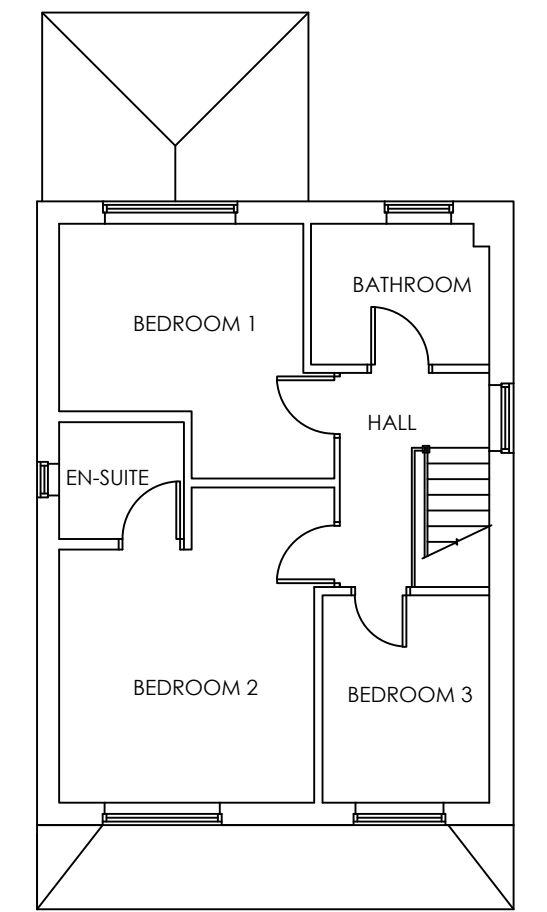

EXISTING FIRST FLOOR PLAN
SCALE 1:100

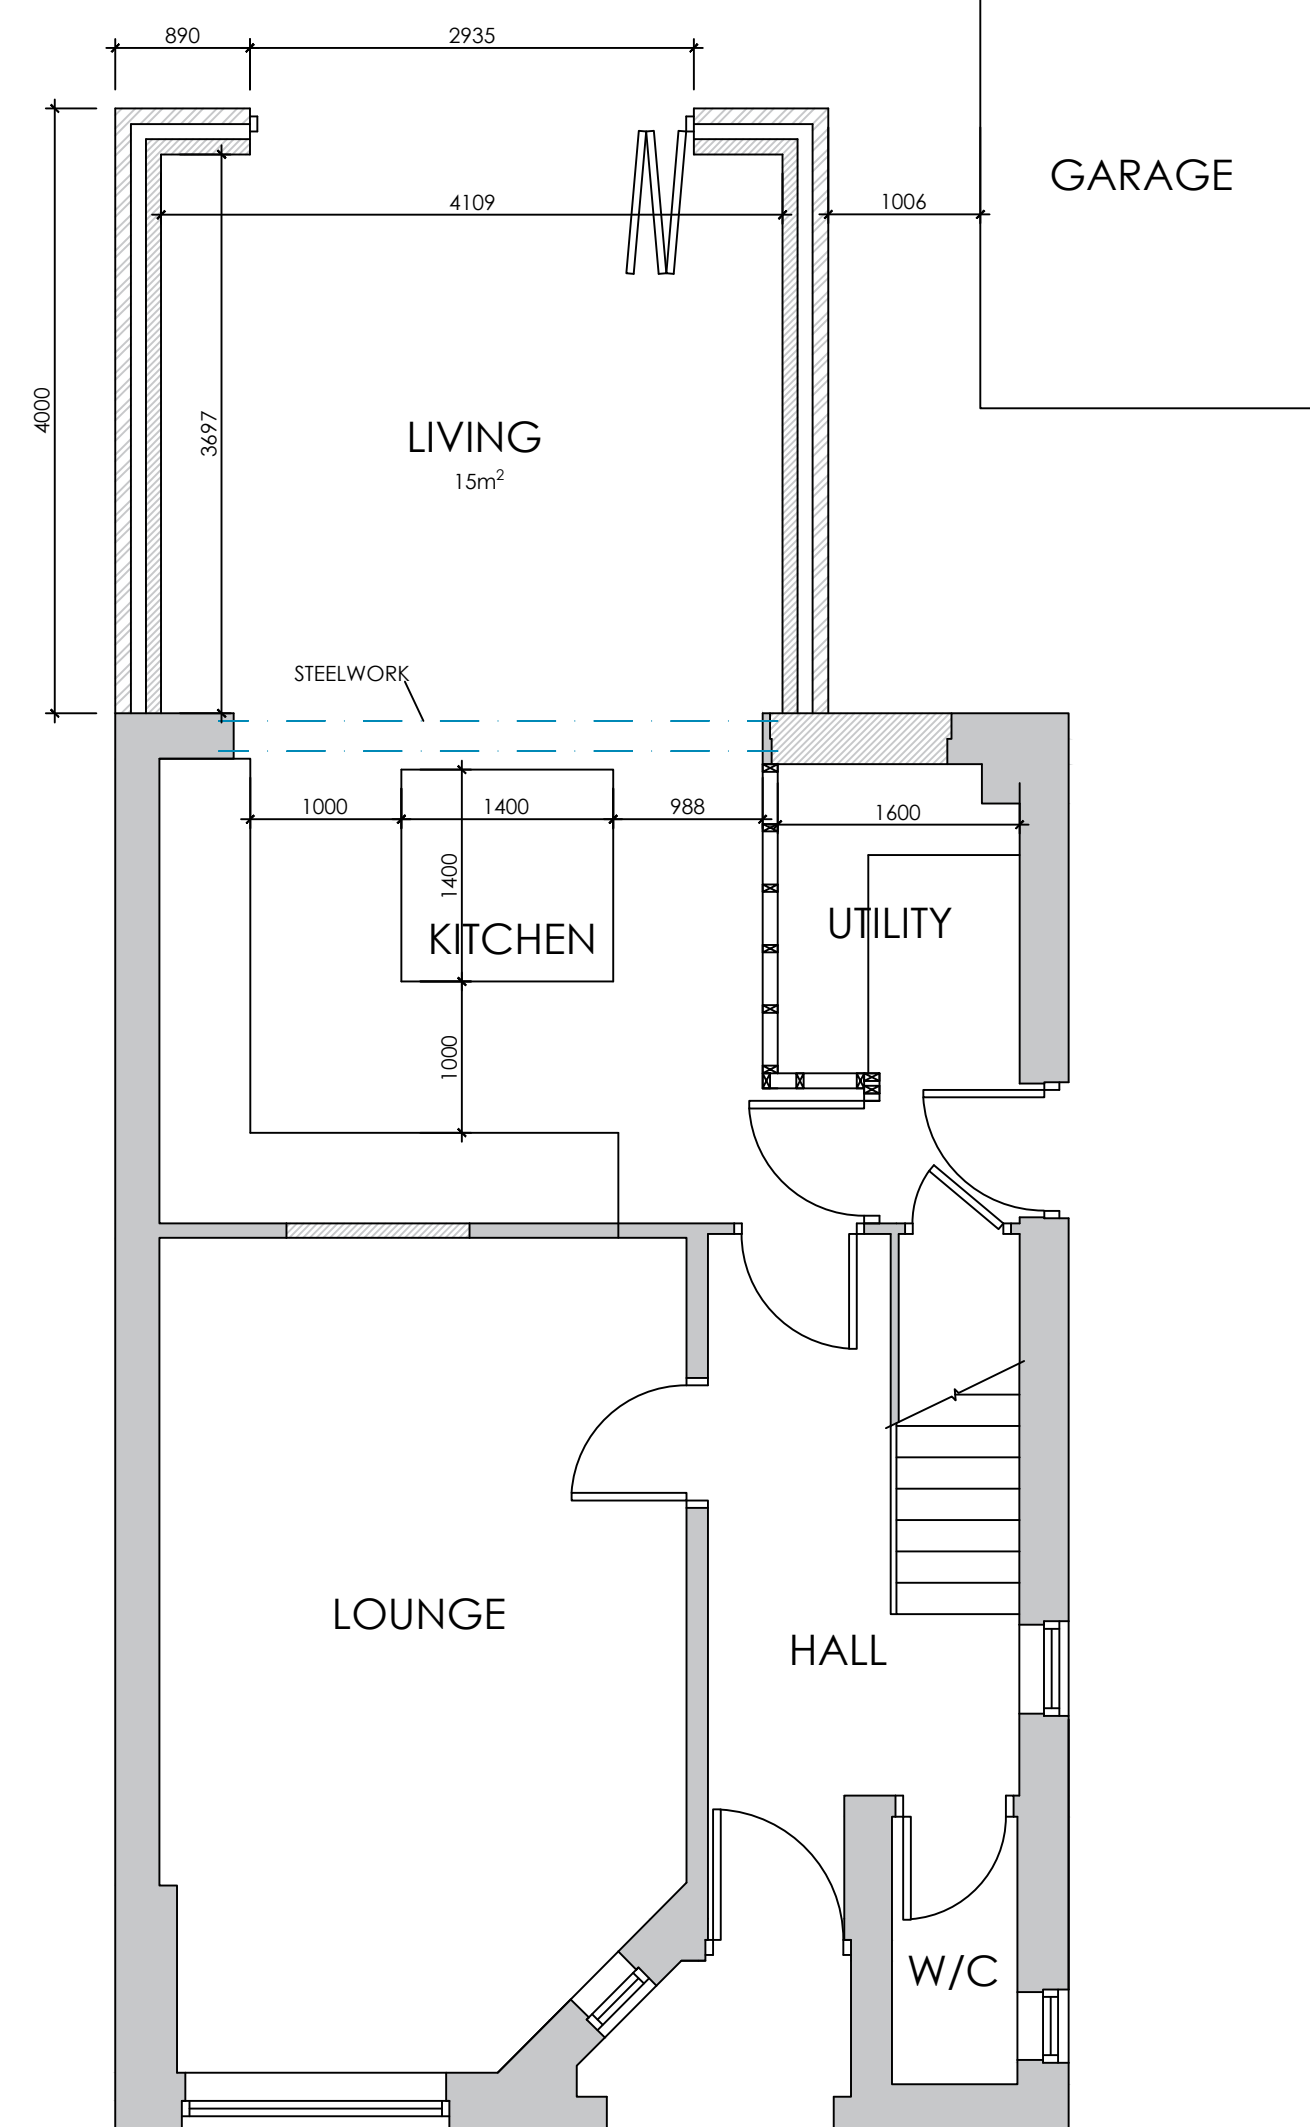

PROPOSED GROUND FLOOR PLAN
SCALE 1:50

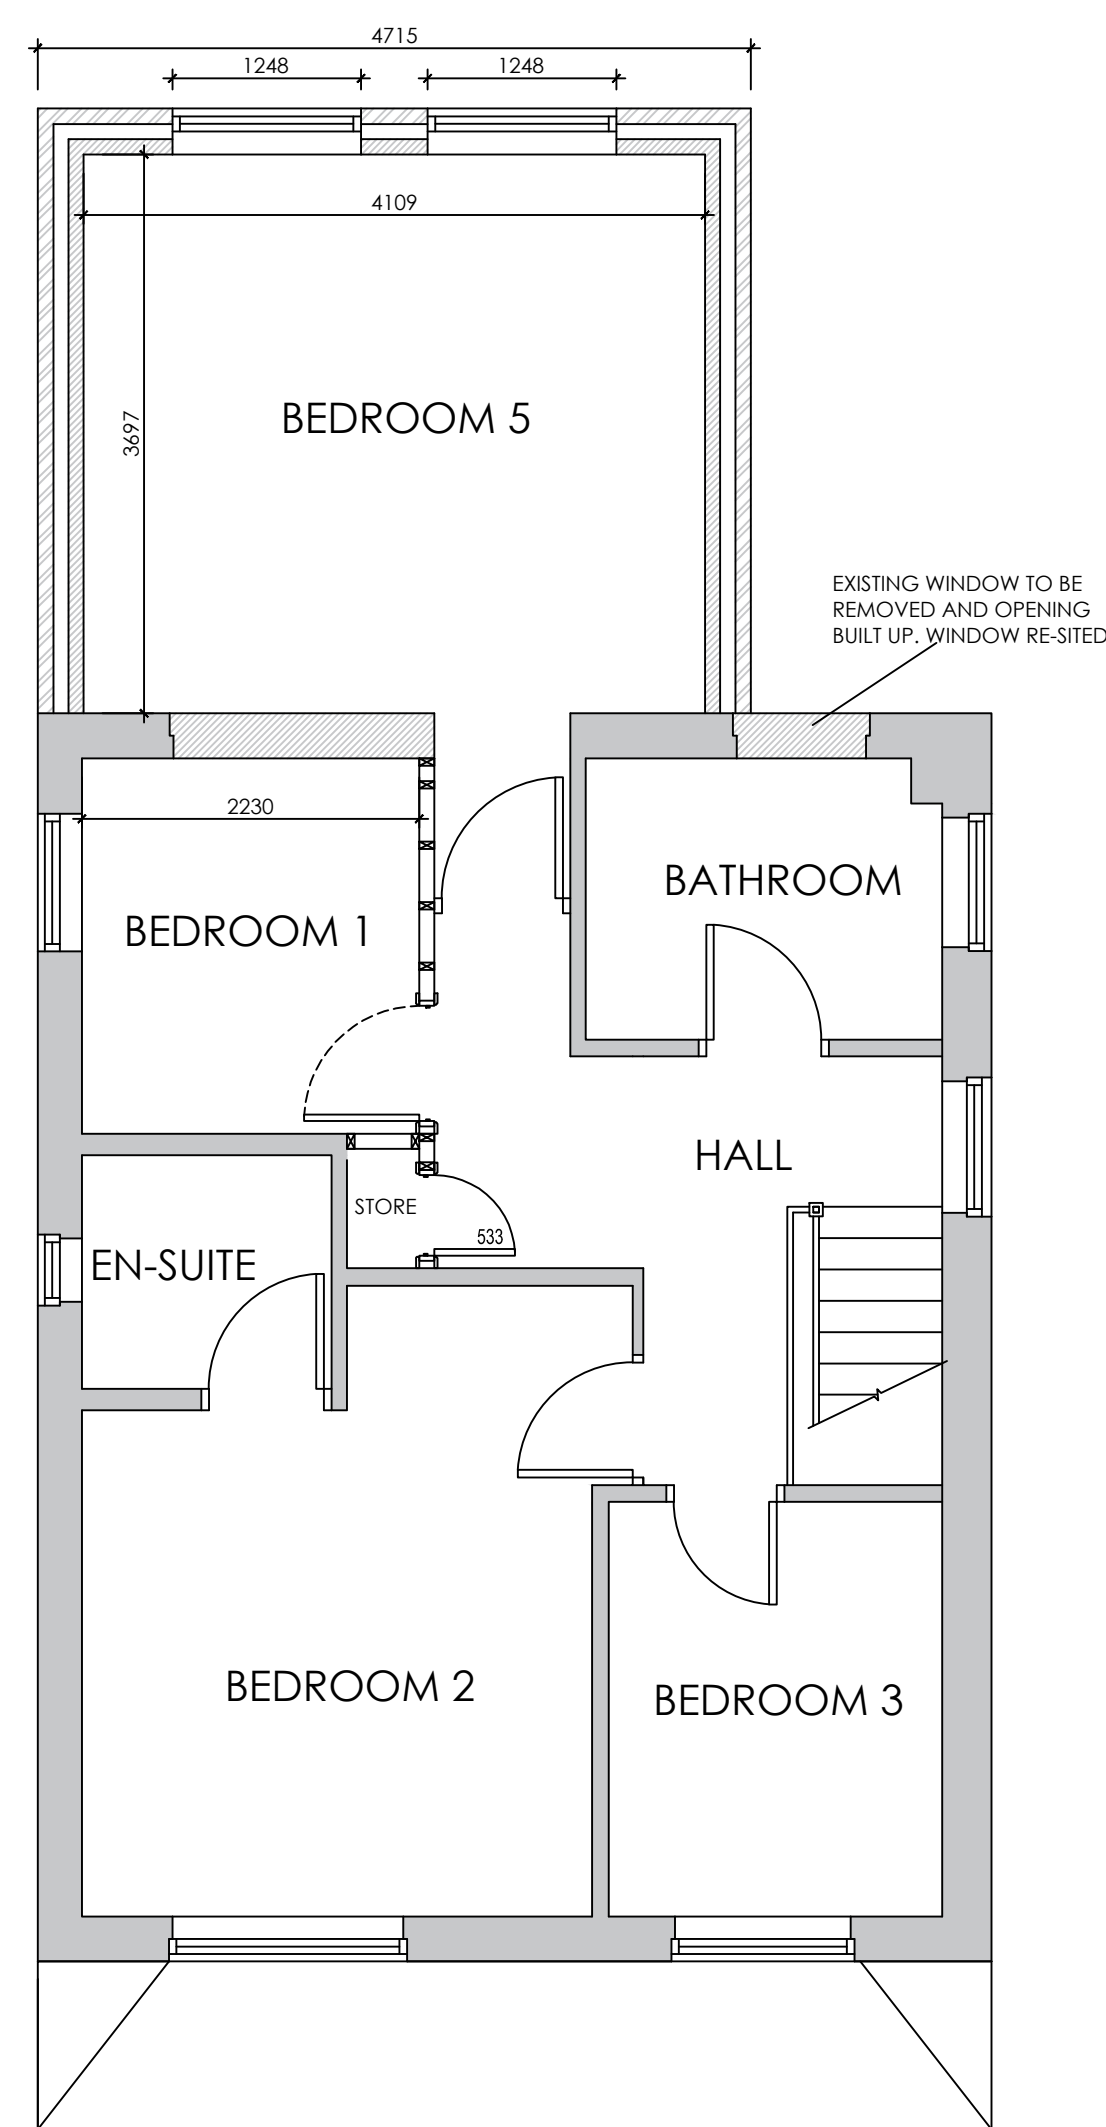

PROPOSED FIRST FLOOR PLAN
SCALE 1:50



BLOCK PLAN
SCALE 1:500



LOCATION PLAN
SCALE 1:1250

WhiteAgus PARTNERSHIP ARCHITECTURAL SERVICES AND SURVEYORS			8 MORSTON BUSINESS PARK, WHALEY ROAD, BARUGH GREEN, BARNSELY, S75 1HQ Email: info@whiteaguspартnership.co.uk Web: www.whiteaguspартnership.co.uk			Phone: 01226 208482 Fax: 01226 283030		
Project: PROPOSED EXTENSION AT 1 APPLEBY CLOSE, DARTON BARNSELY, S75 5RX			Client: MR BRAITHWAITE					
Drawing Title: PLANS & ELEVATIONS			Date: APRIL 2018	Scale: 1:50 @ A1				
			Ref: 17-210	Dwg. No. 01	Rev. A			
Date	Suffix	Description	Date	Suffix	Description			
23/05/2018	A	REVISED TO CLIENTS REQUIREMENTS						