



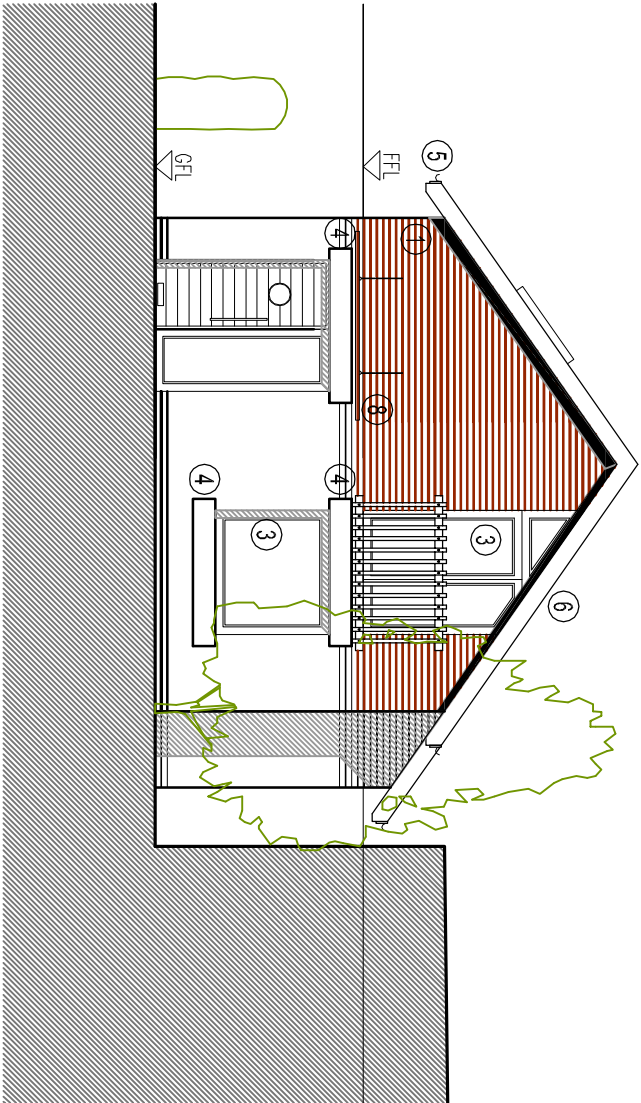


FRONT ELEVATION
SCALE 1:100

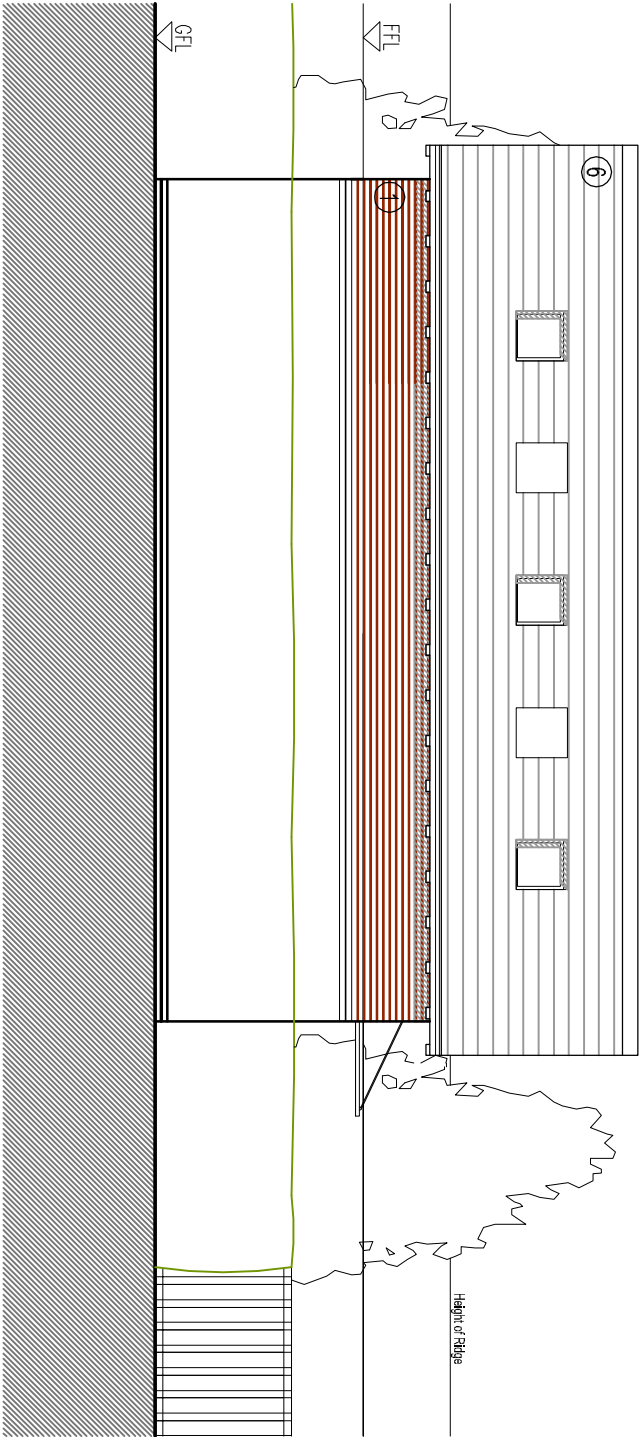

SIDE ELEVATION
SCALE 1:100



REAR ELEVATION
SCALE 1:100

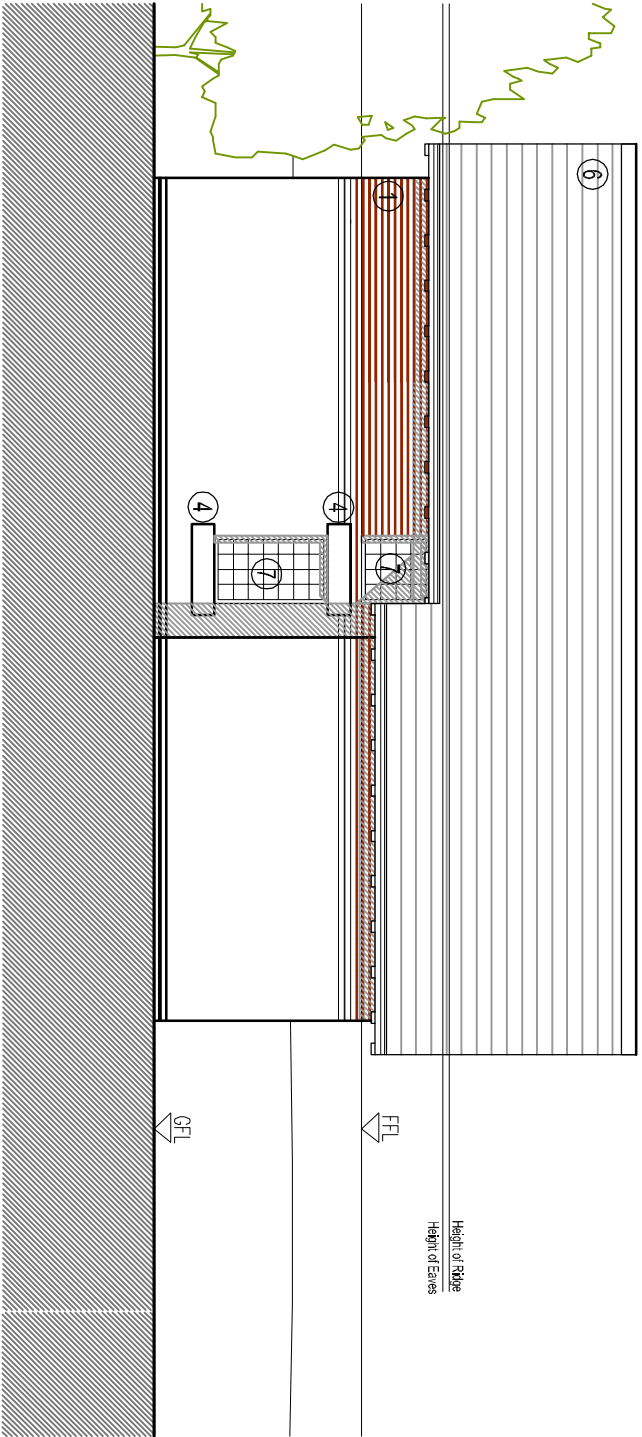

SIDE ELEVATION
SCALE 1:100

- MATERIALS KEY:
- 1 RED BRICK
 - 2 PFC CHANNEL IN BLACK
 - 3 TIMBER WINDOWS
 - 4 STONE HEADS/CILLS
 - 5 TIMBER SOFFIT & FASCIA, FINISHES IN BLACK
 - 6 SLATE / TILE ROOF
 - 7 GLASS BLOCKS
 - 8 GLASS CANOPY



Coda Studios Ltd
Hope Works, 25 Mowbray St, Sheffield, S3 8EL
t:0870 990 3095 f: 0870 990 3096
e:information@codastudios.co.uk

DRAWN	CHECKED	DATE	SCALE	REVISION
LJ		April 10	1:50	A

Client	Russell Robinson
Job	1745 Mount Vernon
Title	Proposed Elevations
Dwg. No.	1745-005

© COPYRIGHT EXISTS ON THE DESIGNS AND INFORMATION SHOWN ON THIS DRAWING
The Contractor must verify all dimensions on site before making shop drawings
or commencing work of any kind. No dimensions to be scaled from this drawing.
Architect to be notified of any discrepancies in dimensions immediately.