



NOTES:

1. DO NOT SCALE from the drawing
2. Further dimensions required to be requested from the project technical team
3. Report any discrepancies to JDDK project team immediately
4. This model file contains the following consultants model files:-

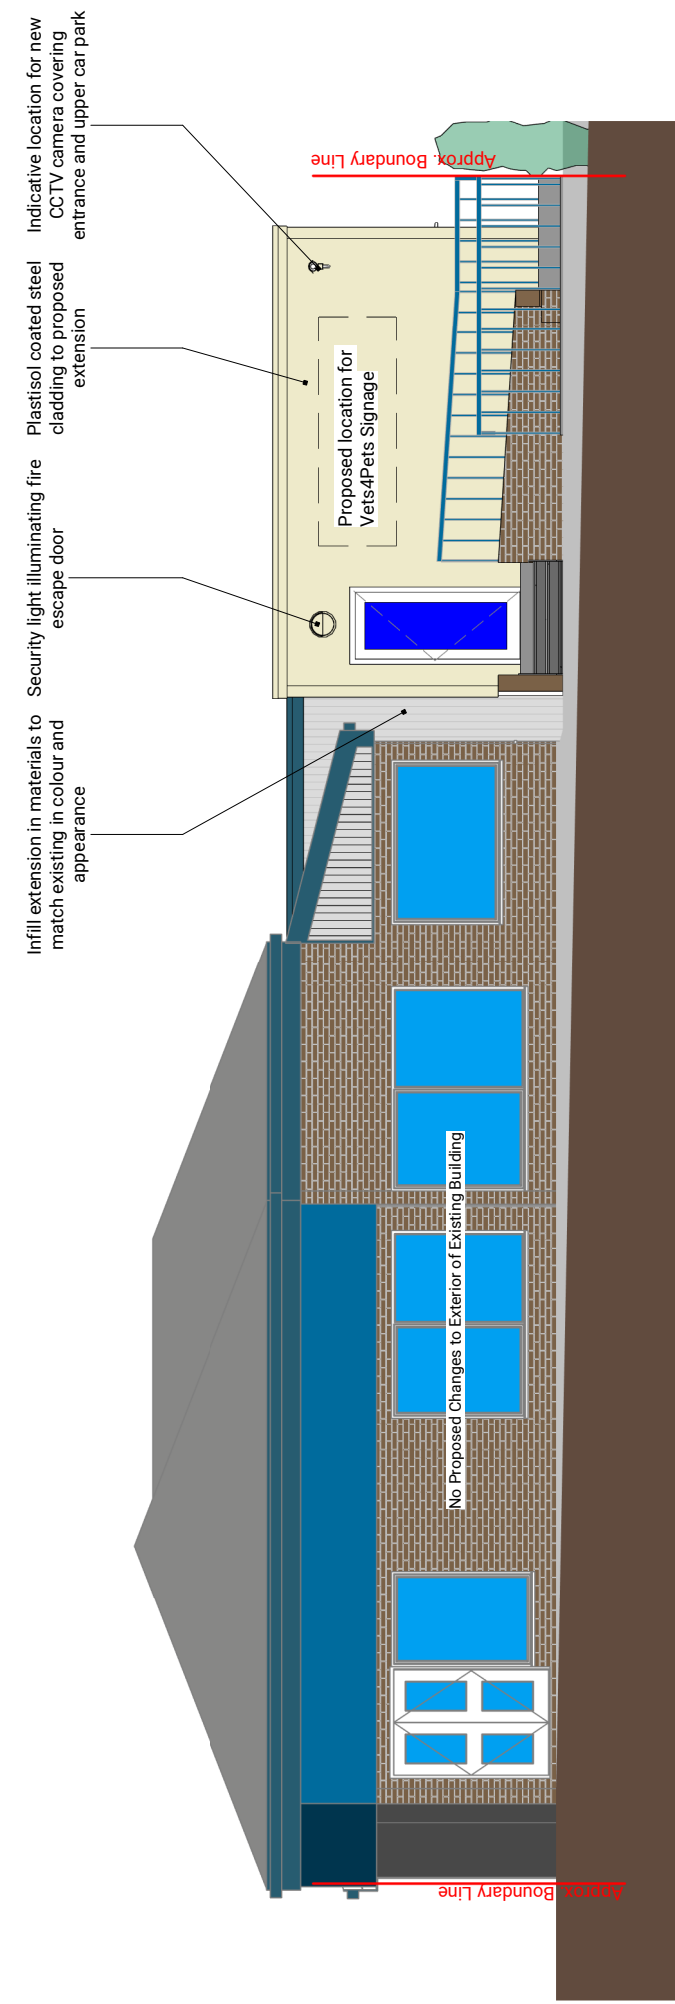

3 South West (Front) Elevation - Proposed
1 : 100

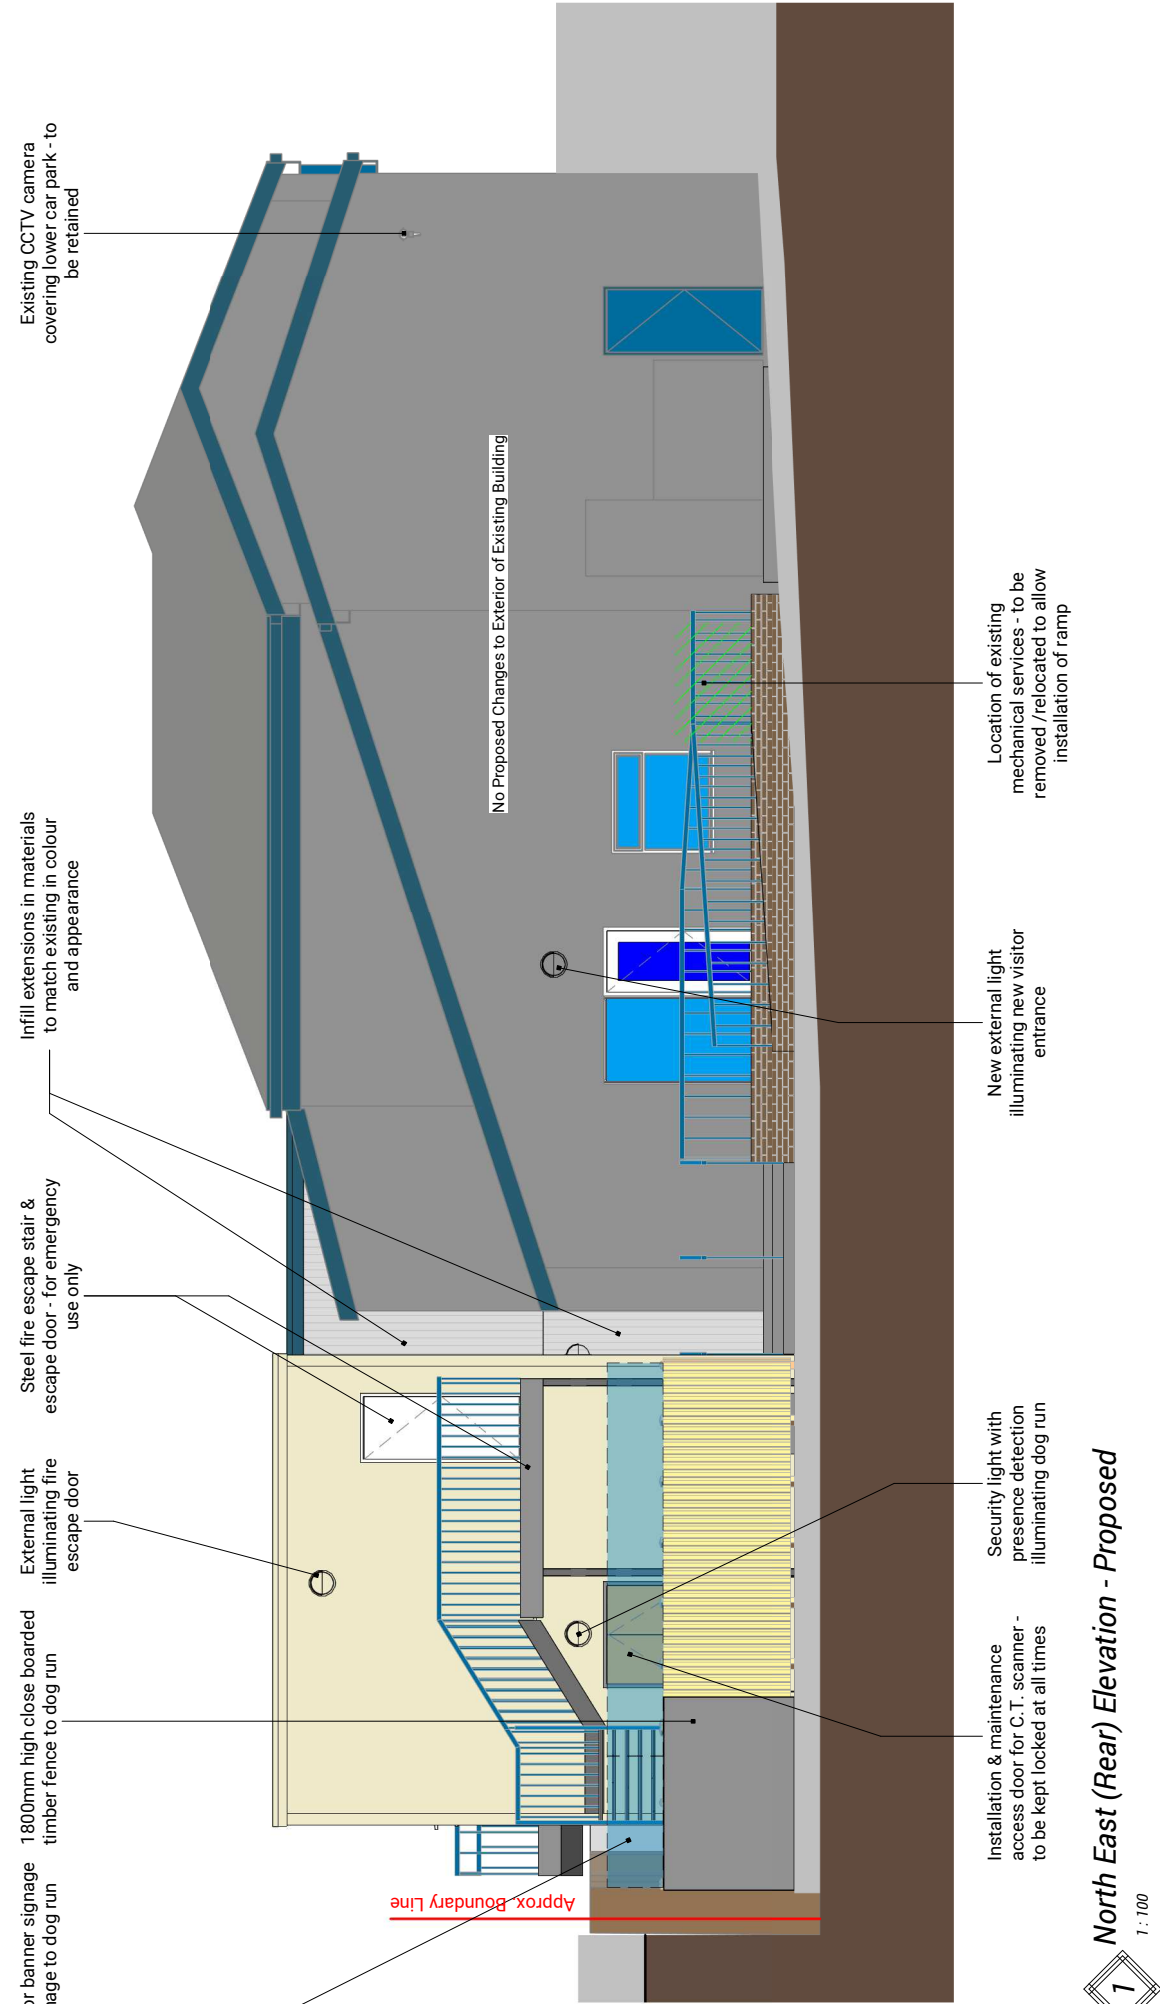

1 North East (Rear) Elevation - Proposed
1 : 100



4 North West Elevation Proposed
1 : 100

EXISTING MATERIALS AND FINISHES

Walls:
Primarily buff / brown bricks to front elevation
Plastisol coated steel cladding elsewhere - light grey in colour
Roof:
Plastisol coated steel
PVC panels to lower roof above hydrotherapy suite
Windows:
White PVC frames with store effect cills & linels to West elevation, and White PVC frames with blue powder coated metal surrounds
Doors:
White PVC frames with blue powder coated metal surrounds
Railings & Balustrades
Blue painted steel
Rainwater Goods
Blue powder coated metal gutters with light grey rainwater pipes
Hert standing
Tarmac / concrete to parking area, concrete paving slabs to ramp

PROPOSED MATERIALS AND FINISHES


Walls:
Plastisol coated steel, beige / tan in colour with matching
Infill elements to be profiled steel cladding with blue flashings to match existing
Roof:
Plastisol coated steel
PVC panels to lower roof above hydrotherapy suite
Windows:
White framed double glazed units
Doors:
White framed aluminium units
Railings & Balustrades
Blue painted steel to match existing
Brick pinstrip and coping stones to match existing to ramps
Rainwater Goods
To match existing or coloured to match new extension as appropriate

ADDITIONAL NOTES

Security Cameras:
Two new wall mounted security to be fitted to front elevation in position
Cameras to be positioned to provide coverage of entrance into extension and upper car park aimed away from adjacent property.
Infill elements to be profiled steel cladding with blue flashings to match existing
Infill elements to be profiled steel cladding with blue flashings to match existing

Security Lighting:
Two new wall mounted security lights to be fitted to front elevation in position
Cameras to be positioned to provide coverage of entrance into extension and upper car park aimed away from adjacent property.
Infill elements to be profiled steel cladding with blue flashings to match existing
Infill elements to be profiled steel cladding with blue flashings to match existing

D	OH	22/02/22	Generators added, Drawing issued for Tender /
C	OKY	08/02/22	Planning Approval
B		01/02/22	Drawings updated following client feedback
A		27/06/22	Drawings updated following client feedback
REV	ISSUE	DATE	DESCRIPTION
D	BY		

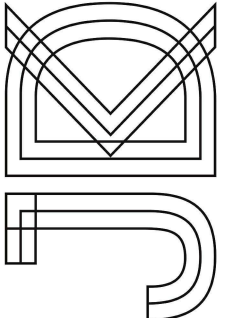 JDDK Architects Millmount, Portland Road Newcastle upon Tyne NE3 3AL t: 0191 266 6811 f: 0191 266 6870 e: millmount@jddk.co.uk jddk.co.uk	CLIENT Vets 4 Pets
PROJECT TITLE 3801 Vets 4 Pets Barnsley	TITLE Proposed Elevations
MAIN CONTRACTOR	QUANTITY SURVEYOR M&E CONSULTANT
STRUCTURAL CONSULTANT	OTHER CONSULTANT
DRAWING No. 3801-JDDK-A-3002	REV D
JDDK INTERNAL REF: 3801 SCALE: 1 : 100 @ A1 DRAWN BY: OH	JDDK REF NO: 30.02 ISSUE DATE: 22/06/2018 CHECKED BY: KT
STATUS:	PURPOSE OF ISSUE: PLANNING/ TENDER

2 South East Elevation - Proposed
1 : 100