


This architectural elevation drawing shows a long, low building facade. The structure is composed of several rectangular units, some labeled 'Render' and others 'Block'. A '2m Metal security fence' runs along the base of the building. To the right, a 'Low level brick retaining wall' is shown. The drawing includes a vertical scale on the left side, ranging from 80,000 to 110,000. Other labels include 'Barroby Interchange Car Park', 'Swishish Ground Way', 'Outline of existing building to be demolished aligned to detailed survey information', 'Line of Mullien Street dwellings in background', and 'Hartnough Hill Road'.

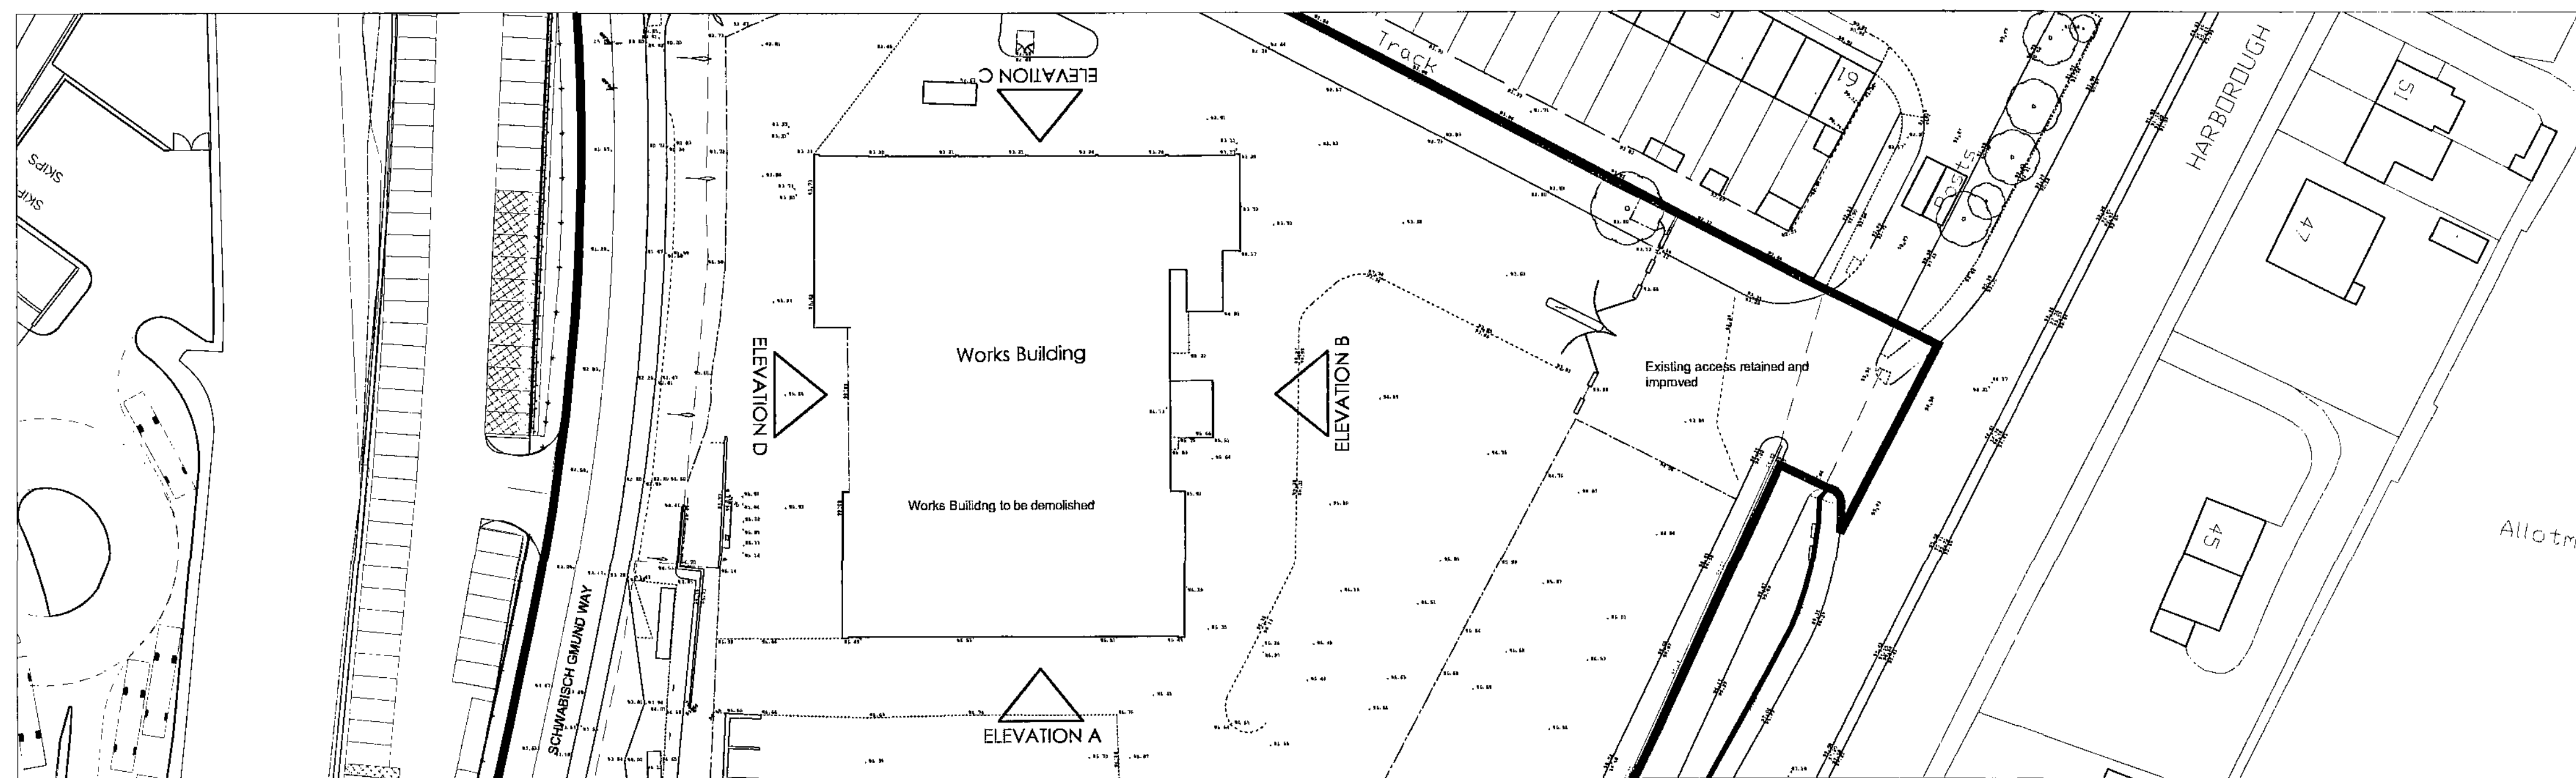


Project Title	RETAIL DEVELOPMENT			Drawing Title	SECTIONAL ELEVATIONS (Existing)		
	Harborough Hill Road Schwabisch Gmund Way BARNLEY			Job Dwg No	6935-212		
Client	RWENPower				Rev		
	RESERVED MATTERS			<div> <div></div> <div> <p>THE HARRIS PARTNERSHIP WAKEFIELD 2, 31, 31th North, Wakefield, W61 3SA t. 01924 291 800 f. 01924 290 072</p> </div> </div> <div> <div></div> <div> <p>THE HARRIS PARTNERSHIP MANCHESTER 1st floor Dole House, 35 Dale St, Manchester, M1 2PL t. 0161 238 8555 f. 0161 244 5809</p> </div> </div> <div> <div></div> <div> <p>THE HARRIS PARTNERSHIP MILTON KEYNES The Old Rectory, 79 High Street Newport Pagnell, MK16 9AB t. 01908 211 527 f. 01908 211 729</p> </div> </div> <div> <div></div> <div> <p>THE HARRIS PARTNERSHIP LEAMINGDON 101 London Road, Reading, RG1 5BY t. 0118 950 7700 f. 0118 956 8642</p> </div> </div>			
Scale	1:200	Drawing Set	A1				
Drawn By	C A B	Checked By	---	Date	10.08		

THE
HARRIS
PARTNERSHIP



ARCHITECTS

www.theharrispartnership.co.uk

ELEVATION C

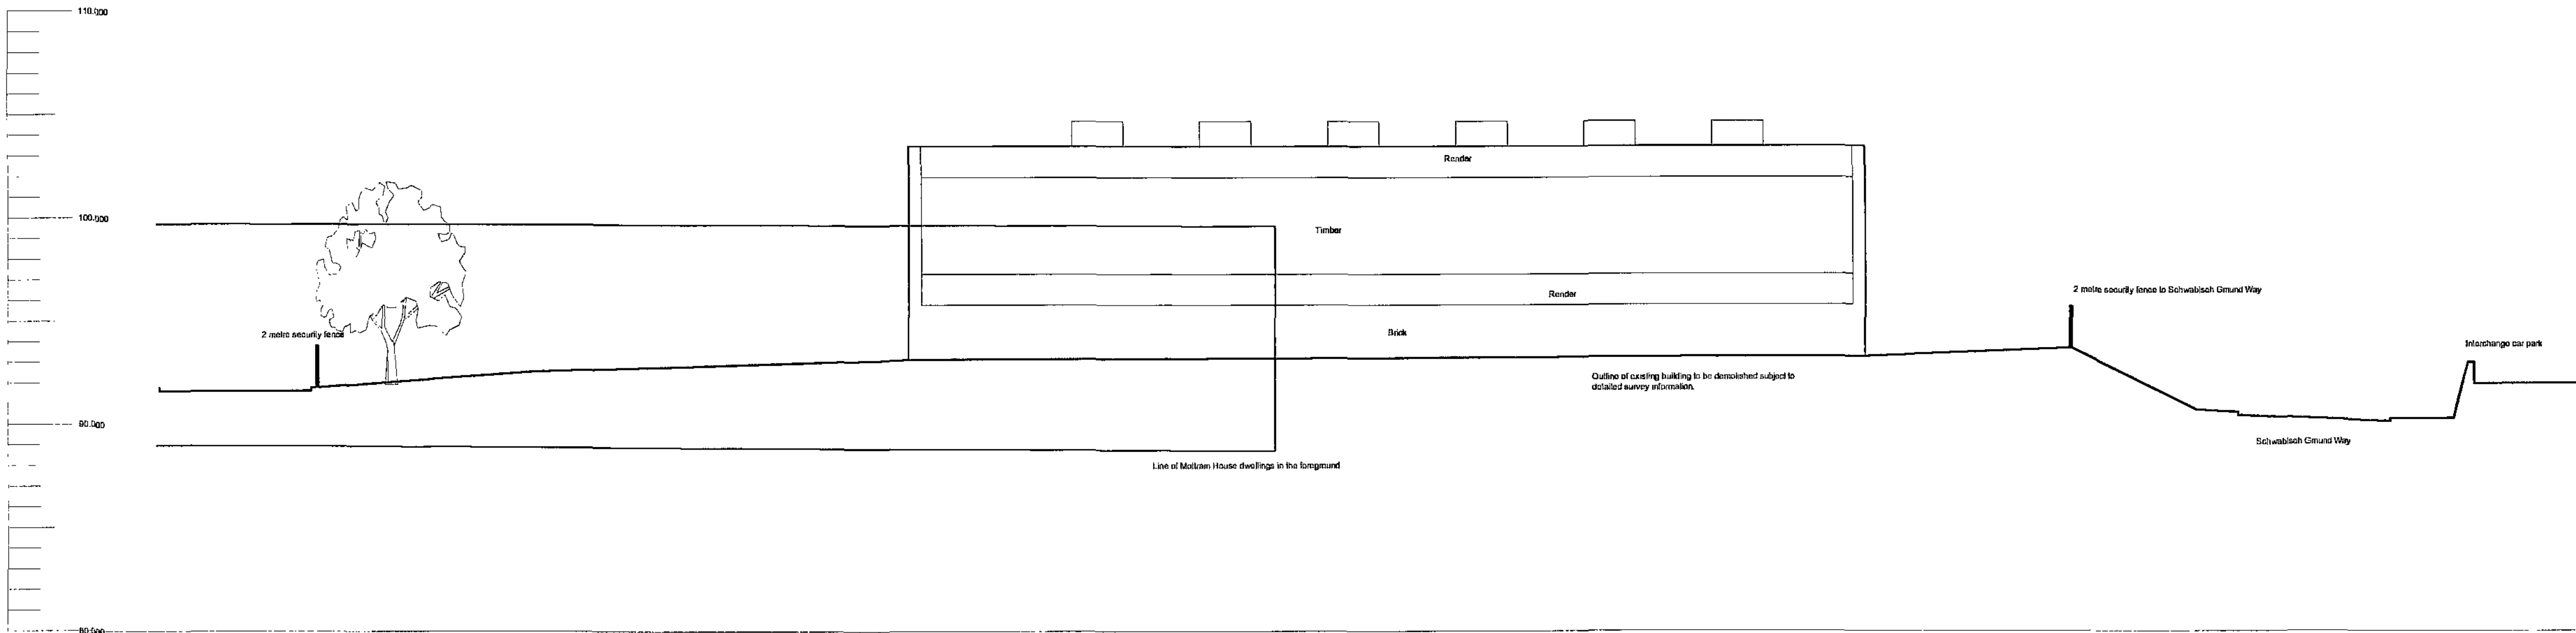

ELEVATION D

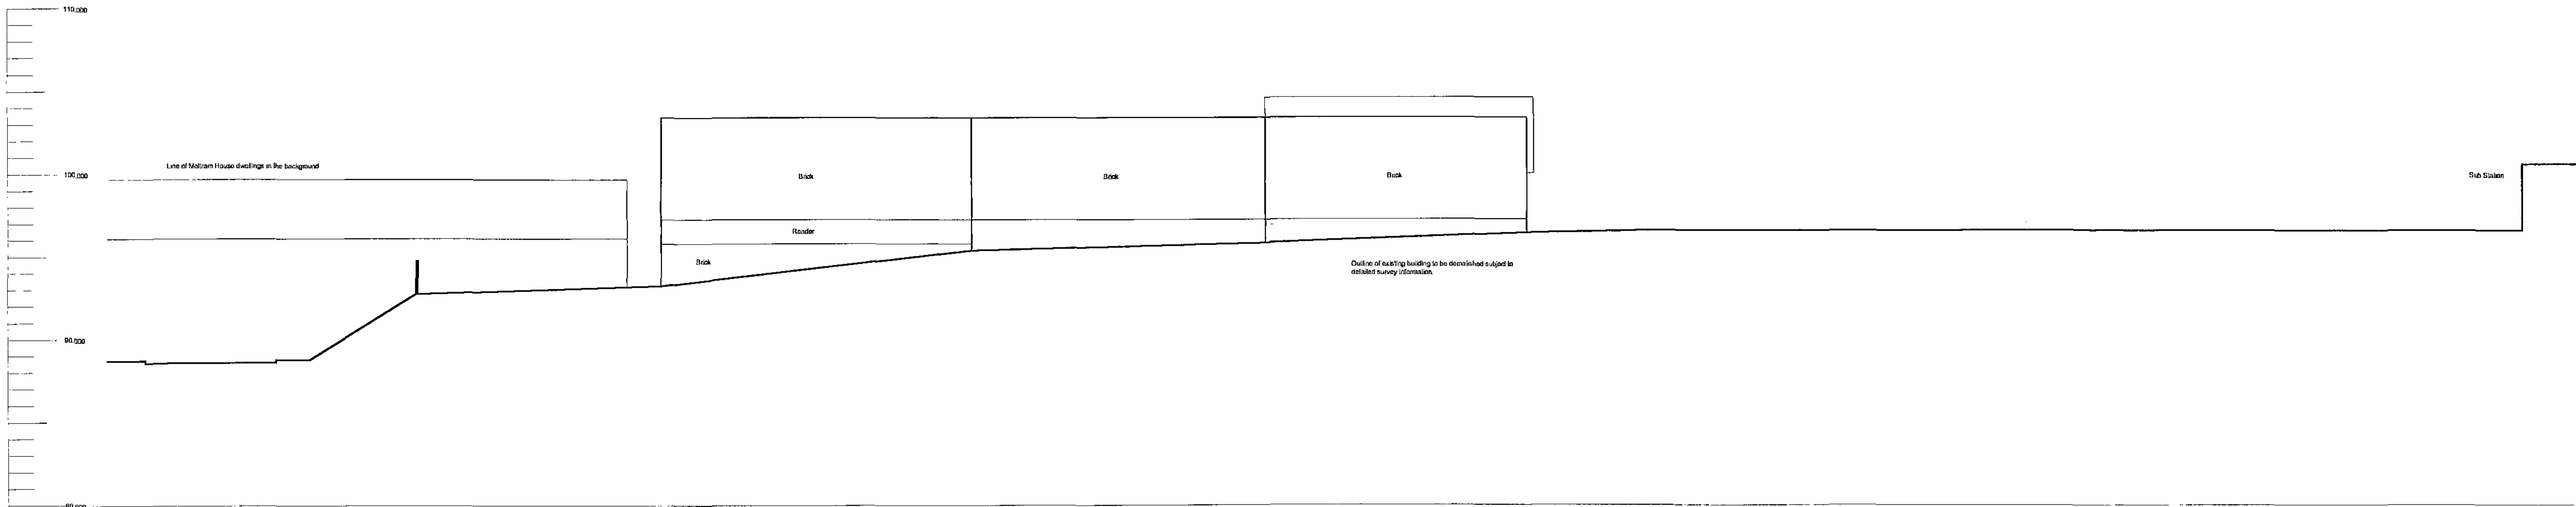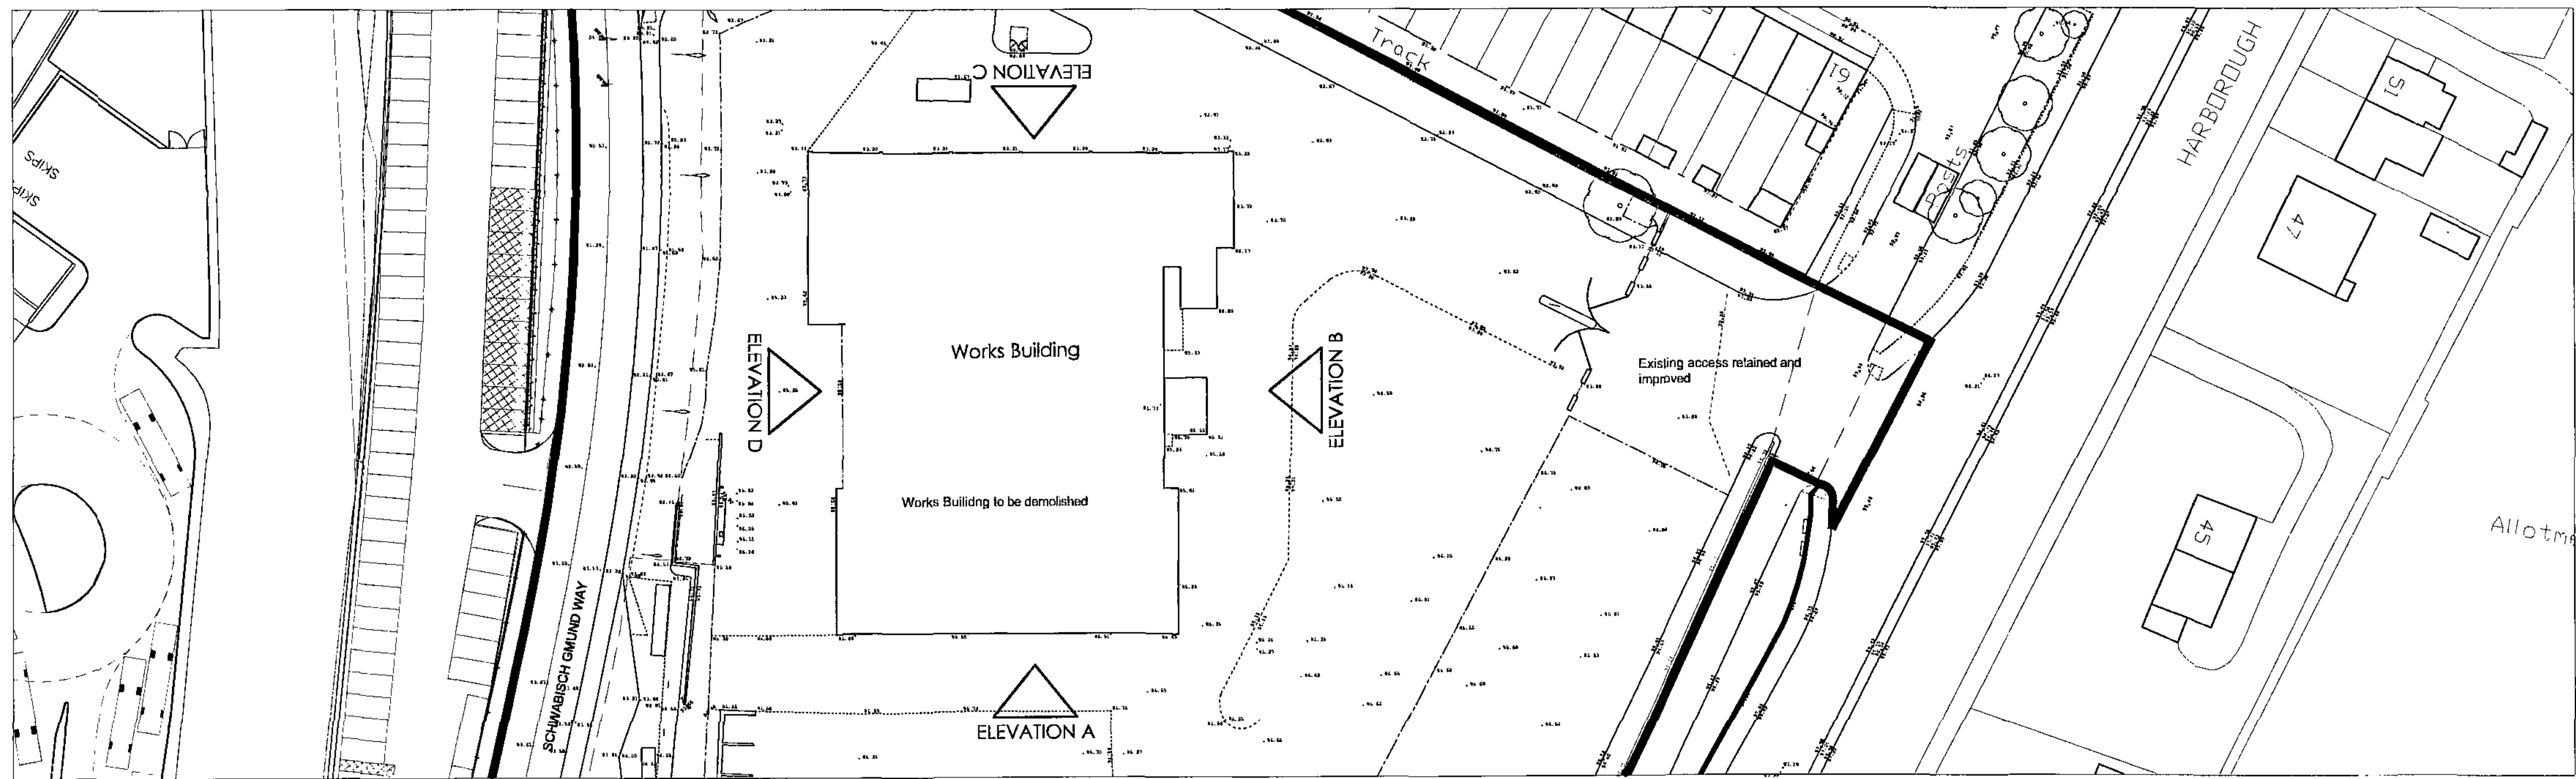

PLANNING
SUBMISSION DATE: OCT 2008

Project Title	RETAIL DEVELOPMENT	Revision	A	00-00-00
Client	Harborough Hill Road Schwabisch Gmund Way BARNSELEY	Drawing Title	SECTIONAL ELEVATIONS (Existing)	
Status	RESERVED MATTERS	Job Draw No	6935-213	Rev -
Scale	1:200	Drawing Size	A1	
Drawn By	C A B	Checked By	- - -	Date 10.08



THE HARRIS PARTNERSHIP WAKEFIELD
2 St. Johns North, Wakefield, WF1 3GA
T. 01924 291 800 F. 01924 290 072


THE HARRIS PARTNERSHIP MANCHESTER
1st Floor, Dale House, 35 Dale St,
Manchester M1 2HF
T. 0161 235 8555 F. 0161 244 8809

THE HARRIS PARTNERSHIP MILTON KEYNES
The Old Rectory, 77 High Street
Newport Pagnell, MK16 8AB
T. 01908 211 577 F. 01908 211 722


THE HARRIS PARTNERSHIP READING
101 London Road, Reading, RG1 3BY
T. 0118 955 7700 F. 0118 955 8642

THE HARRIS PARTNERSHIP ARCHITECTS
www.harrispartnership.com

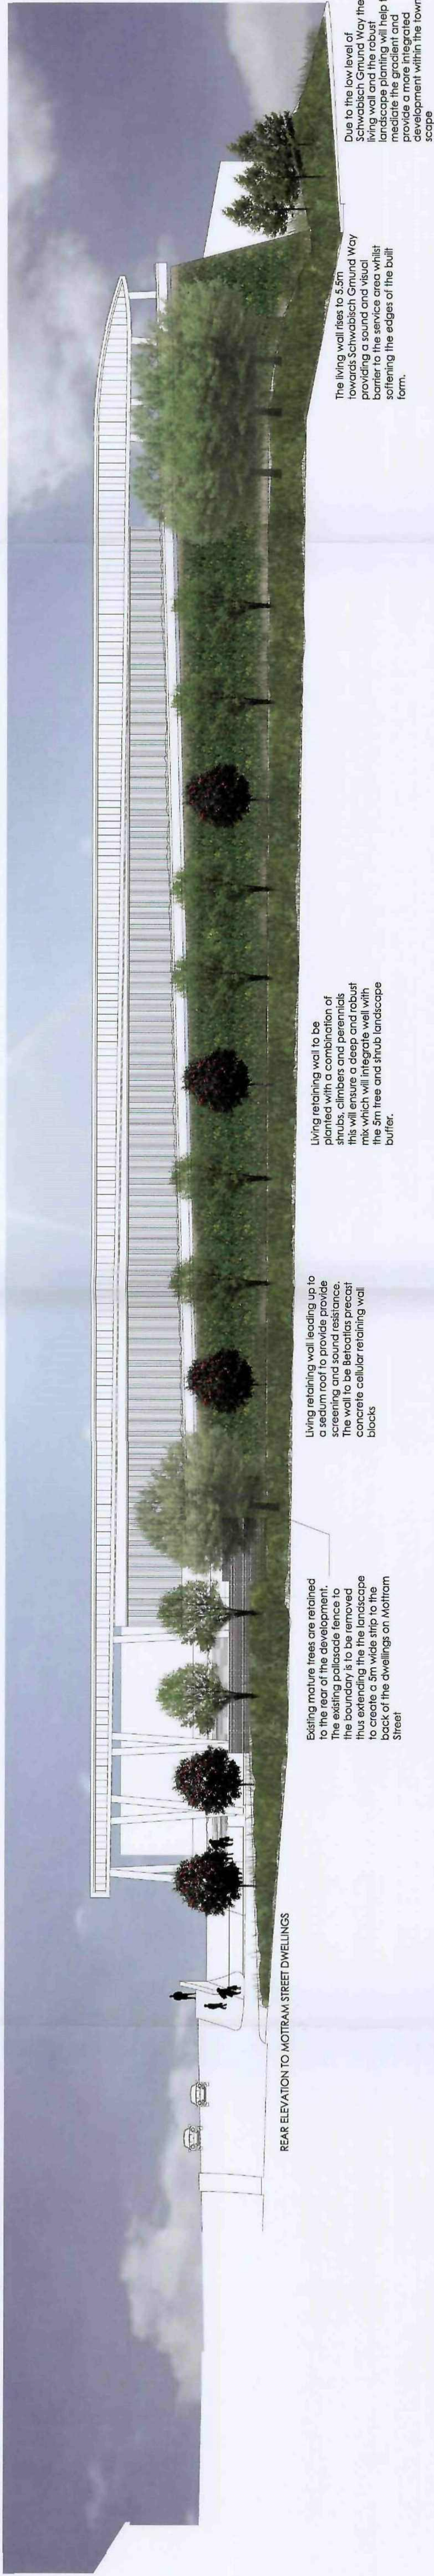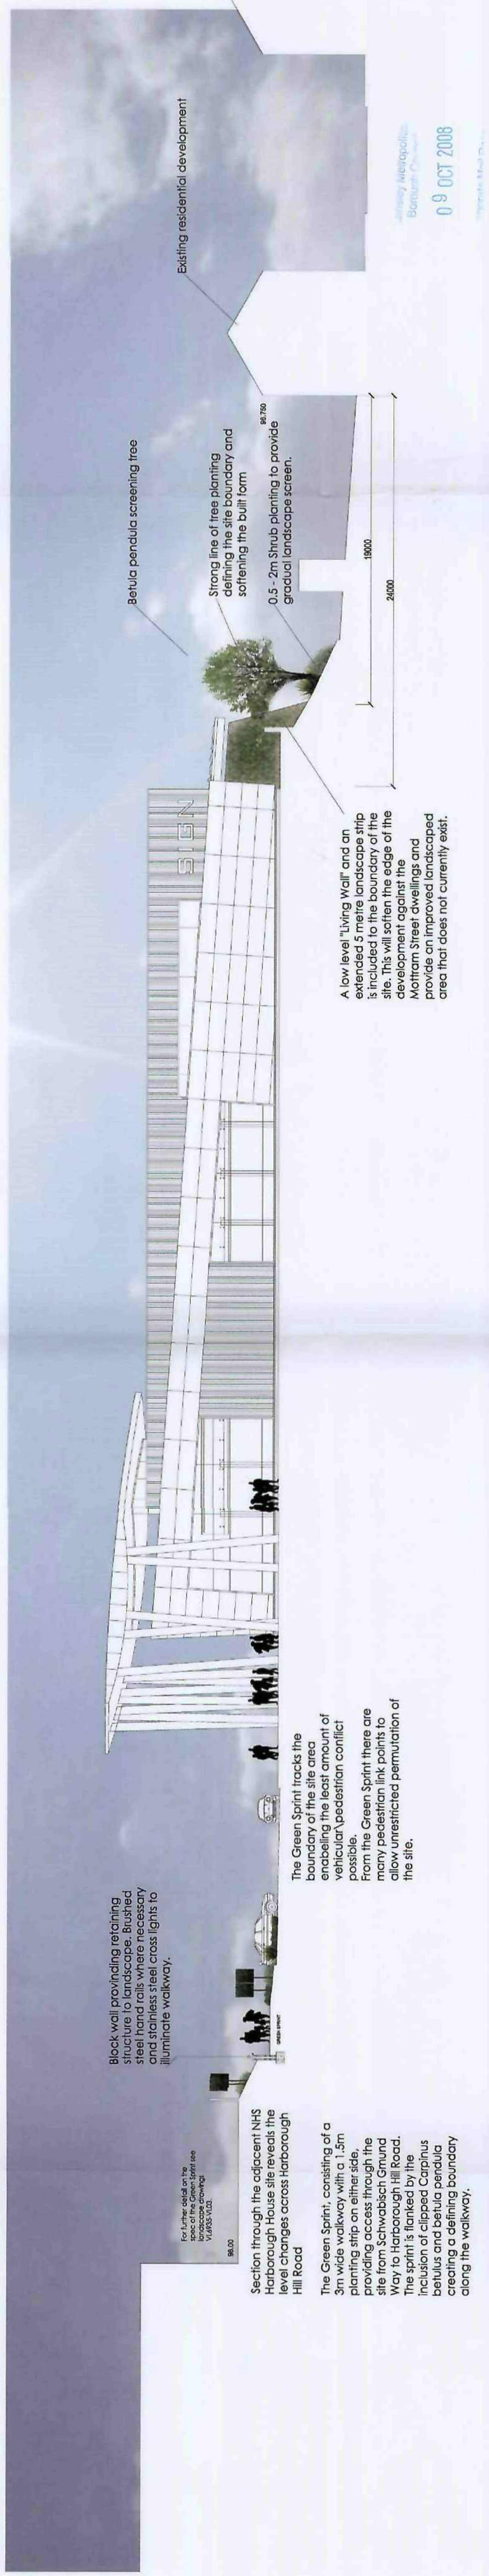


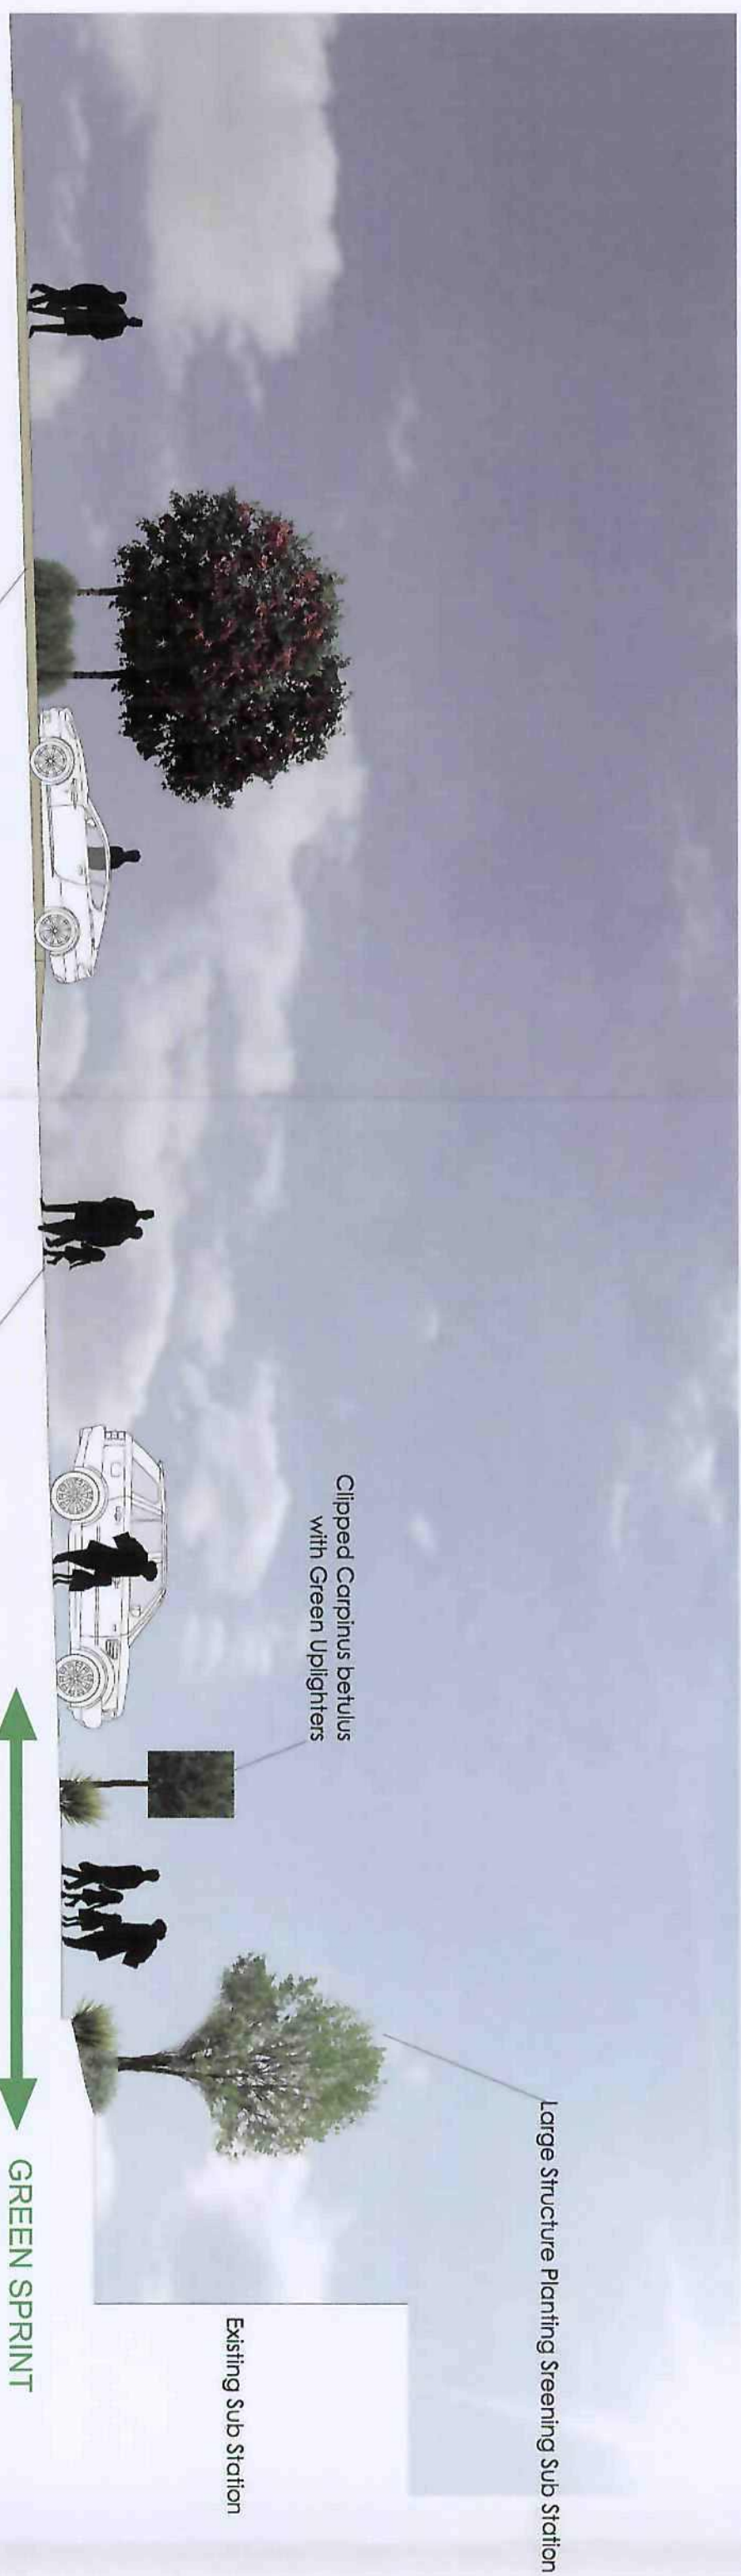


A1 SECTION THROUGH CAR PARK & GREEN SPRINT 1:100@A1

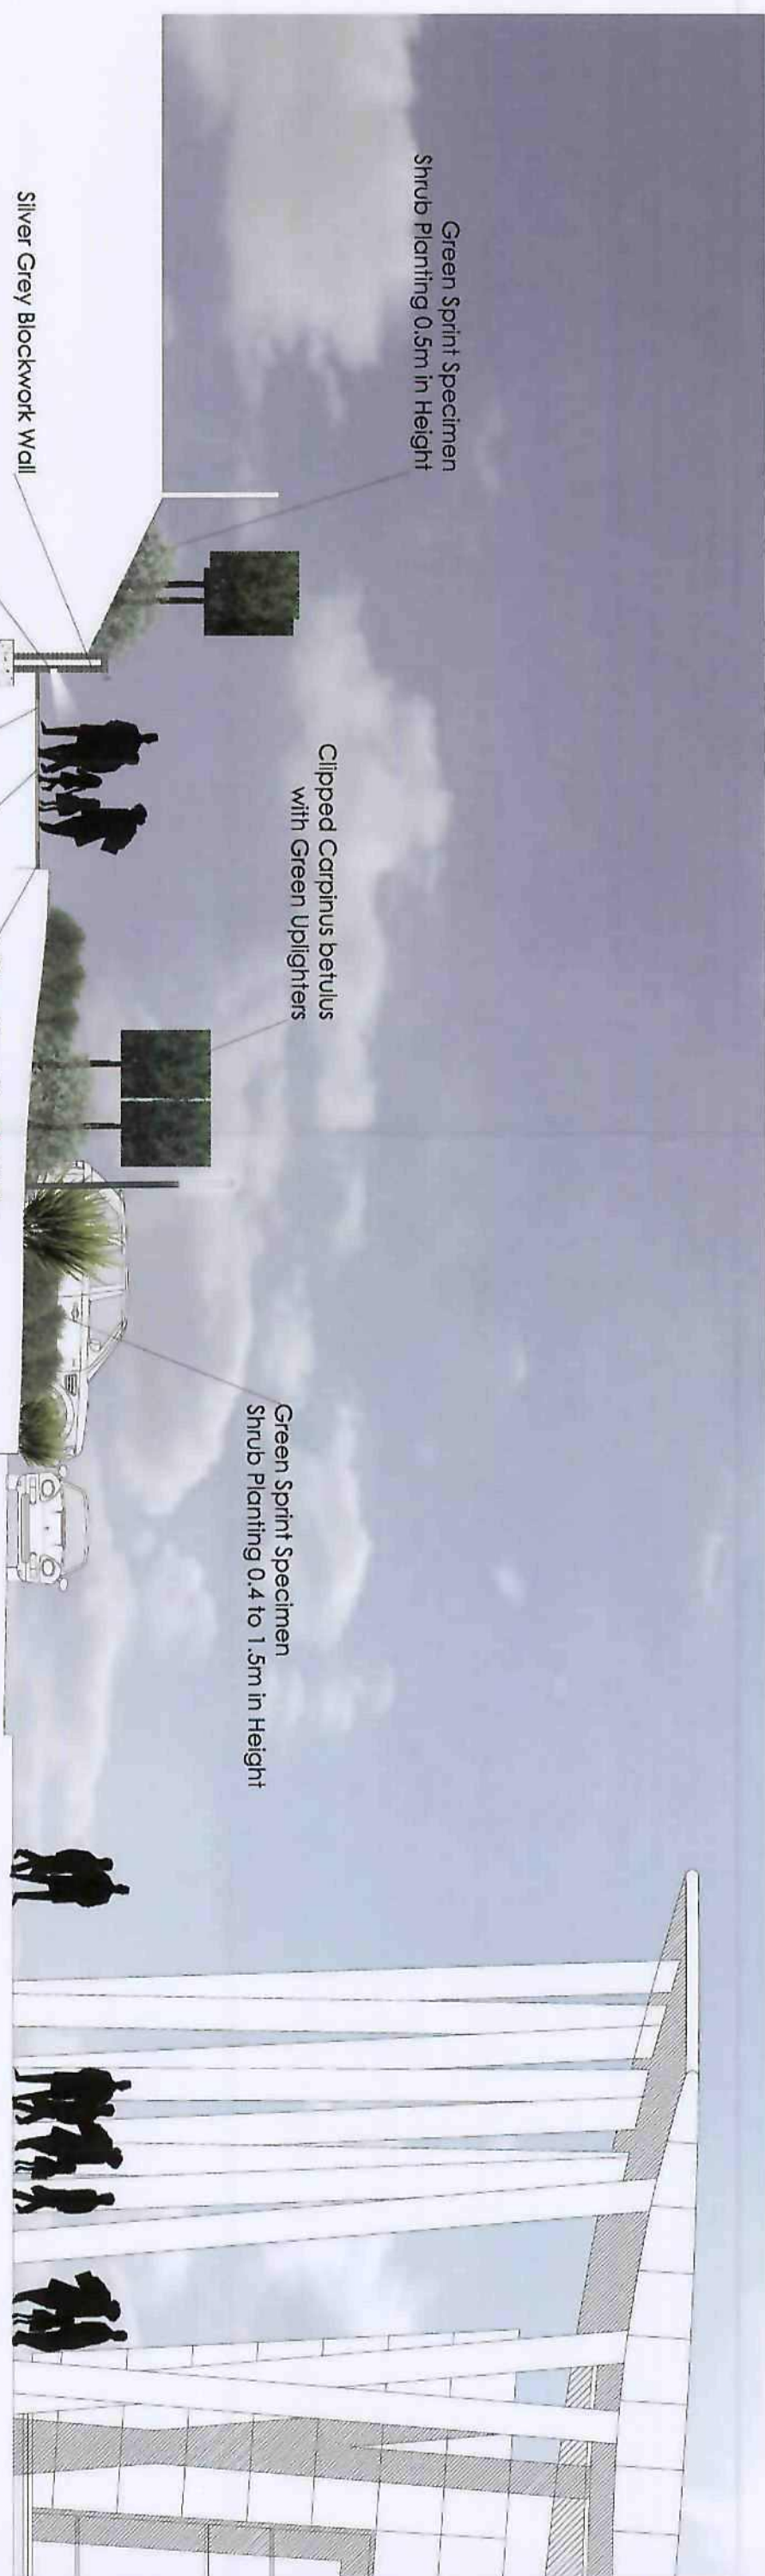

A2 SECTION TO HARBOURHILL ROAD 1:100@A1

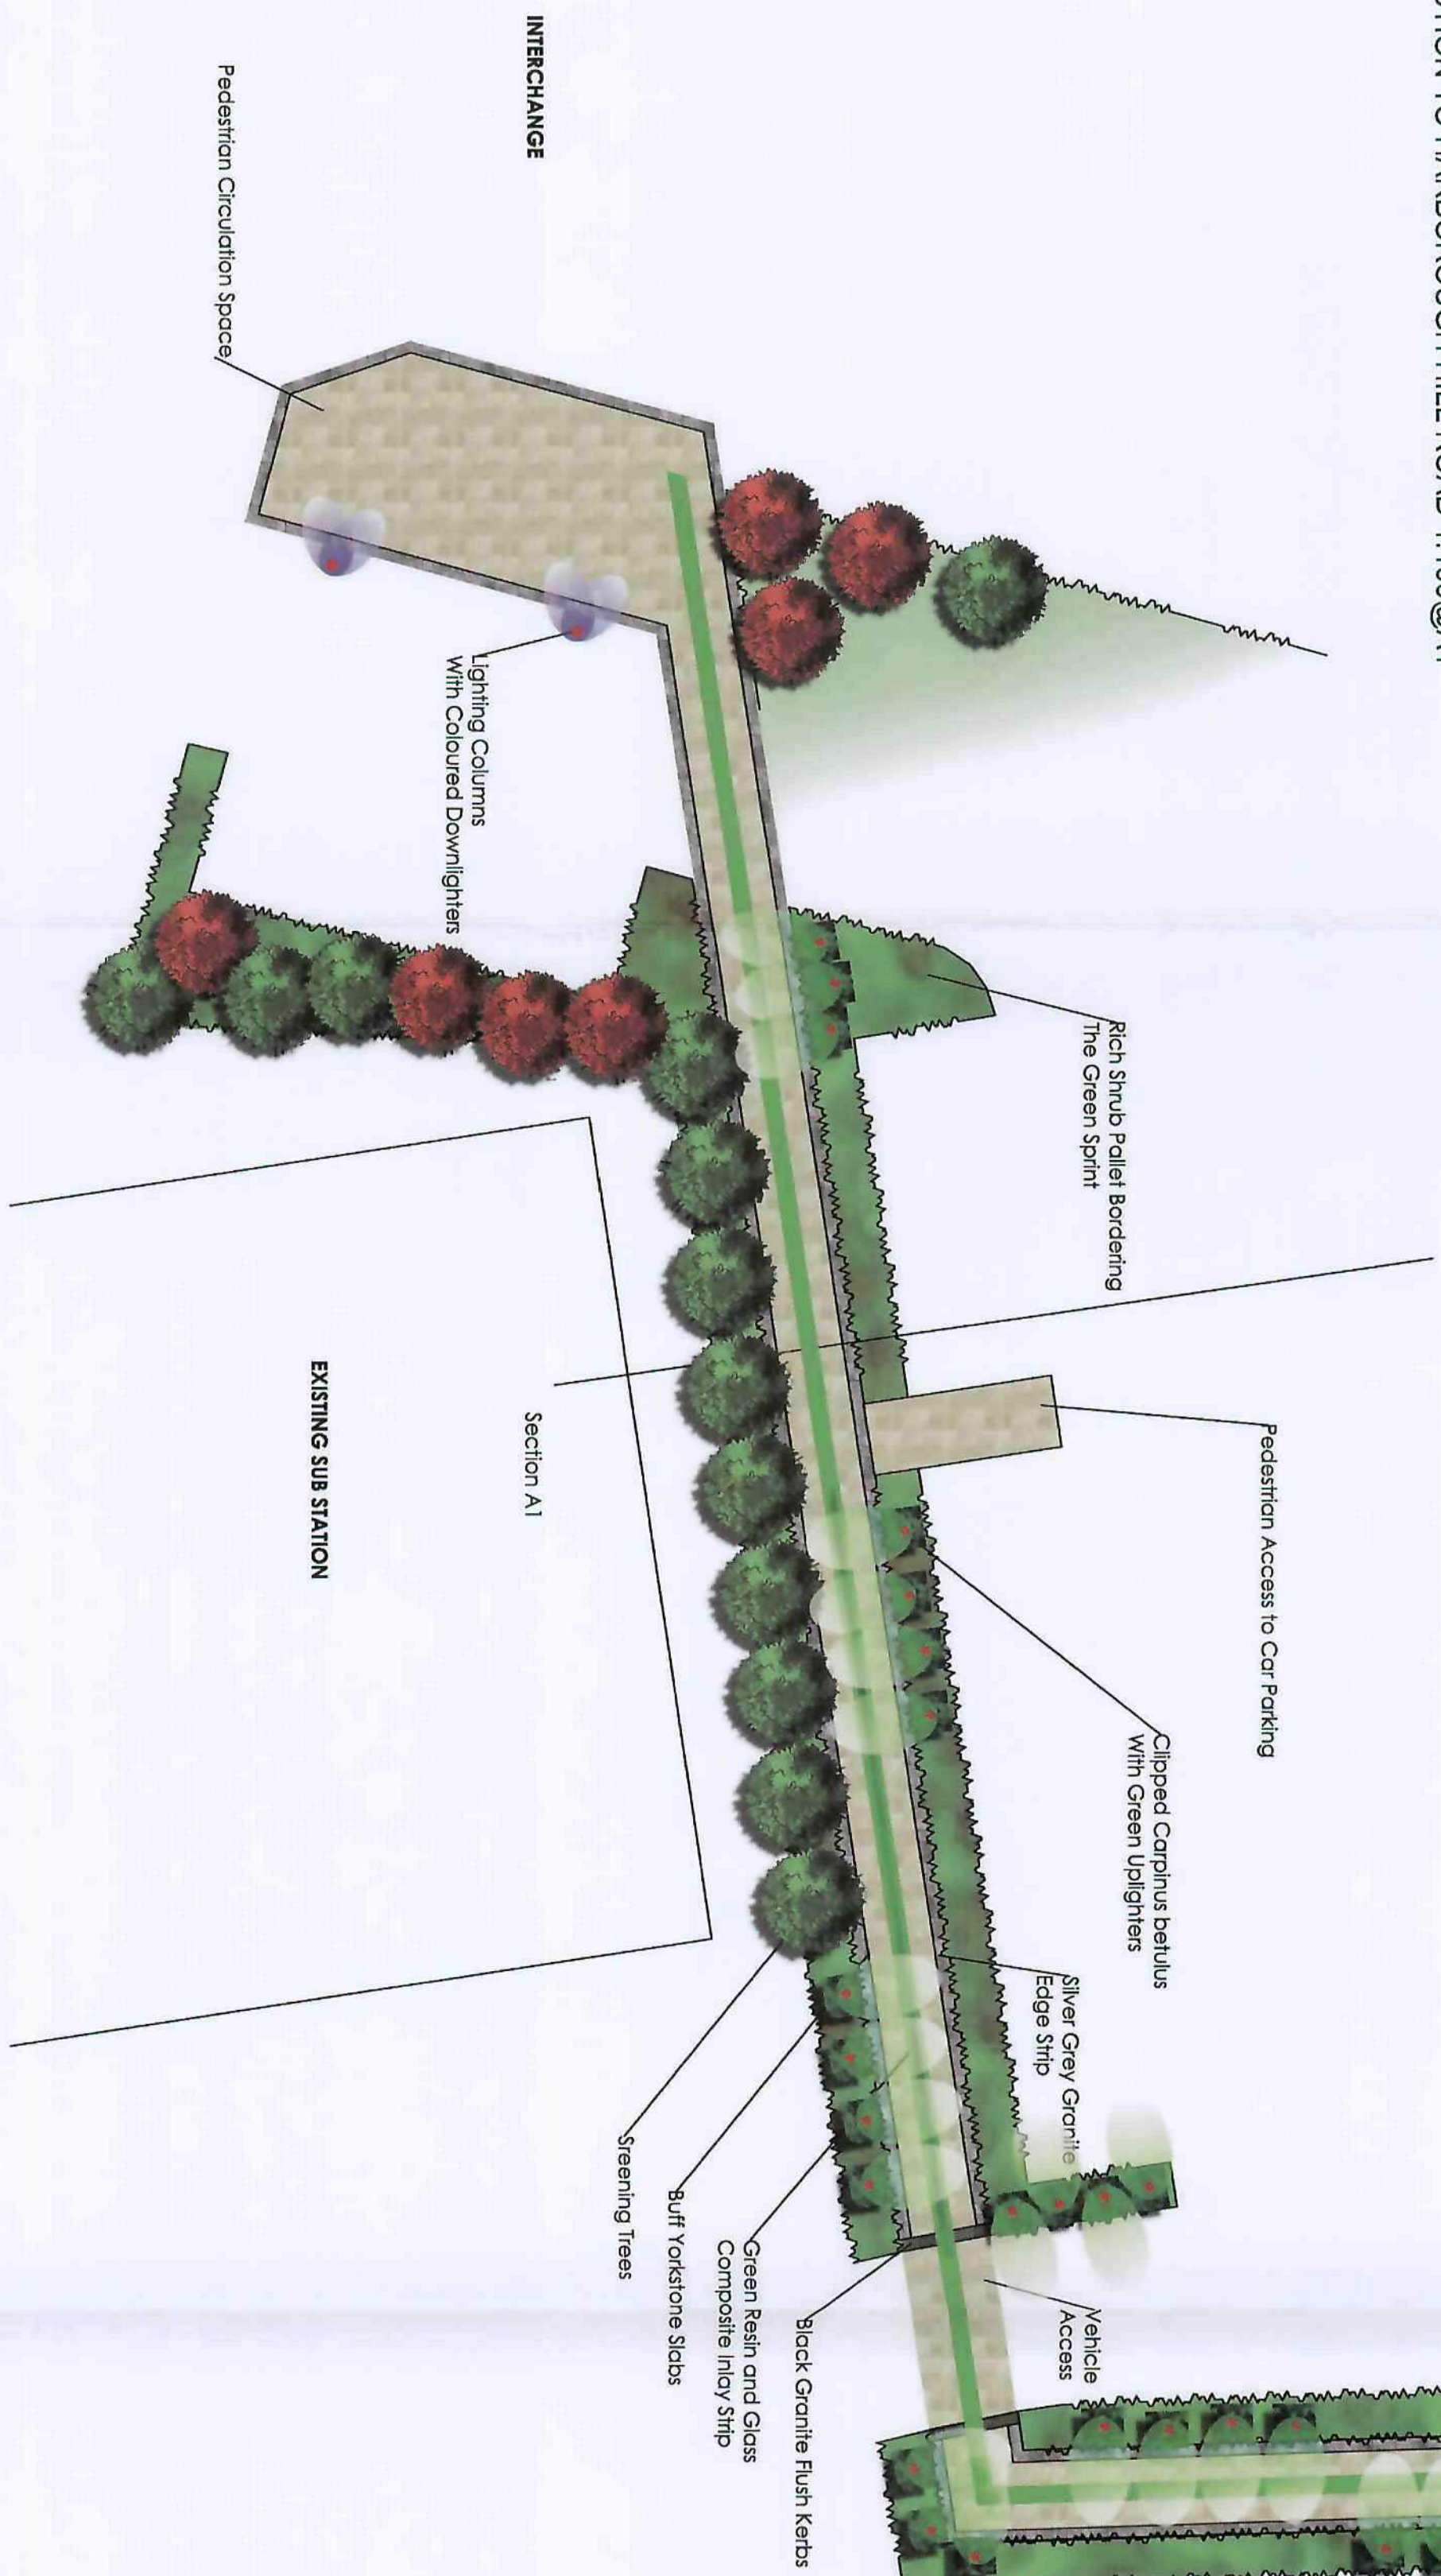


GREEN SPRINT DETAIL PLAN 1:200@A1

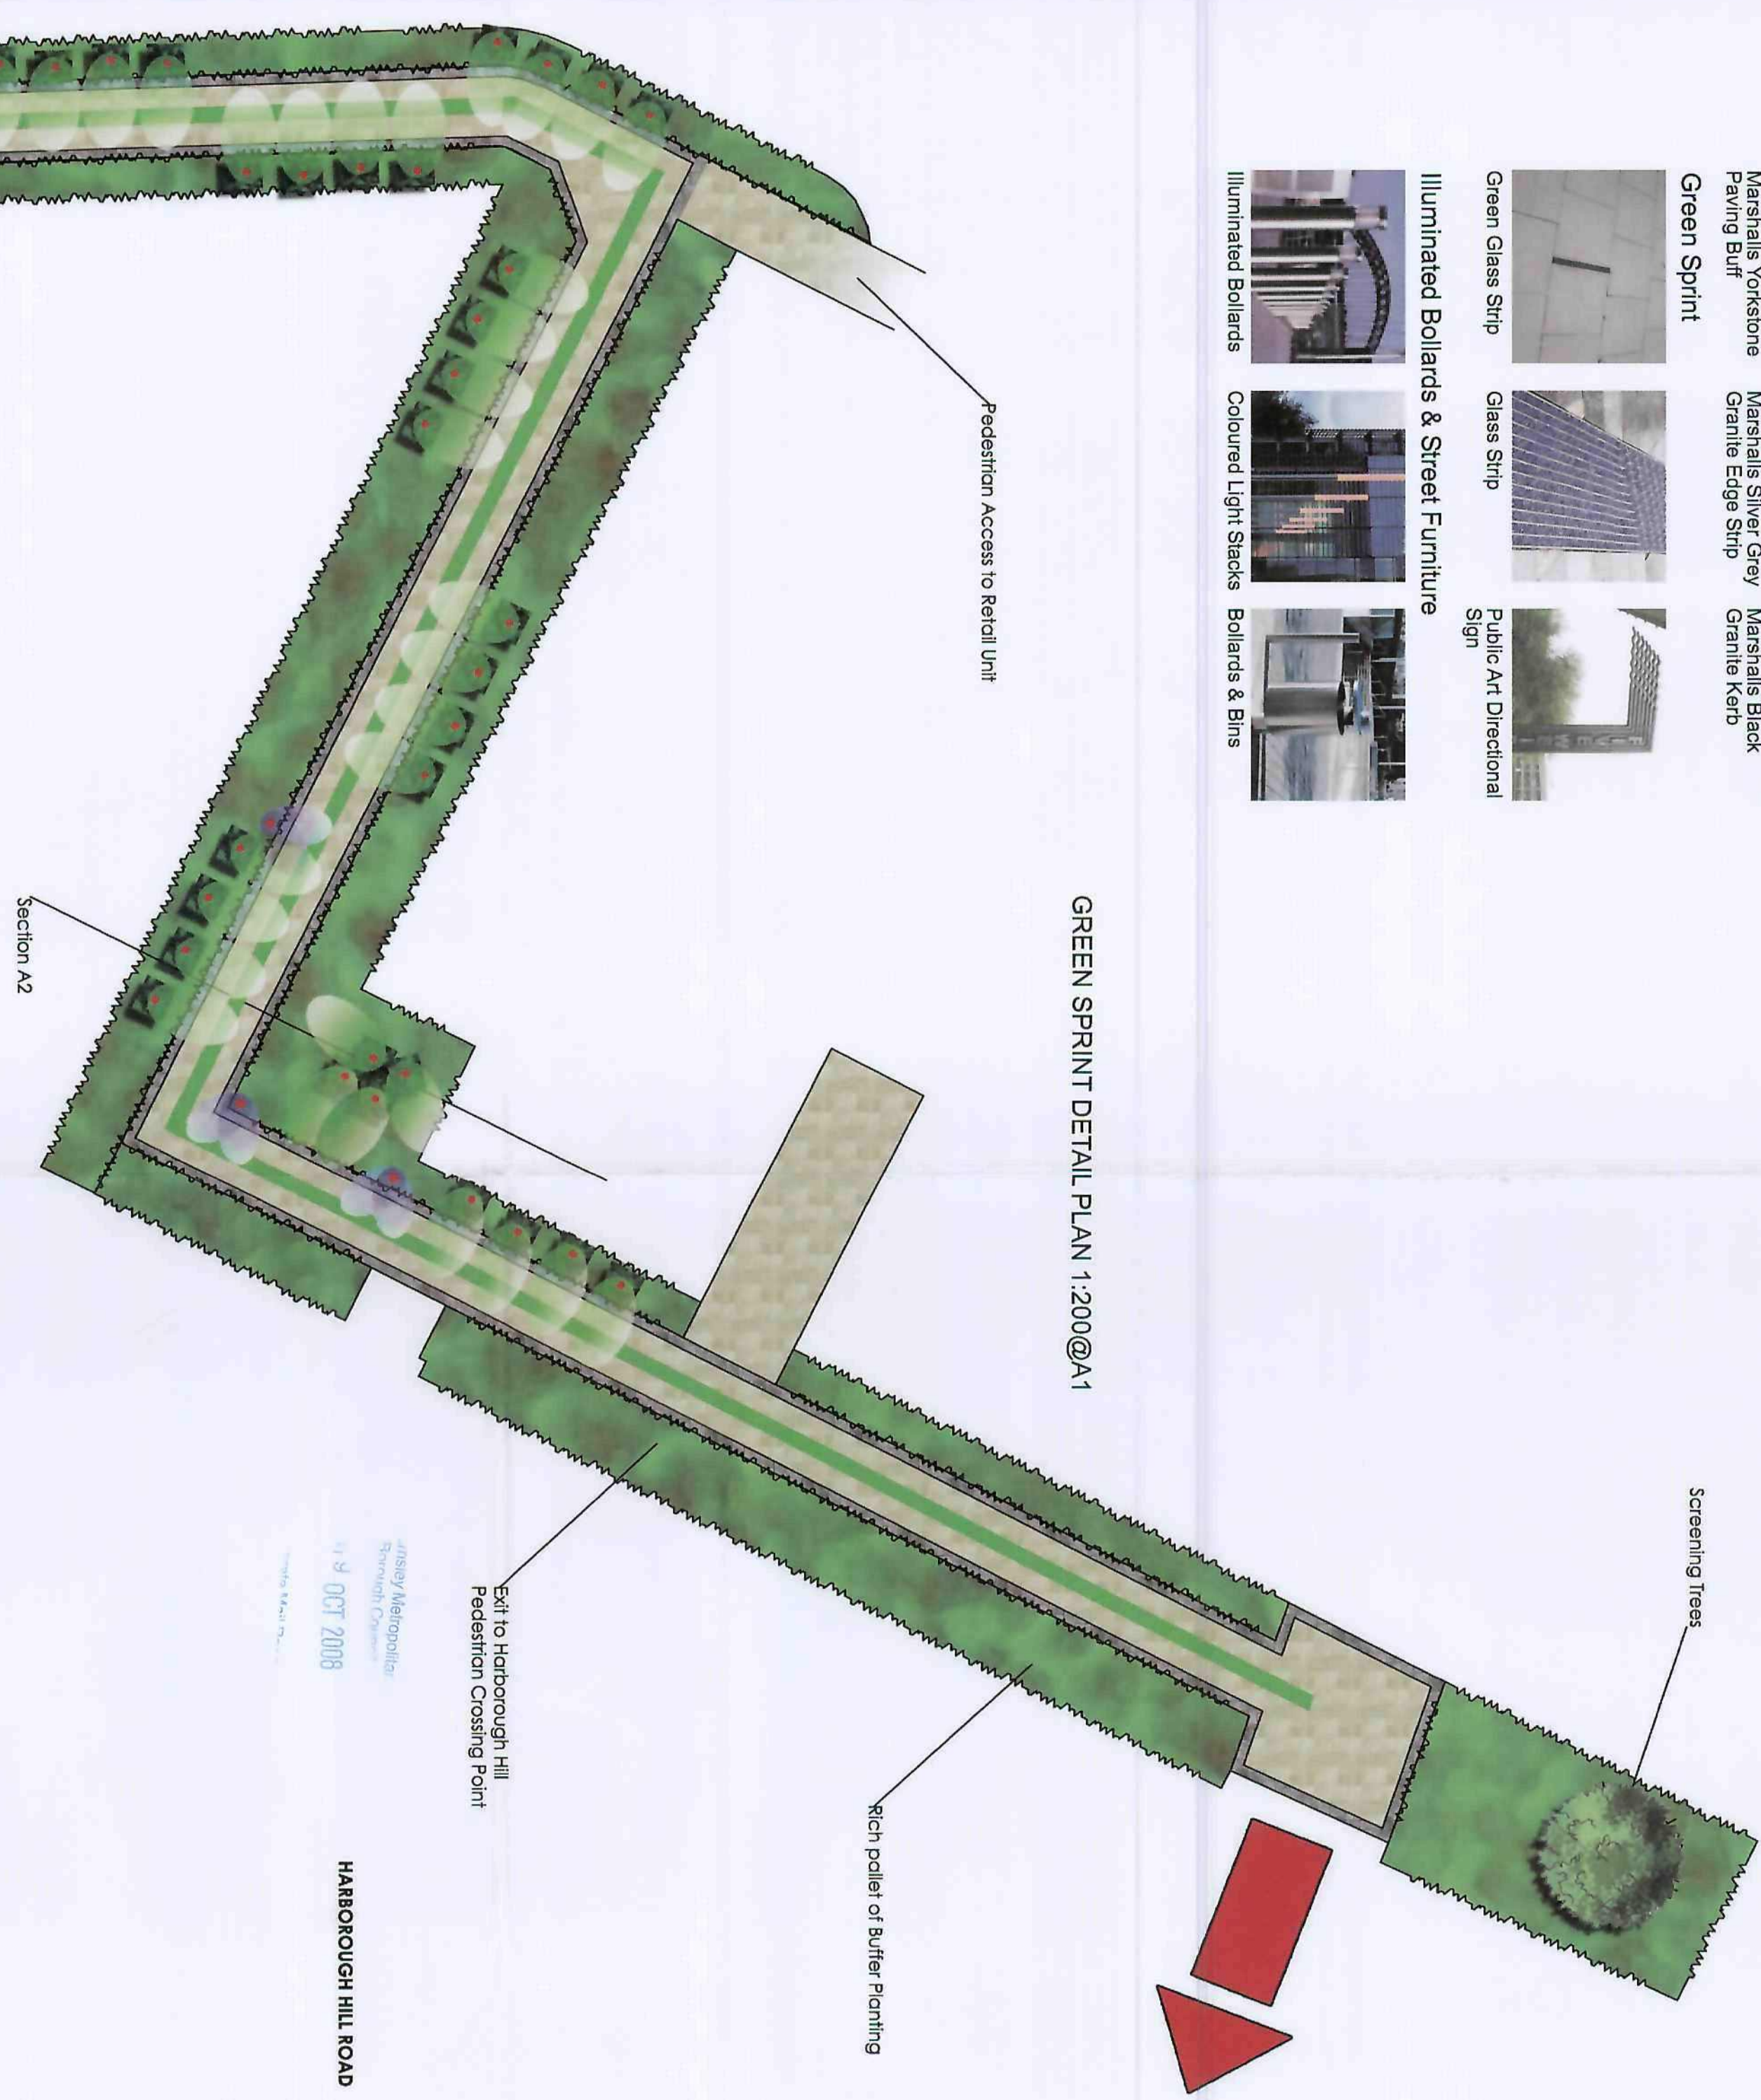



ENTRANCE ELEVATION

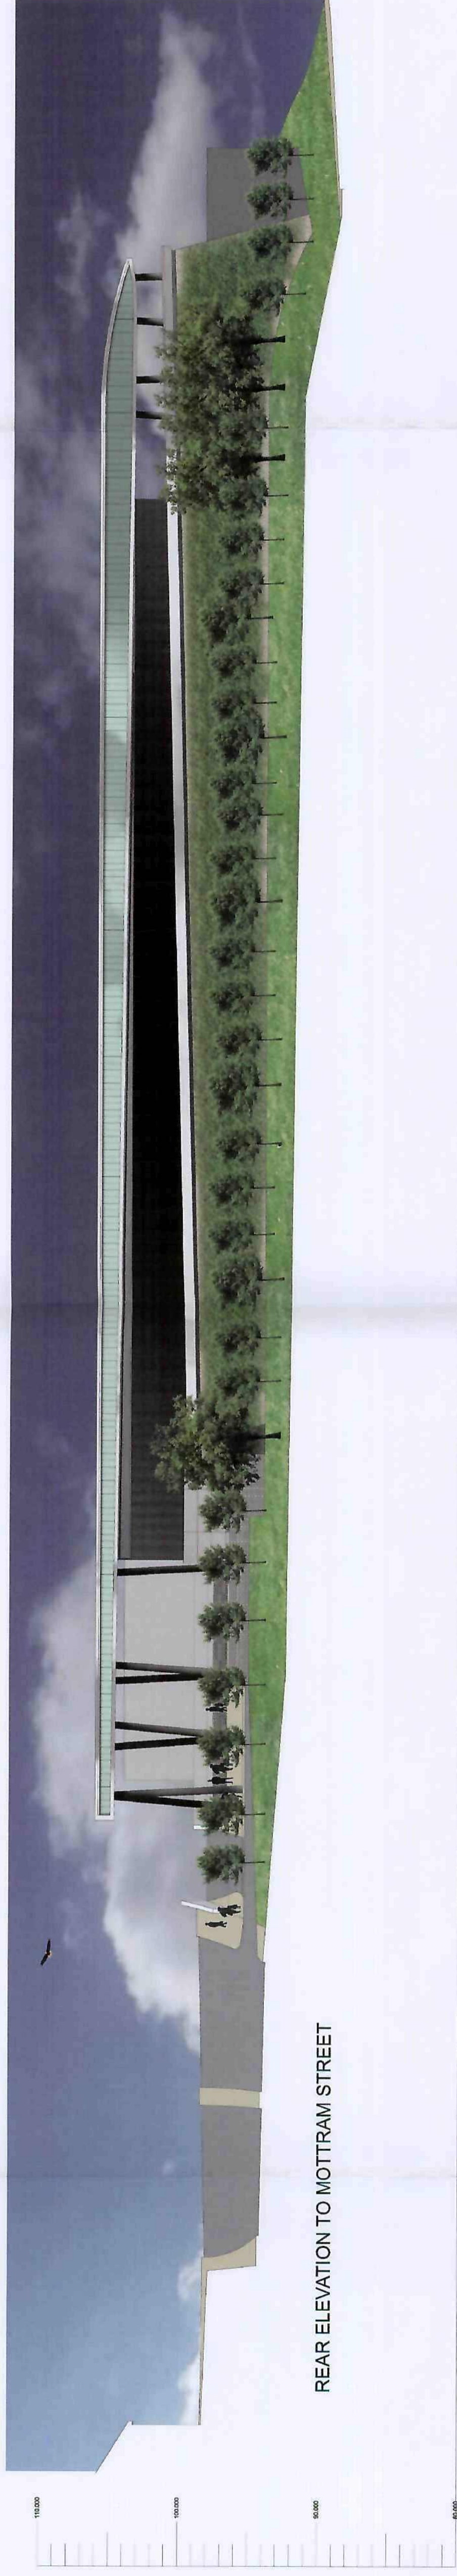

REAR ELEVATION TO MOTTRAM STREET



SIDE ELEVATION TO HARBOURHILL ROAD



SCHWABISCH GMUND WAY ELEVATION

ELEVATIONS / NOT TO SCALE
HARBOROUGH HILL ROAD, BARNESLEY
for RWE NPOWER

The service trolley corridor to the rear of the building will include a sedum green roof and a green wall facing the residential buildings to Mottram Street, improving the visual amenity of the residents.

The roof and raised screen wall will provide physical acoustic attenuation to vehicular access around the service yard.

Reduced level blockwork screen wall to the service yard

Service Yard

Raised aerofoil roof detail above the building. Provides a visual element that can be seen on the approach to the site across Harborough Hill Road.

The design element will become synonymous with the site and a landmark to Barnsley Town Centre. The profile of the roof will reflect the contemporary detailing of the Interchange Bridge link.

SECTION

SECTION

Rooflights positioned in main building to create light into the mezzanine area.


Standing seam roof to main building.
Finish: Silver

Flat metal cladding to fascias and the soffit of the aerofoil roof.
The roof will be clad in a profiled metal deck system.
Finish: Silver

PLANNING
SUBMISSION DATE: OCT 2008

Project Title	RETAIL DEVELOPMENT		
	Harborough Hill Road Schwabisch Grund Way BARNSELY		
Client	RWENPower		
Status	RESERVED MATTERS		
Scale	1:200	Drawing Size	A1
Drawn By	C A B	Checked By	---
		Date	09.08

Revisions	A	00-00-00
Drawing Title	ROOF PLAN (Proposed)	
Job Dwg No	6935-203	Rev
☒ THE HARRIS PARTNERSHIP WAKEFIELD 23 St. Johns North, Wakefield, WF1 3QA T: 01924 297 800 F: 01924 293 072		
☐ THE HARRIS PARTNERSHIP MANCHESTER 1st floor Dale House, 35 Dale St, Manchester M1 2HF T: 0161 238 8555 F: 0161 244 3809		
☐ THE HARRIS PARTNERSHIP MILTON KEYNES The Old Rectory, 79 High Street Newport Pagnall, MK16 9AB T: 01908 211 577 F: 01908 211 722		
☐ THE HARRIS PARTNERSHIP READING 101 London Road, Reading, RG1 5BY T: 0118 950 7700 F: 0118 956 6642		
THE HARRIS PARTNERSHIP ARCHITECTS www.theharrispartnership.com		

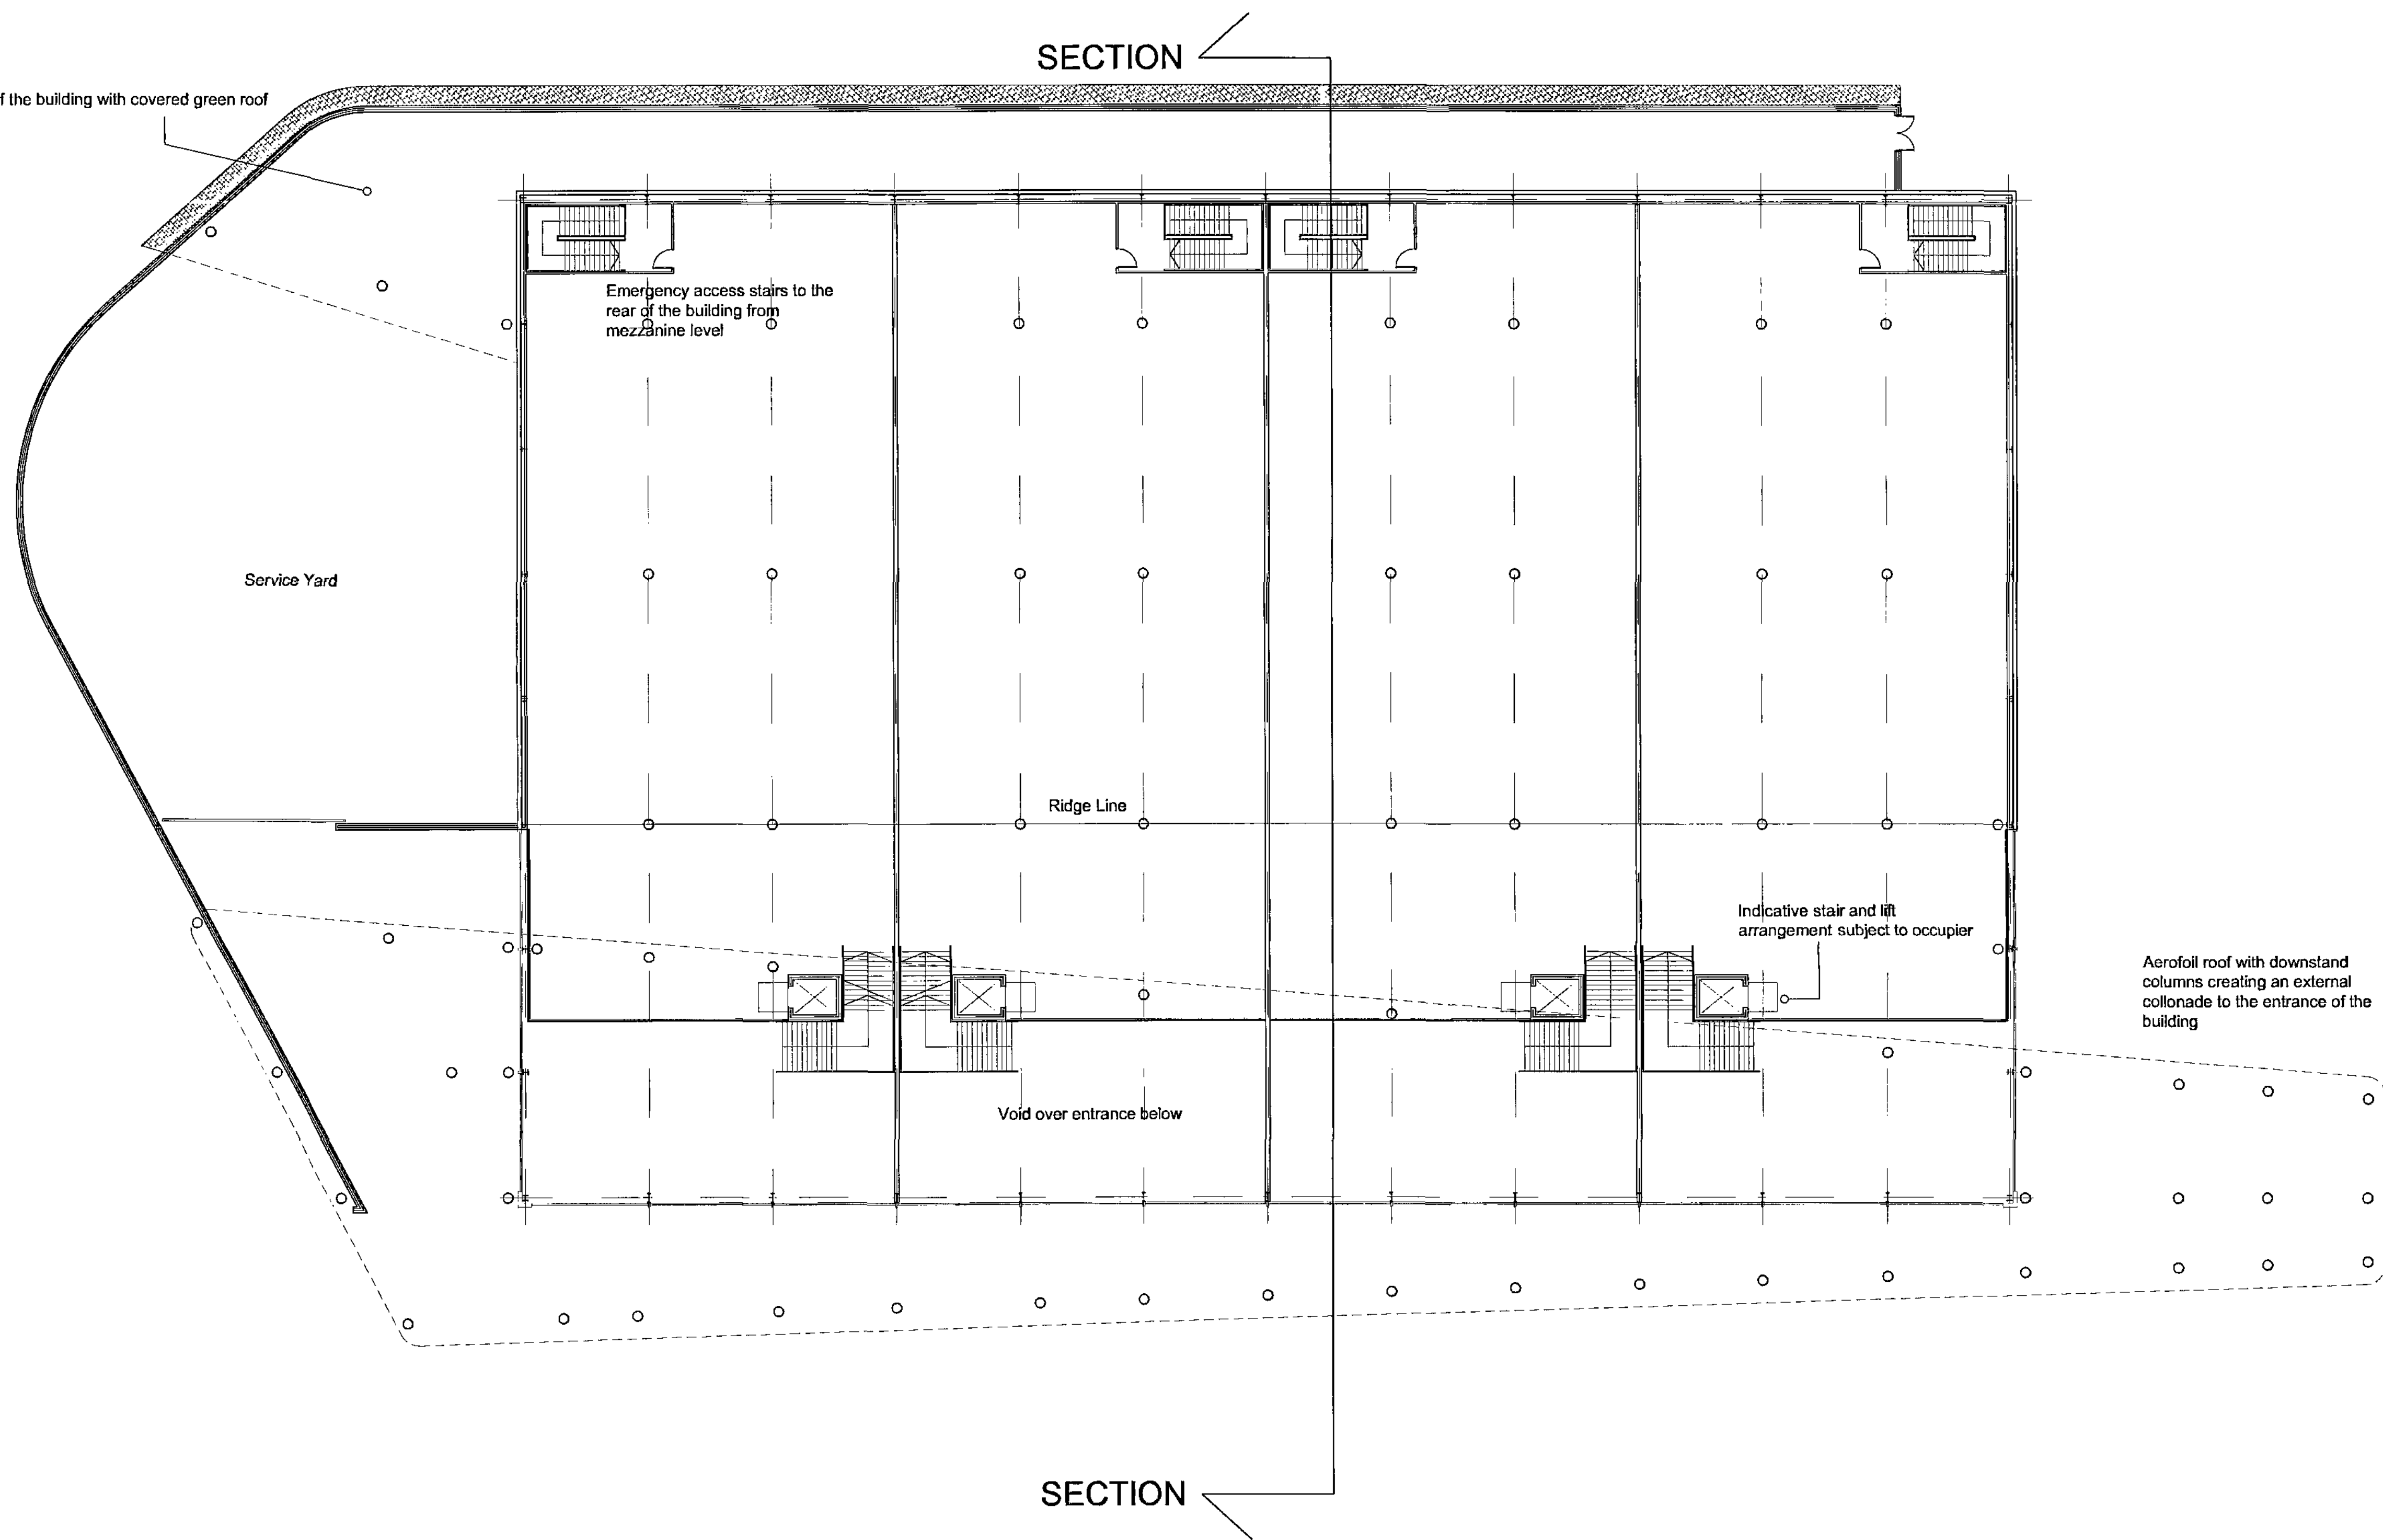

PLANNING SUBMISSION DATE: OCT 2008

Project Title	RETAIL DEVELOPMENT		
Client	RWENPower		
Status	RESERVED MATTERS		
Scale	1:200	Drawing Size	A1
Drawn By	C A B	Checked By	---
Date	09.08		

Drawing Title	1st FLOOR PLAN (Proposed)	
Job Dwg No	6935-202	Rev
<p>THE HARRIS PARTNERSHIP WAKEFIELD 2 St. Johns North, Wakefield, WF1 3QA T: 01924 291 800 F: 01924 203122</p> <p>THE HARRIS PARTNERSHIP MANCHESTER 1st Floor Dale House, 35 Dale St, Manchester M1 2HF T: 0161 238 8555 F: 0161 244 5809</p> <p>THE HARRIS PARTNERSHIP MILTON KEYNES The Old Rectory, 79 High Street Newport Pagnell, MK16 8AB T: 01908 211 577 F: 01908 211 220</p> <p>THE HARRIS PARTNERSHIP READING 101 London Road, Reading, RG1 5BY T: 0118 930 7700 F: 0118 956 8642</p>		





File No.	SITE PLAN (Proposed)		
Project No.	6935-200	Rev.	B


THE HARRIS PARTNERSHIP WAKEFIELD
2 St. Johns North, Wakefield, WF1 3QA
t. 01924 291 800 f. 01924 290 072

THE HARRIS PARTNERSHIP MANCHESTER
1st floor Dale Road, 53 Dale St.
Manchester M1 2HF
t. 0161 238 8555 f. 0161 244 5809

THE HARRIS PARTNERSHIP MILTON KEYNES
The Old Rectory, 79 High Street
Newport Pagnell, MK16 8AS
t. 01908 211 577 f. 01908 211 722

THE HARRIS PARTNERSHIP READING
101 London Road, Reading, RG1 5BY
t. 0118 950 7700 f. 0118 956 8642

HARRIS PARTNERSHIP
www.harrispartnership.co.uk

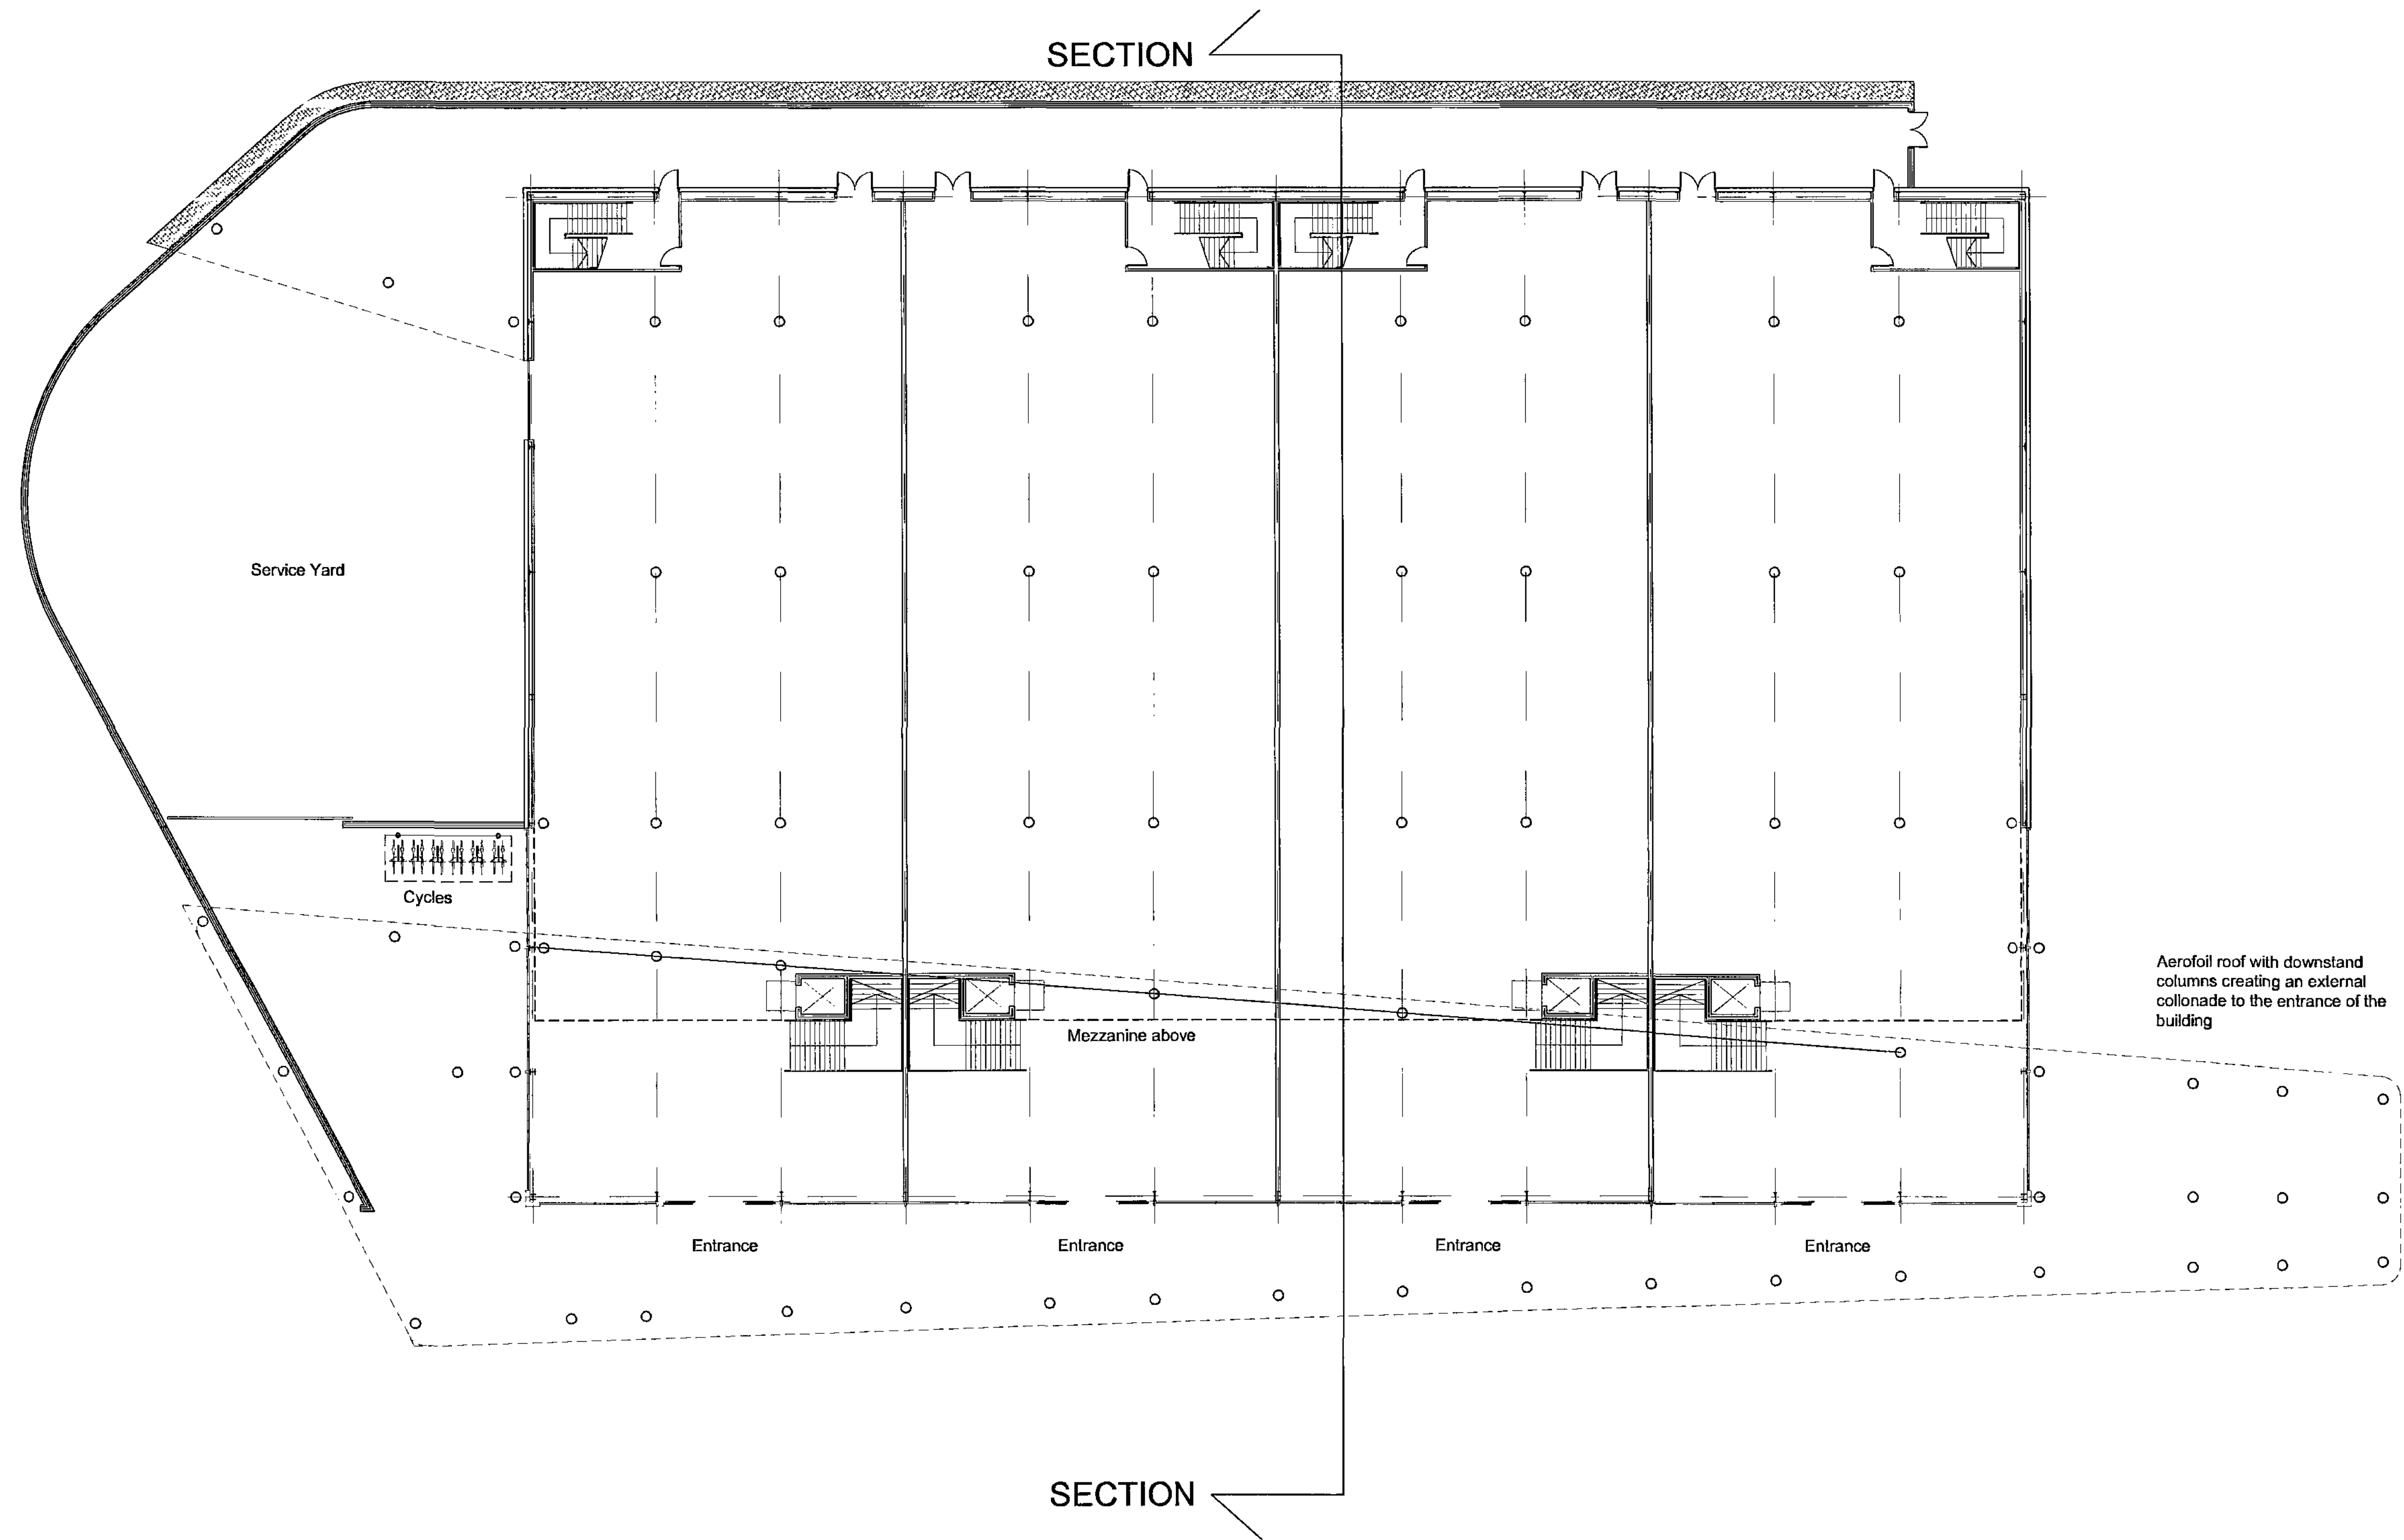

PLANNING SUBMISSION DATE: OCT 2008


Project Title	RETAIL DEVELOPMENT			Drawing Title	GROUND FLOOR PLAN (Proposed)		
	Harborough Hill Road Schwabisch Grmund Way BARNLSLEY			Job Dwg No	6935-201		Rev
Client	RWENPower			<div><div></div><div>THE HARRIS PARTNERSHIP WAKEFIELD 2 St. Johns North, Wakefield, WF1 3QA t. 01924 291 800 f. 01924 290 072</div></div>			
				<div><div></div><div>THE HARRIS PARTNERSHIP MANCHESTER 1st floor Dale House, 35 Dale St, Manchester M4 2JF t. 0161 236 8555 f. 0161 244 5809</div></div>			
Status	RESERVED MATTERS			<div><div></div><div>THE HARRIS PARTNERSHIP MILTON KEYNES The Old Rectory, 79 High Street Newport Pagnell, MK16 8AB t. 01508 211 577 f. 01508 211 722</div></div>			
Scale	1:200		Drawing Size	A1			
Drawn By	C A B		Checked By	---		Date	09.08
			<div><div></div><div>THE HARRIS PARTNERSHIP READING 101 London Road, Reading, RG1 5BY t. 0118 950 7700 f. 0118 956 8542</div></div>				

THE
HARRIS
PARTNERSHIP

ARCHITECTS

<http://harrispartnership.co.uk>



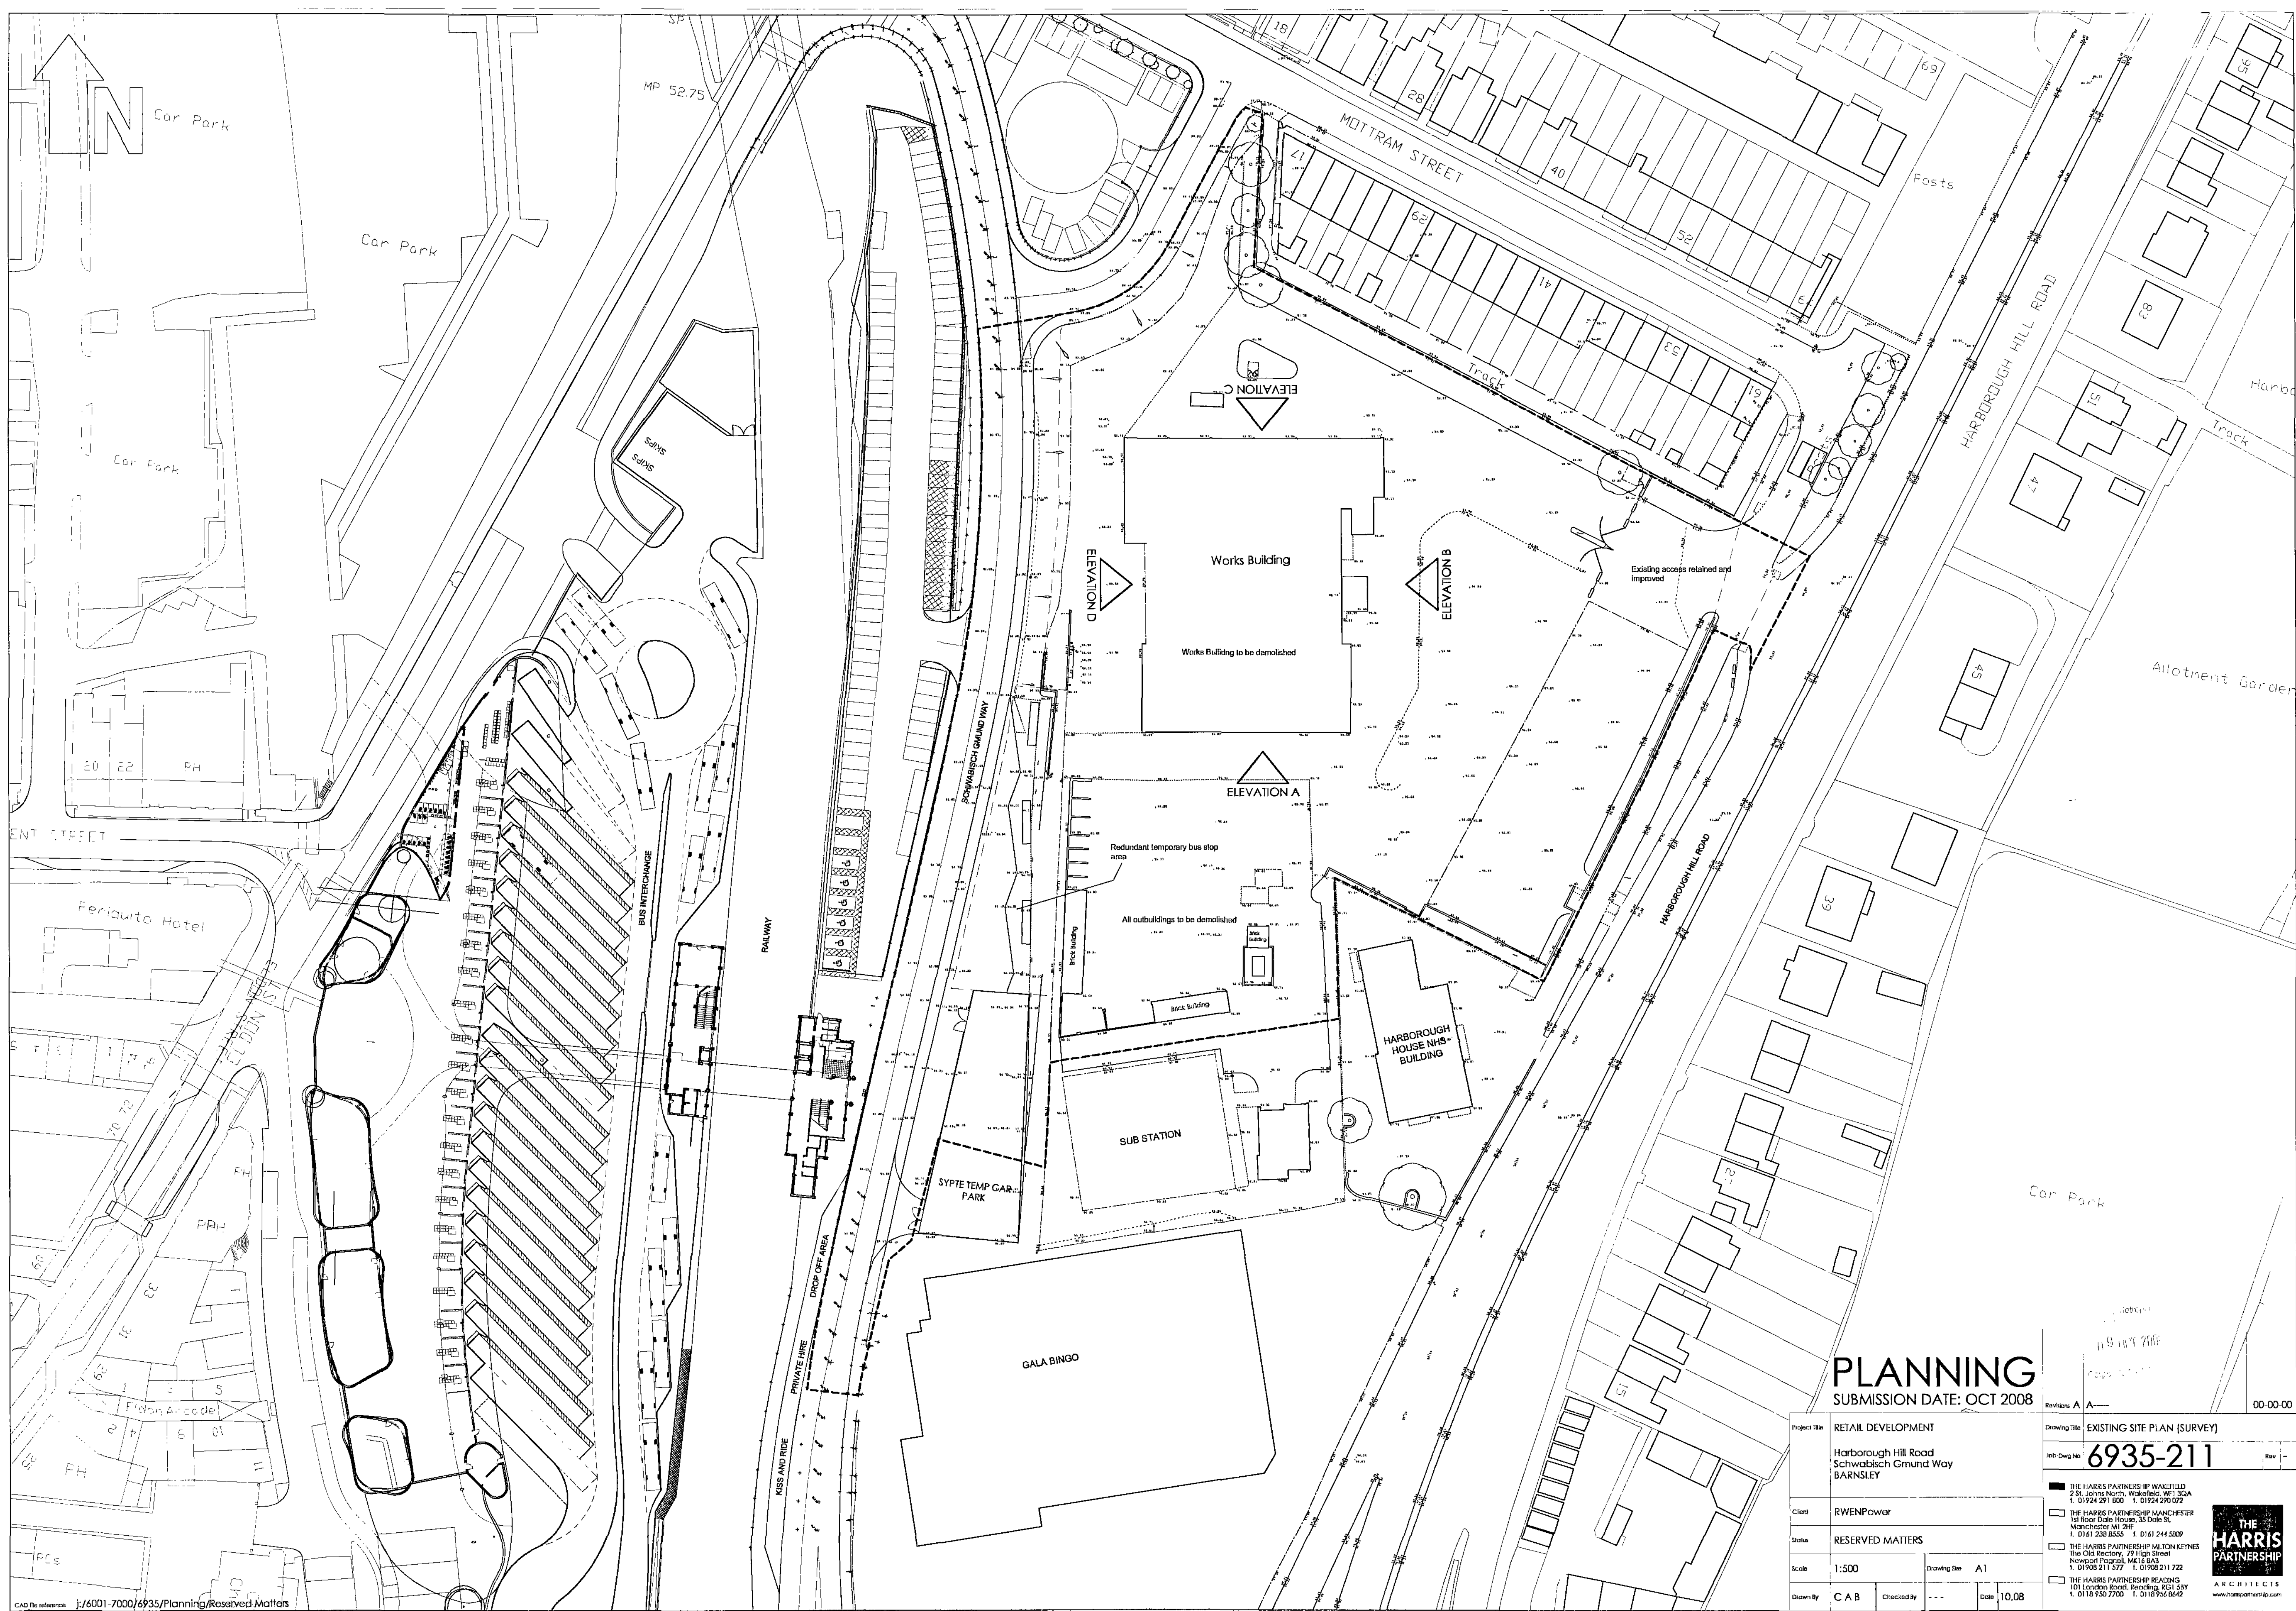

PLANNING

SUBMISSION DATE: OCT 2008

Project Title	RETAIL DEVELOPMENT	Revisions	A	00-00-00
Drawing Title	EXISTING SITE PLAN (SURVEY)	Job Dwg No	6935-211	Rev
Client	RWENPower			
Status	RESERVED MATTERS			
Scale	1:500	Drawing Size	A1	
Drawn By	C A B	Checked By		Date
				10.08

THE HARRIS PARTNERSHIP WAKEFIELD
2 St Johns North, Wakefield, Wt 13 6AA
T: 01924 291 600 F: 01924 290 072

THE HARRIS PARTNERSHIP MANCHESTER
1st floor Dale House, 35 Dale St,
Manchester M1 2HF
T: 0161 238 8555 F: 0161 244 5809

THE HARRIS PARTNERSHIP MILTON KEYNES
The Old Rectory, 77 High Street
Milton Keynes MK1 6 8AS
T: 01908 211 577 F: 01908 211 722

THE HARRIS PARTNERSHIP READING
101 London Road, Reading, RG1 3BY
T: 0118 950 7700 F: 0118 955 8642

THE HARRIS PARTNERSHIP
ARCHITECTS
www.harrispartnership.com