



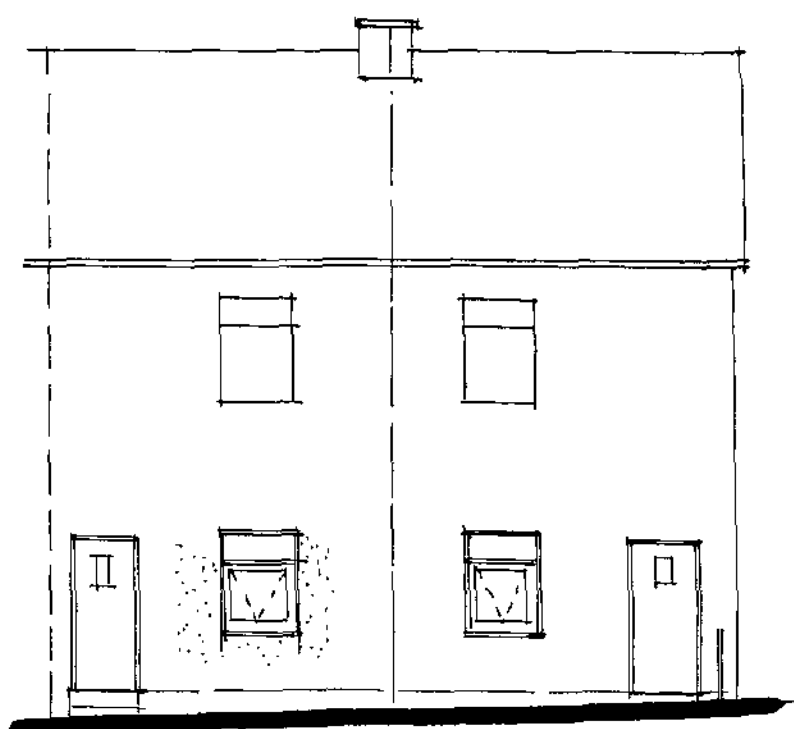

PROPOSED NORTH WEST ELEVATION



PROPOSED SOUTH EAST ELEVATION

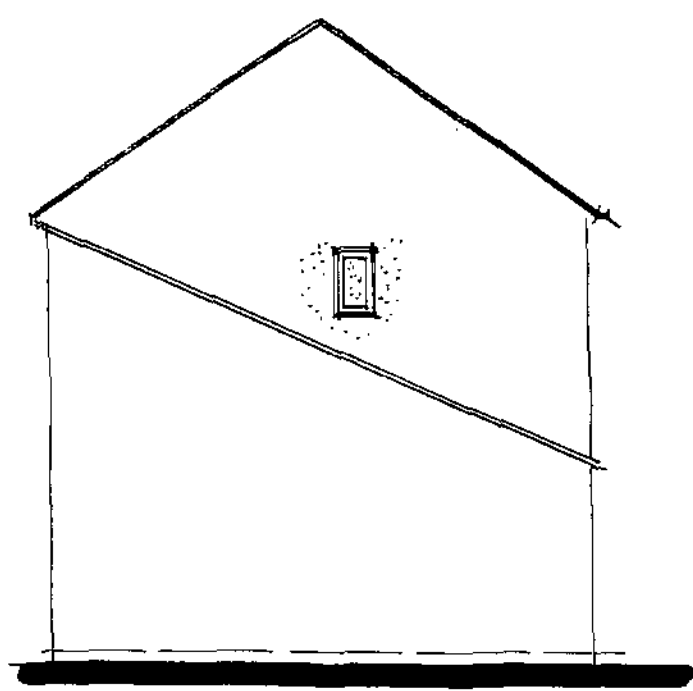


PROPOSED SOUTH WEST ELEVATION

PROPOSED ELEVATIONS AT
3-5 CEMETERY ROAD
WOMBWELL BARNSLEY


S73 8HZ

SCALE 1:100


DATE 1.12.2011

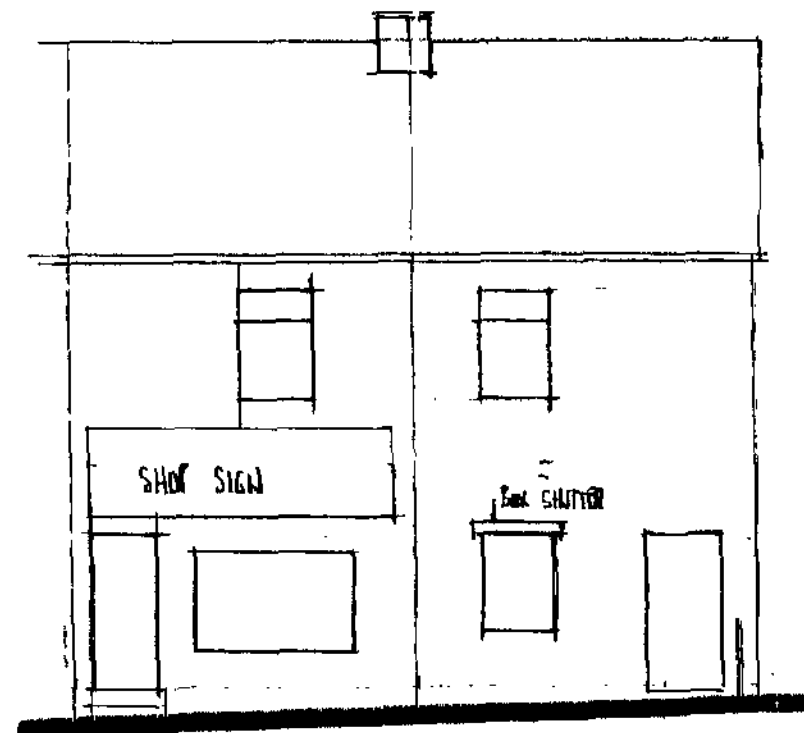


EX FRONT NORTH WEST ELEVATION

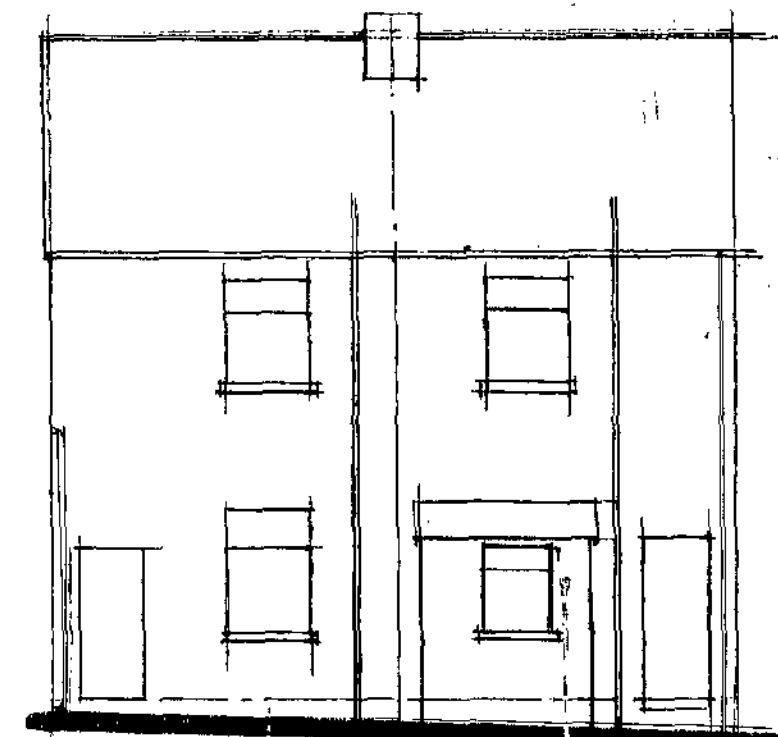

EX REAR SOUTH EAST ELEVATION

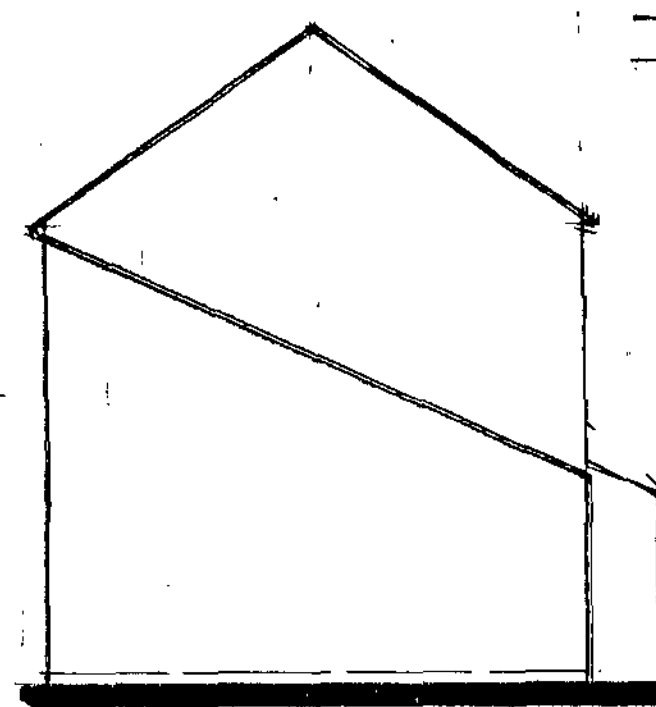

EX END SOUTH WEST ELEVATION

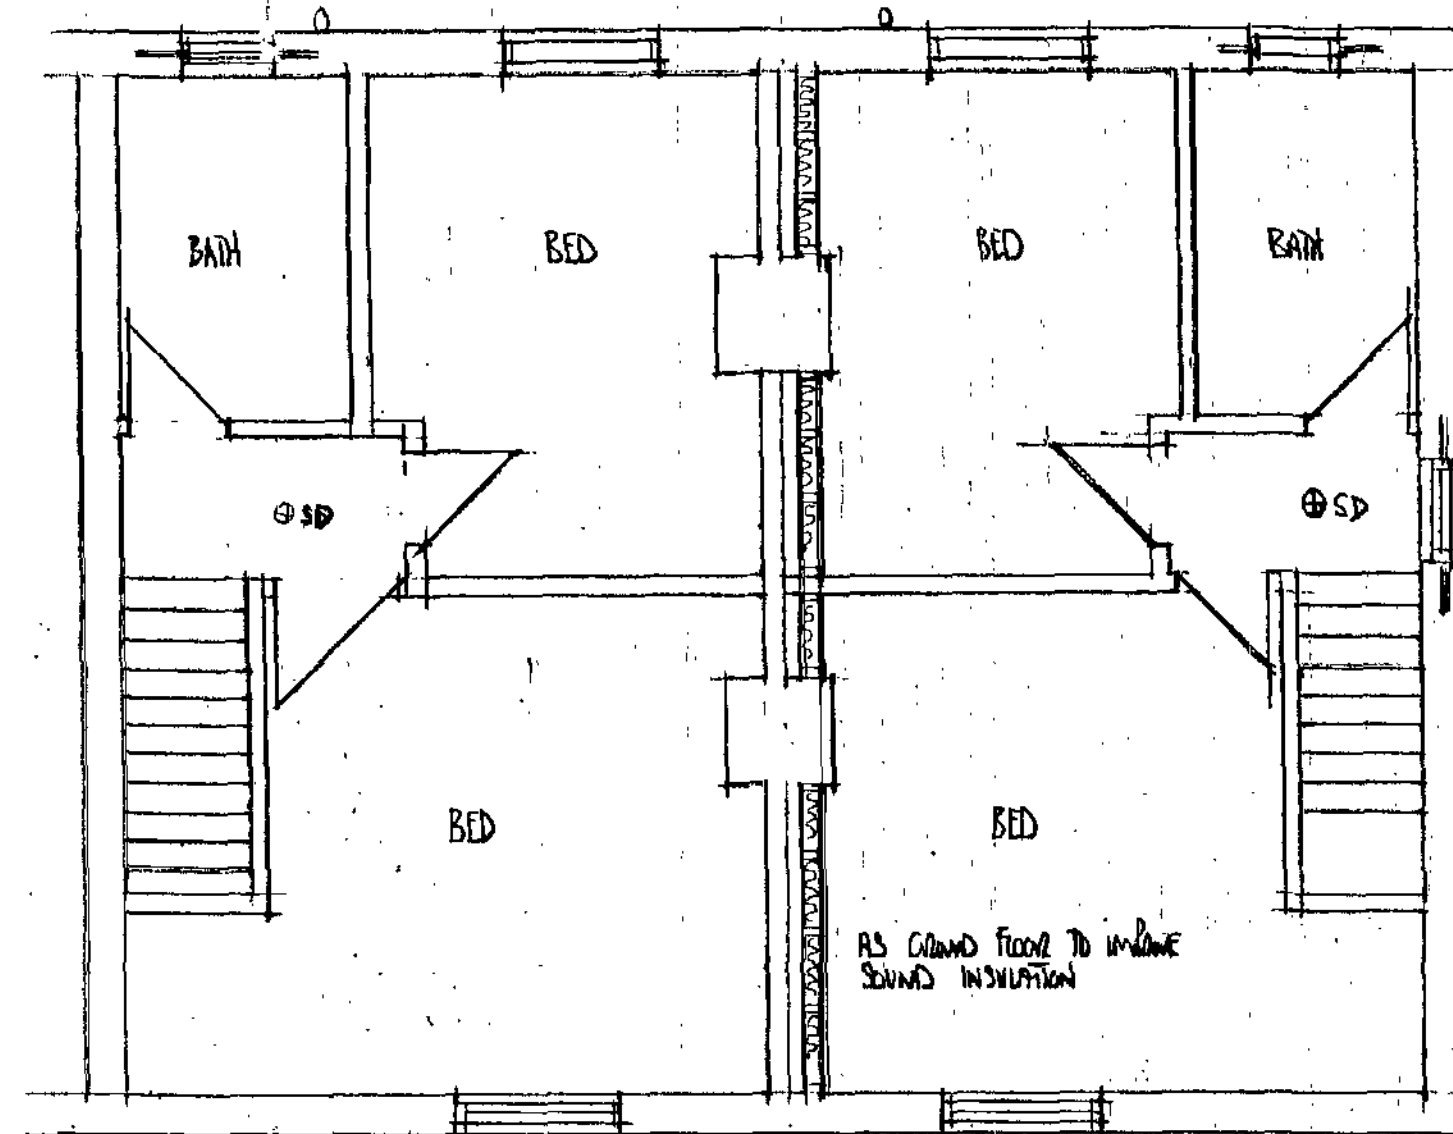


PROPOSED FIRST FLOOR PLAN


FIT NEW BATHROOM SUITES
100mm WC BRANCH & BRIDGE 100mm SUITS
90mm PVC WASTE PIPES
75mm BS TOWERS
EXTENDED FANS TO DISCHARGE
AT 15 LITRES / SEC

FIT NEW BODYCLOD LOUNGE
WINDOW WITH CATINIC LINER
& DIPS TO REVEALS


AS GROUND FLOOR TO IMPROVE
SOUND INSULATION

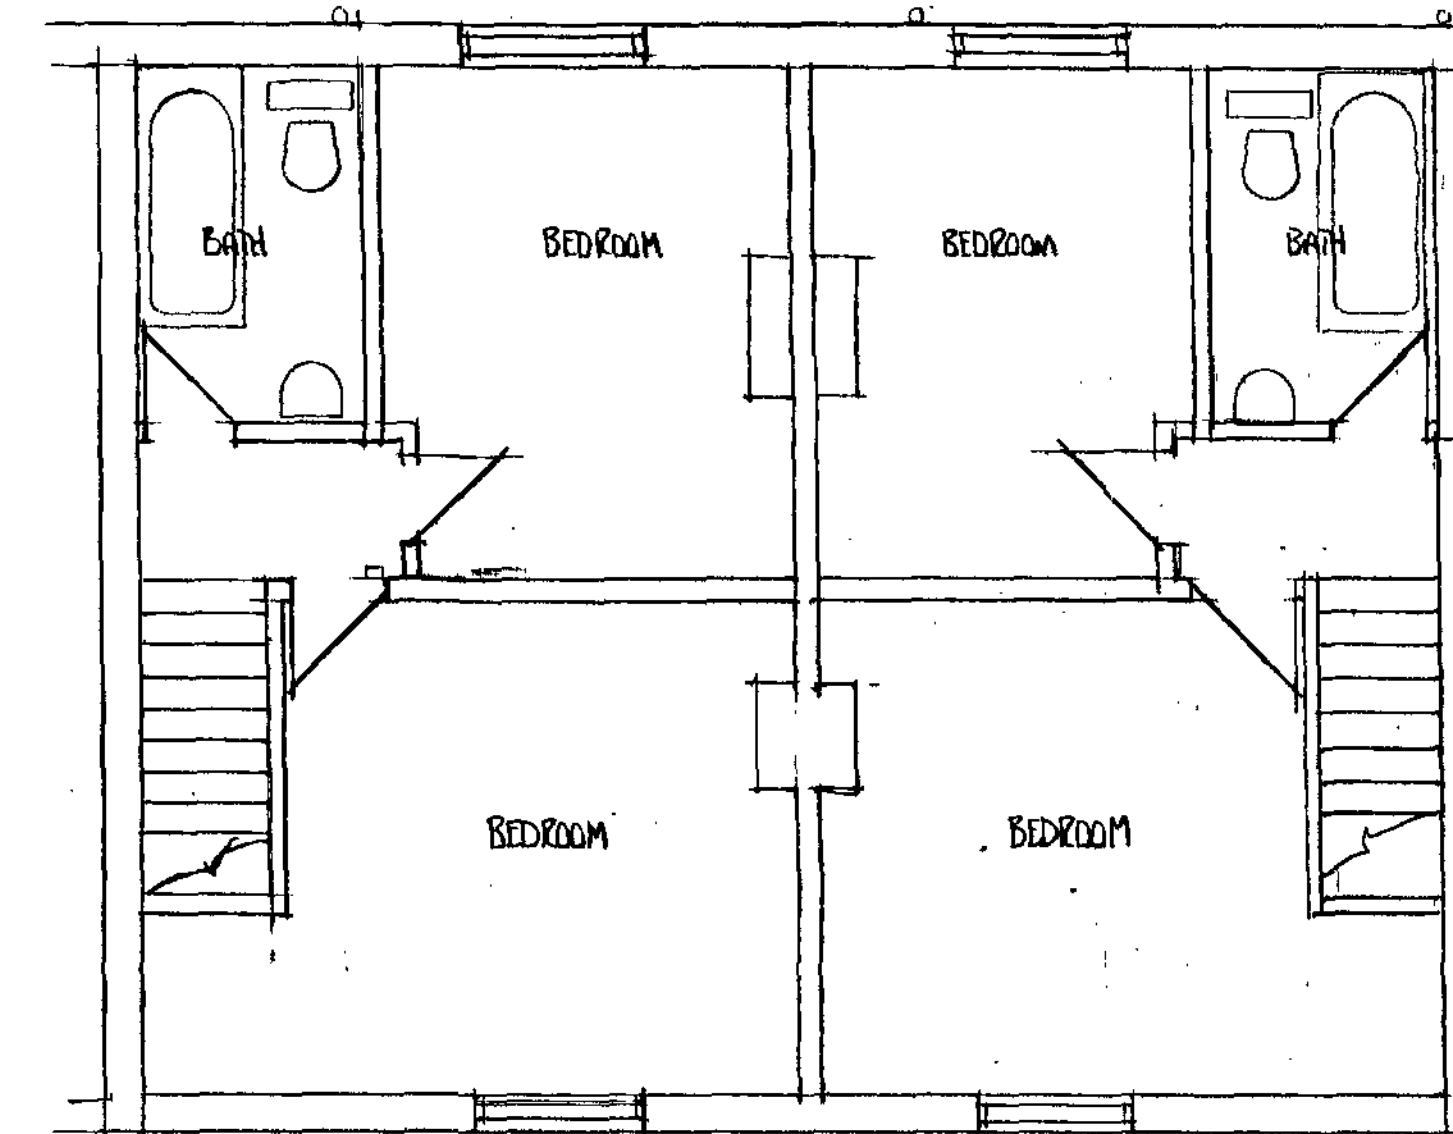


EXISTING FIRST FLOOR PLAN

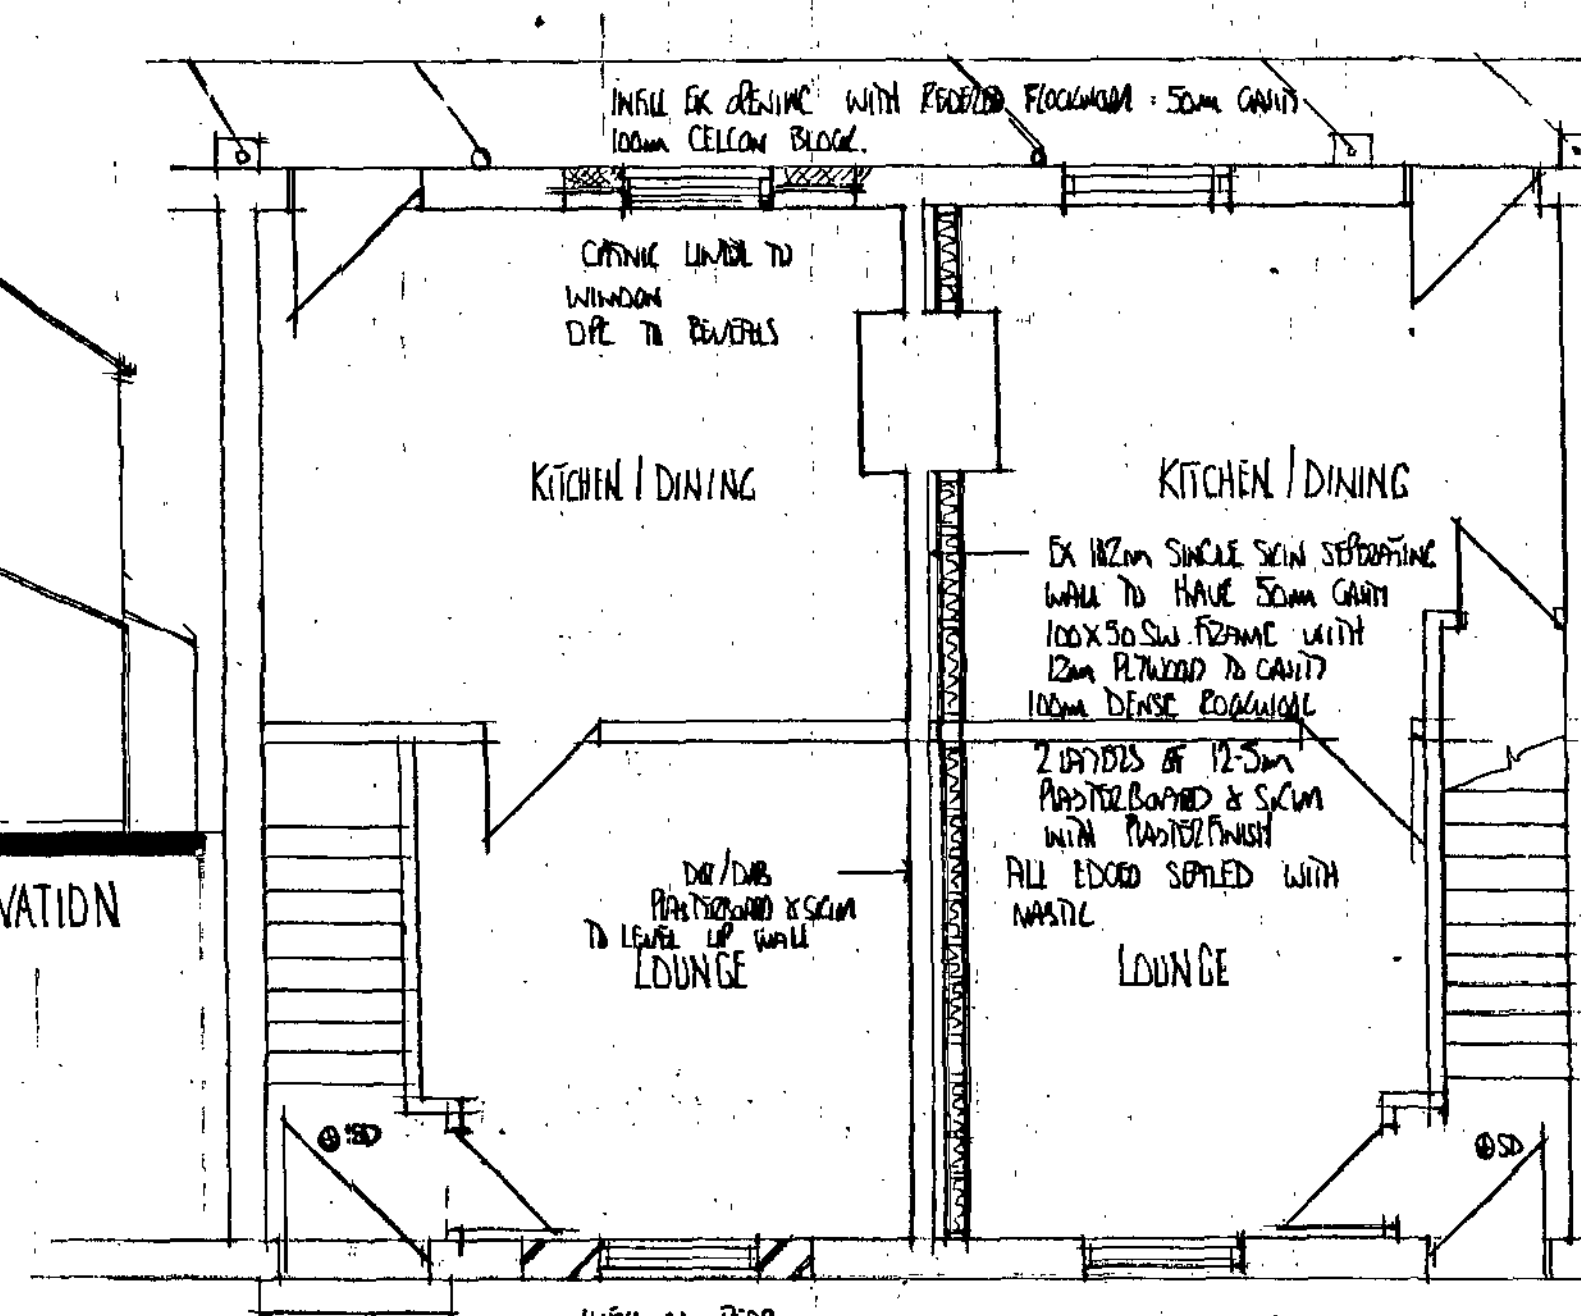

PROPOSED GROUND FLOOR PLAN

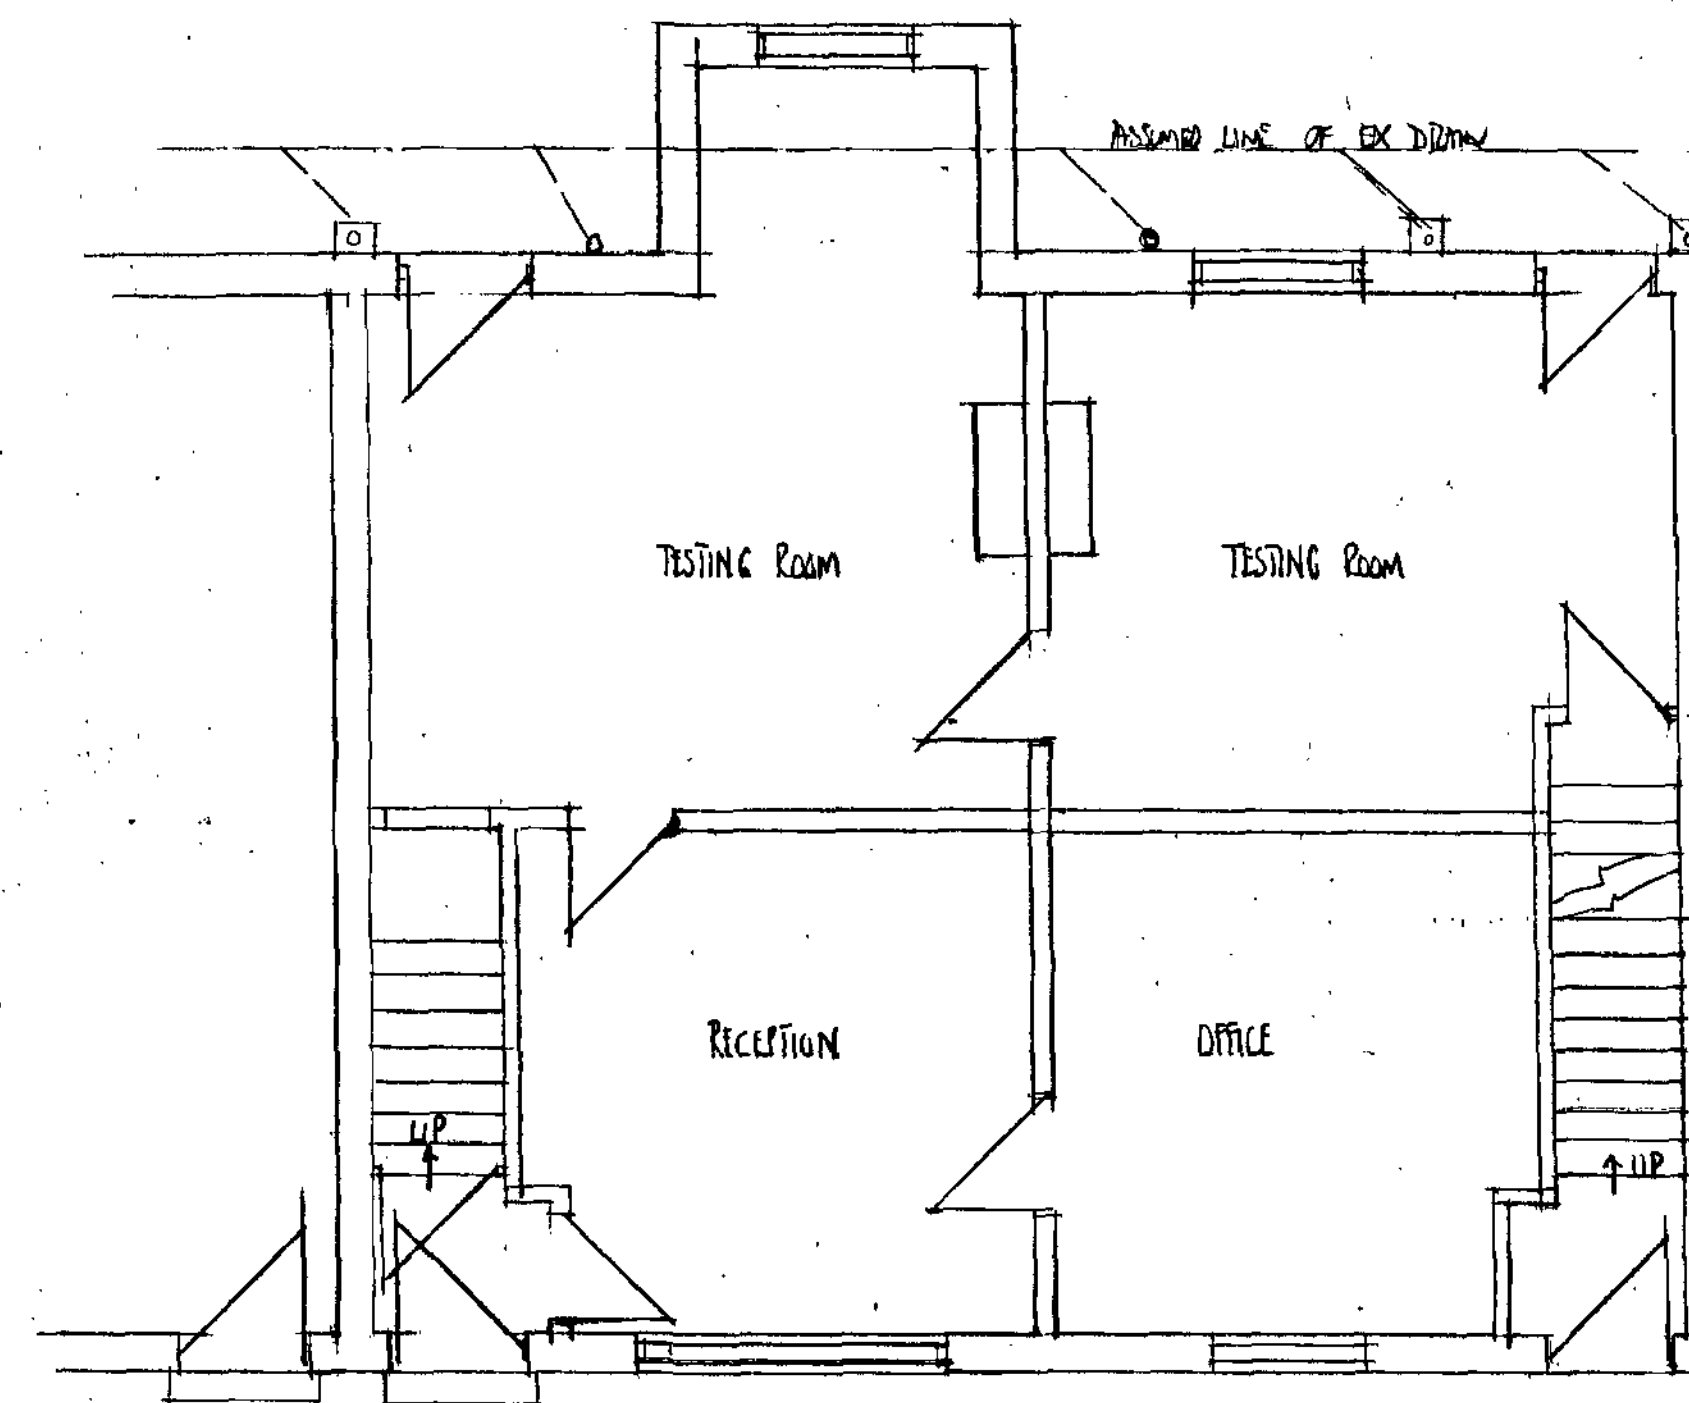

EXISTING GROUND FLOOR PLAN

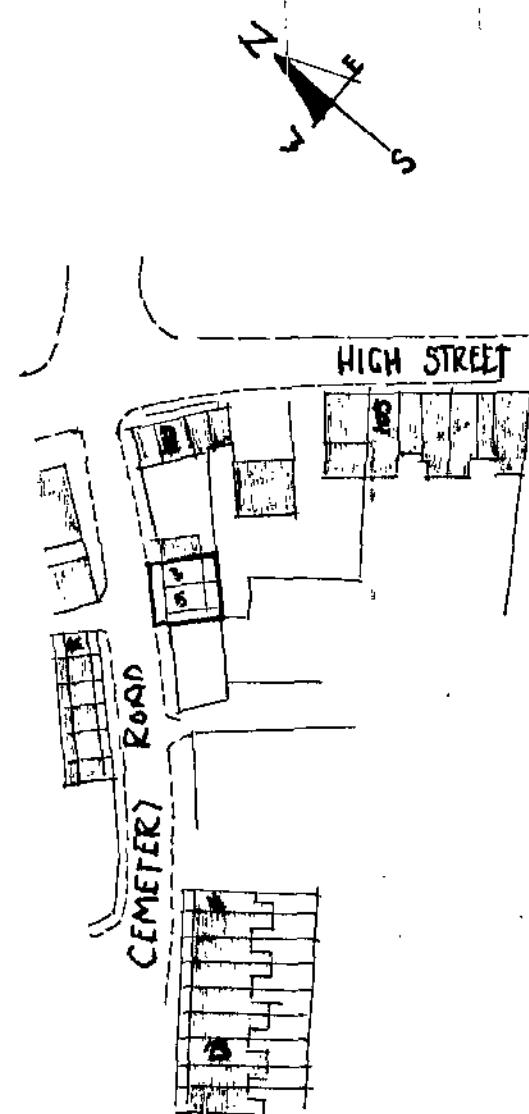

LOCATION PLAN
1:1250

ALL WORK TO COMPLY WITH THE BUILDING
REGULATIONS 2010 AND APPROVED DOC
2011 AND TO THE SATISFACTION OF
THE BUILDING CONTROL OFFICER ON SITE

BSI WIRED MANS SMOKE DETECTION
TO ALL FLOORS

ALL ELECTRICAL WORKS TO BE CARRIED
OUT BY APPROVED CONTRACTOR AND
CERTIFIED ON COMPLETION

ALL NEW WINDOWS TO BE WHITE UPVC
DOUBLE GLAZED WITH MIN 16mm AIR GAP
AND ARGON FILLED

CHANGE USE OF OPTICIAN
SHOP AND TWO FLATS TO
TWO DWELLINGS AT 3-5
CEMETERY ROAD WOMBWELL
BARNLEY FOR MR.

573 842

SCALE 1:50 1:100 1:1250

DATE 1-12-2011