



Drawing No.	Rev No.
MRH001 -005	A

DO NOT SCALE: Contractor to check all dimensions and report any omissions or errors


NOTES

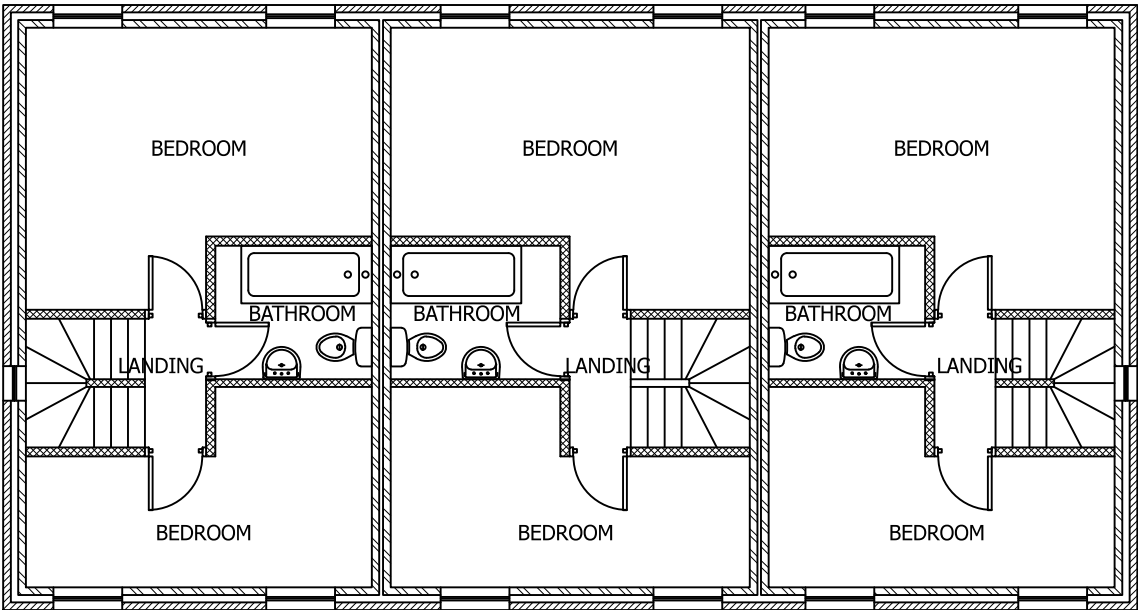

PROPOSED FIRST FLOOR PLAN
SCALE 1:100 AT A3

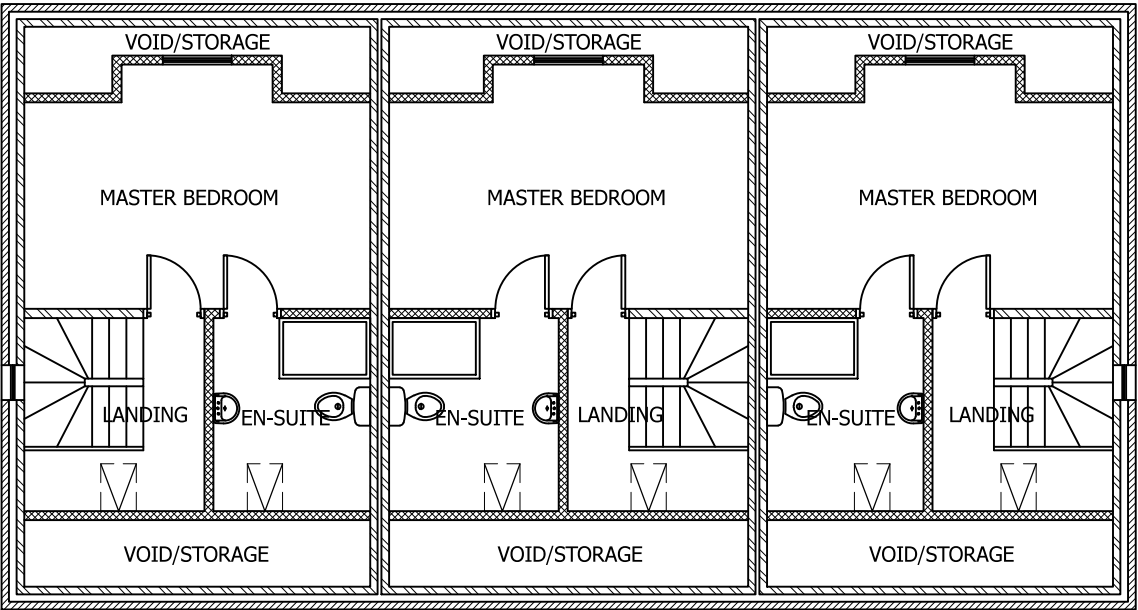

PROPOSED SECOND FLOOR PLAN
SCALE 1:100 AT A3

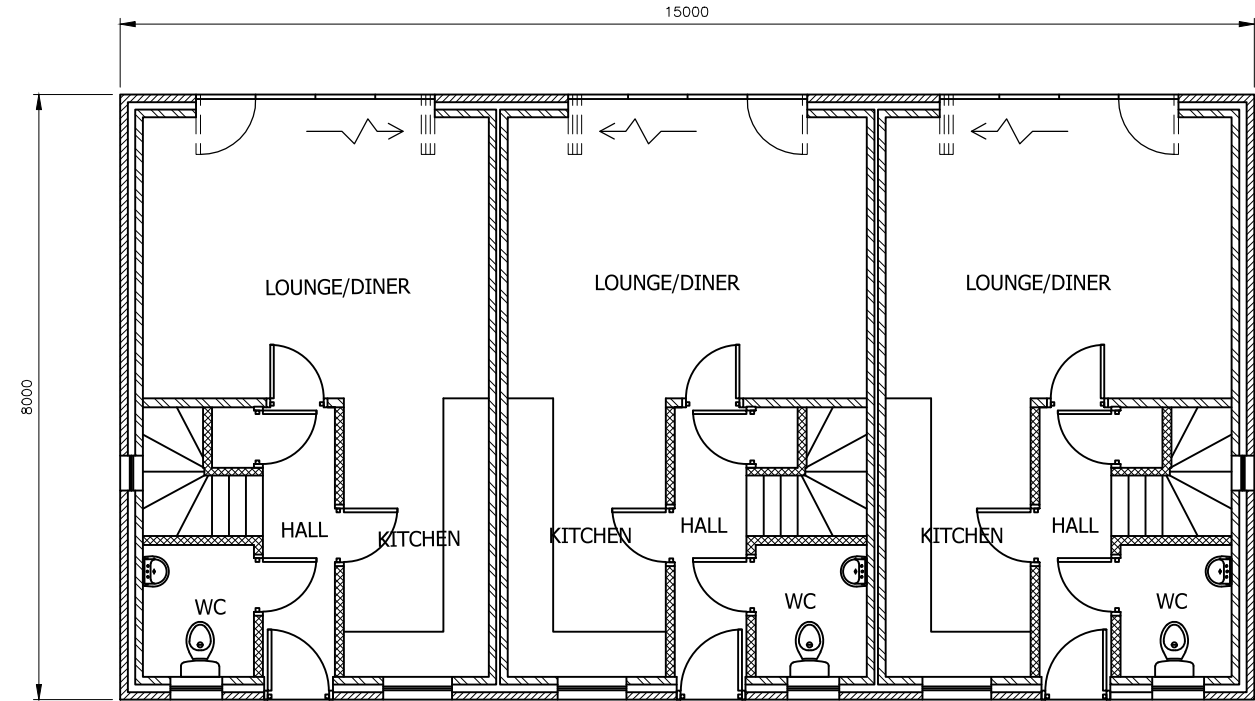

PROPOSED GROUND FLOOR PLAN
SCALE 1:100 AT A3

A	Road changed	JRB			05/09/21
Rev	Description	By	Chk	App	Date

JRB DESIGNS Ltd
1 Saville Road
Cudworth
Barnsley
S72 8LT
Tel: 01226 383542
Fax: 01226 380078
Mob: 07970 541192
Email: john@jrbdesigns.co.uk
This drawing is copyright. © jrbdesigns Ltd.

Client

HOLCON GROUP

Drawing Title

PROPOSED PLANS 4 TO 6

Address

LAND OFF ACORN WAY
GRIMETHORPE
BARNLEY

Project Title:

PROPOSED NEW HOUSING
DEVELOPMENT

Purpose of Issue:

PLANNING

Drawing Status

FIRST ISSUE

Scale at A3 AS SHOWN	Drawn By JRB	Date 08/11/2020		
Checked By	Date 08/11/2020	Approved By	Date 08/11/2020	
Project No. MRH001		Drawing No. 005		Revision A

APPROVAL ☒

INFORMATION ☐

TENDER ☐

CONTRACT ☐

CONSTRUCTION ☐