




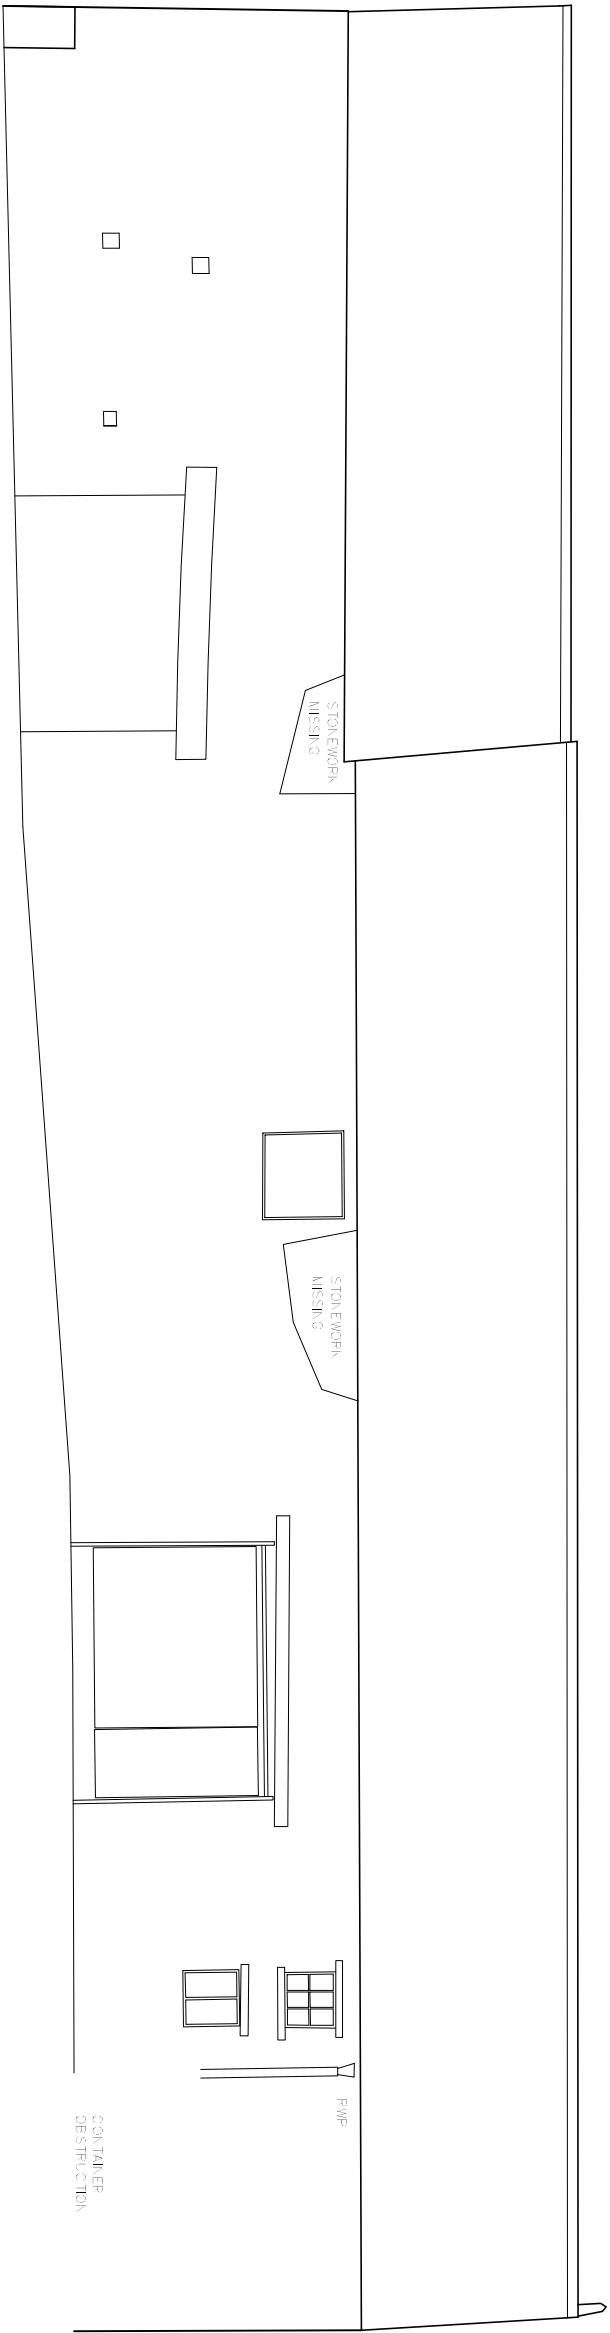


EAST ELEVATION ————— Datum 47.45 A.D.

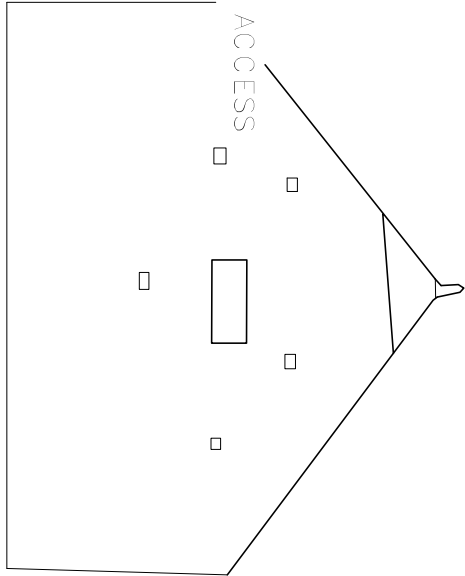

NORTH ELEVATION ————— Datum 47.45 A.D.

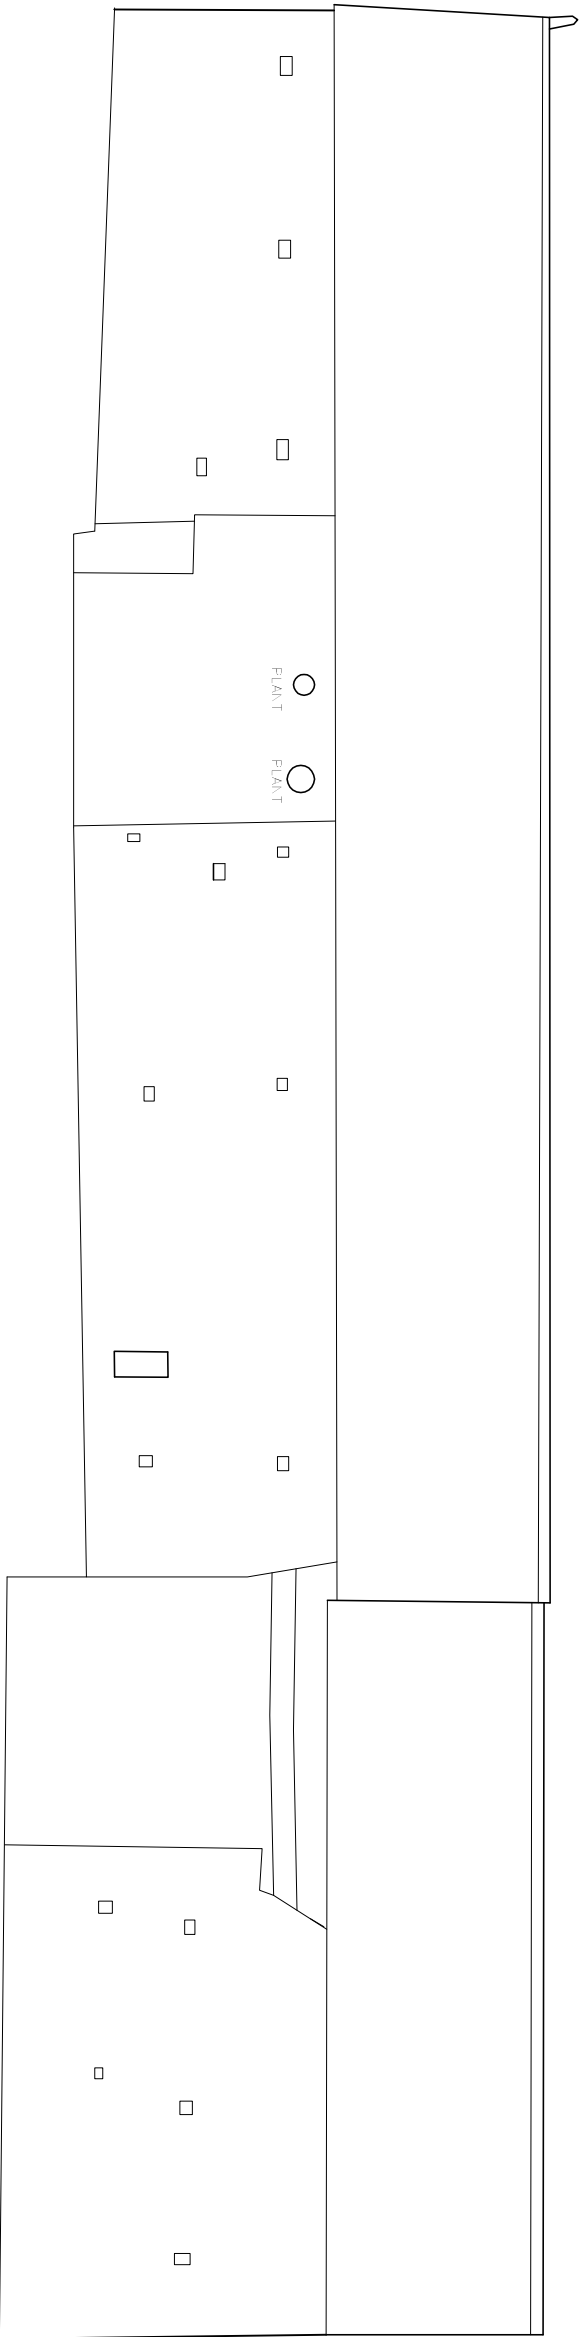

WEST ELEVATION ————— Datum 47.45 A.D.

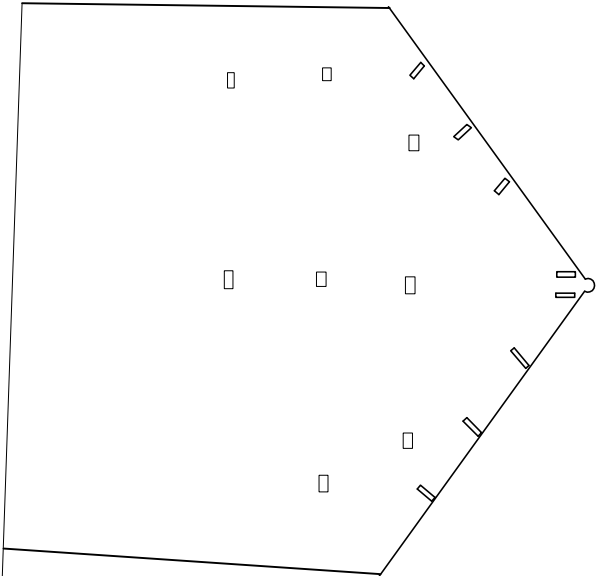

SOUTH ELEVATION ————— Datum 47.45 A.D.

ARCHITECTURE | PLANNING | DESIGN

Malin Farm
Brow Lane
Holmfirth
HD9 2RJ
07946872499
paul@paulmatthewsarchitectural.co.uk
www.paulmatthewsarchitectural.co.uk

Company Registration Number: 09898149 – Company
Registered in England and Wales

Project
Reinstatement of dwelling and Conversion of
agricultural buildings to forming 3 dwellings
Location
Knabbs Hall Farm Silkstone Common Nr Barnsley
S75 4RD.

Client

Knabbs Hall Farm

Drawing Title/Issue

Existing Elevations Unit 3

scale	date	sheet size	dwg. no.
1:100	05/17	A2	16/372/05a

Rev a June 19 - Title description (new build omitted)

1:100

