



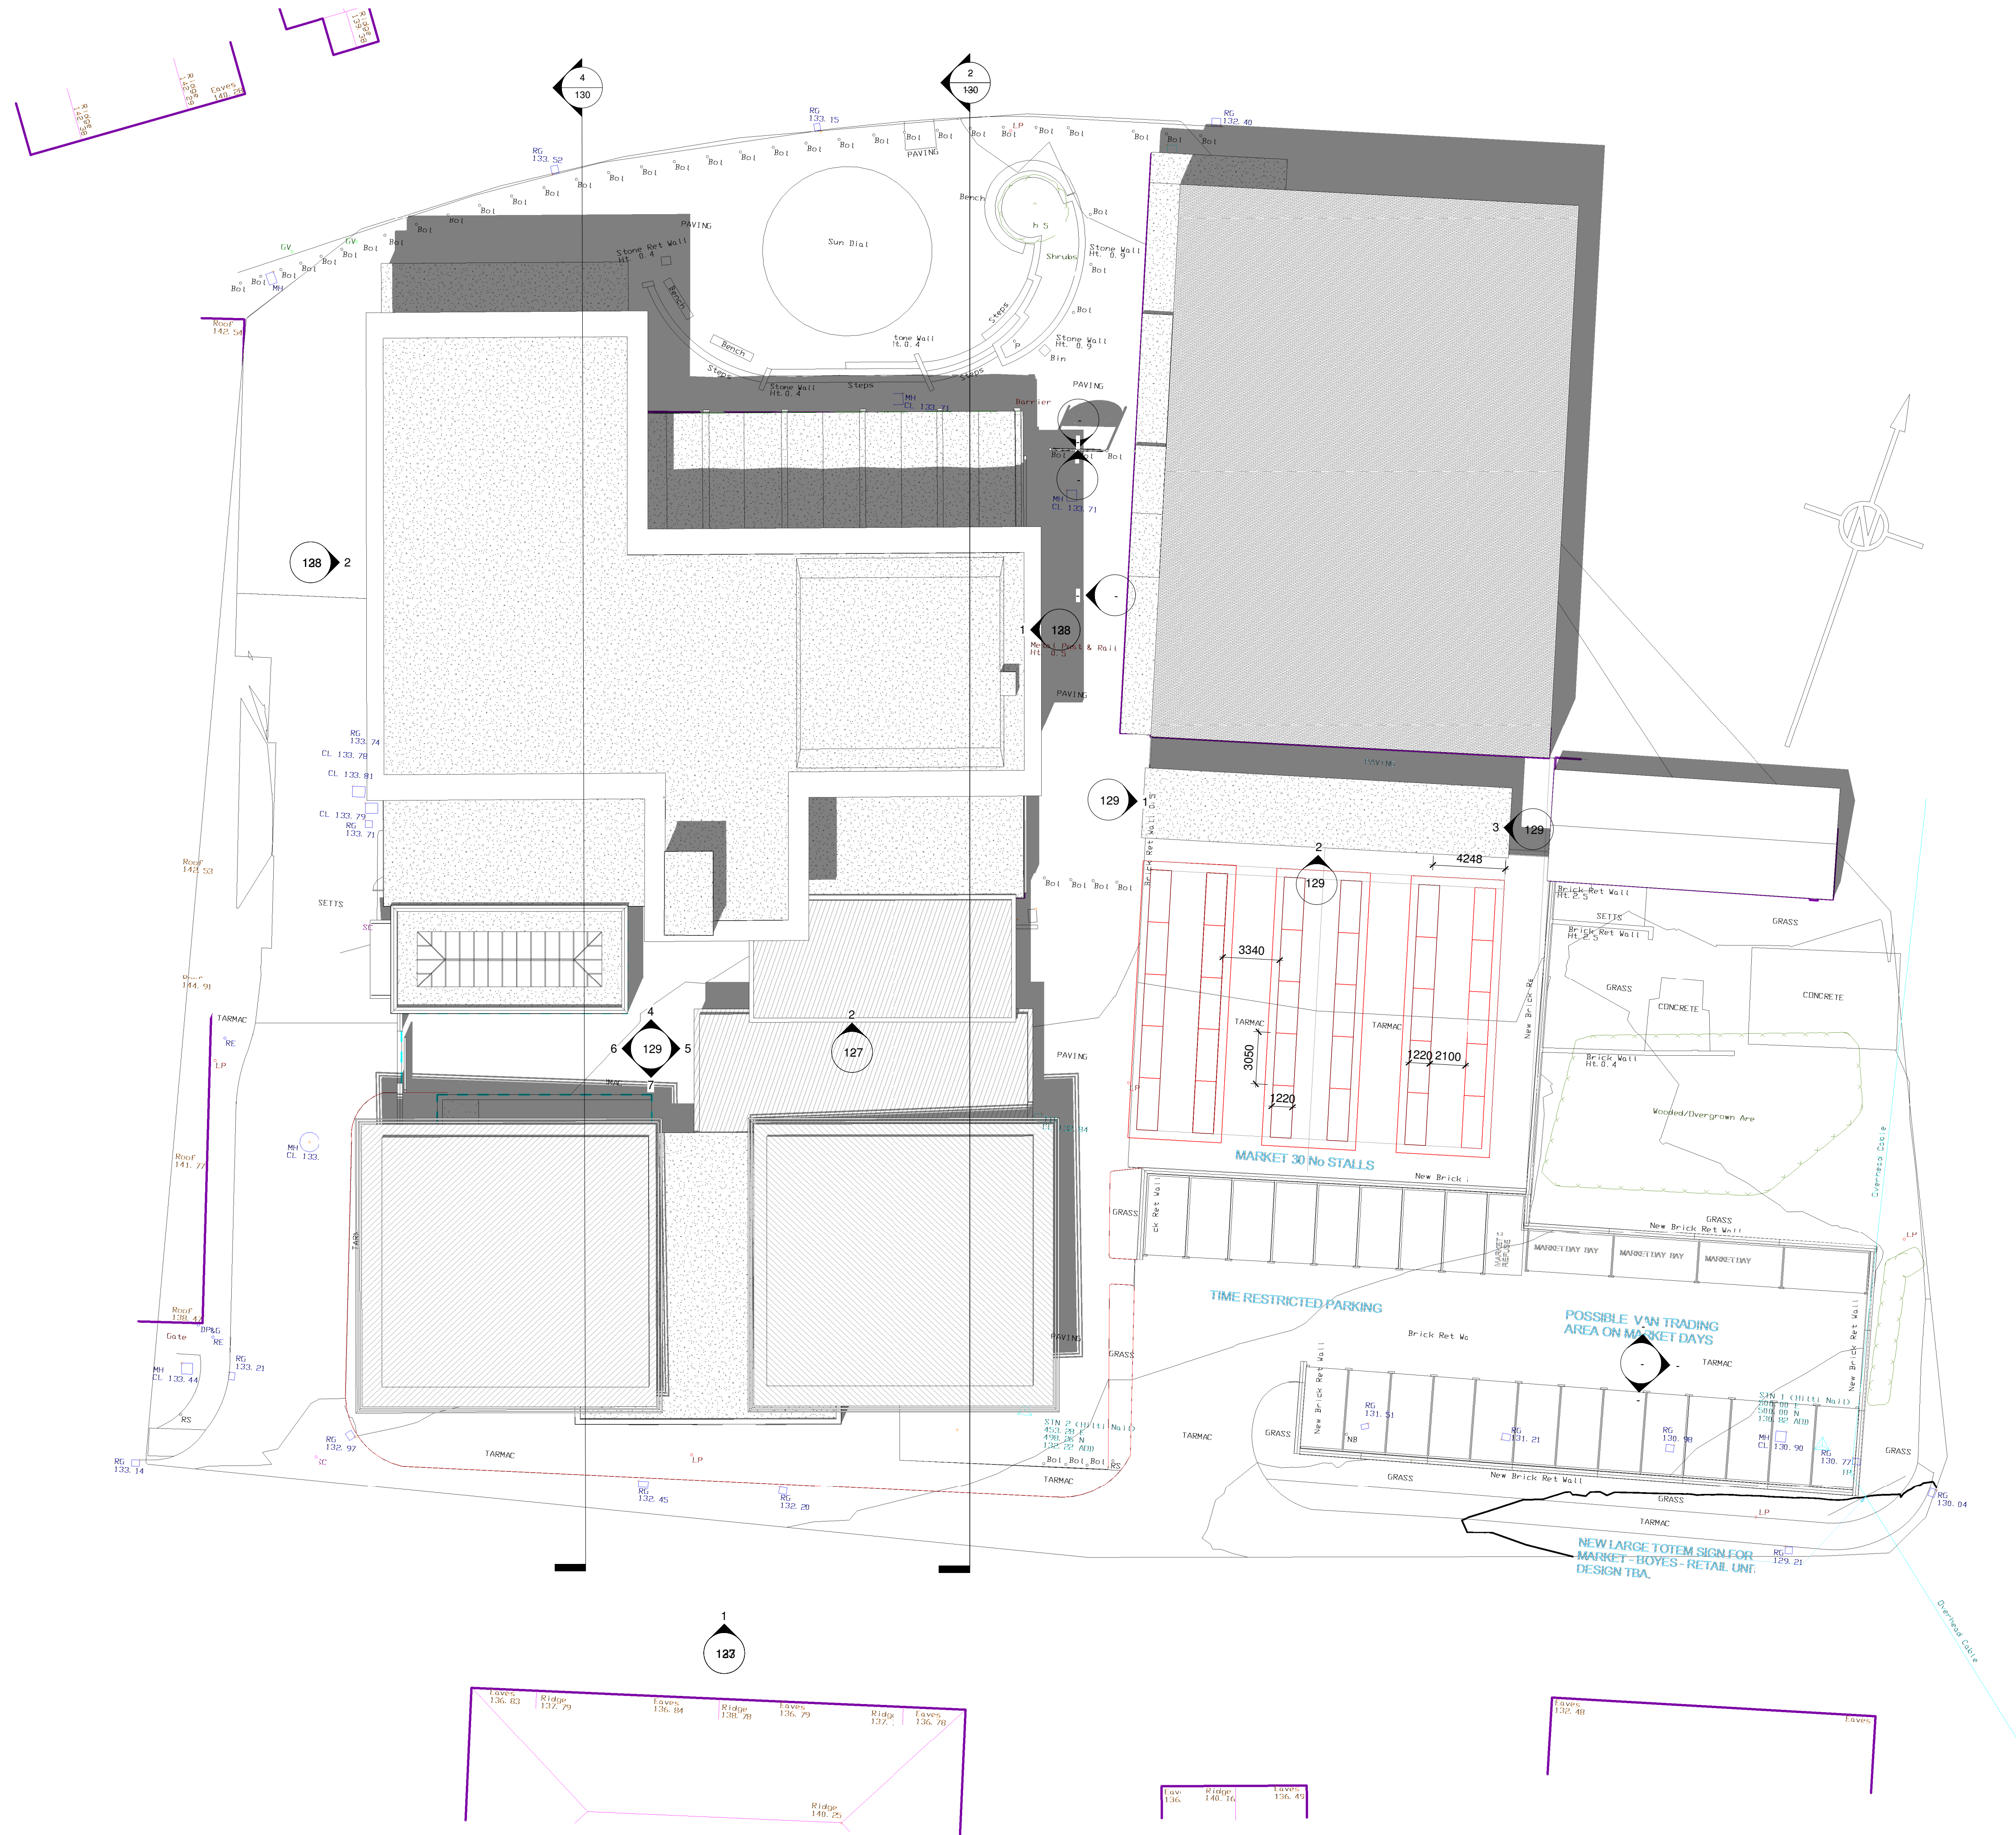

1 Roof Plan As Proposed
1 : 200

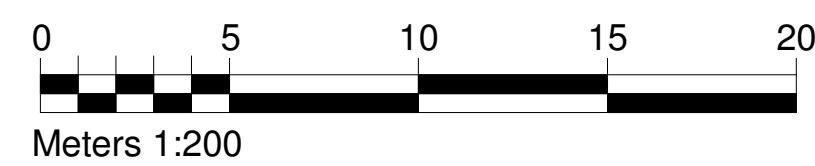

Rev	Date	Drawn	Description
A	2/08/15	SL	Balconies amended to internal and Juliette
B	07/09/15	SL	Unit 2 and 3 floor plan amended to maintain manhole access

WhiteDesign

Client:
RESILIENT

Project:
HOYLAND SITE C

Title:
Proposed Roof Plan

Scales:	Drawn:	Date:	Checked:
1:200	SL	09/09/2015 16:25:08	KU

Drawing no: 0010.13.02 123	Rev: B
-------------------------------	-----------

The White House, 24a St Andrews Road, Sheffield, S11 9AL
T: 0114 226 0255 F: 0114 226 0256
E: office@whitedg.co.uk W: www.whitedg.co.uk