


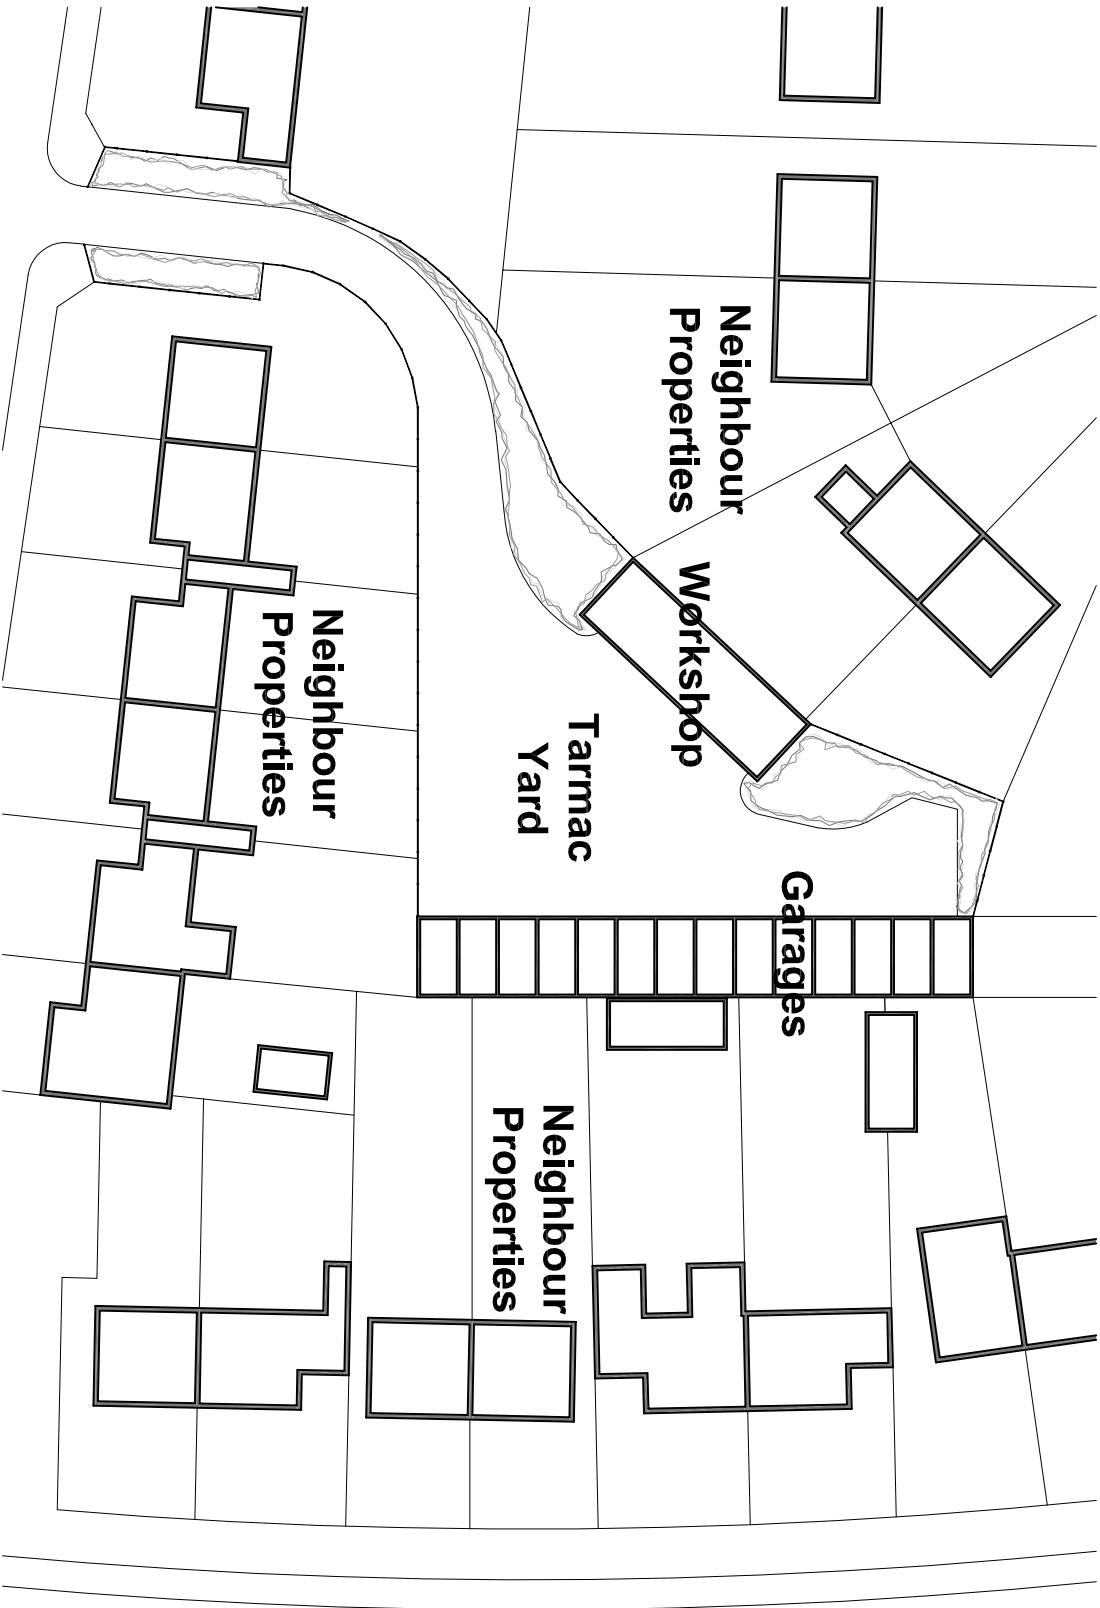

Site Plan As Existing

Scale 1:200@A3

ISSUED FOR PLANNING

REVISION	DATE	DRAWN	CHECKED	DESCRIPTION	SCALE	DATE
CLIENT						
PROJECT	MRS ASHLEY ARMITAGE				1:200@A3	JUL Y 2020
DRAWING TITLE	LAND ON CLIFTON AVENUE, BARNESLEY	DRAWN	ML	CHECKED		
SITE PLAN AS EXISTING		JOB NUMBER	2033	DRAWING NO.	101	REVISION

TIMEARCHITECTS

Creative Conservation - Inspiring Design, Time Architects 226-228 Holme Lane, Sheffield, S64JZ
Registered Company Number in England and Wales: 8033383, Director: Michael Leigh
W: www.timearchitects.co.uk E: info@timearchitects.co.uk T: 0114 430 0114
© all rights reserved, report all discrepancies, do not scale from drawing, check dimensions on site