



East Elevation
1 : 100




South Elevation
1 : 100



West Elevation
1 : 100



North Elevation
1 : 100

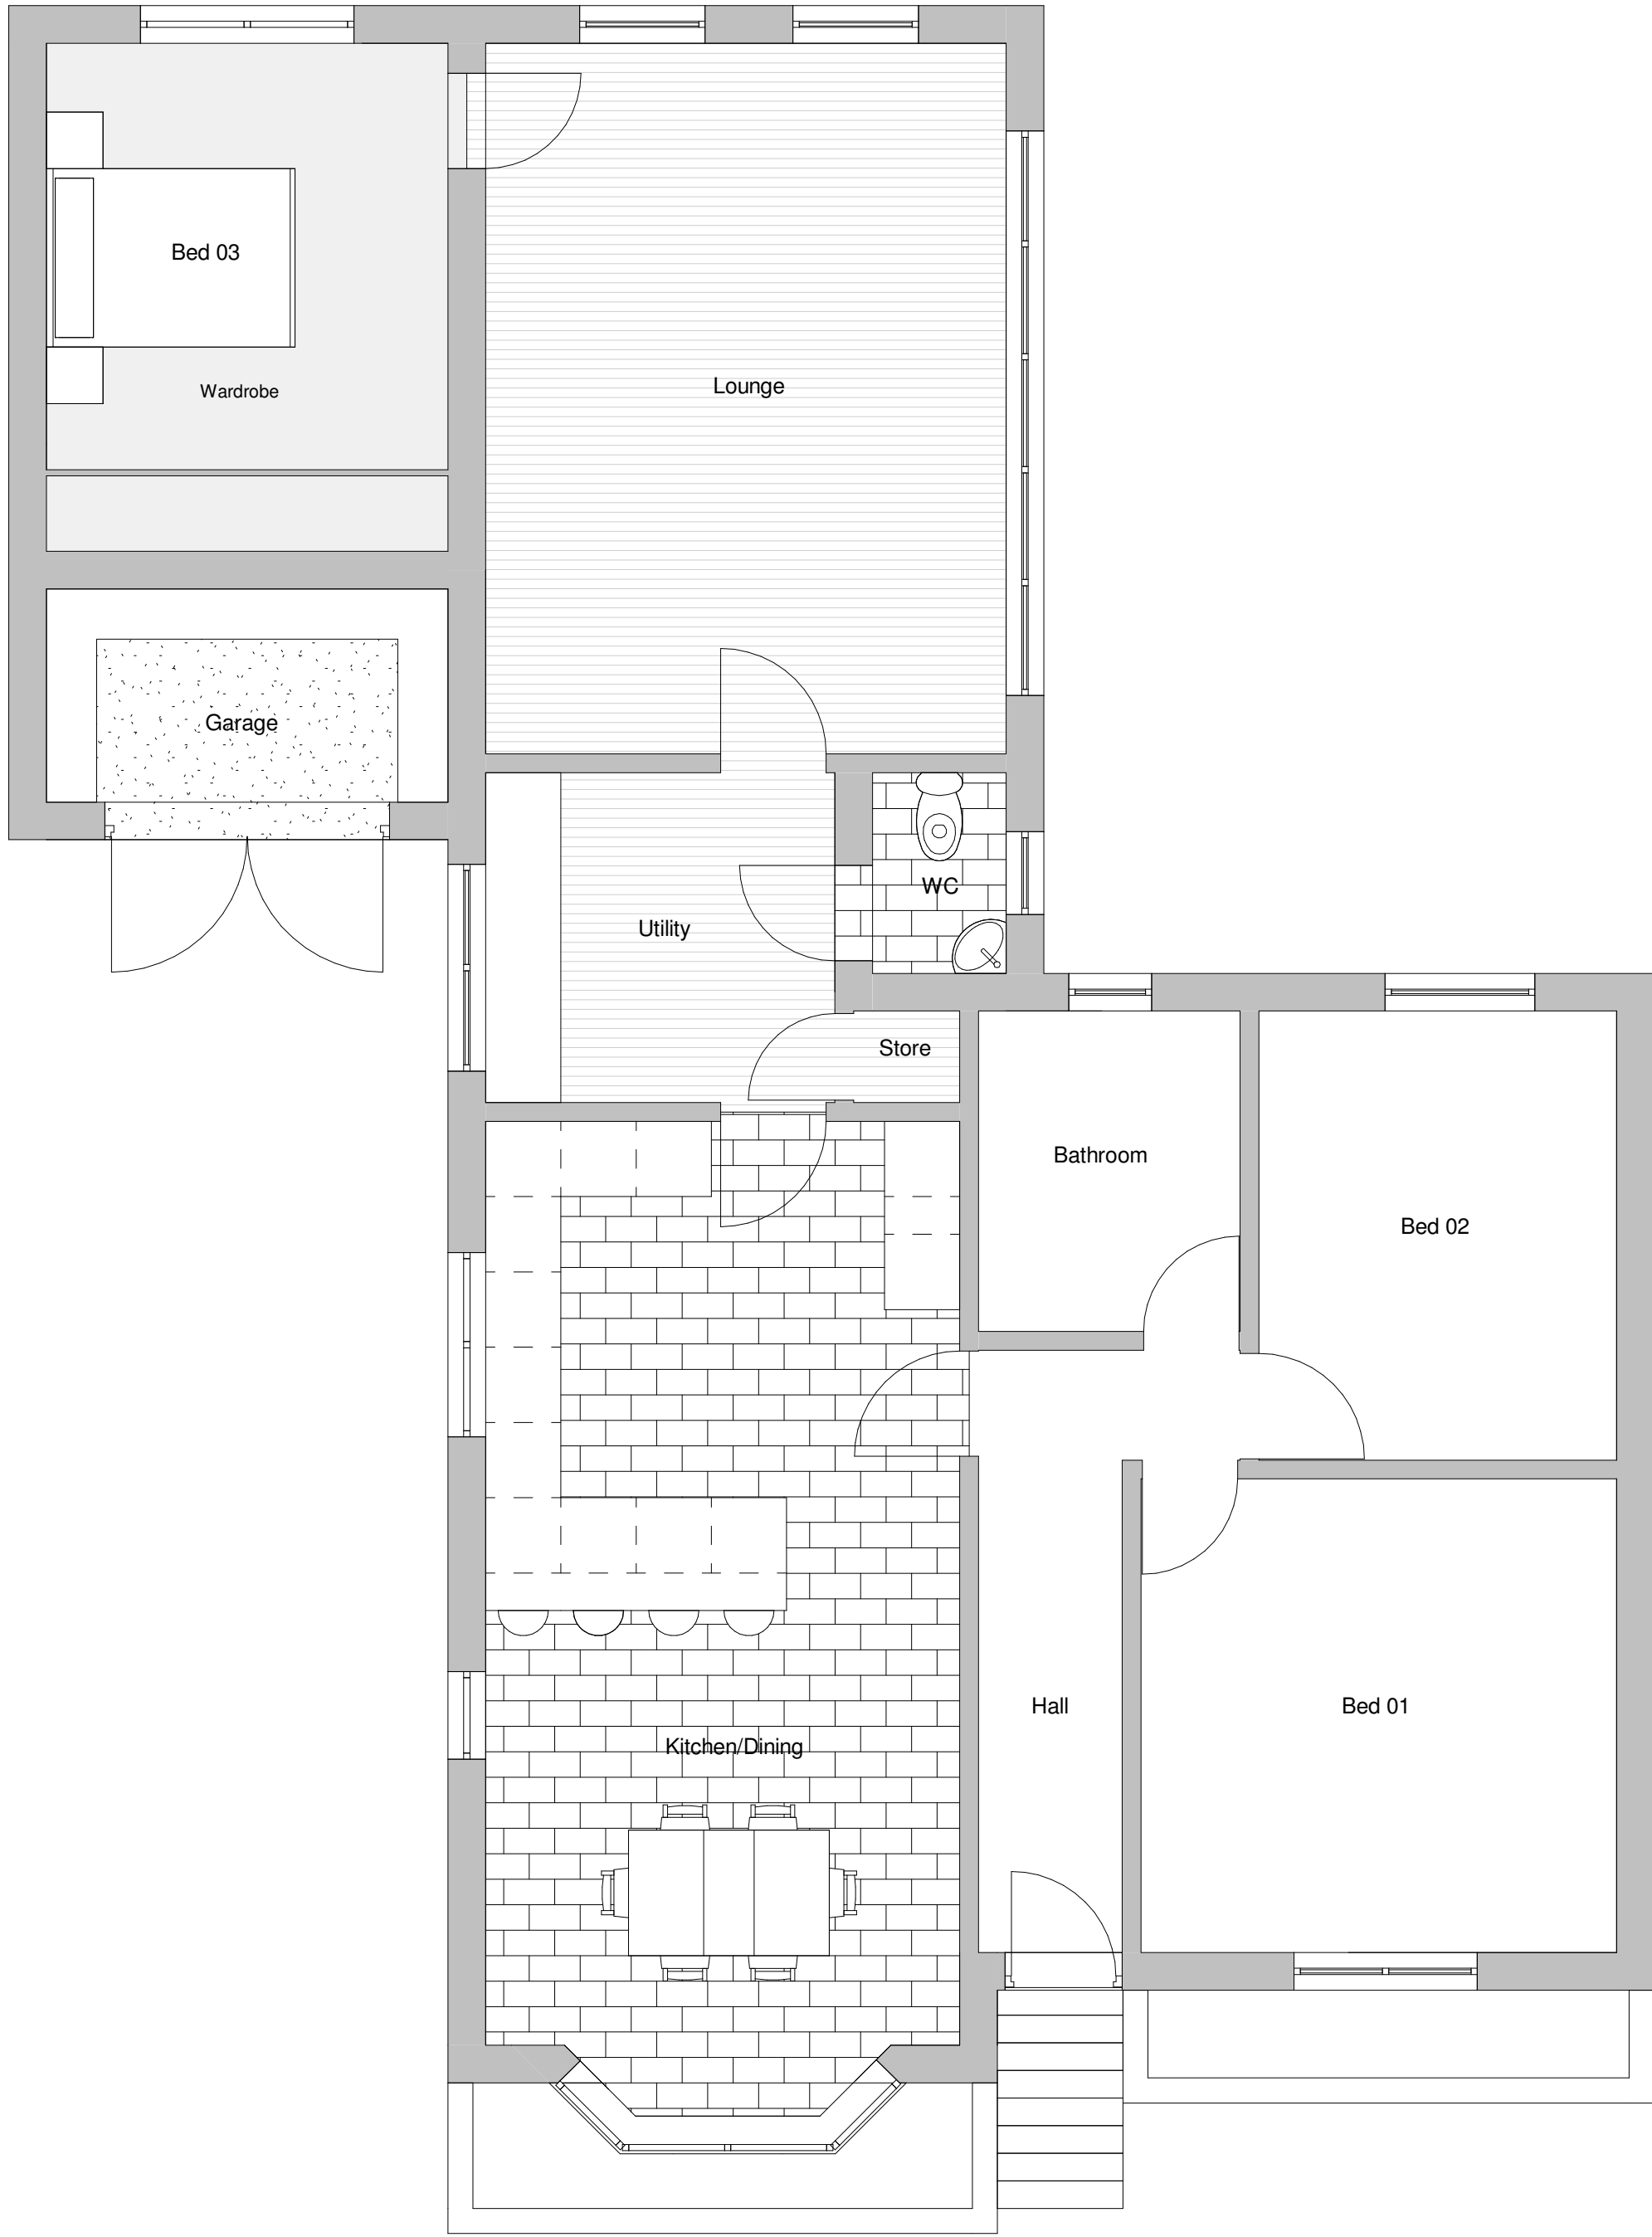

Ground Floor
1 : 50



Visual Rear



Visual Front

Drawn	Checked	Date	Scale	Revision
DC	DC	04/07/19	As @ A1 indicated	
Client	Maria Woodhouse			
Project	Ardsley Road			
Title	Proposal			
Dwg No.	1004 0103			
© COPYRIGHT EXISTS ON THE DESIGNS AND INFORMATION SHOWN ON THIS DRAWING.				
The Contractor must verify all dimensions on site before making shop drawings or commencing work of any kind. No dimensions to be scaled from this drawing. Architect to be notified of any discrepancies in dimensions immediately.				