



|             |         |
|-------------|---------|
| Drawing No. | Rev No. |
| MAS001 -001 |         |

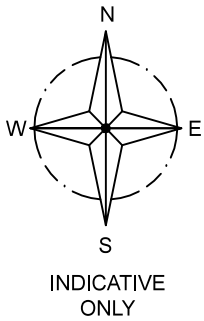

LOCATION PLAN  
SCALE 1:1250 AT A3

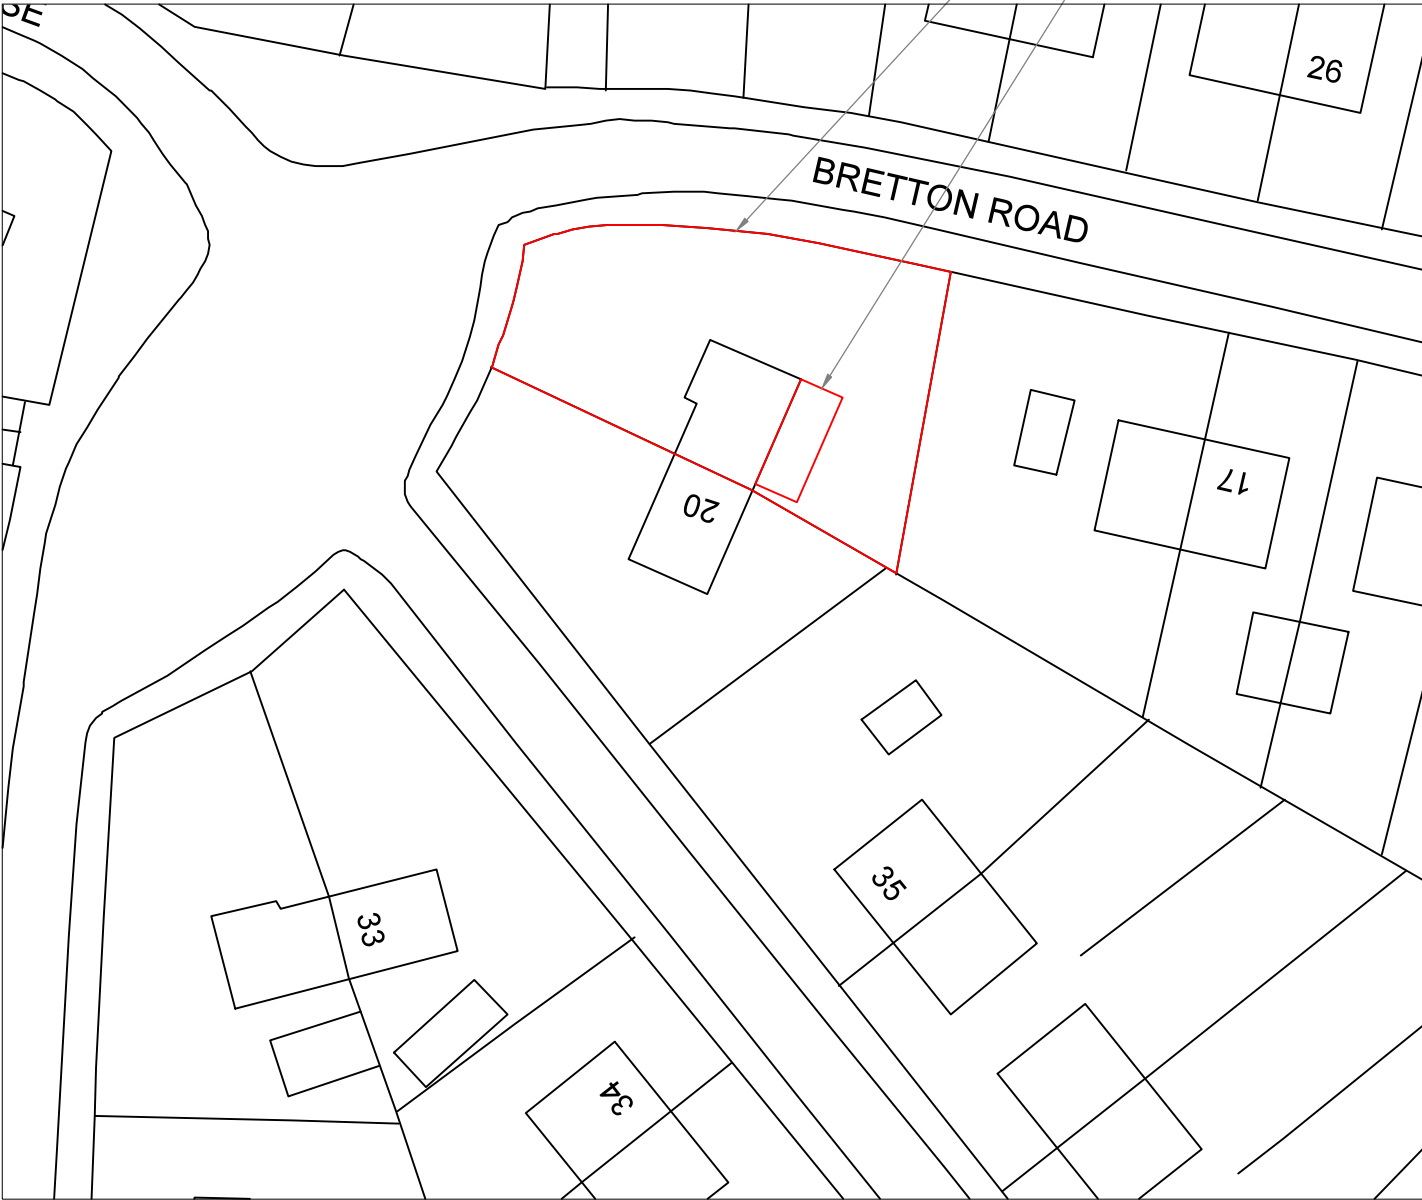

SITE PLAN  
SCALE 1:500 AT A3

DO NOT SCALE: Contractor to check all dimensions and report any omissions or errors

NOTES

| Rev   | Description        | By                                                | Chk                | App           | Date |
|---|--------------------|---------------------------------------------------|--------------------|---------------|------|
| JRB DESIGNS Ltd<br>1 Saville Road<br>Cudworth<br>Barnsley<br>S72 8LT<br>Tel: 01226 383542<br>Fax: 01226 380078<br>Mob: 07970 541192<br>Email: john@jrbdesigns.co.uk<br><br>This drawing is copyright. © jrbdesigns Ltd. |                    |                                                   |                    |               |      |
| Client   |                    | MS. A STOREY                                      |                    |               |      |
| Drawing Title   |                    | SITE PLANS                                        |                    |               |      |
| Address   |                    | 19 BRETTON ROAD<br>DARTON<br>BARNSELEY<br>S75 5J2 |                    |               |      |
| Project Title:   |                    | PROPOSED TWO STOREY<br>REAR EXTENSION             |                    |               |      |
| Purpose of Issue:   |                    | PLANNING                                          |                    |               |      |
| Drawing Status   |                    | FIRST ISSUE                                       |                    |               |      |
| Scale at A3<br>AS SHOWN   | Drawn By<br>JRB    | Date<br>13/06/2019                                |                    |               |      |
| Checked By   | Date<br>13/06/2019 | Approved By                                       | Date<br>13/06/2019 |               |      |
| Project No.<br>MAS001   |                    | Drawing No.<br>001                                |                    | Revision<br>- |      |
| APPROVAL <input checked="" type="checkbox"/> INFORMATION <input type="checkbox"/> TENDER <input type="checkbox"/> CONTRACT <input type="checkbox"/> CONSTRUCTION <input type="checkbox"/>                               |                    |                                                   |                    |               |      |